




Key	
	Proposed 30min Fire Rated Door
	Proposed Extraction Fan
	Proposed Smoke Detector

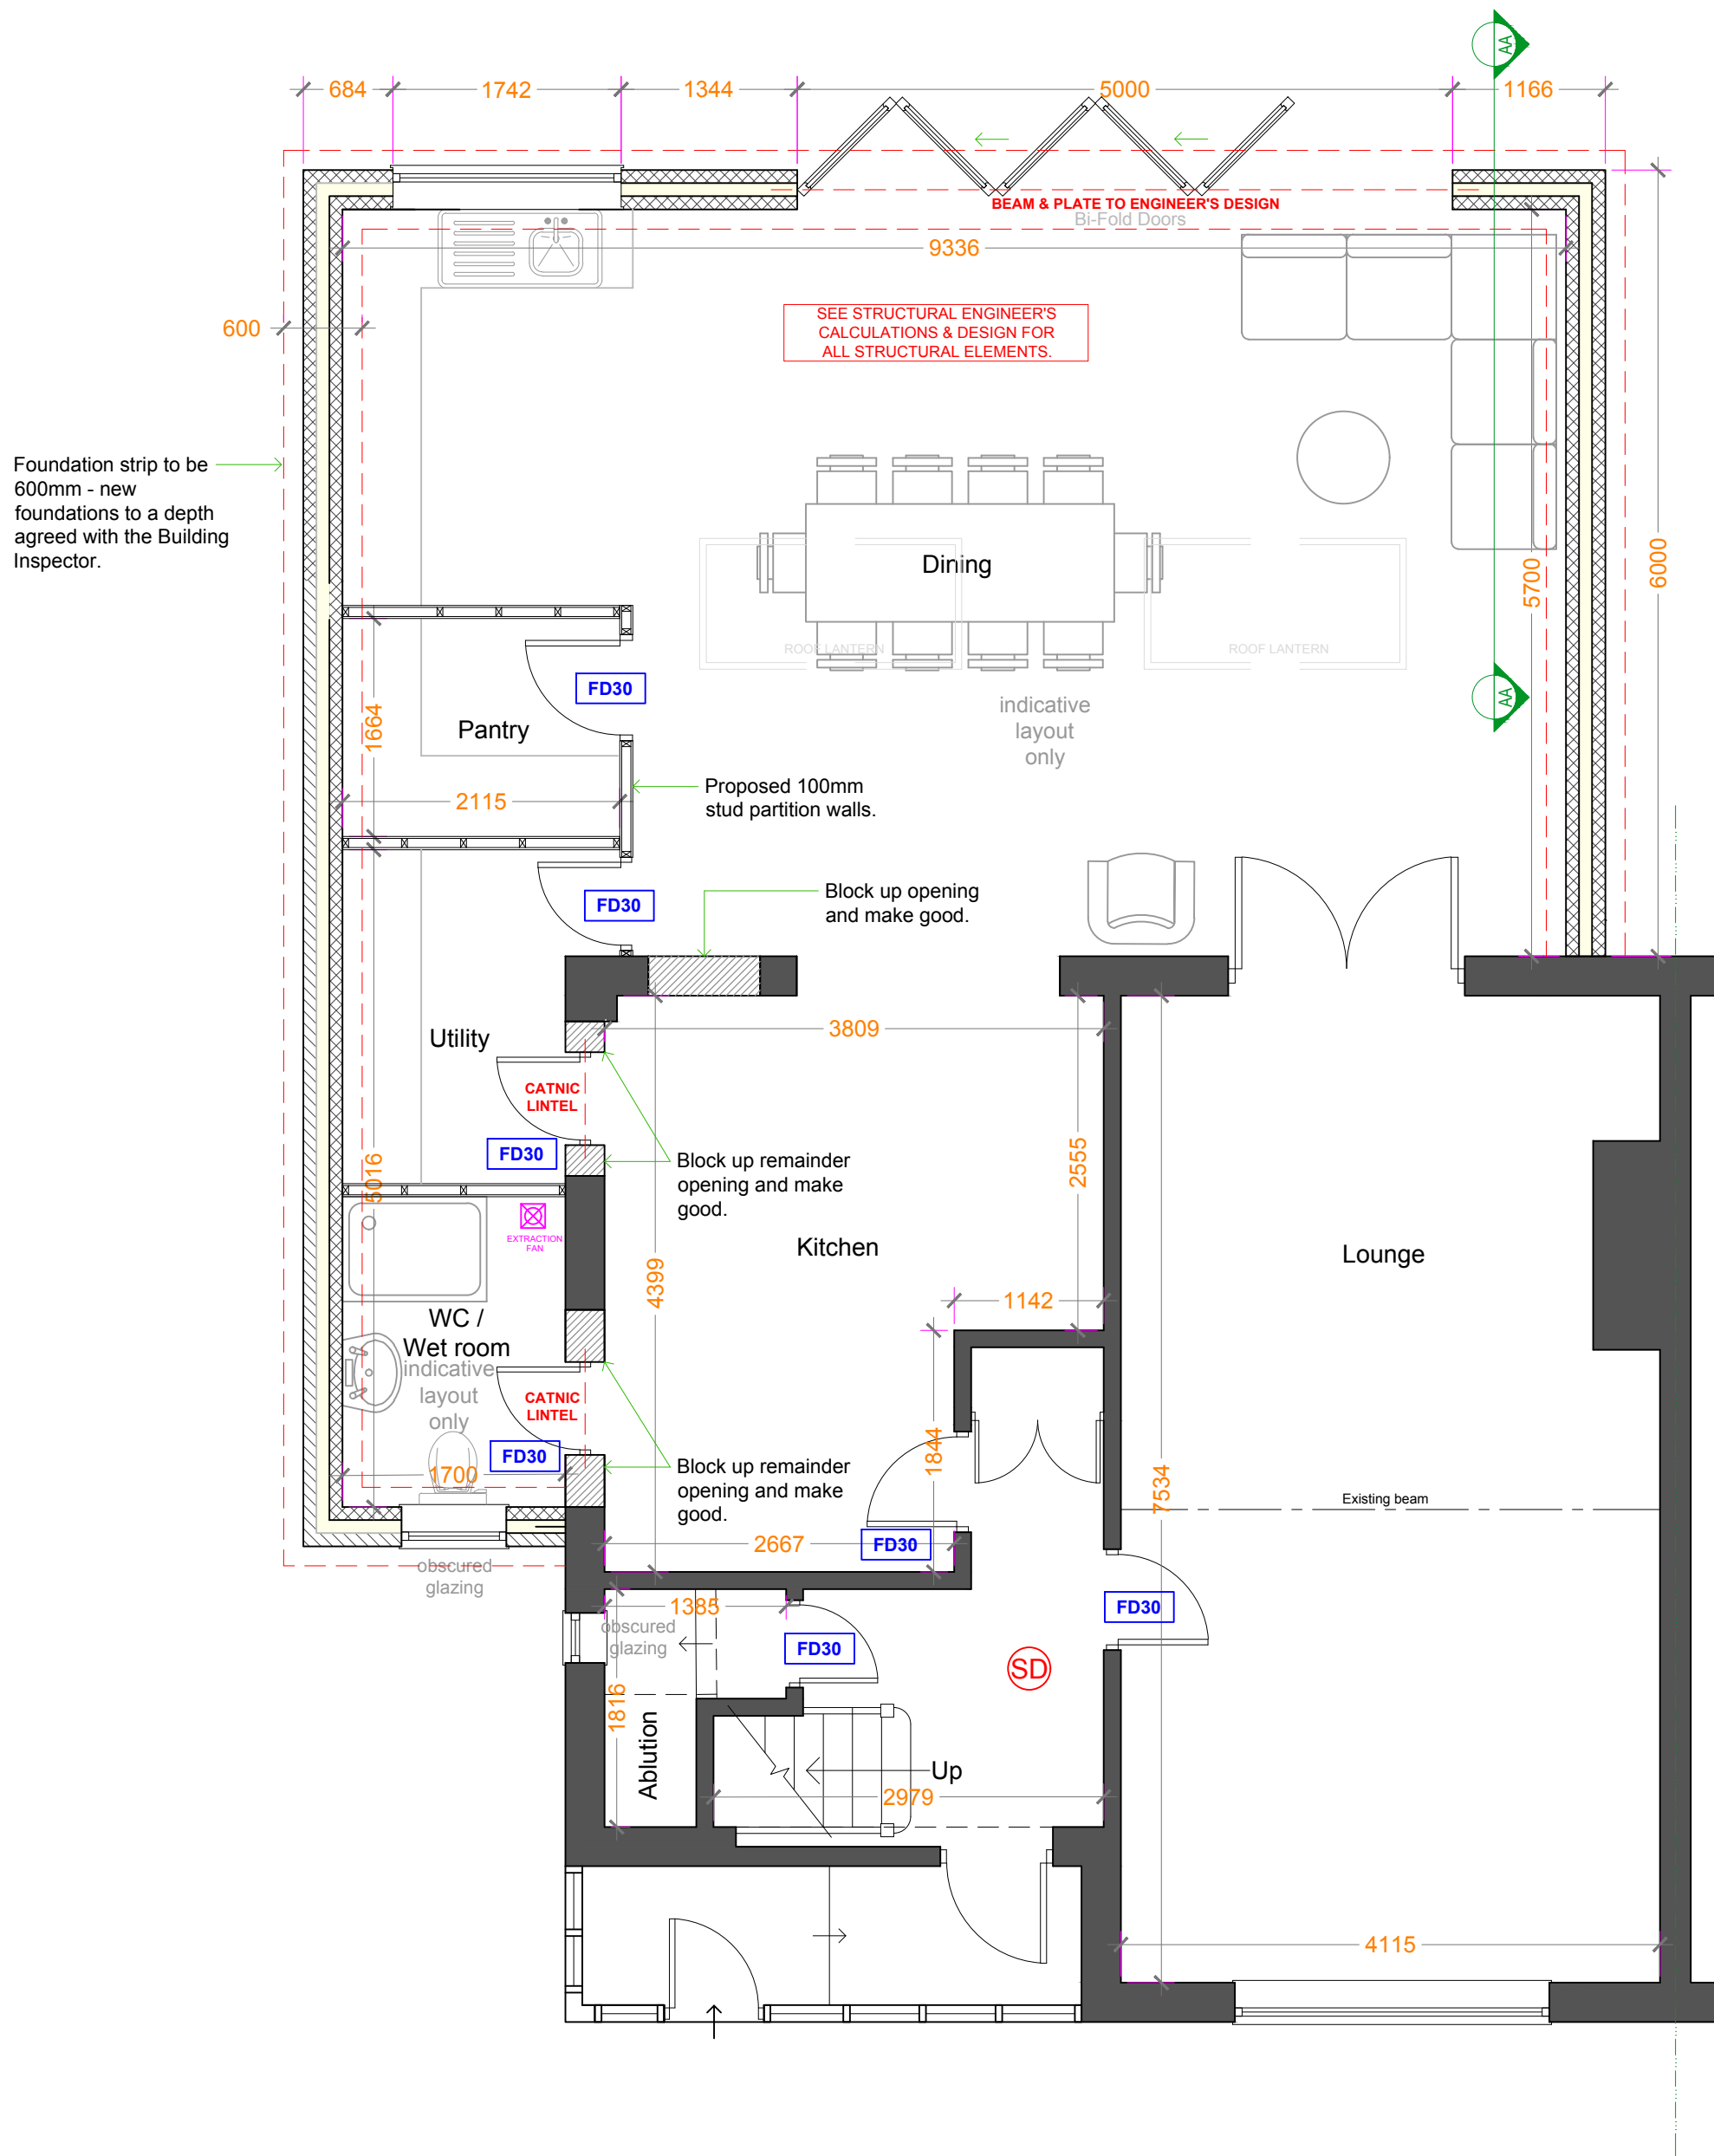


1 Proposed Ground Floor Plan
Scale: 1:50

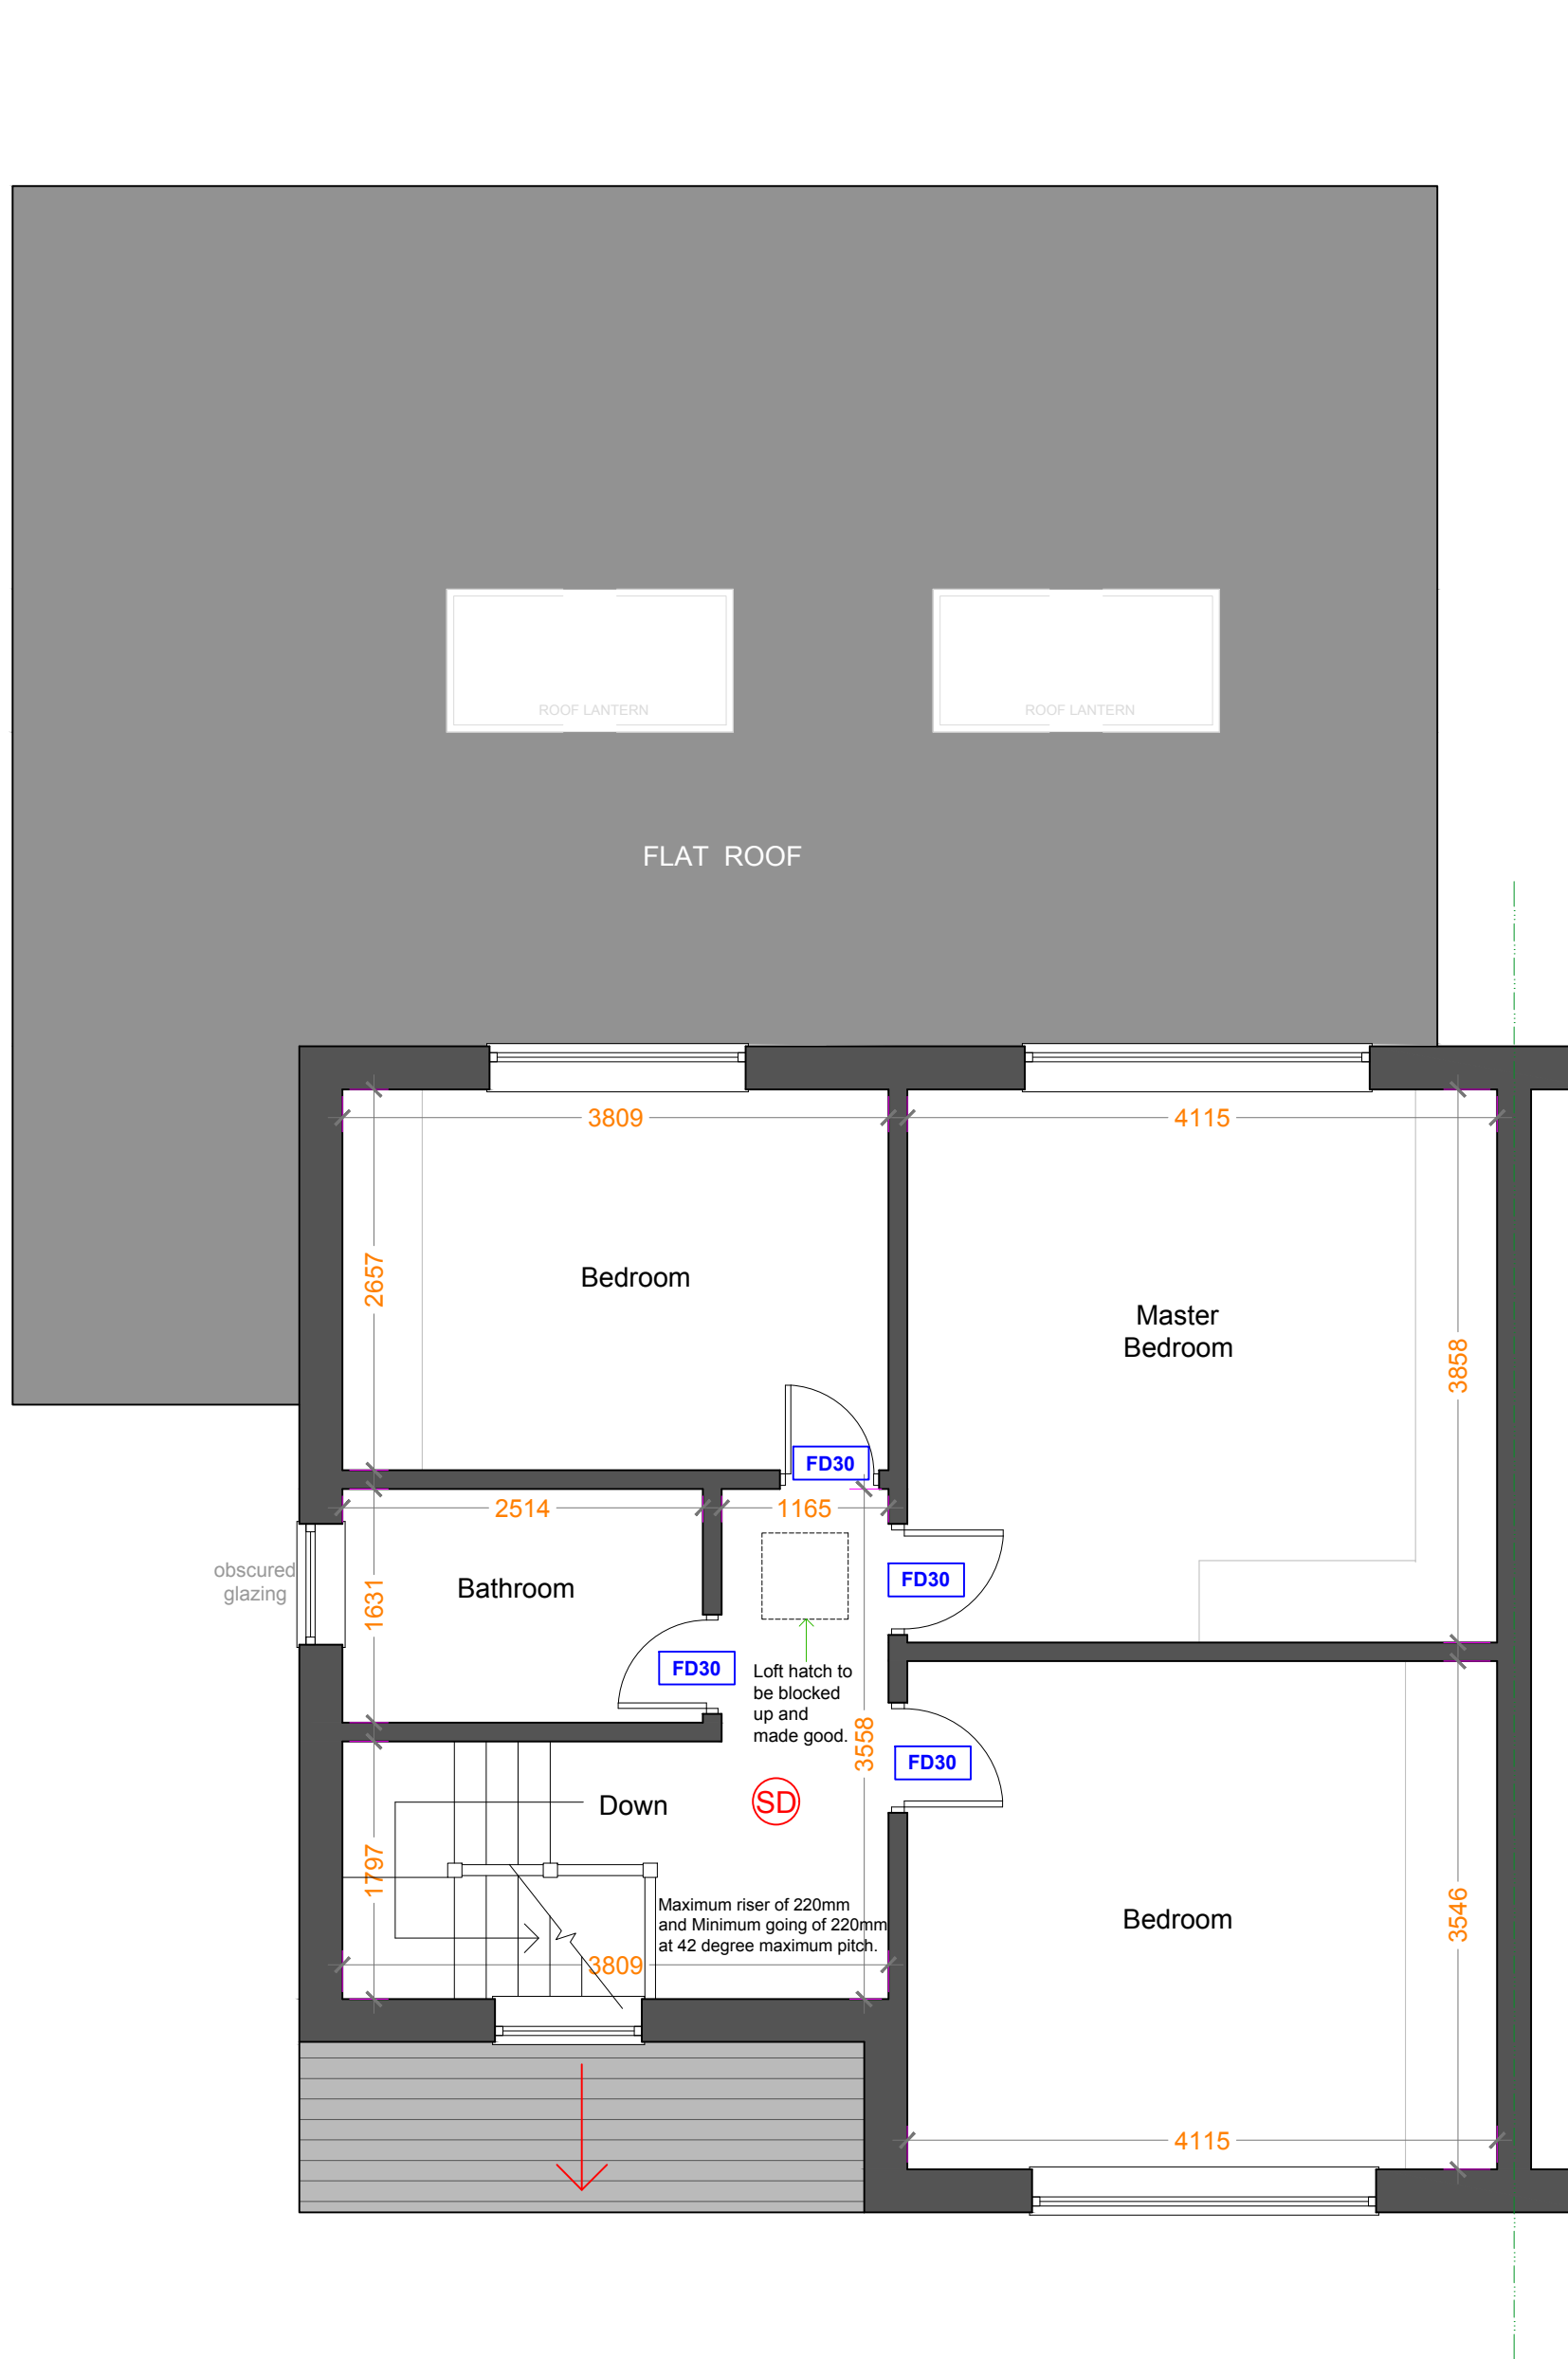


2 Proposed First Floor Plan
Scale: 1:50

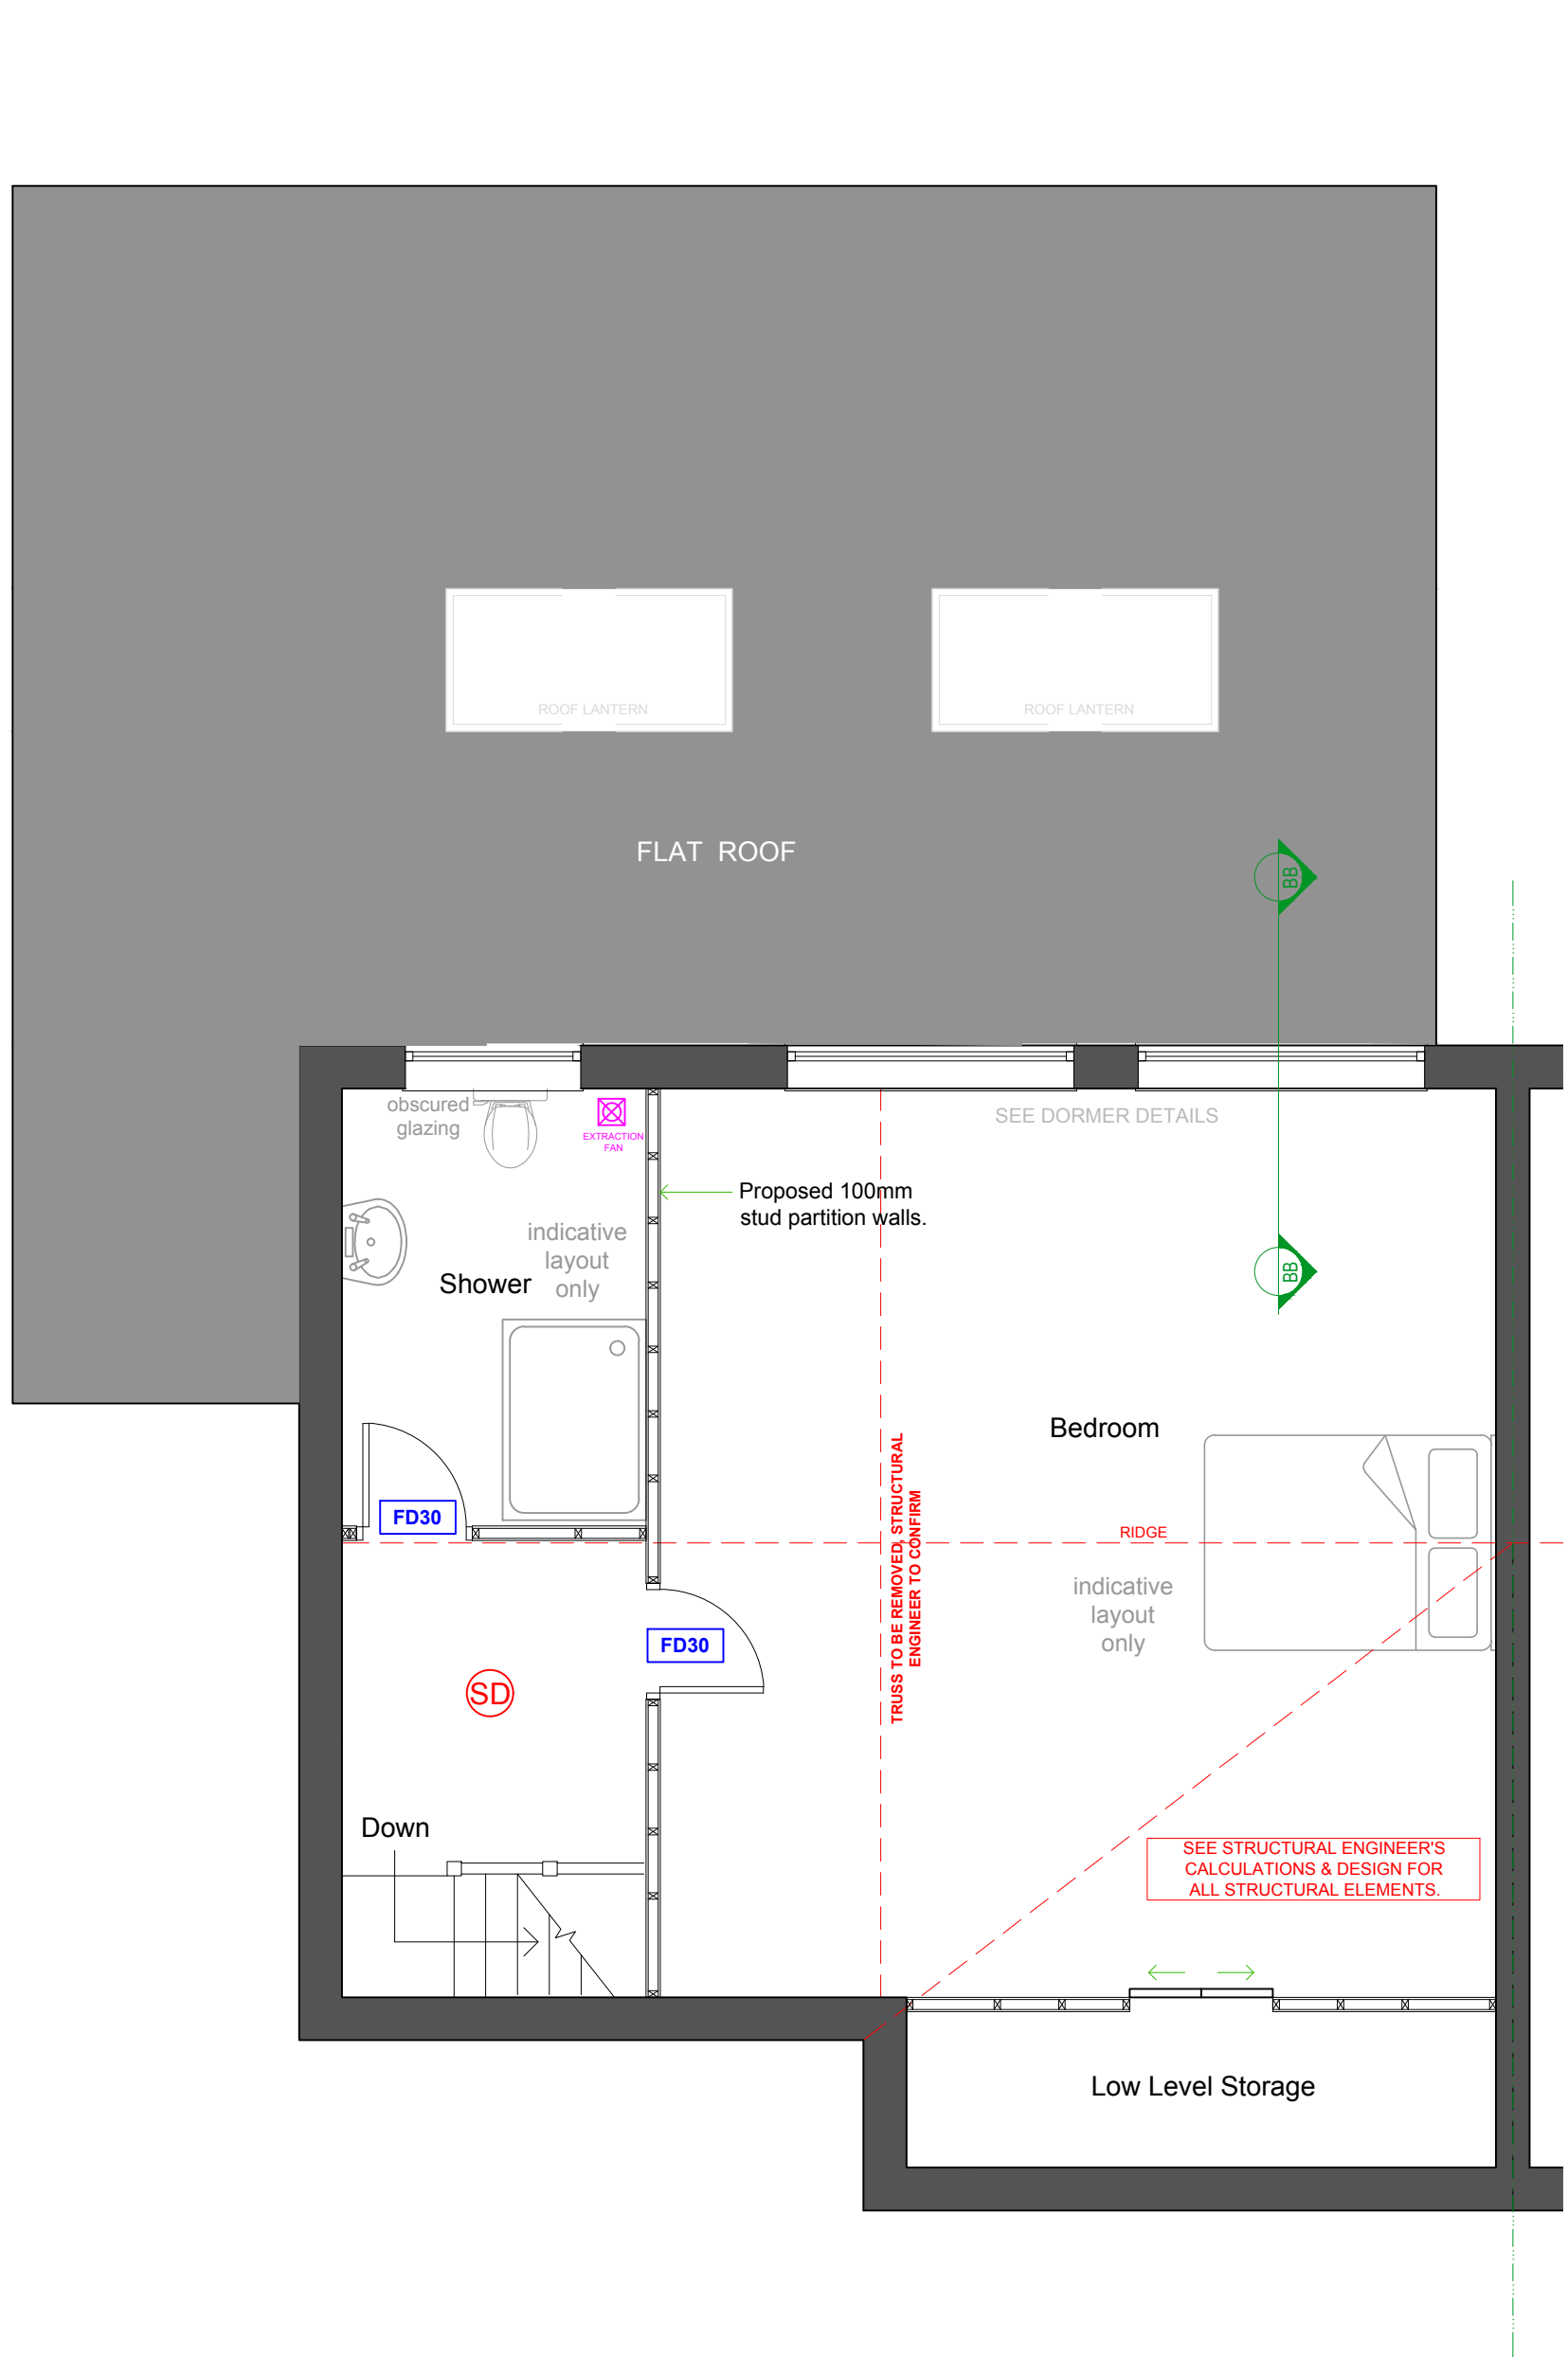


3 Proposed Loft Floor Plan
Scale: 1:50

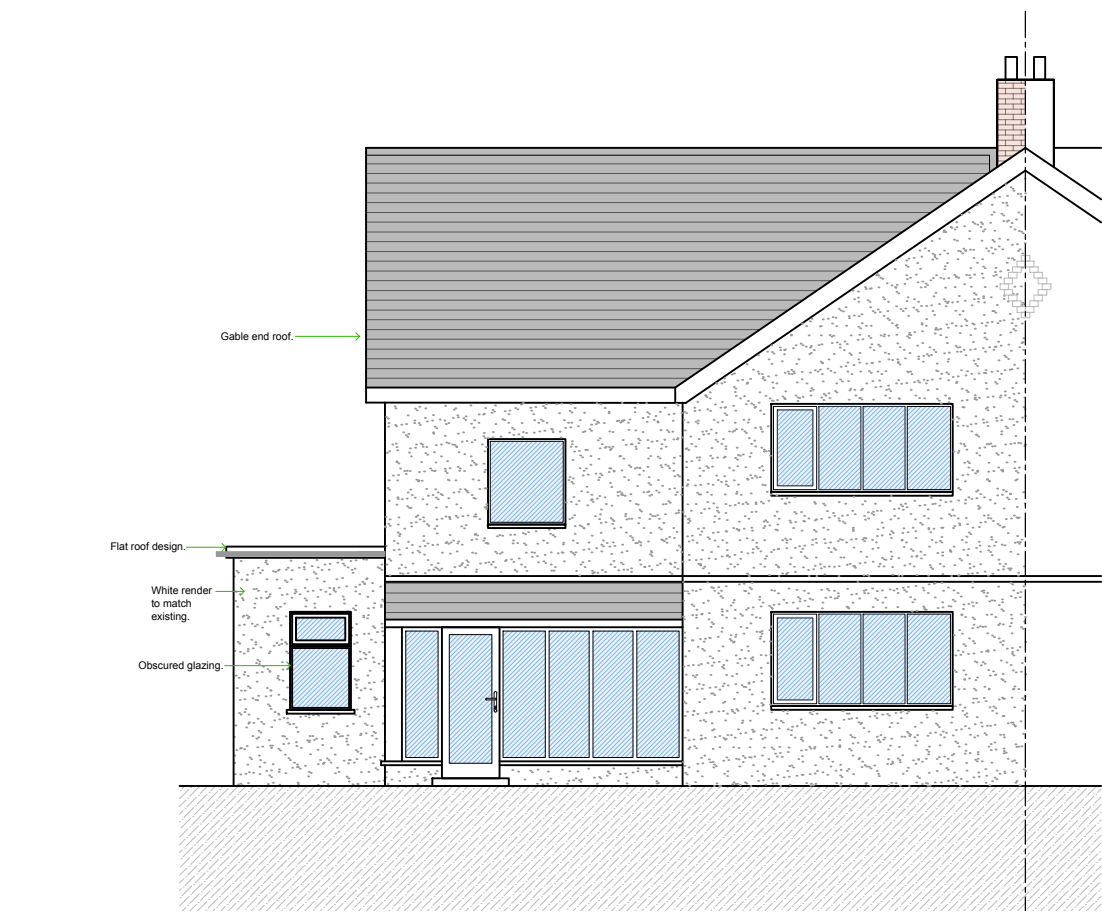


4 Proposed Front Elevation
Scale: 1:100

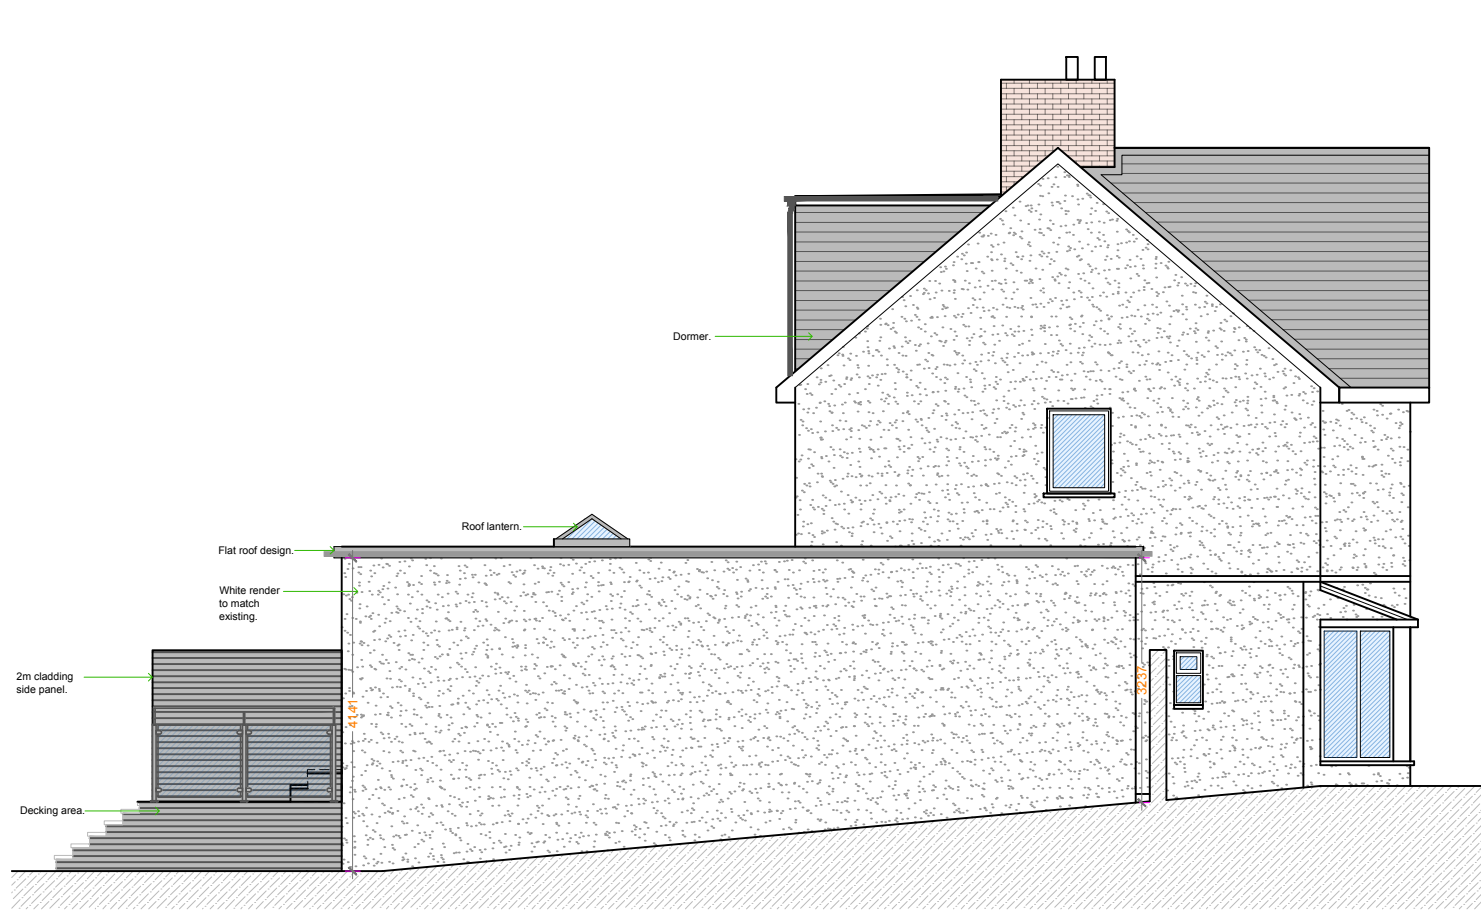

5 Proposed Side Elevation
Scale: 1:100

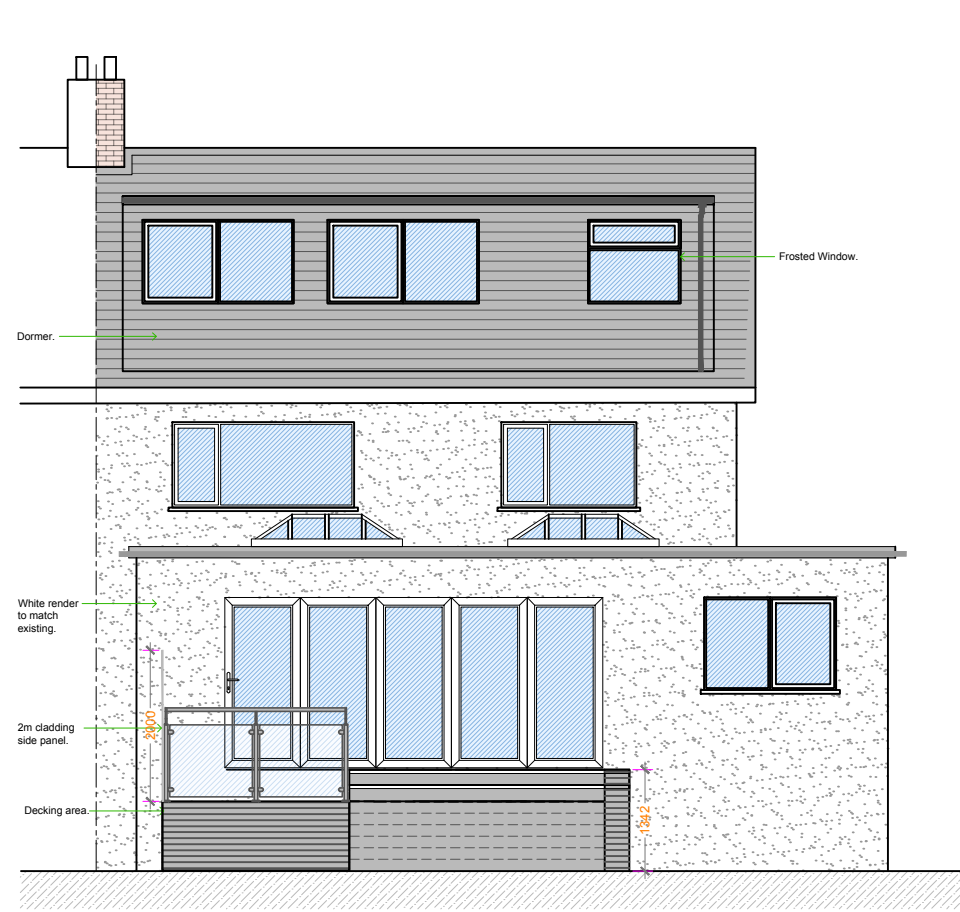

6 Proposed Rear Elevation
Scale: 1:100

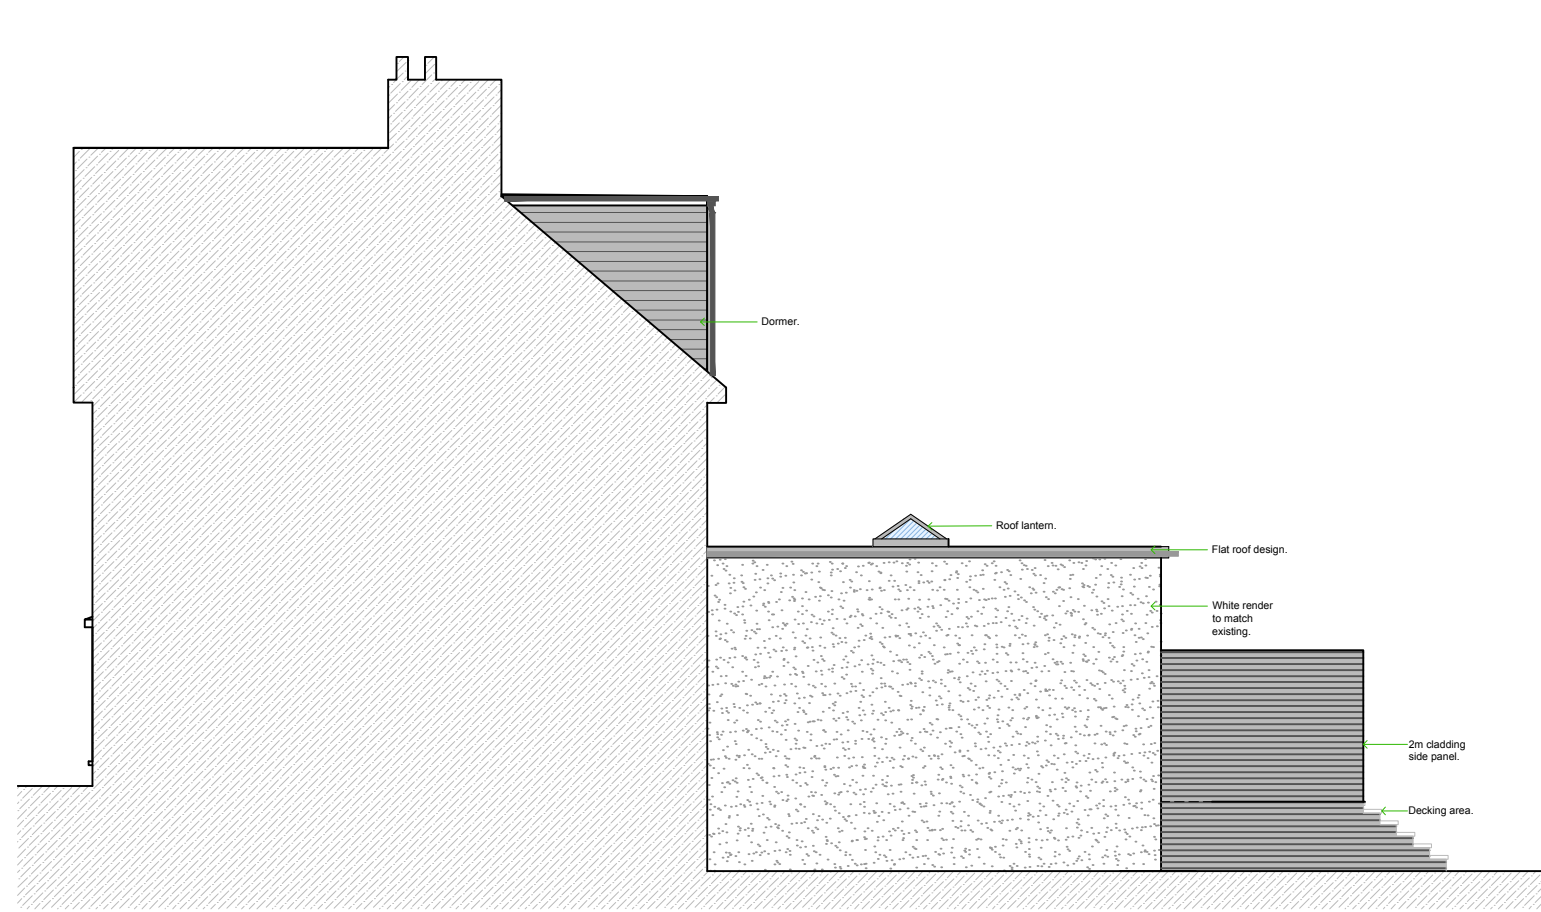

7 Proposed Side Elevation
Scale: 1:100

IRASIA DESIGNS
ARCHITECTURAL SERVICES
T: 07544009092
E: info@irasiadesigns.co.uk
W: www.irasiadesigns.co.uk

Mr Shirez Muhammed
Norwood, Middleton Road
Manchester,
M8 4NB
Building
Regulations

Drawing No: p1n042.06 /
Scale: see drawing @ A1
Issue Date: 21.03.24
Drawn: IS
Checked:

Revision Notes		
Date	Rev	Description

0 0.5m 1m 1.5m
Scale 1:50

0 1m 2m 3m
Scale 1:100

This drawing is the copyright of IRASIA DESIGNS Architectural Services. No reproduction of this drawing, in whole or in part, is permitted without the written consent of IRASIA DESIGNS Architectural Services. All drawings are for information only and are not to be used for construction purposes. The client is responsible for ensuring that the drawing is used for the intended purpose and for obtaining all necessary permissions and consents before using the drawing for any other purpose. The client is also responsible for ensuring that the drawing is used for the intended purpose and for obtaining all necessary permissions and consents before using the drawing for any other purpose.