




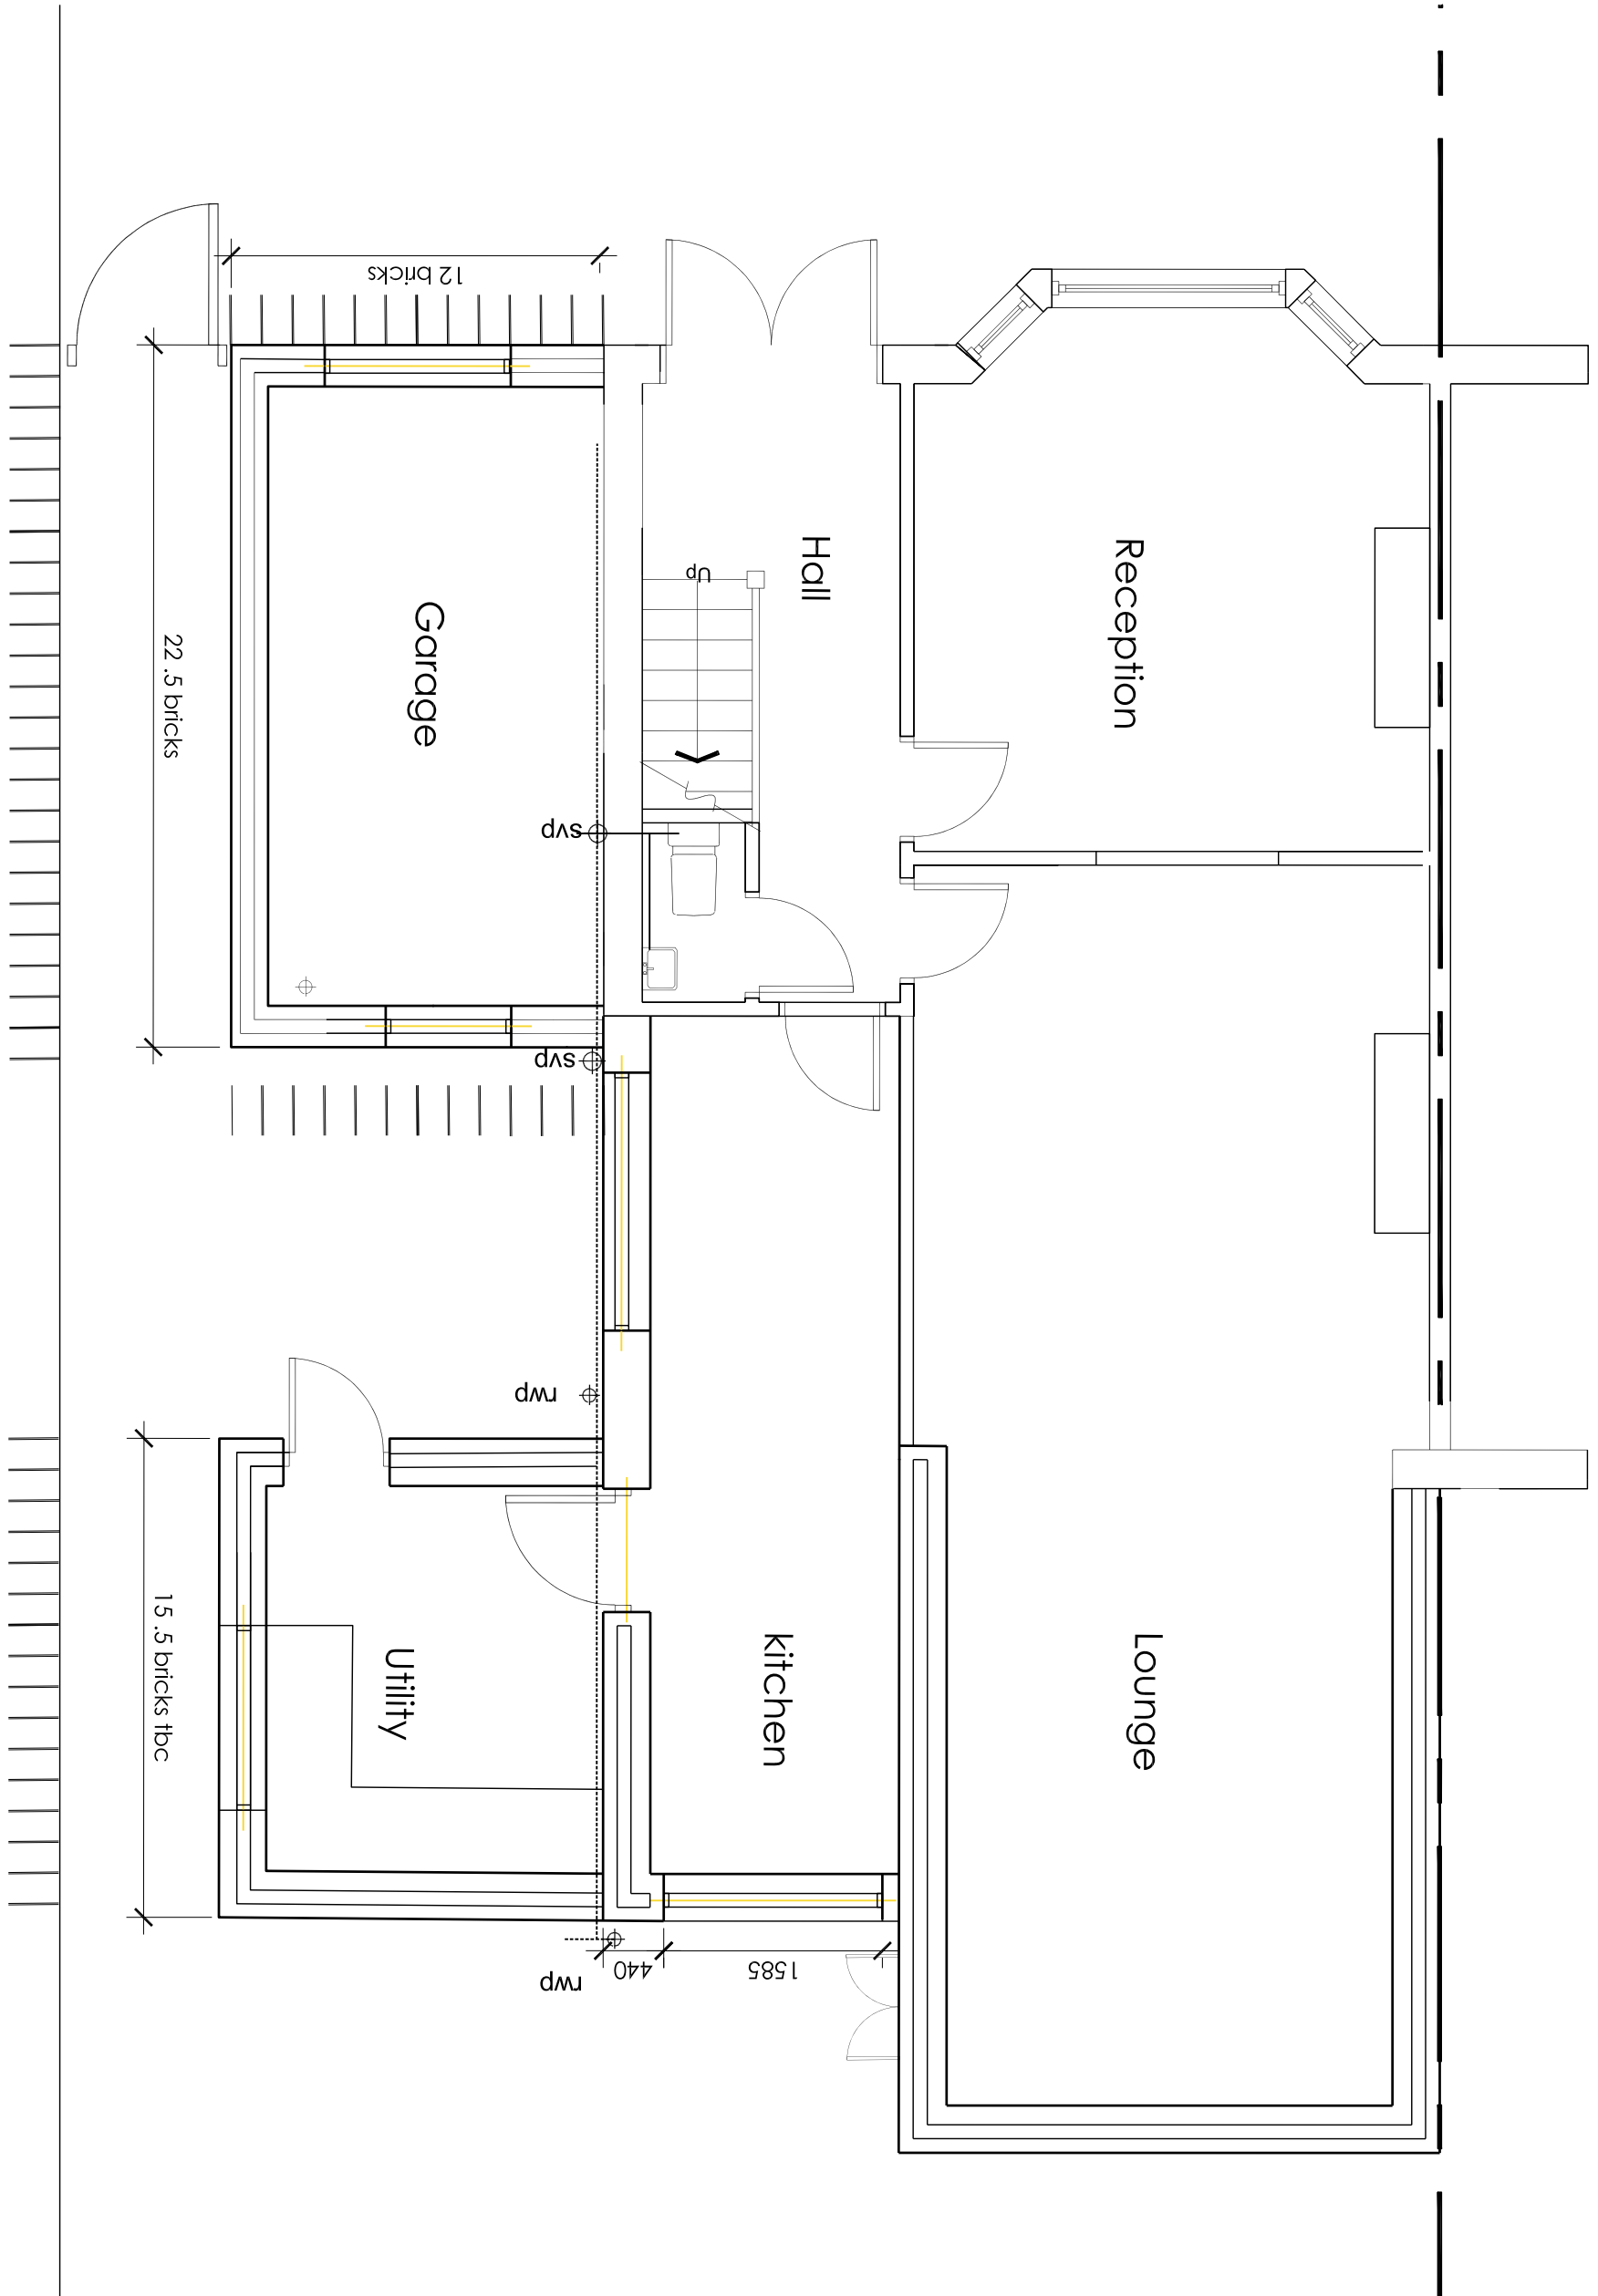

Existing ground floor plan

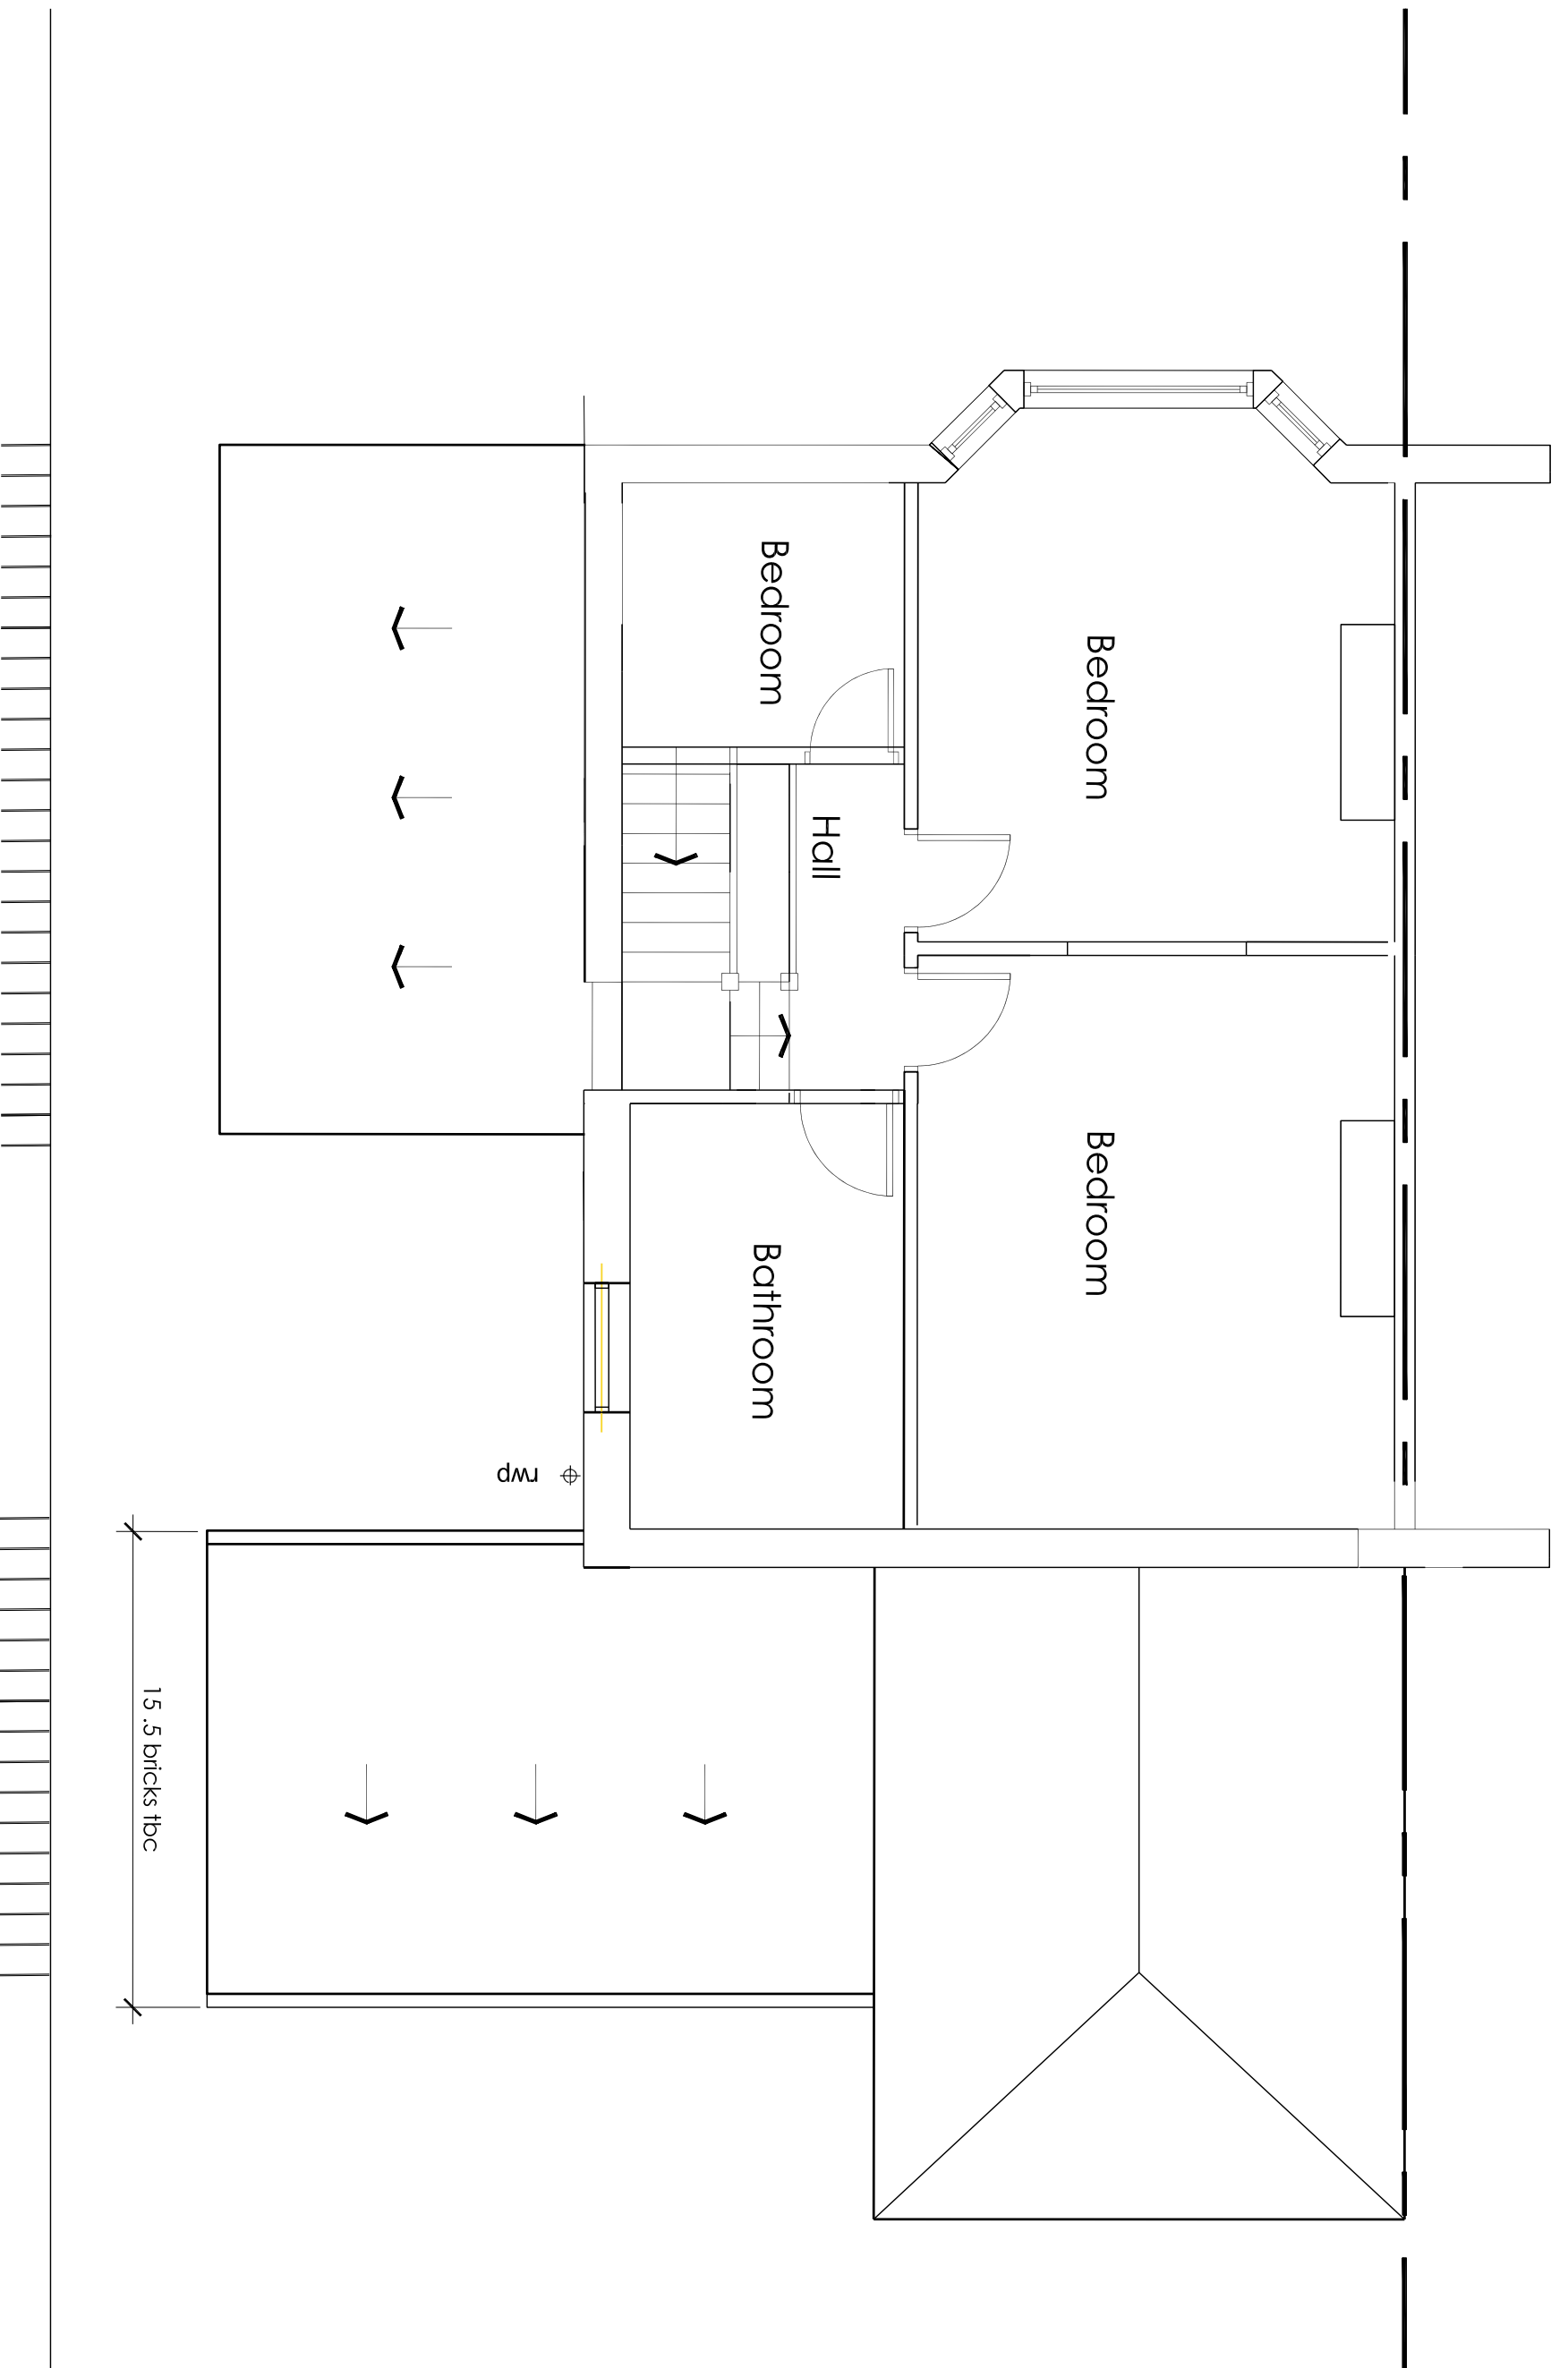

Existing first floor plan

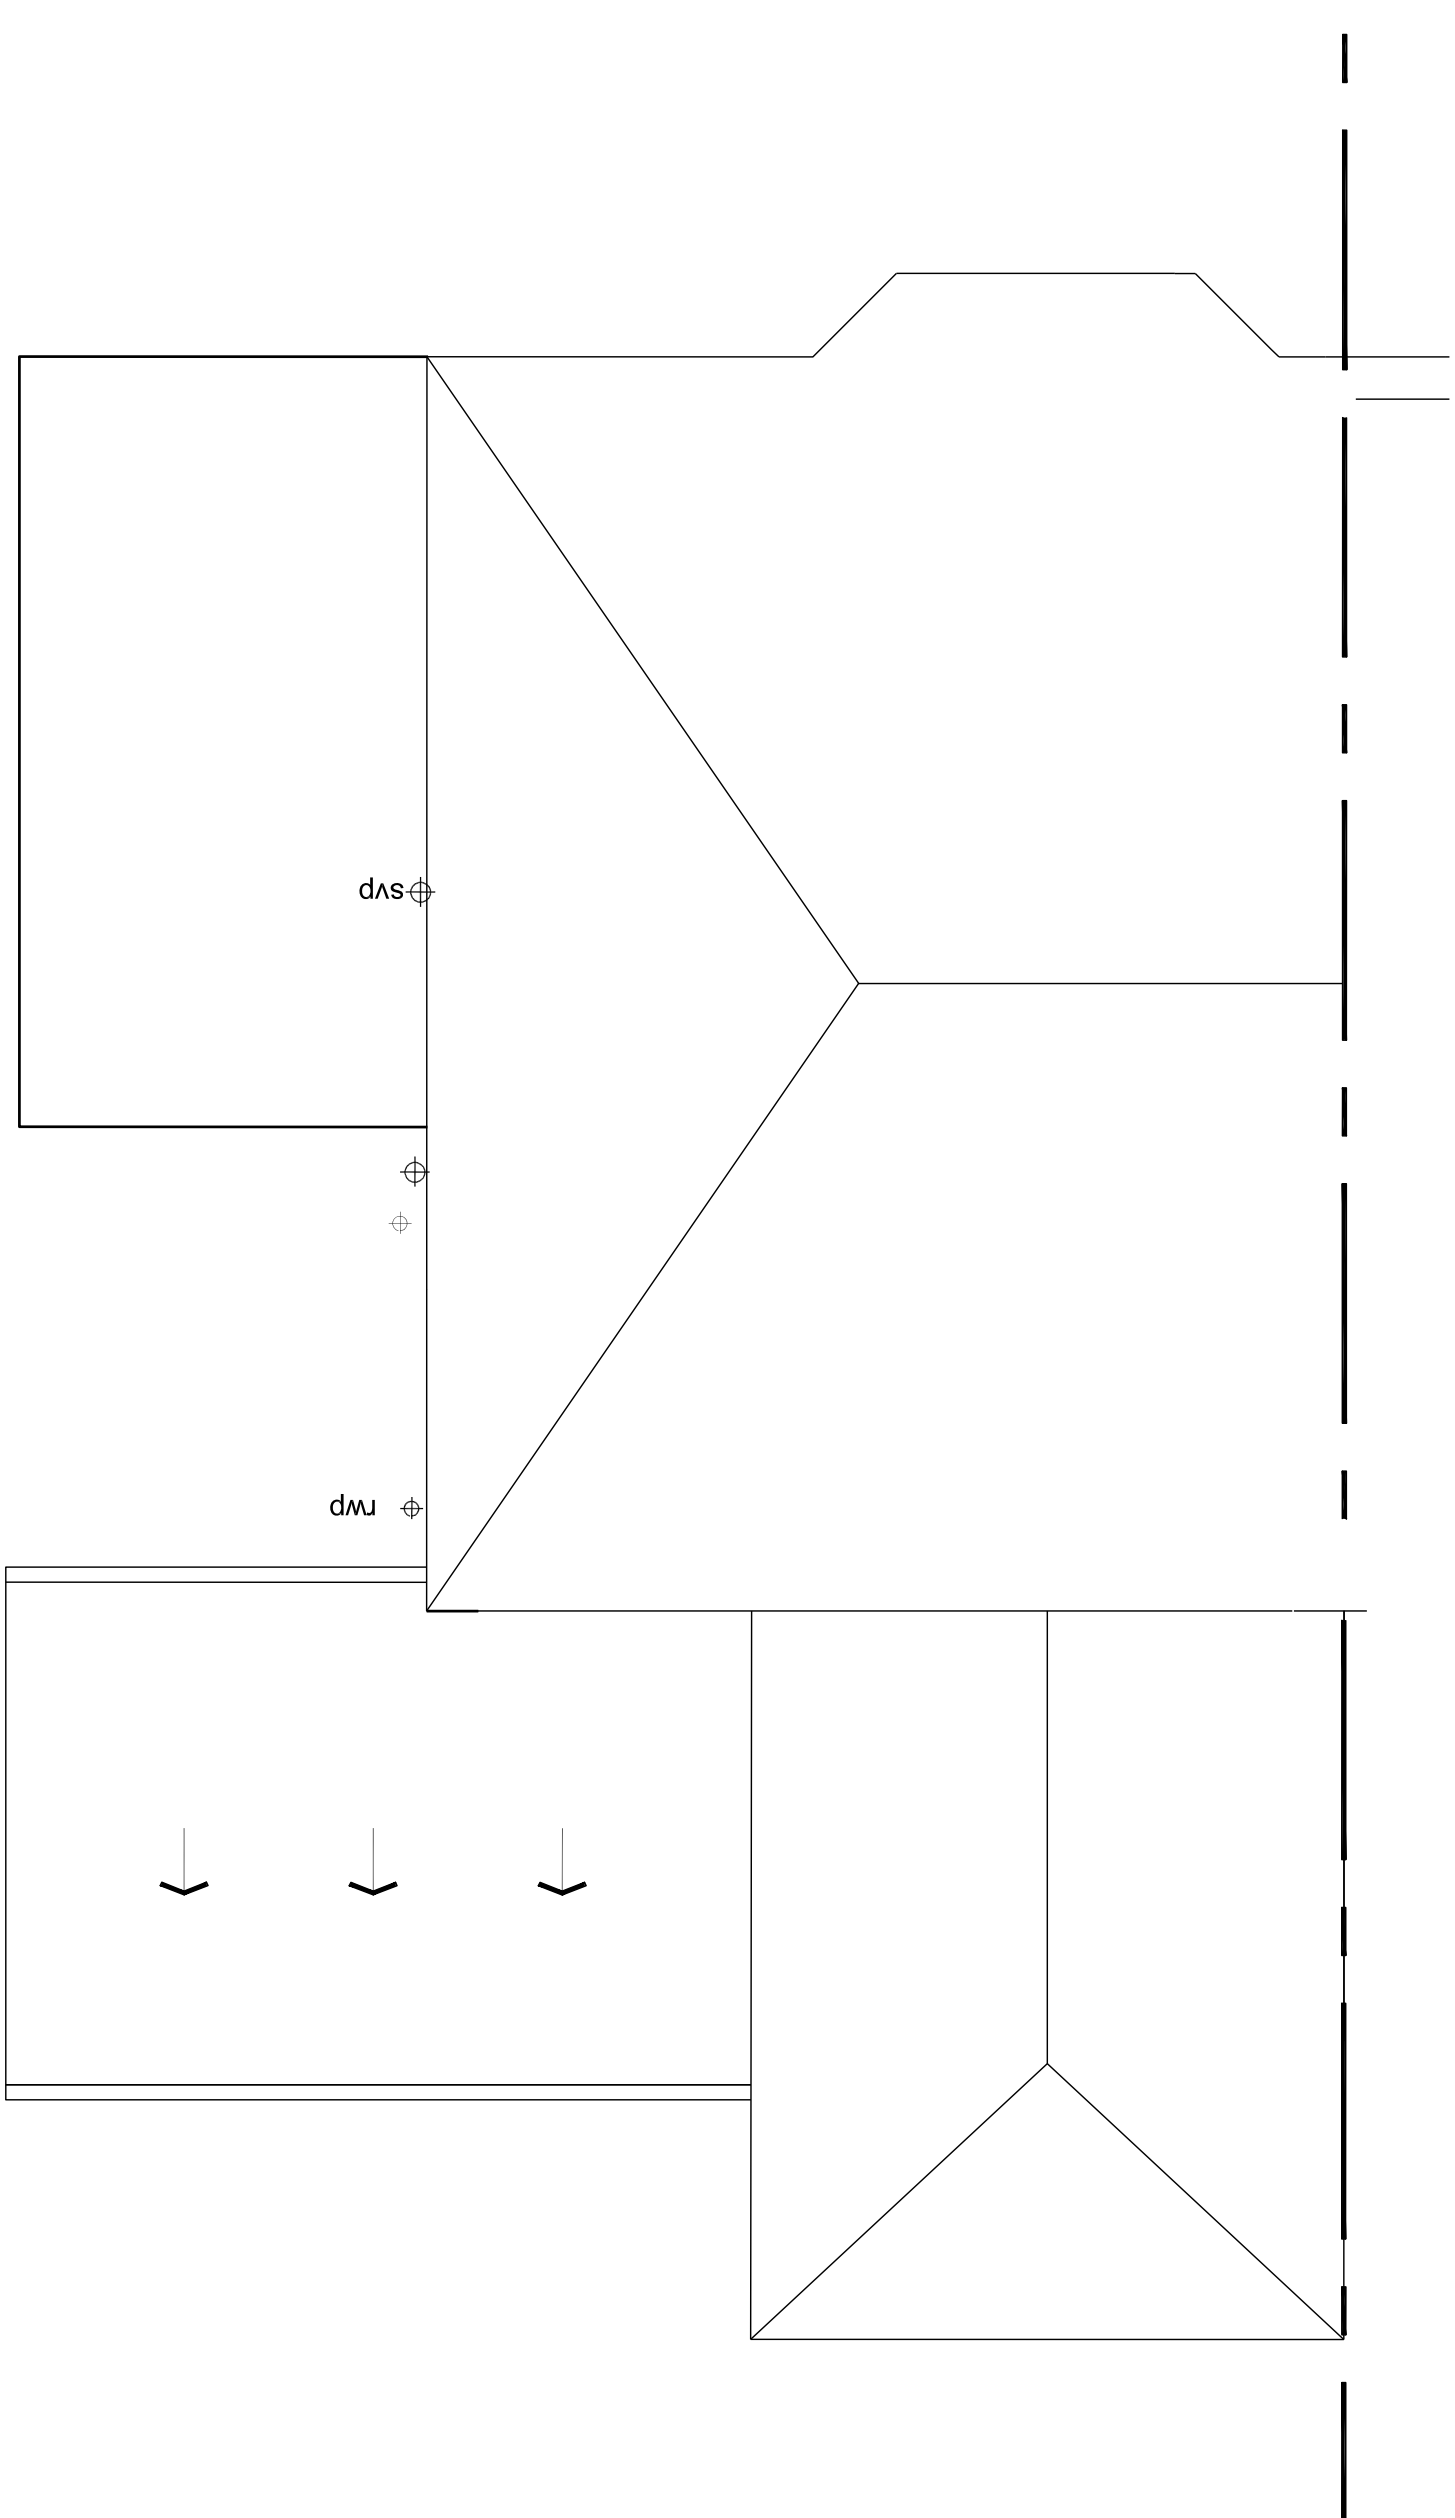

Existing roof plan

Client Salman		Project Title 169 Kingsbrook Road Manchester M16 8NR		
Drawing Title Architectural Layouts Existing				
scale	1:50 @ A1			
date	AUG 2024			
drawn				
checked				
job no.				
drawing no.	AL-10-001	rev	P	