



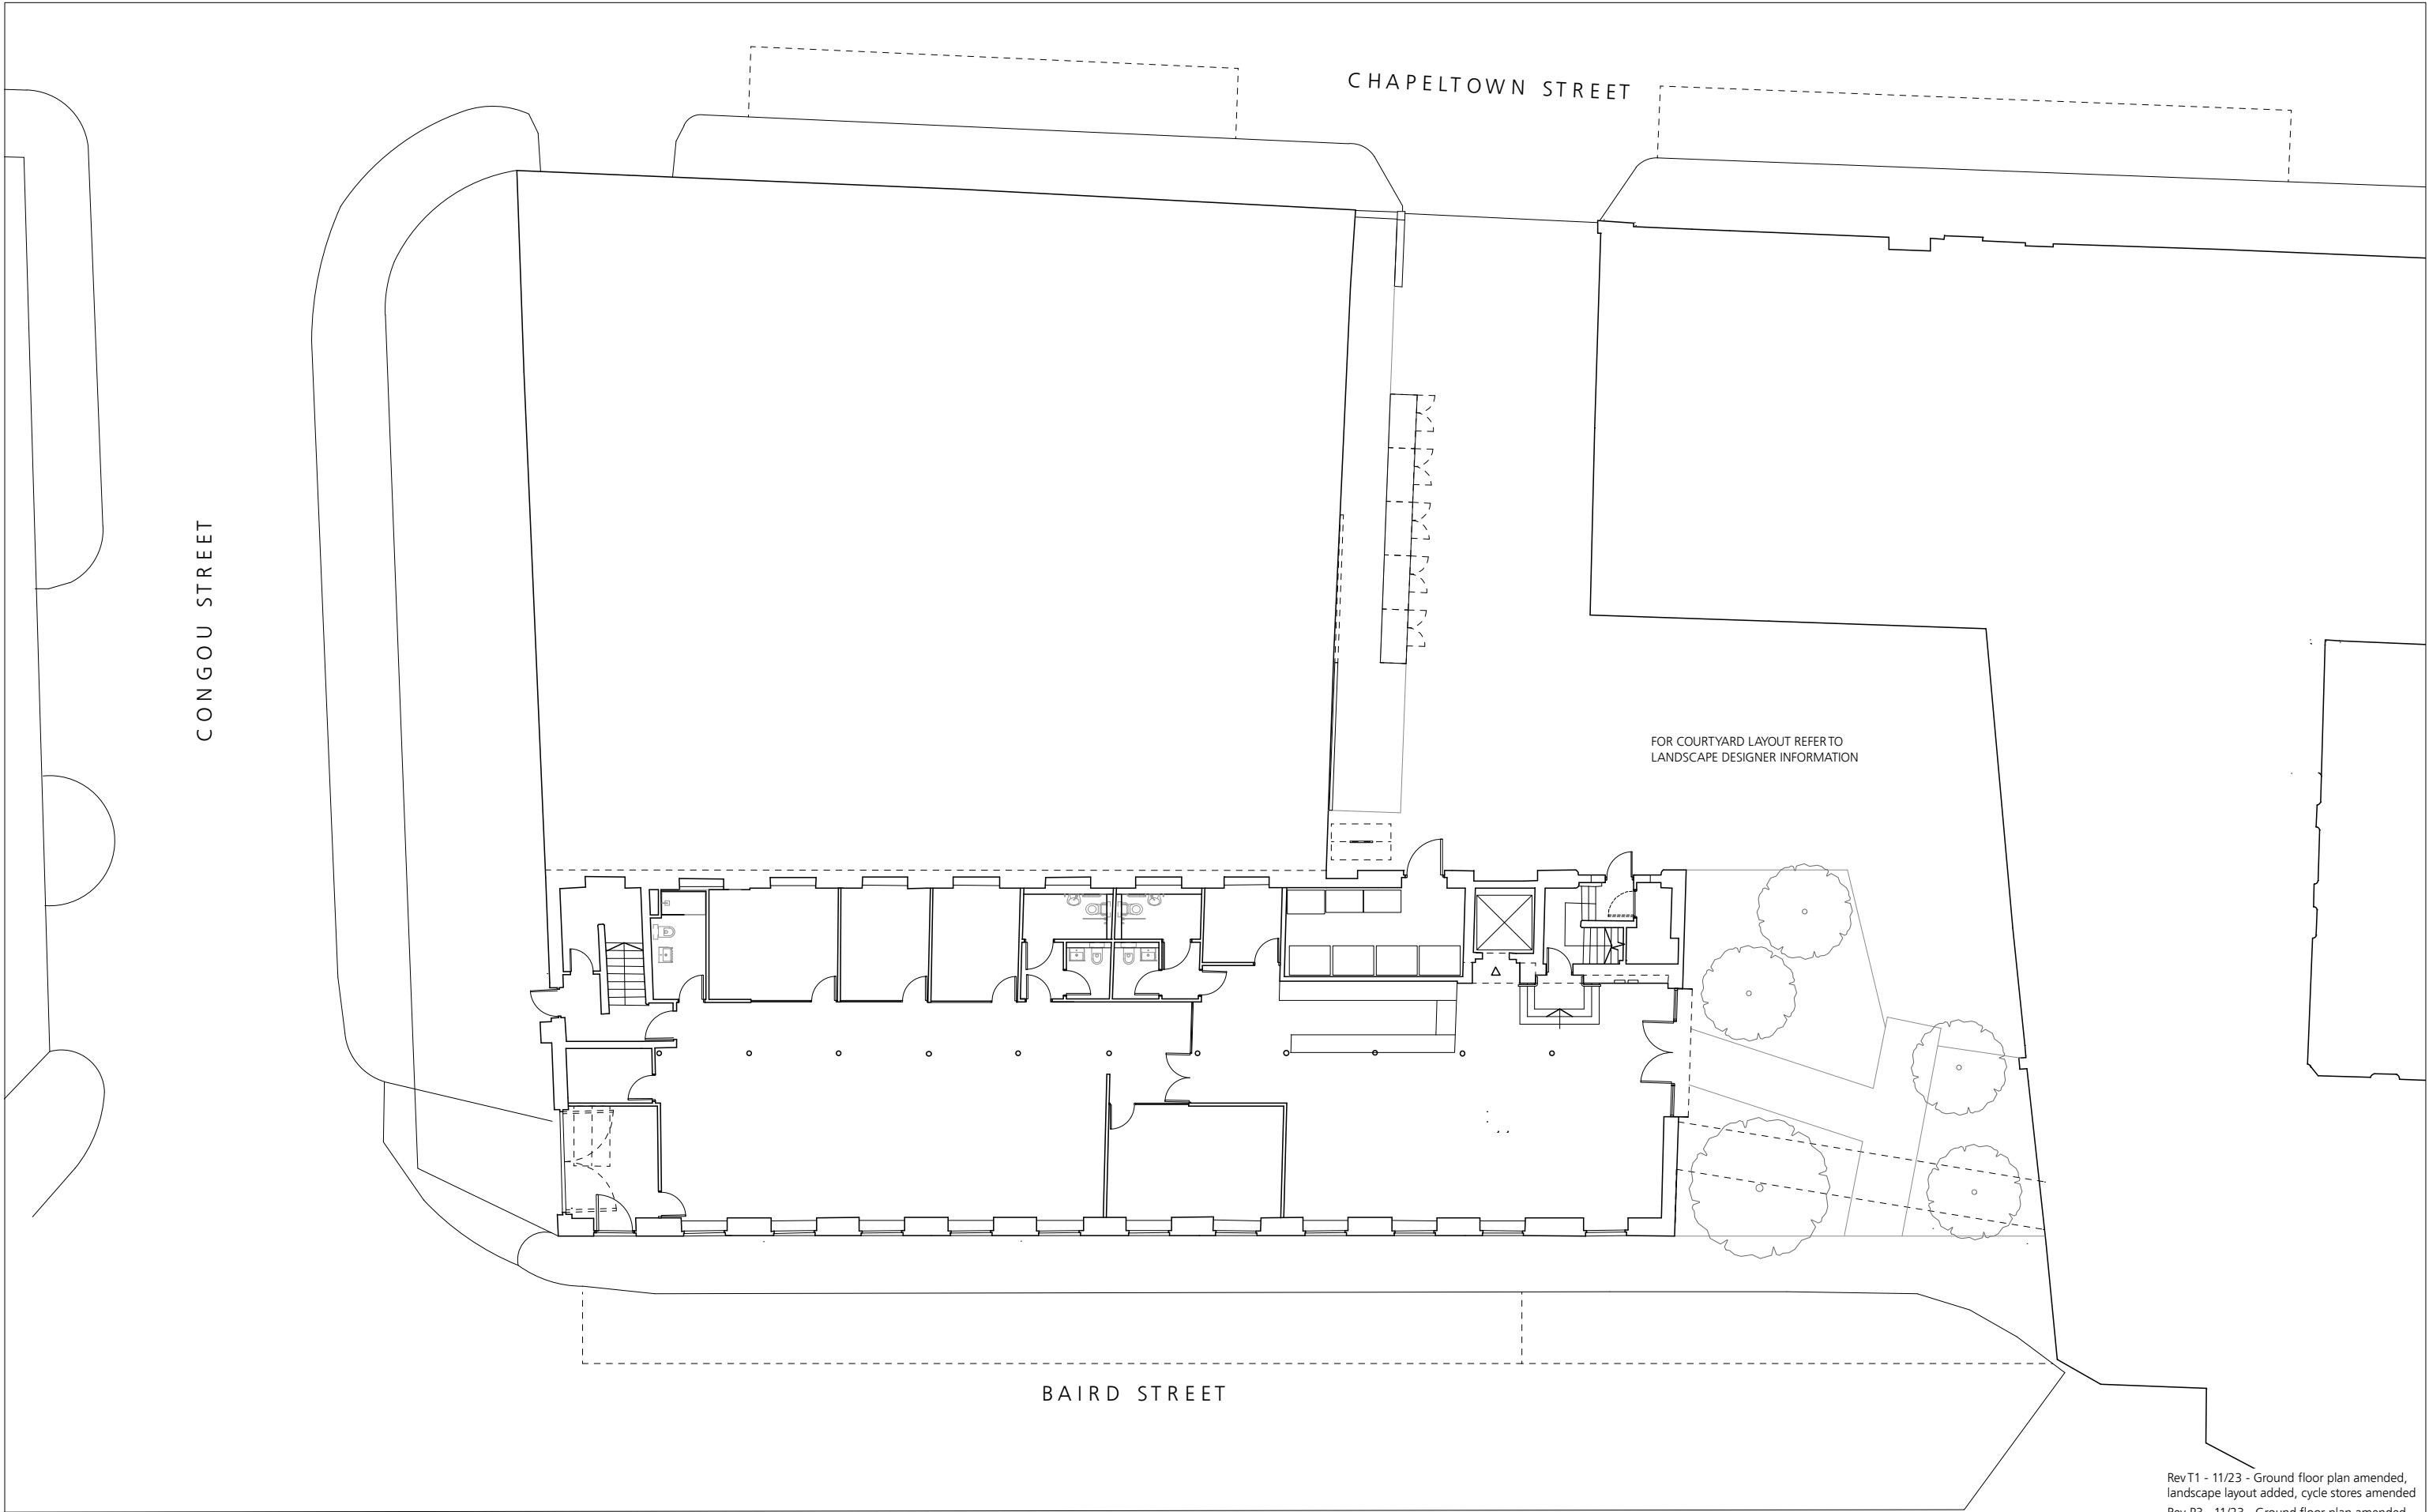

Rev T1 - 11/23 - Ground floor plan amended,
landscape layout added, cycle stores amended
Rev P3 - 11/23 - Ground floor plan amended,
landscape layout added, cycle stores amended

 

Jonathan Davidson Architects

Architecture & Industrial Design
47 Hilton Street
MANCHESTER
M1 2EF
t: 0161 711 0835
e: inbox@j davidsonarchitects.com
w: www.j davidsonarchitects.com

Client Capital & Centric
Project **Neptune Mill**
Chapeltown St, Manchester
Scale 1:200 @ A3
Date Jan 2023

Document **General Arrangement**
Proposed Site Plan
Status For information

Doc Ref	353	CD	1001	T1
---------	-----	----	------	----