

0 50
PAPER SCALE CHECK (mm)

CON RESIDUAL SIGN INFORMATION (HABES)

In addition to the hazards / risks normally associated with the types of work detailed on this drawing, note the following:-

CONSTRUCTION

MAINTENANCE / CLEANING

DEMOLITION / RECONSTRUCTION

It is assumed that all works will be carried out to a competent contractor working, where appropriate, to and approved method statement.

A - Planning Issue

AB KMD Nov 23

Revision

Drawn

Checked

Date

Project Status

PLANNING

This information, whether drawn or as a data file, is copyright and issued strictly for use on the project for which it is provided

Project Name

MMU
CAMBRIDGE HALLS
BUILDING ENTRANCE
SIGNAGE

Drawing Title

SIGN LOCATION
PLAN

Drawn

Date

Checked

Scale

AB

Nov 23

KMD

1:1250 @ A4

Manufacturer

5th Floor
21 Oak Street
Manchester M1 1WY
+44 (0)161 551 7300

Northampton
Rushy Park
Museum
Gushington 5003 1PW
+44 (0)1327 5501 1500
www.fdgdesign.com

FDG
fairhursts design group

Job No.


Drawing No.


Revision

E22-112


08-131

A

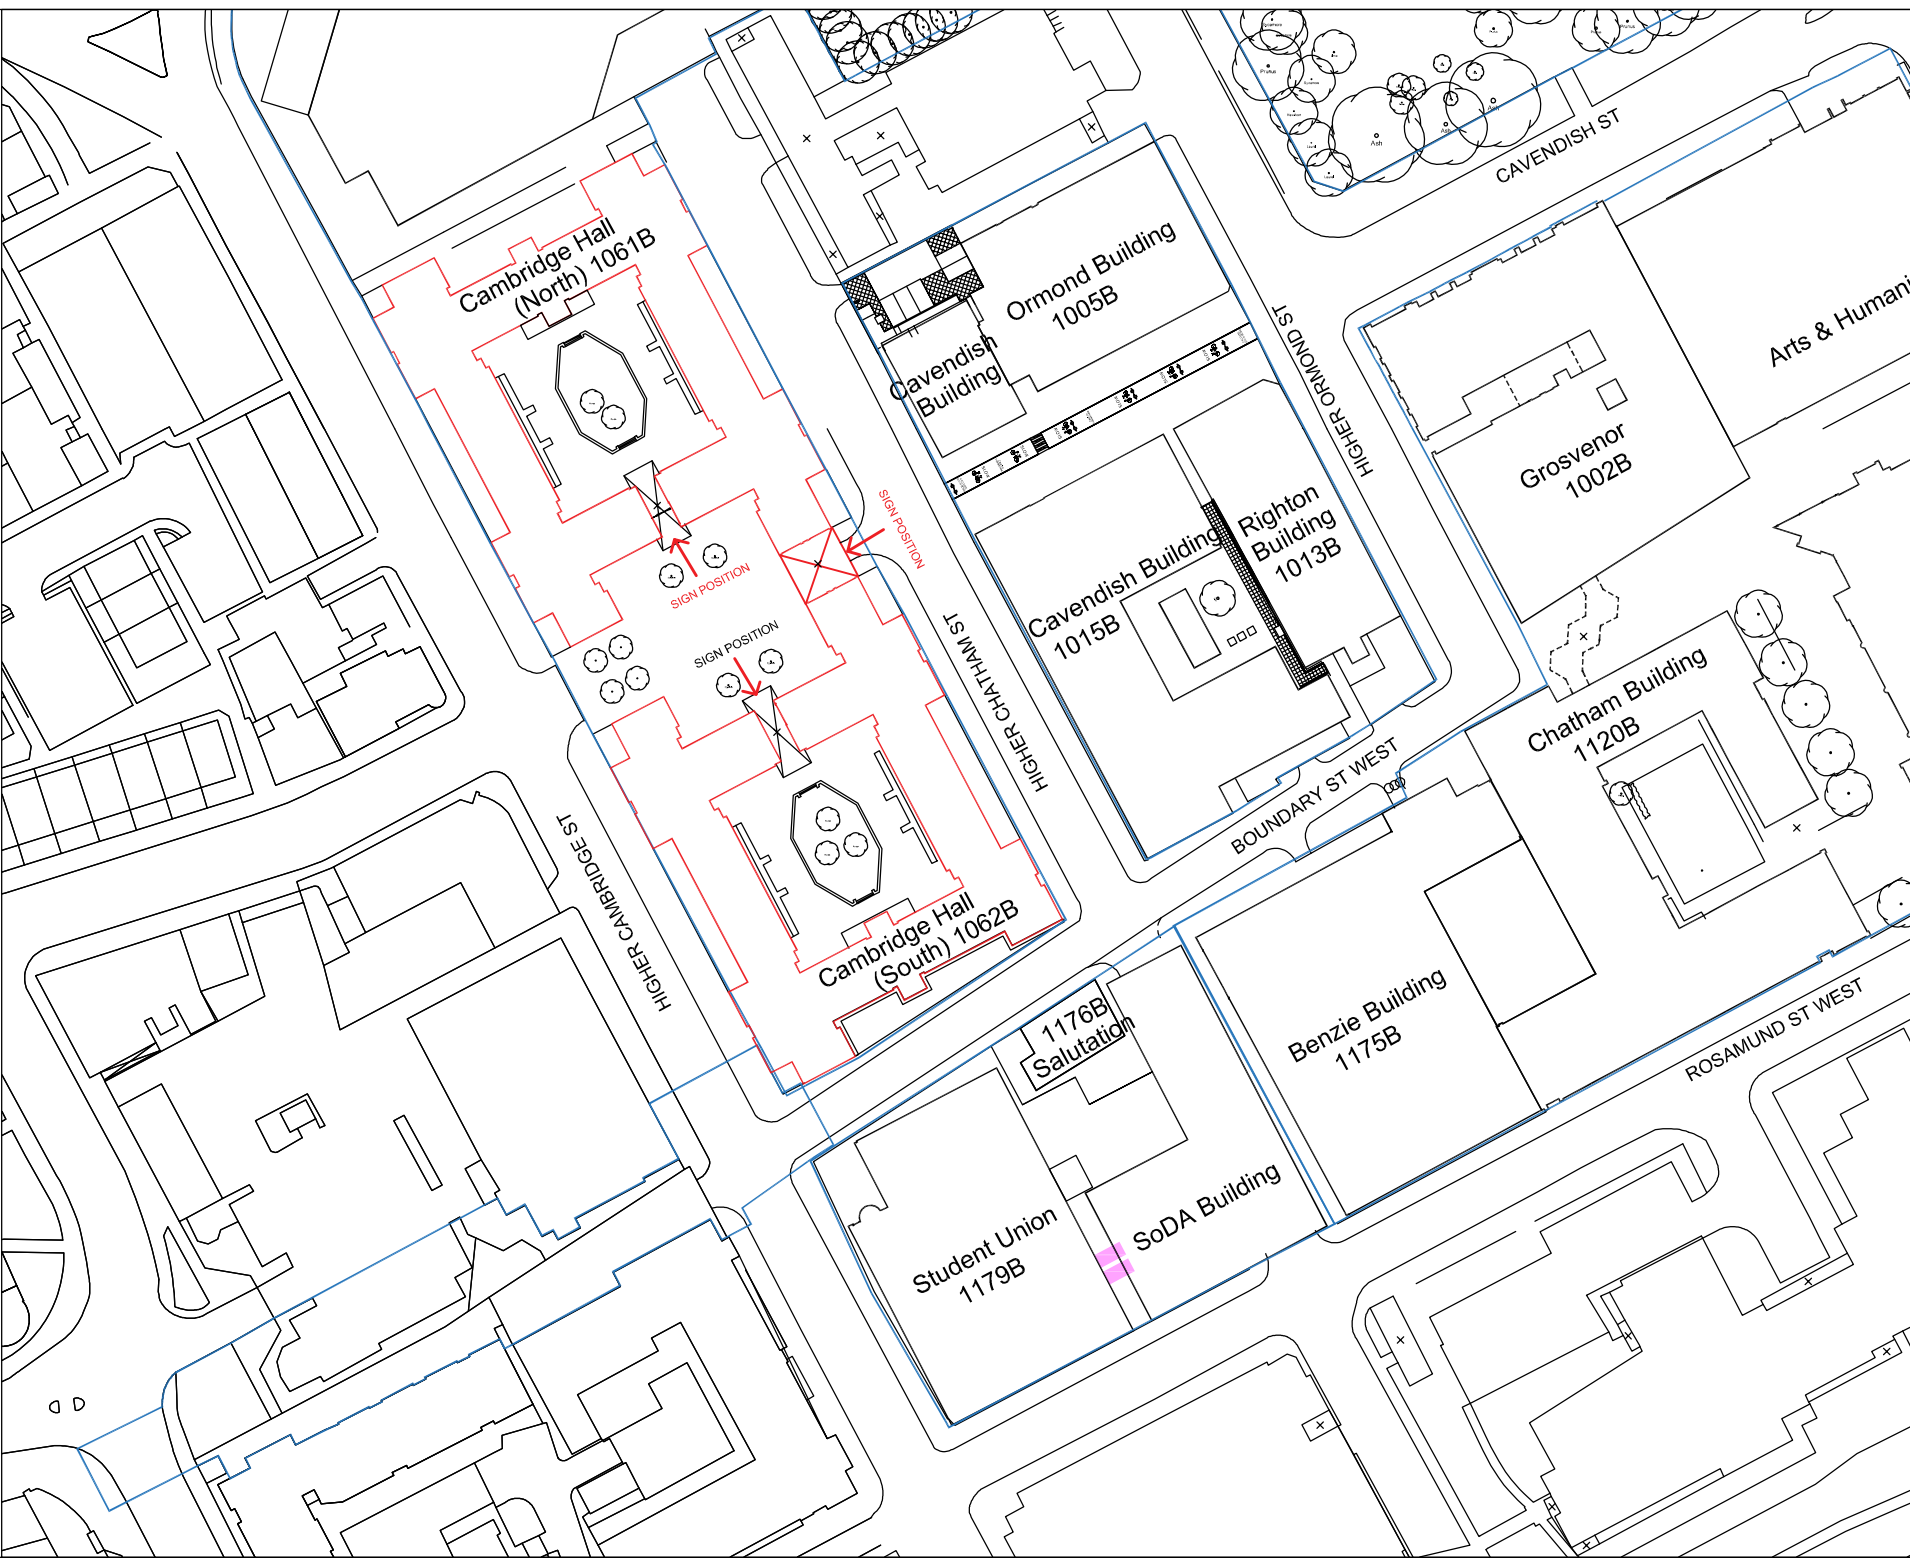

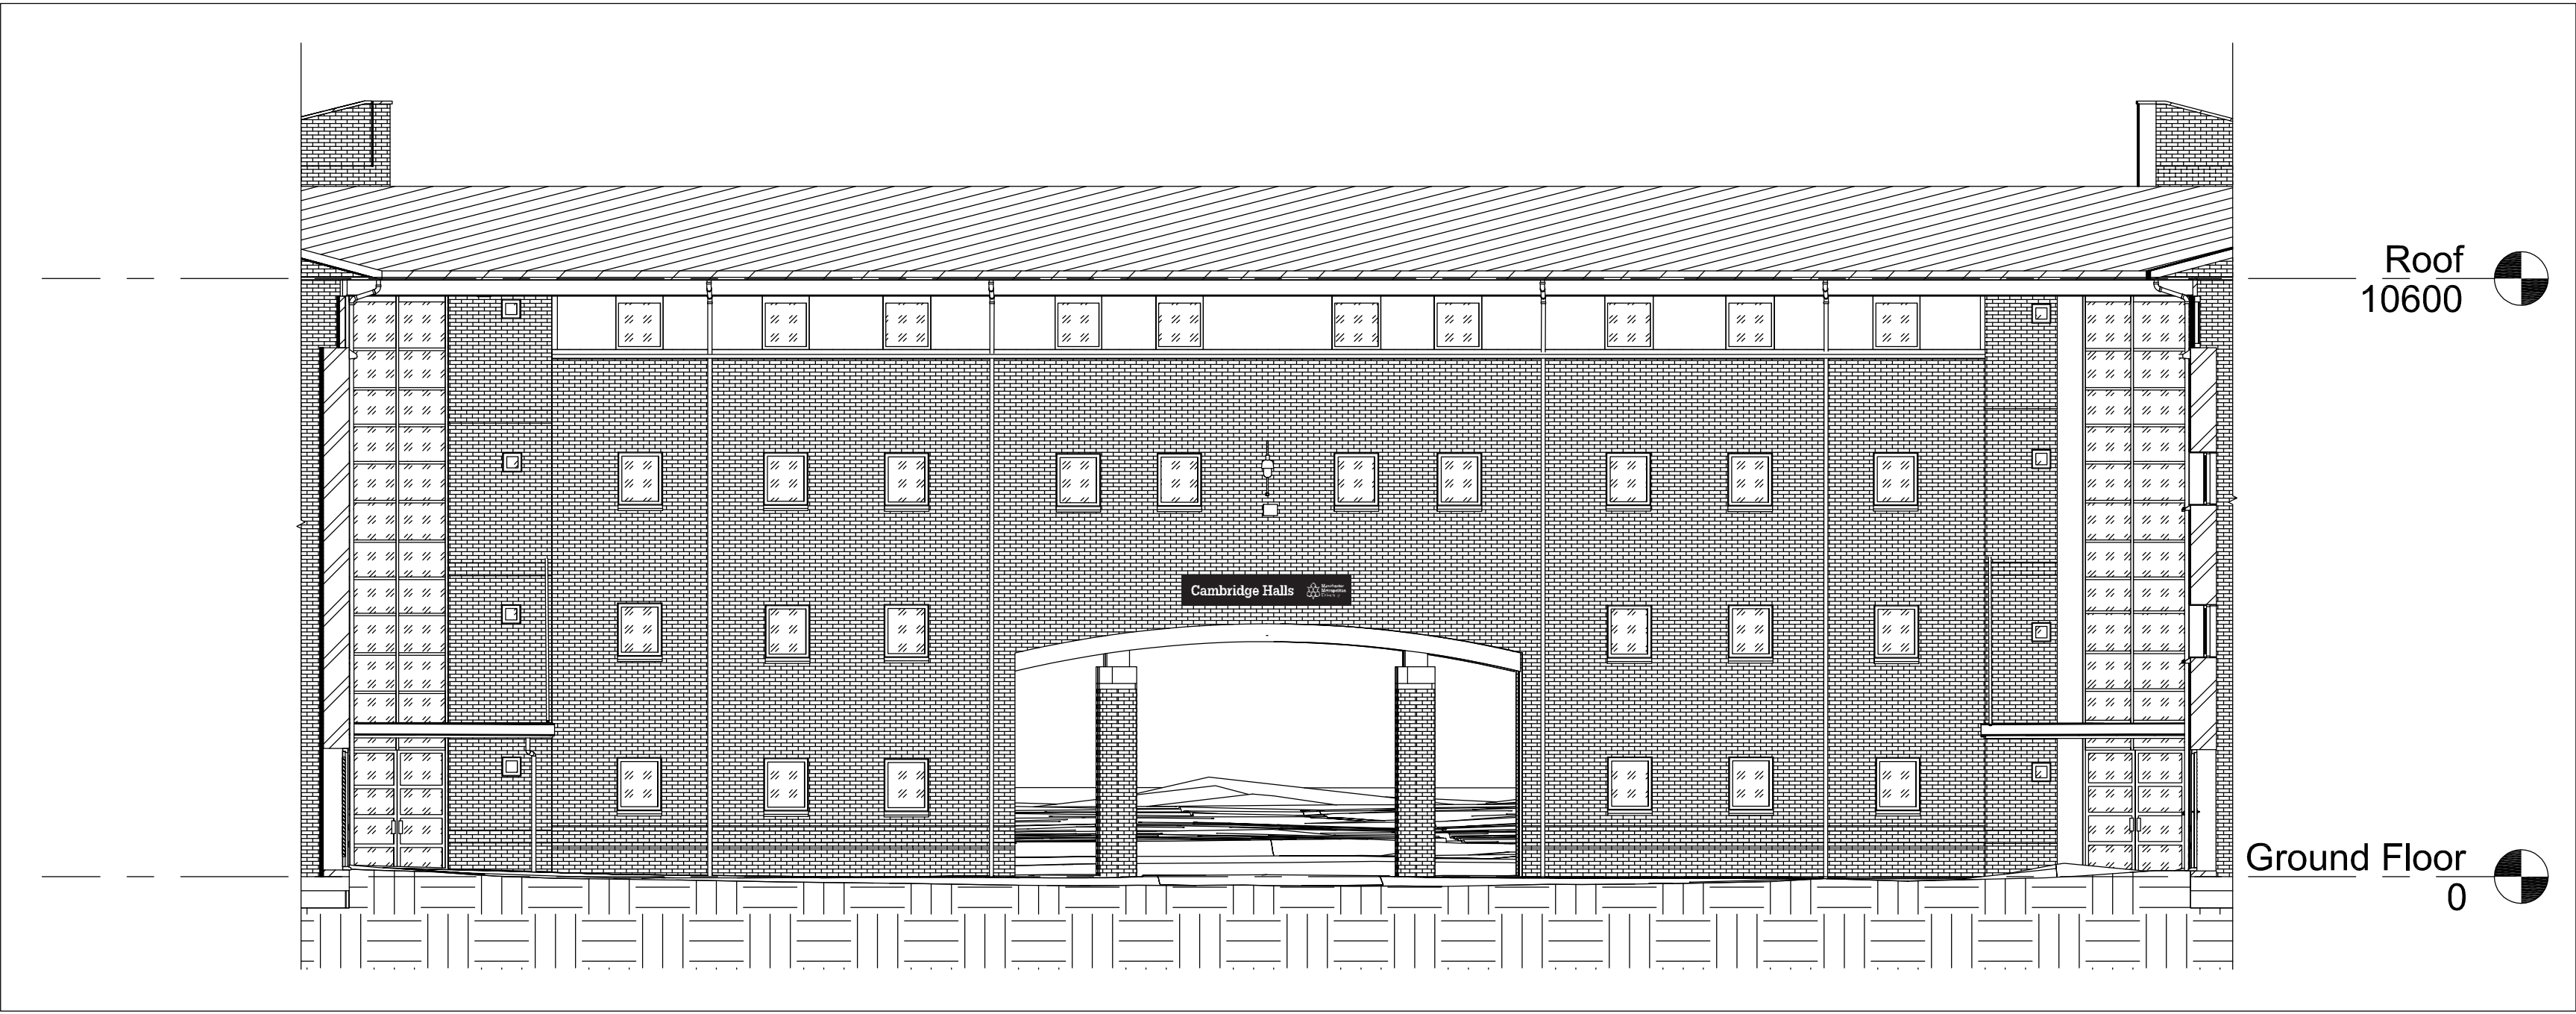

1 East Elevation
1 : 100 @A1

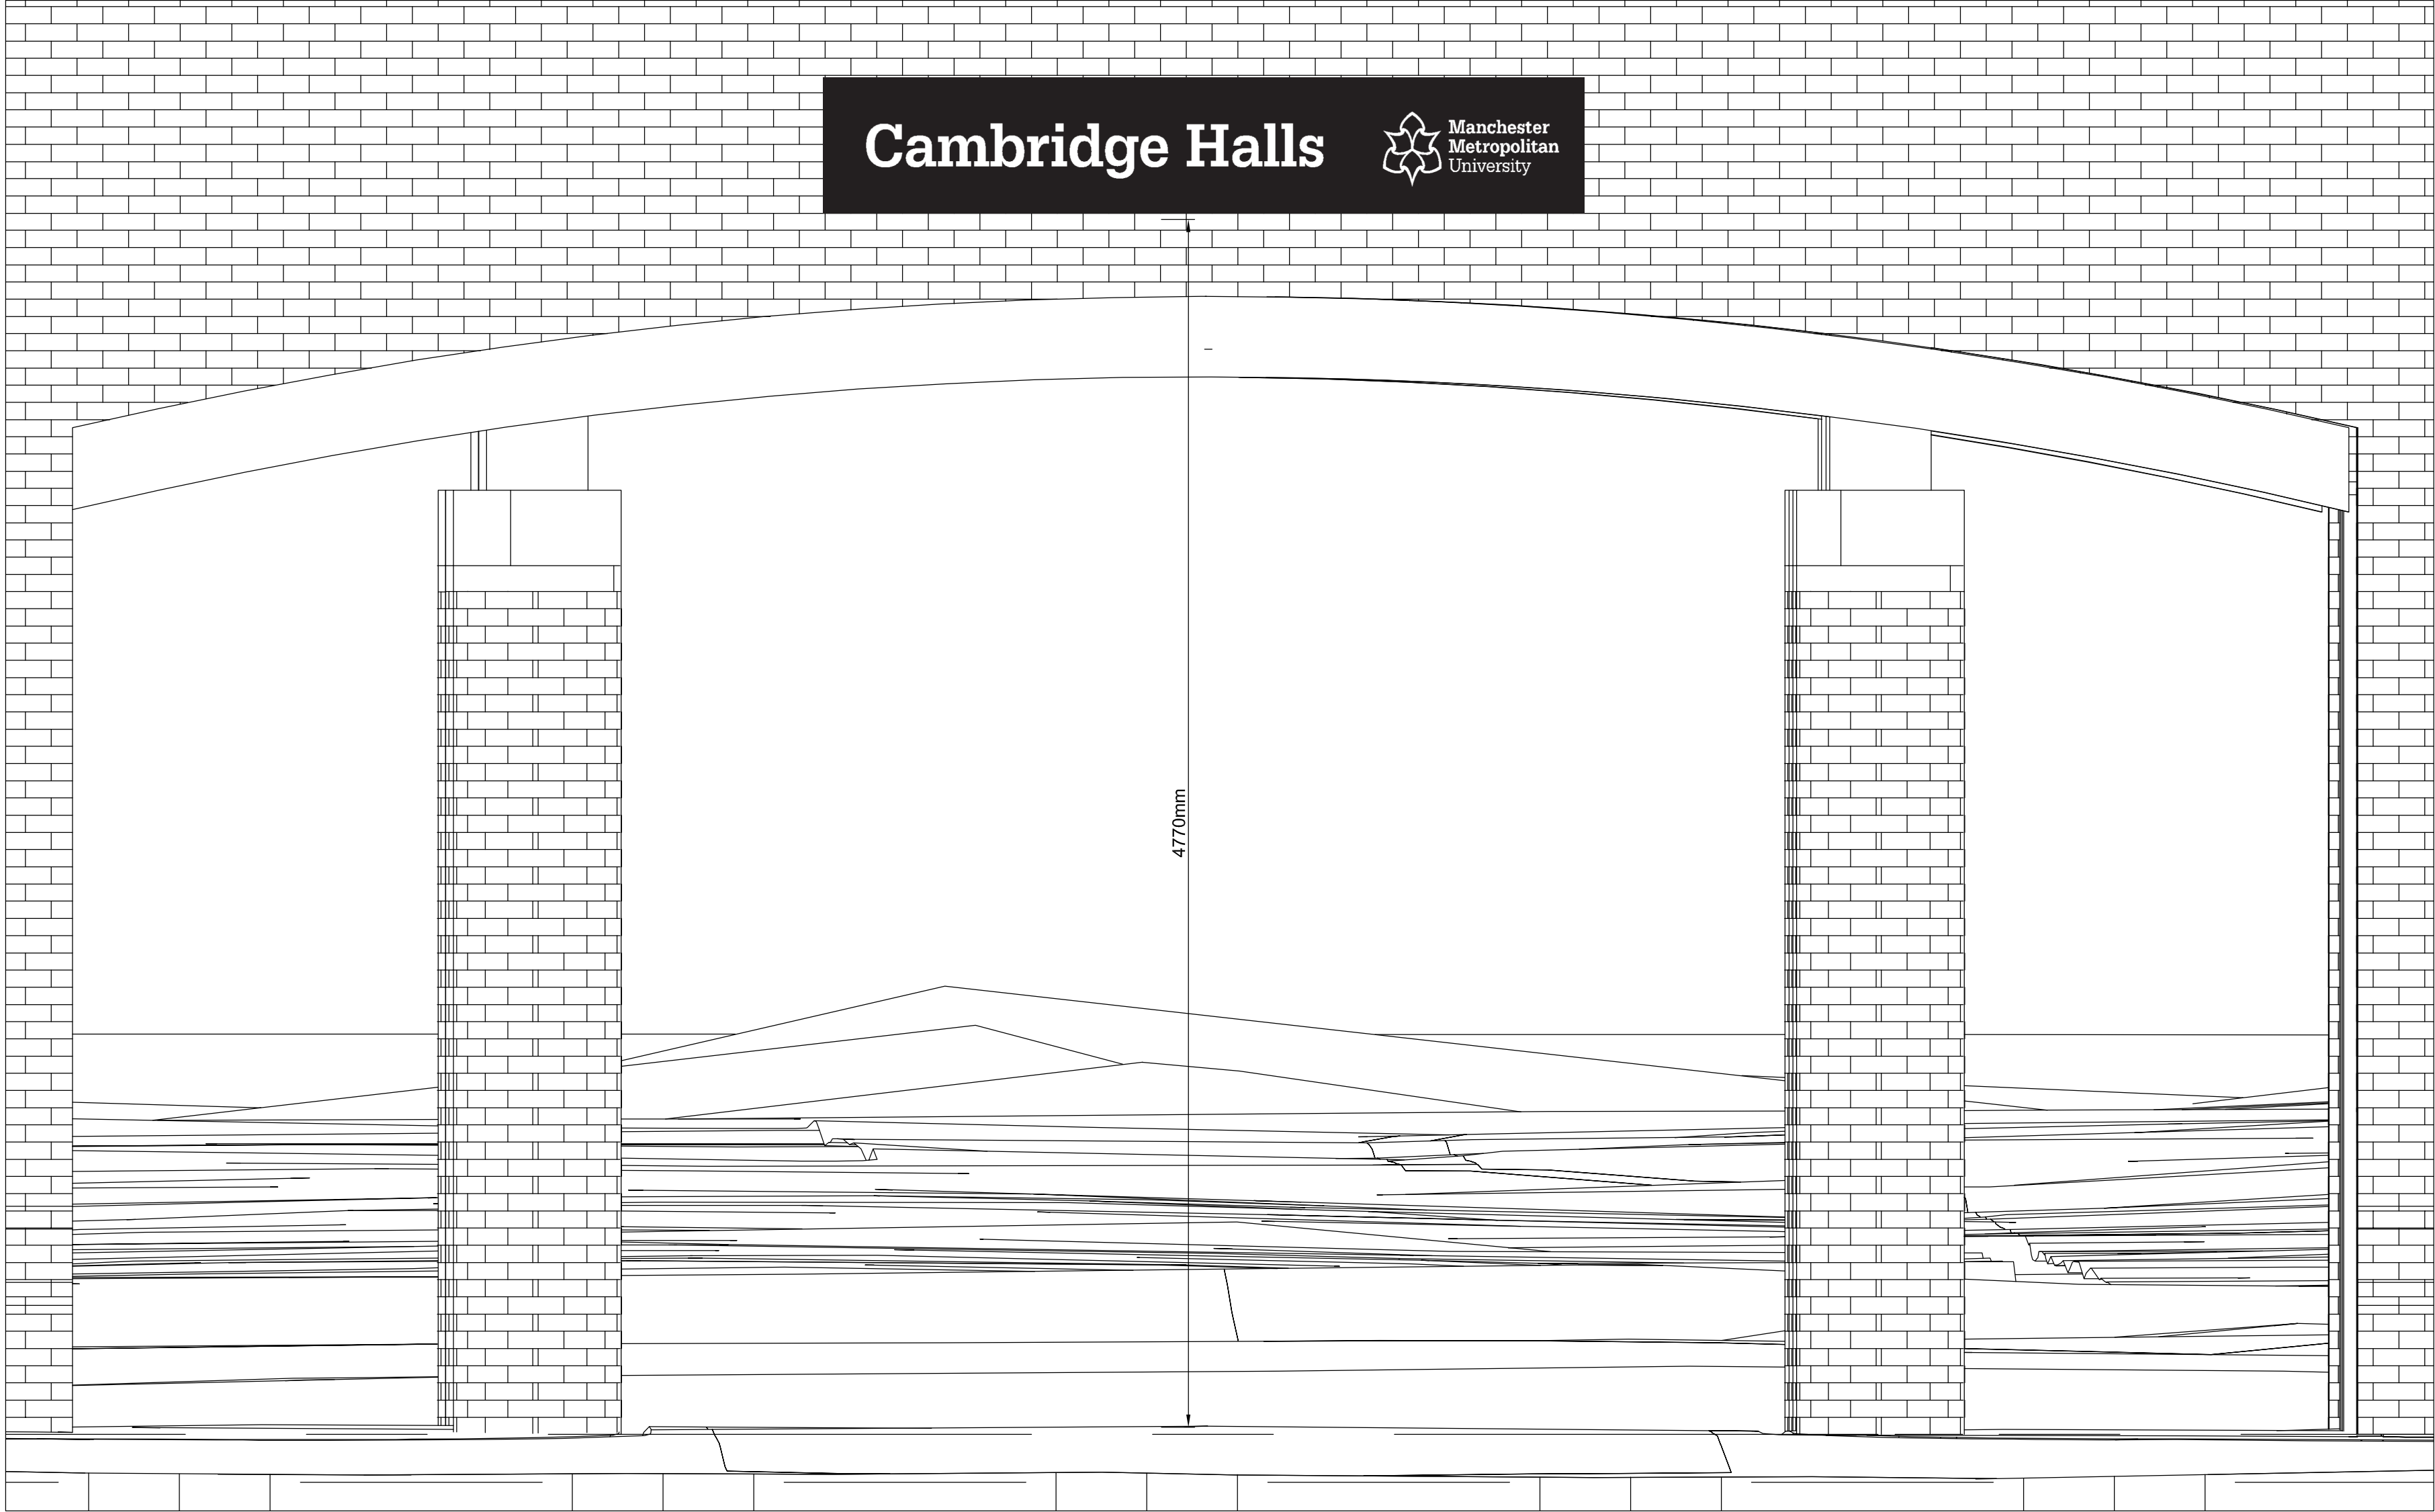

2 Enlarged Elevation
NTS



Replaced sign



New sign installed

0 50 PAPER SCALE CHECK (mm)
CDM RESIDUAL RISK INFORMATION (HASBox)
In addition to the hazards / risks normally associated with the types of work detailed on this drawing, note the following:-
CONSTRUCTION - - -
MAINTENANCE / CLEANING - - -
DEMOLITION / DECOMMISSIONING - - A
It is assumed that all works will be carried out by a competent contractor working, where appropriate, to and approved method statement.

A - Planning Issue AB KMD Nov 23

Revision	Drwn	Chk'd	Date
----------	------	-------	------

Project Status

PLANNING

This information, whether drawn or as a data file, is copyright and issued strictly for use on the project for which it is provided

Project/Client

MMU
CAMBRIDGE HALLS
PROPOSED SIGNAGE

Drawing Title
PROPOSED SIGNAGE
EAST ELEVATION
ALTERATIONS

Drawn	Date	Checked	Scale
ABM	Sep 23	CG	1:200/50 @ A1

Manchester:
5th Floor
31 Dale Street
Manchester M1 1EY
+44 (0)161 831 7300
Southampton:
Minor Park
Minstead
Southampton SO43 7FY
+44 (0)23 8081 7900
www.fairhursts.com

FDG
fairhursts design group

Job No.	Drawing No.	Revision
E22-112	08-132	A

Building Entrances Project - Cambridge Halls



50mm
returns

3mm flat cut
letter to front

530mm

170mm

Cambridge Halls

290mm



52mm

Manchester
Metropolitan
University

3300mm

Job No: 40068

Width: 3300mm


Description: 2mm folded aluminium panel - 3300mm x 530mm x 50mm deep returns - In 1 Section coated one standard RAL colour (9005_Jet Black) with top & bottom fixing rails. With panel mounted 3mm flat cut aluminium text coated one standard RAL colour (9016_Traffic White) 167mm high 'C' re: 'Cambridge Halls' + 'Manchester Metropolitan University' + logo + line Complete with rear double sided tape to rear

Item No: 1


Height: 530mm

Quantity: 1

FASTSIGNS
More than fast More than signs.

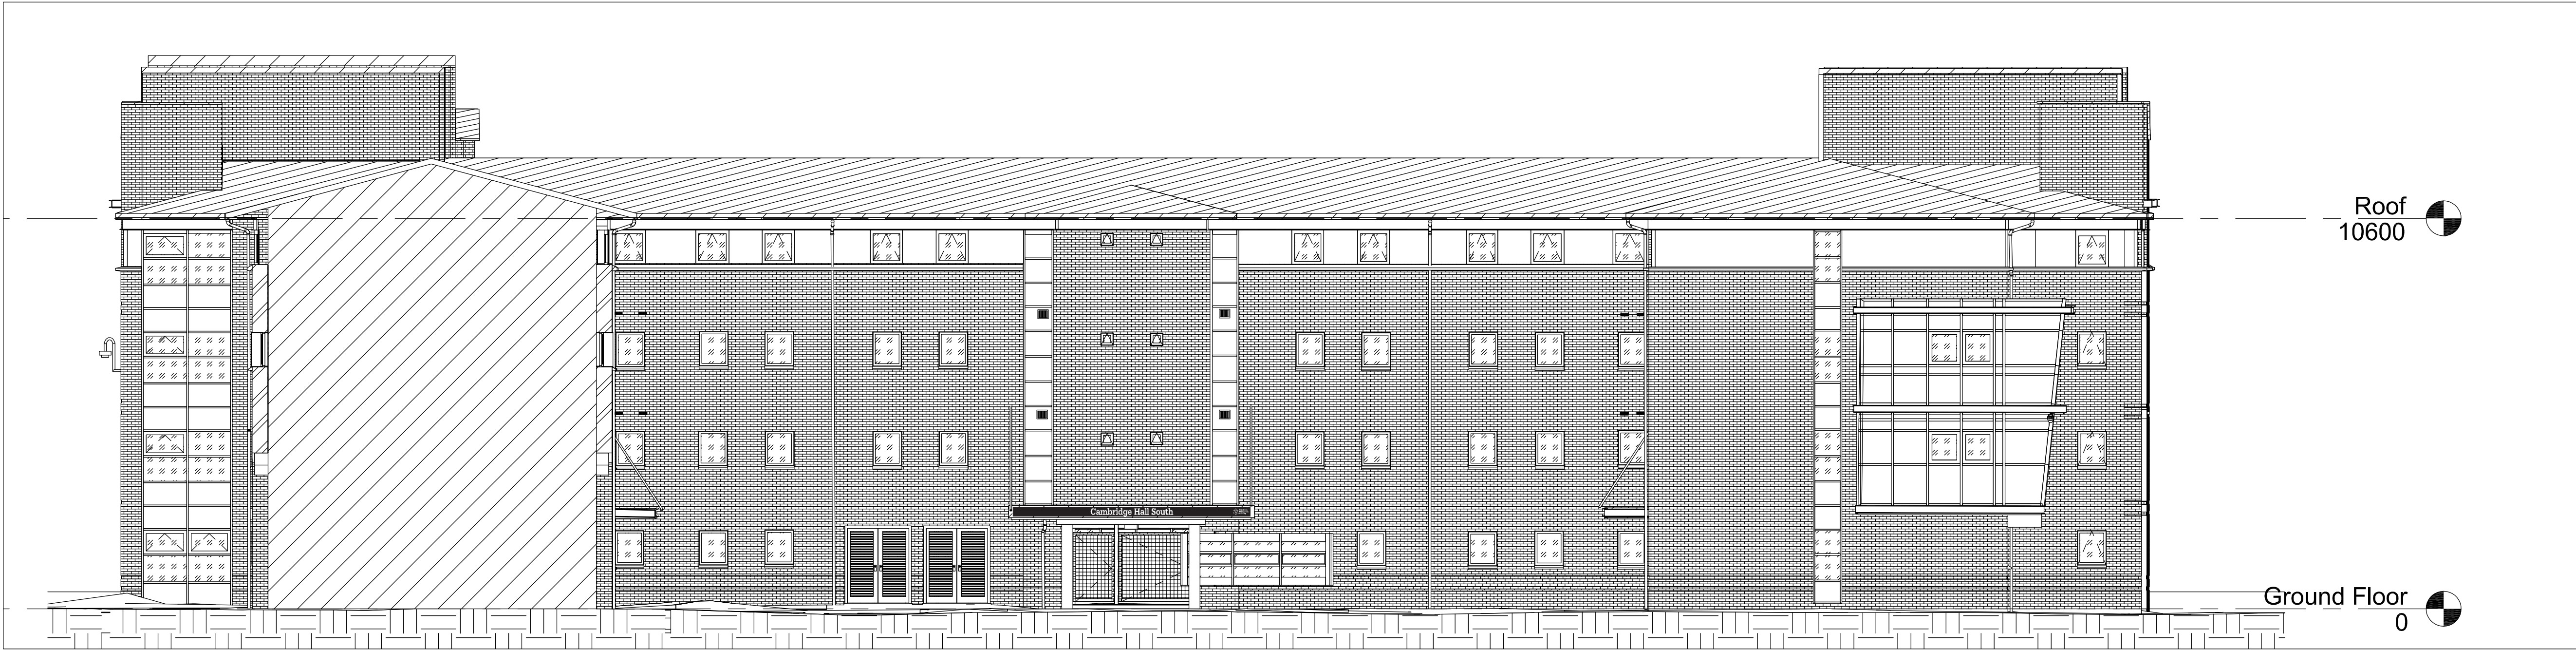

1 South Elevation
1: 100 @A1

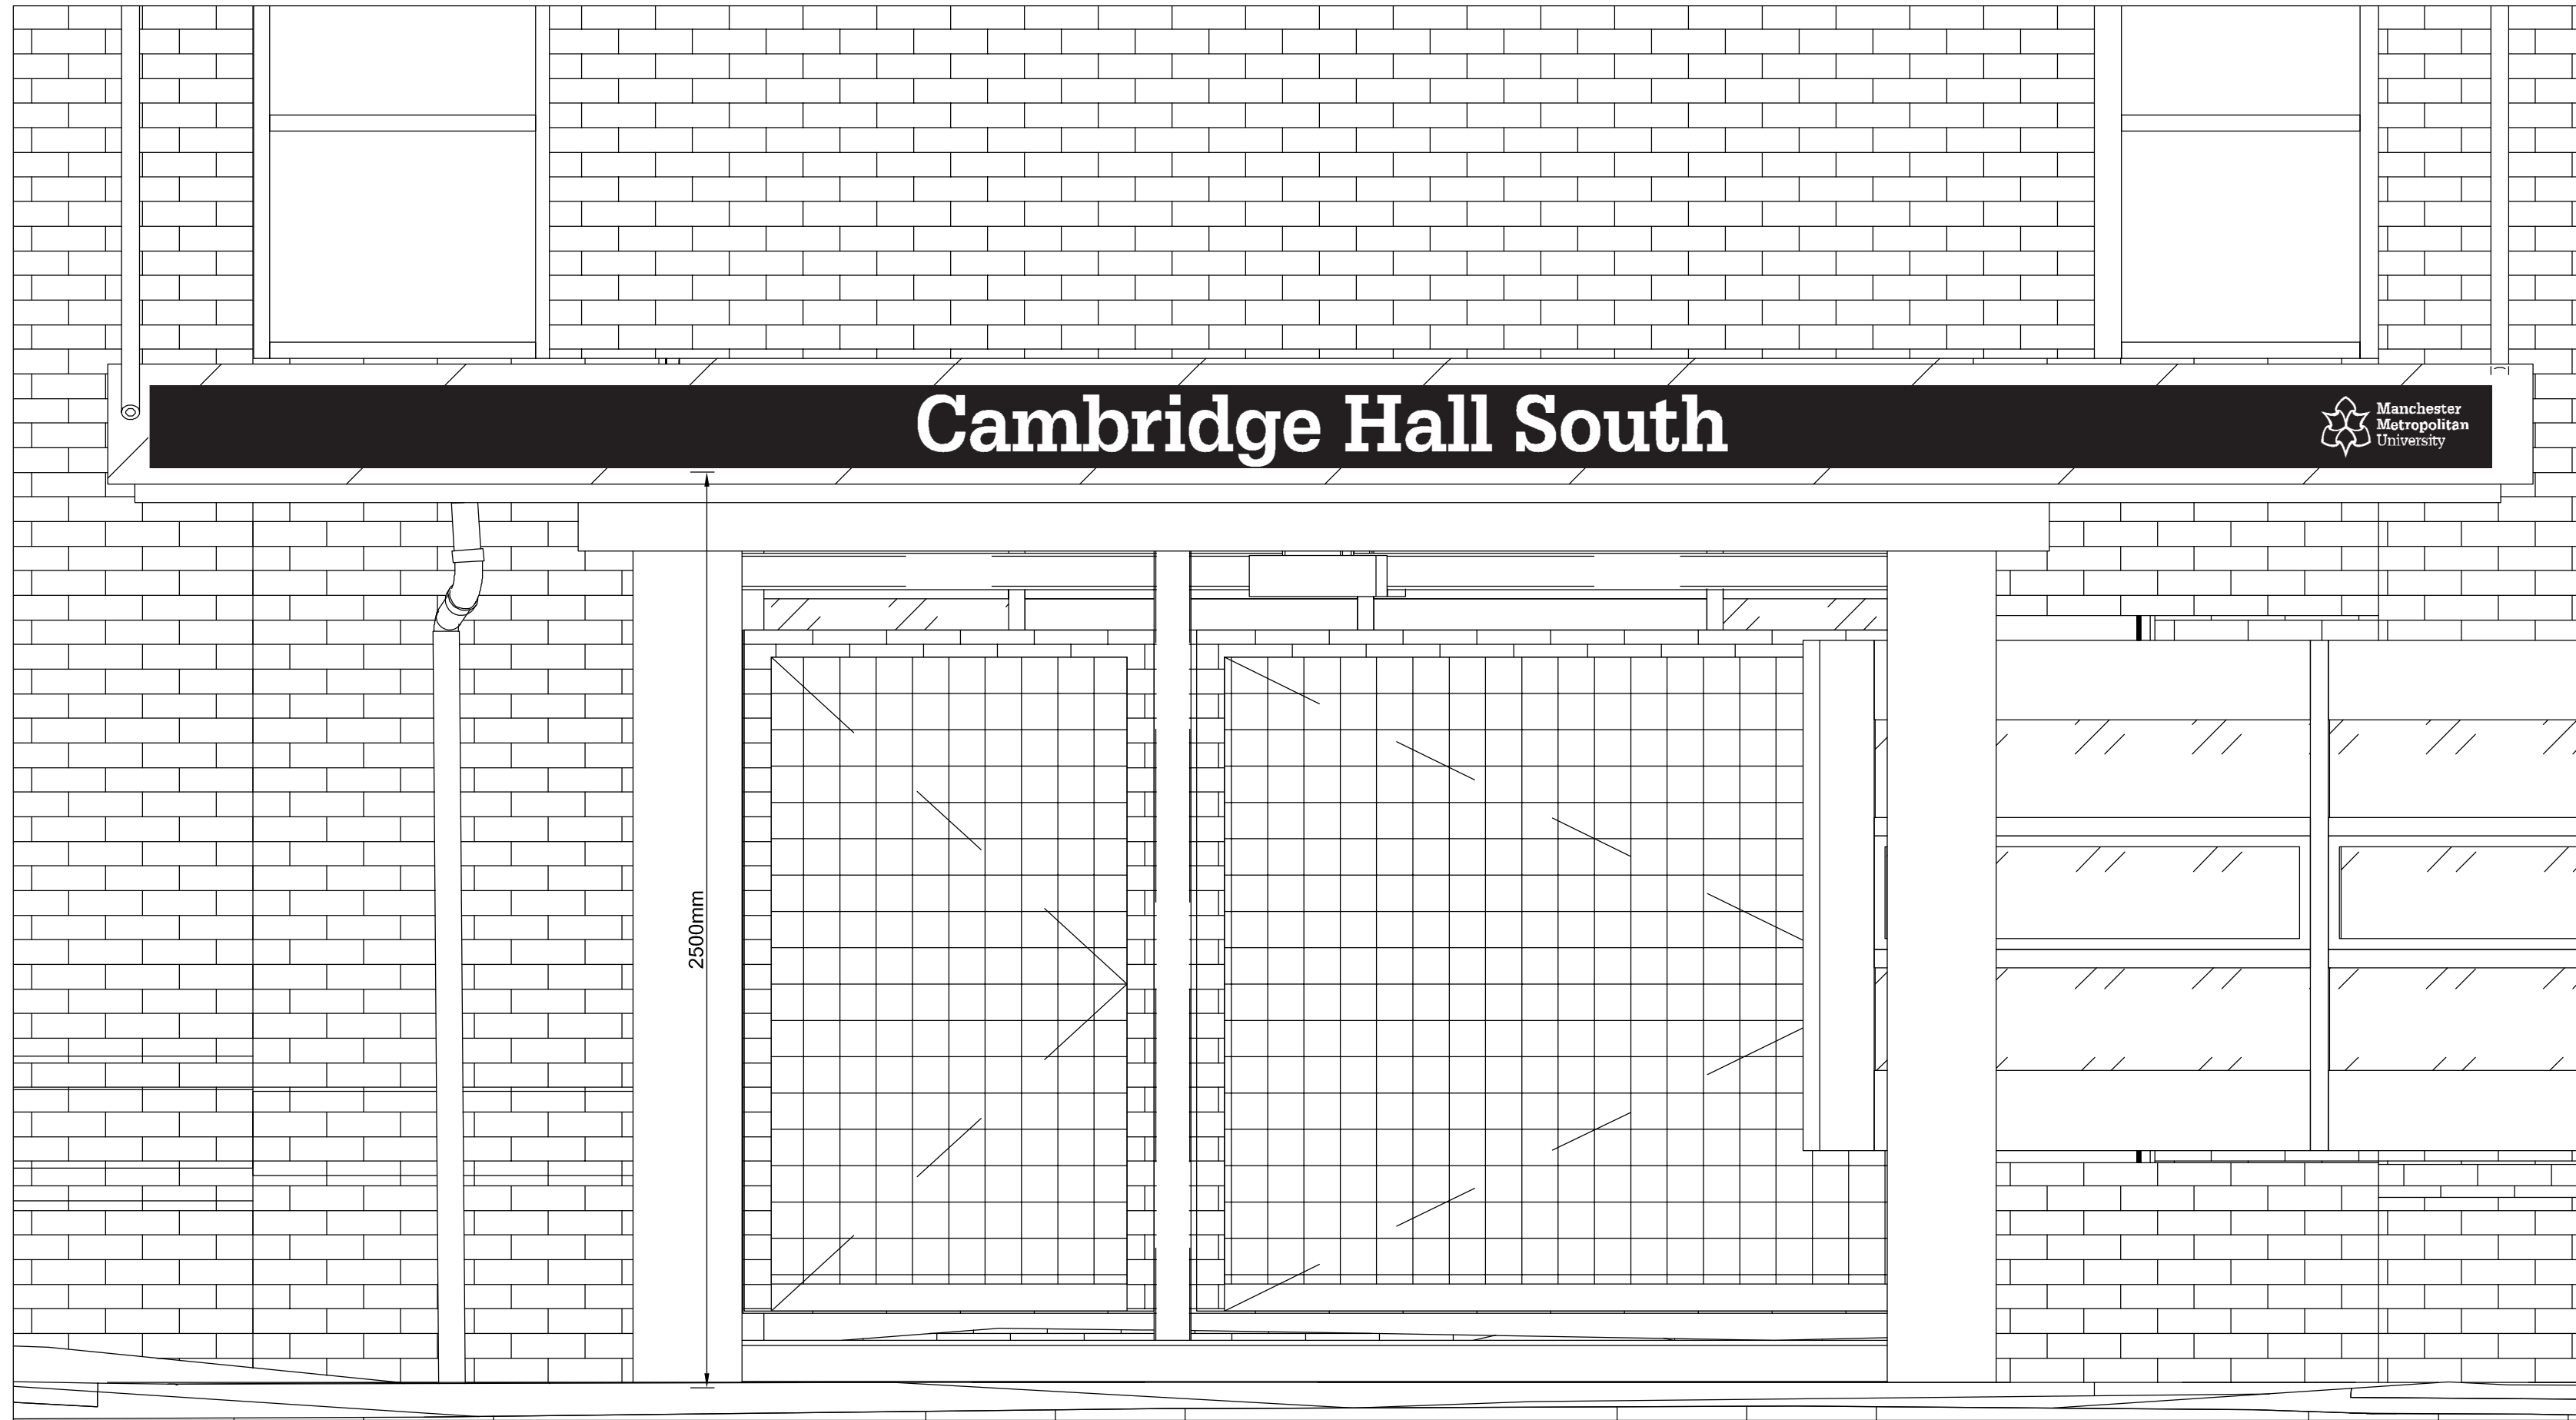

2 Enlarged Elevation
NTS



Replaced sign



New sign installed

0 50 PAPER SCALE CHECK (mm)
CDM RESIDUAL RISK INFORMATION (HASBox)
In addition to the hazards / risks normally associated with the types of work detailed on this drawing, note the following:-
CONSTRUCTION
-
-
-
MAINTENANCE / CLEANING
-
-
-
DEMOLITION / DECOMMISSIONING
-
-
A
It is assumed that all works will be carried out by a competent contractor working, where appropriate, to and approved method statement.

A - Planning Issue	AB	KMD	Nov 23
Revision	Drwn	Chk'd	Date

Project Status	PLANNING
----------------	-----------------

This information, whether drawn or as a data file, is copyright and issued strictly for use on the project for which it is provided

Project/Client	MMU CAMBRIDGE HALLS PROPOSED SIGNAGE - -
----------------	---

Drawing Title	PROPOSED SIGNAGE SOUTH HALLS NORTH ELEVATION
---------------	---


Drawn	Date	Checked	Scale
ABM	Sep 23	CG	1:200/50 @ A1

Manchester: 5th Floor 31 Dale Street Manchester M1 1EY +44 (0)161 831 7390 Southampton: Minor Park Minstead Southampton SO43 7FY +44 (0)23 8081 7900 www.fairhursts.com	FDG fairhursts design group
---	---------------------------------------

Job No.	Drawing No.	Revision
E22-112	08-133	A



1 North Elevation
1 : 100 @A1

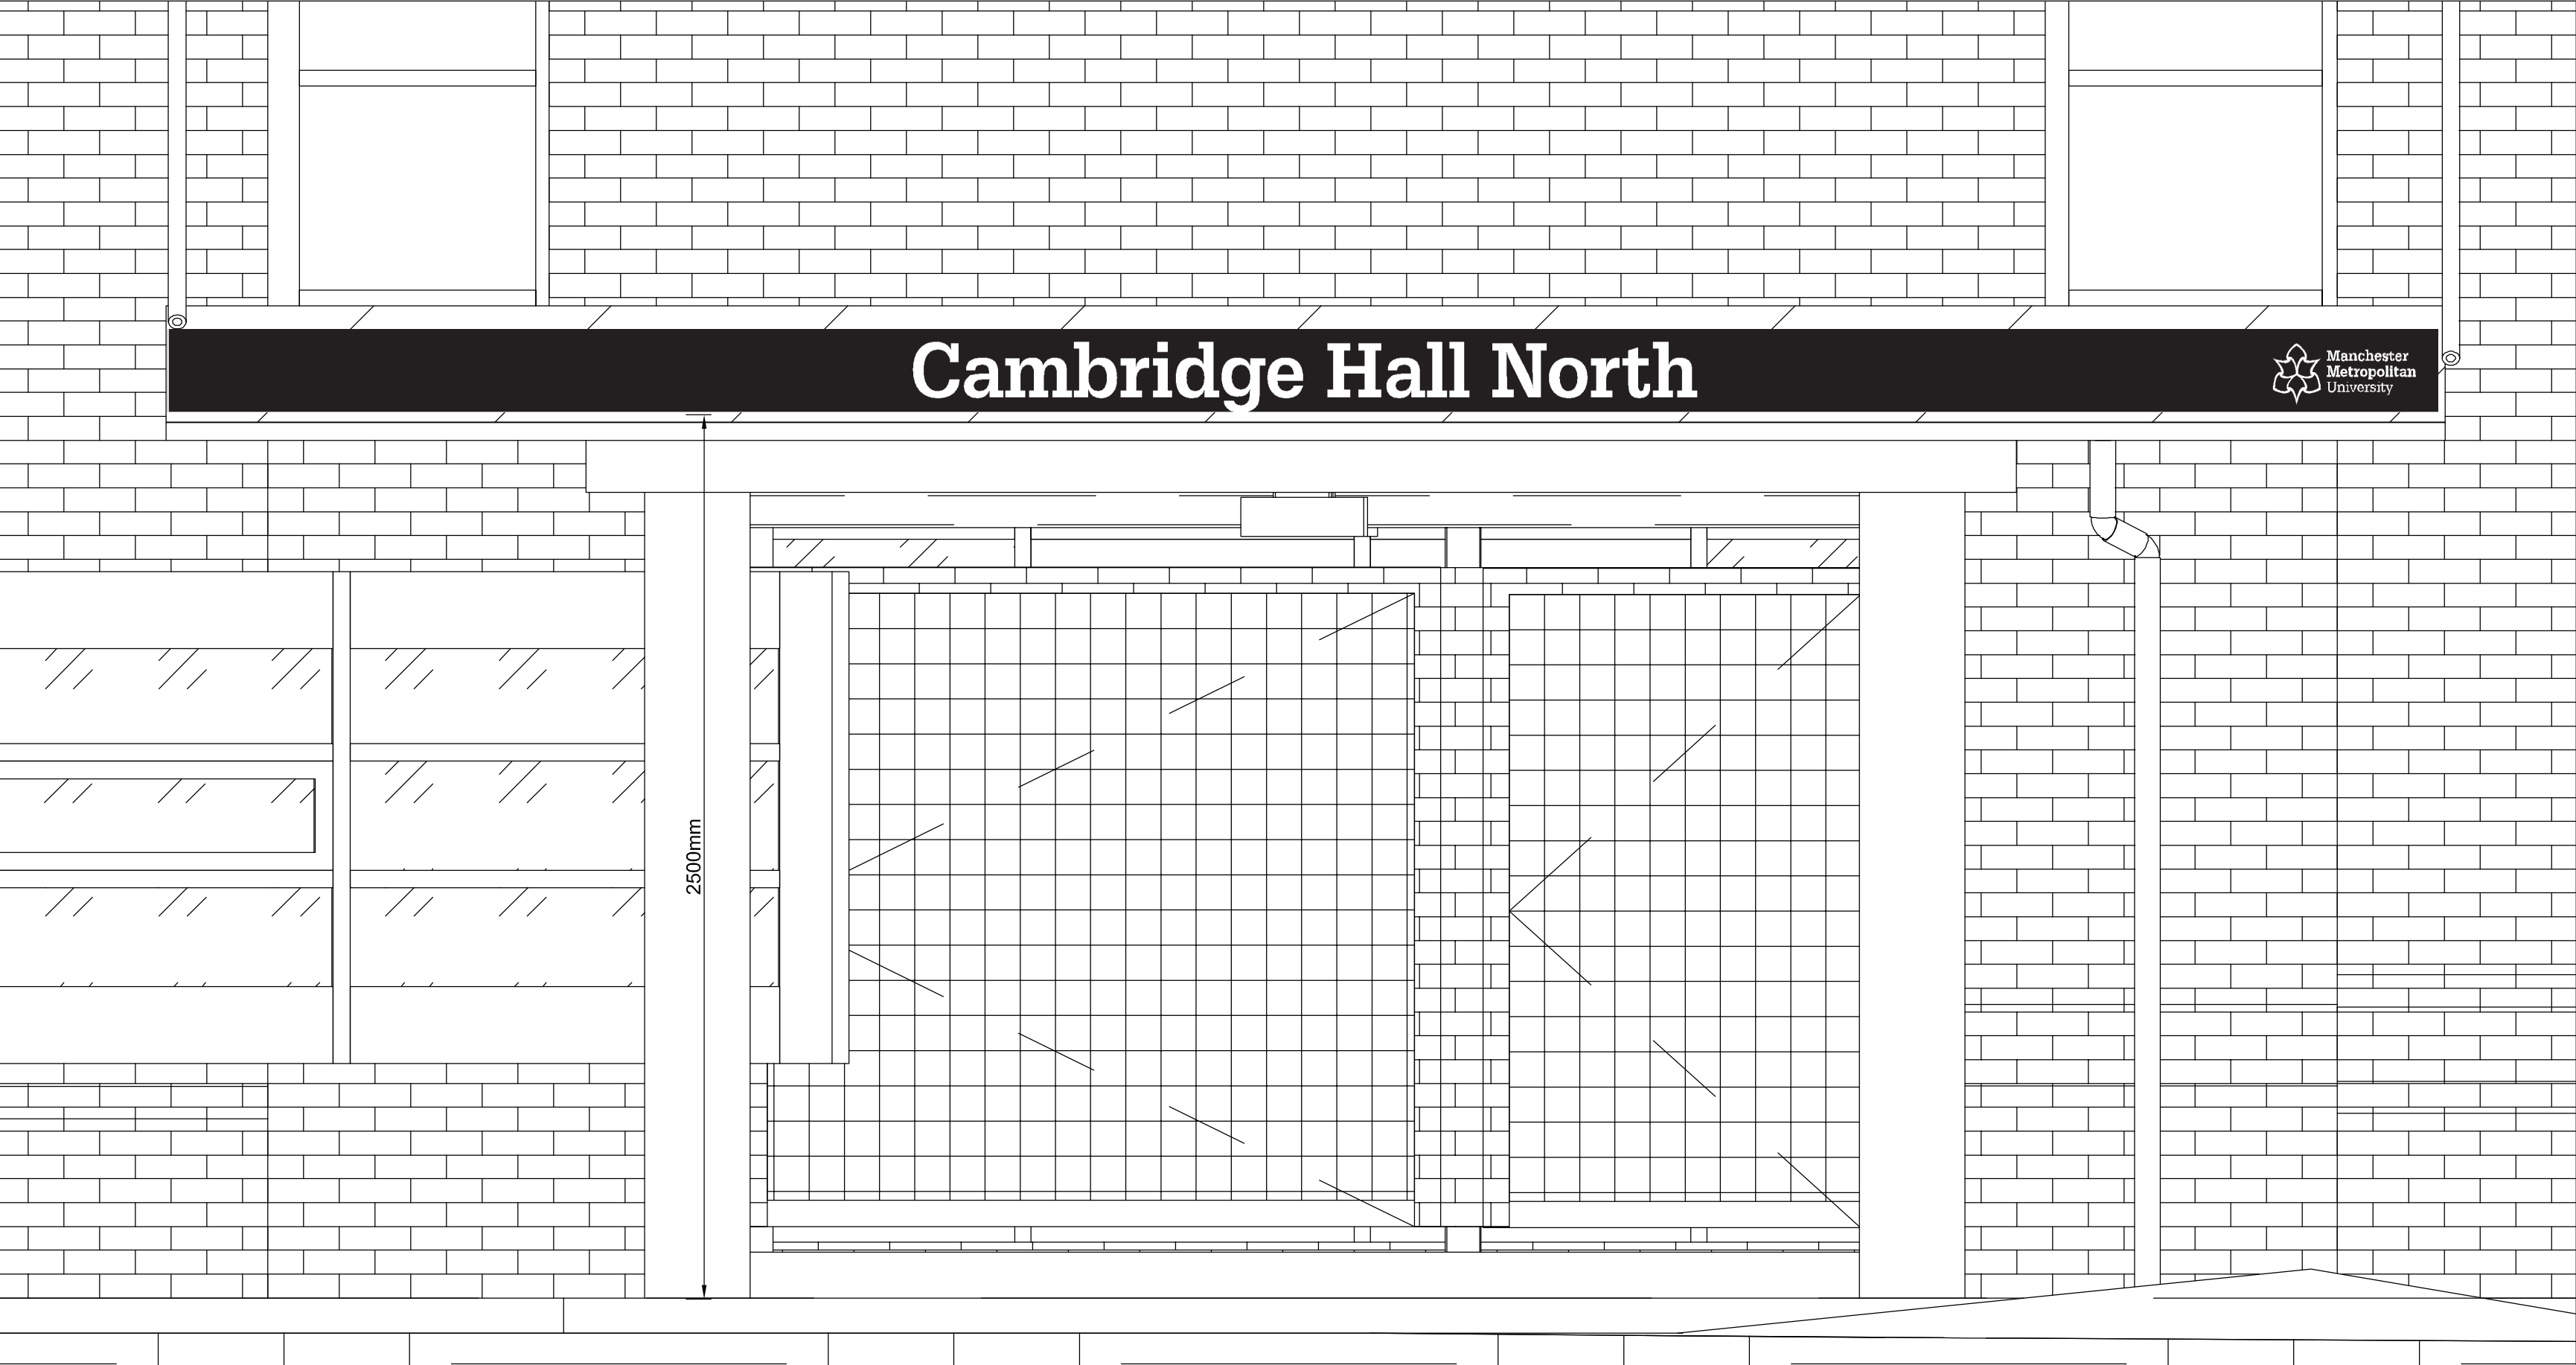

2 Enlarged Elevation
NTS



Replaced sign




New sign installed

0 50 PAPER SCALE CHECK (mm)
CDM RESIDUAL RISK INFORMATION (HASBox)
In addition to the hazards / risks normally associated with the types of work detailed on this drawing, note the following:-
CONSTRUCTION
-
-
-
MAINTENANCE / CLEANING
-
-
-
DEMOLITION / DECOMMISSIONING
-
-
A
It is assumed that all works will be carried out by a competent contractor working, where appropriate, to and approved method statement.

Revision	Drwn	Chk'd	Date
Project Status			
PLANNING			
This information, whether drawn or as a data file, is copyright and issued strictly for use on the project for which it is provided			
Project/Client			
MMU CAMBRIDGE HALLS PROPOSED SIGNAGE REFURBISHMENT -			
Drawing Title			
PROPOSED SIGNAGE NORTH HALLS SOUTH ELEVATION			
Drawn	Date	Checked	Scale
ABM	Sep 23	CG	1:200/50 @ A
Manchester: 5th Floor 31 Dale Street Manchester M1 1EY +44 (0)161 831 7300 Southampton: Minor Park Minstead Southampton SO43 7FY +44 (0)23 8081 7900 www.fairhursts.com			
FDG fairhursts design group			
Job No.	Drawing No.	Revision	
E22-112	08-134	A	

Building Entrances Project - Cambridge Halls

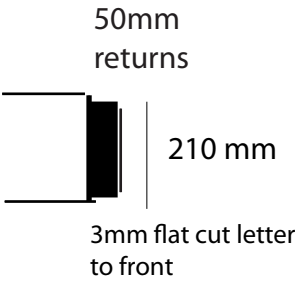

144mm | **Cambridge Hall North**



Cambridge Hall South



6450 mm

Job No: 40068

Width: 6450mm

Description: Folded 2mm aluminium panel 6450mm x 210mm x 50mm deep returns - In 3 Sections. coated one standard RAL colour (9005_Jet Black) with top & bottom fixing rails With panel mounted:
3mm flat cut aluminium text coated one standard RALcolour (9016_Traffic White)144mm high 'C' re: 'Cambridge' + 'Manchester Metropolitan University' + logo. Complete with rear double sided tape to rear

Item No: 2

Height: 210mm

Quantity: 2



210mm