



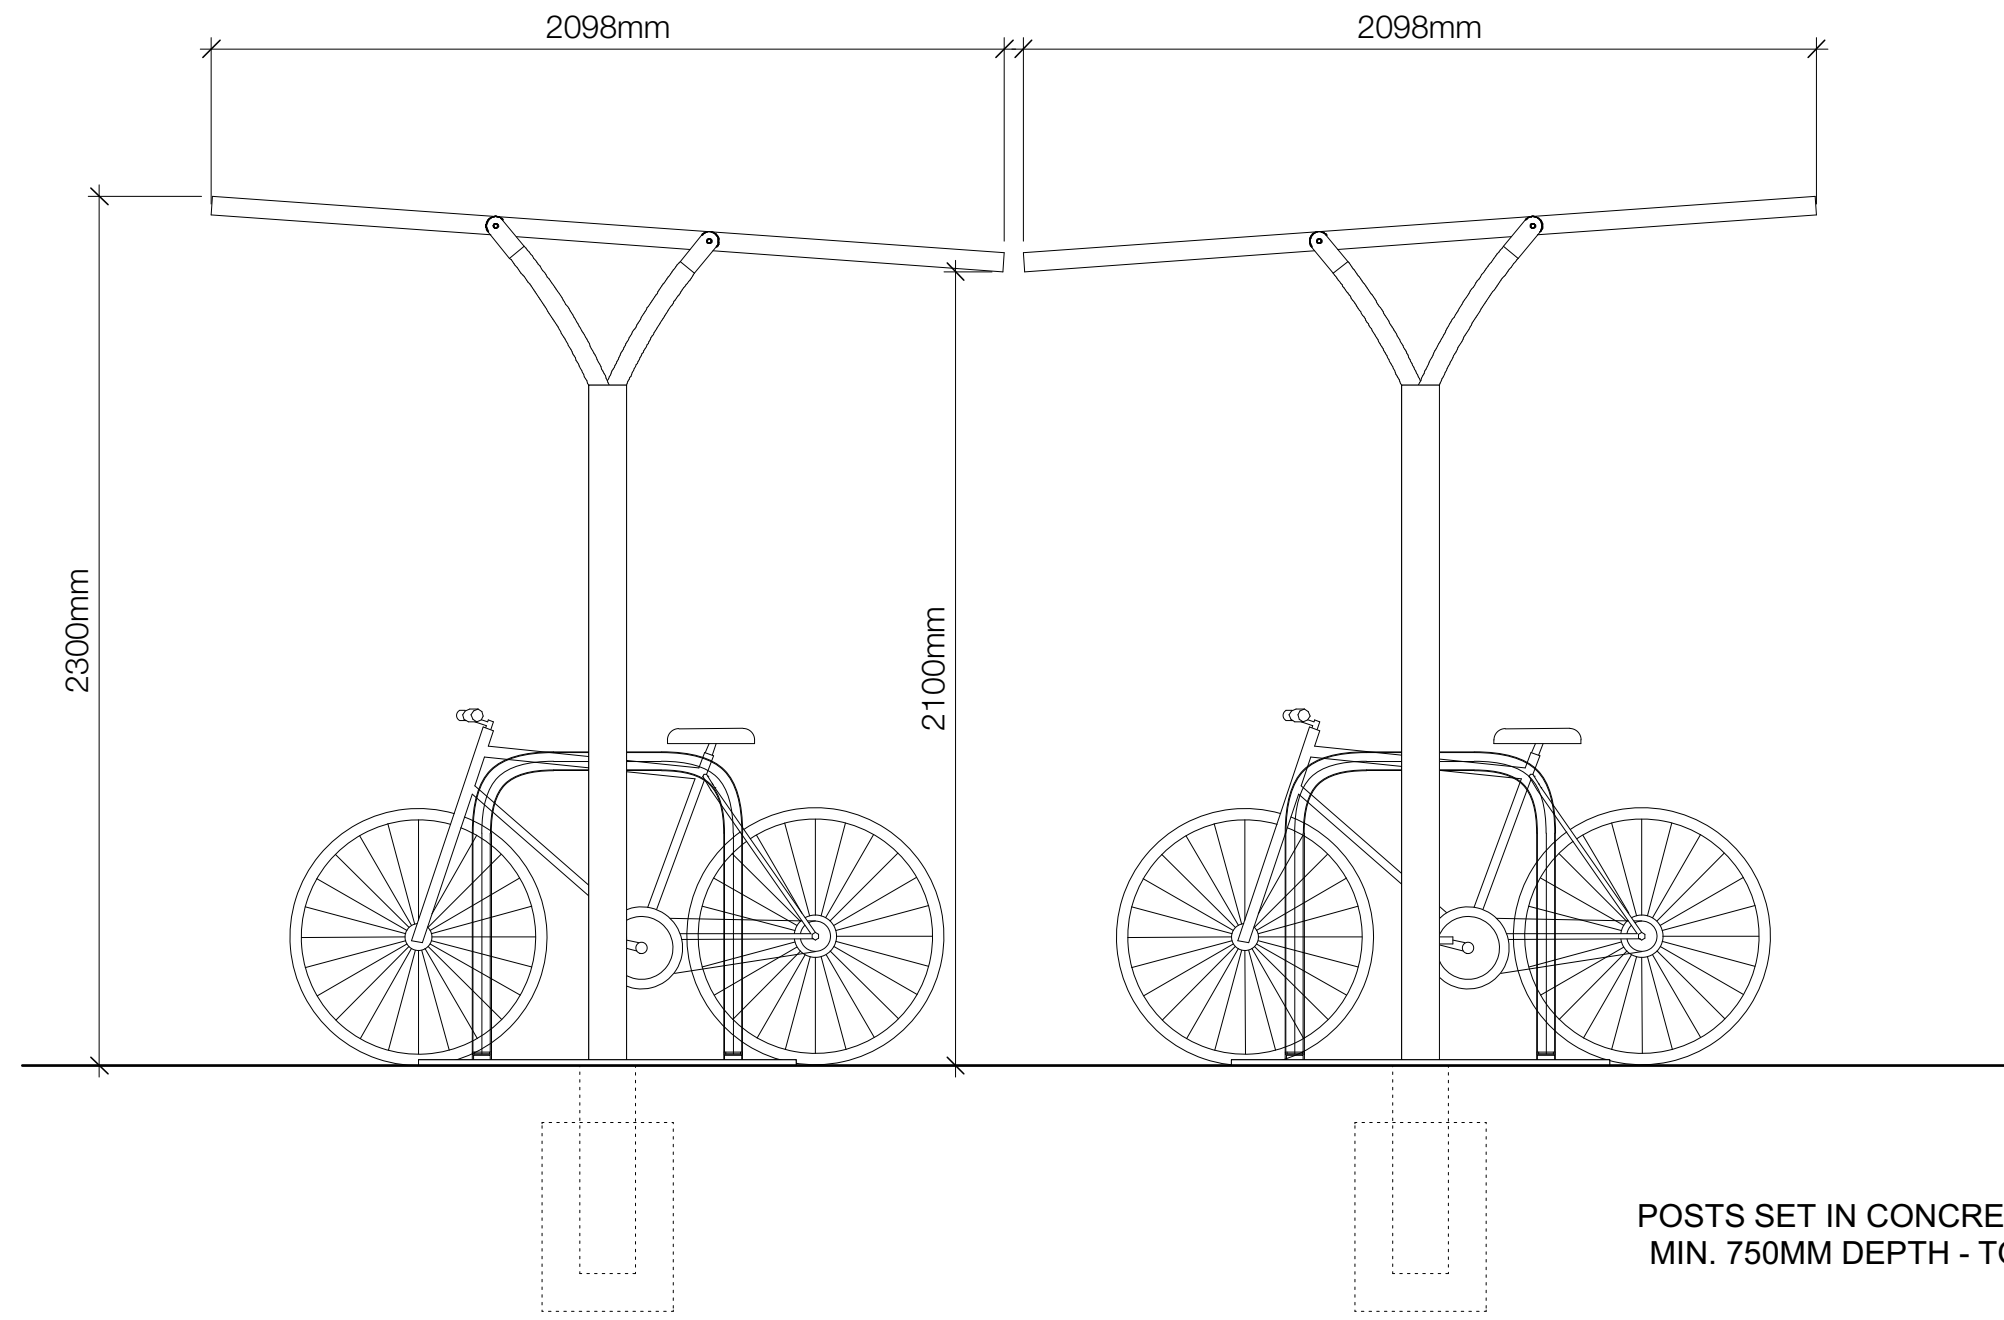


SIDE ELEVATION
1:20@A1

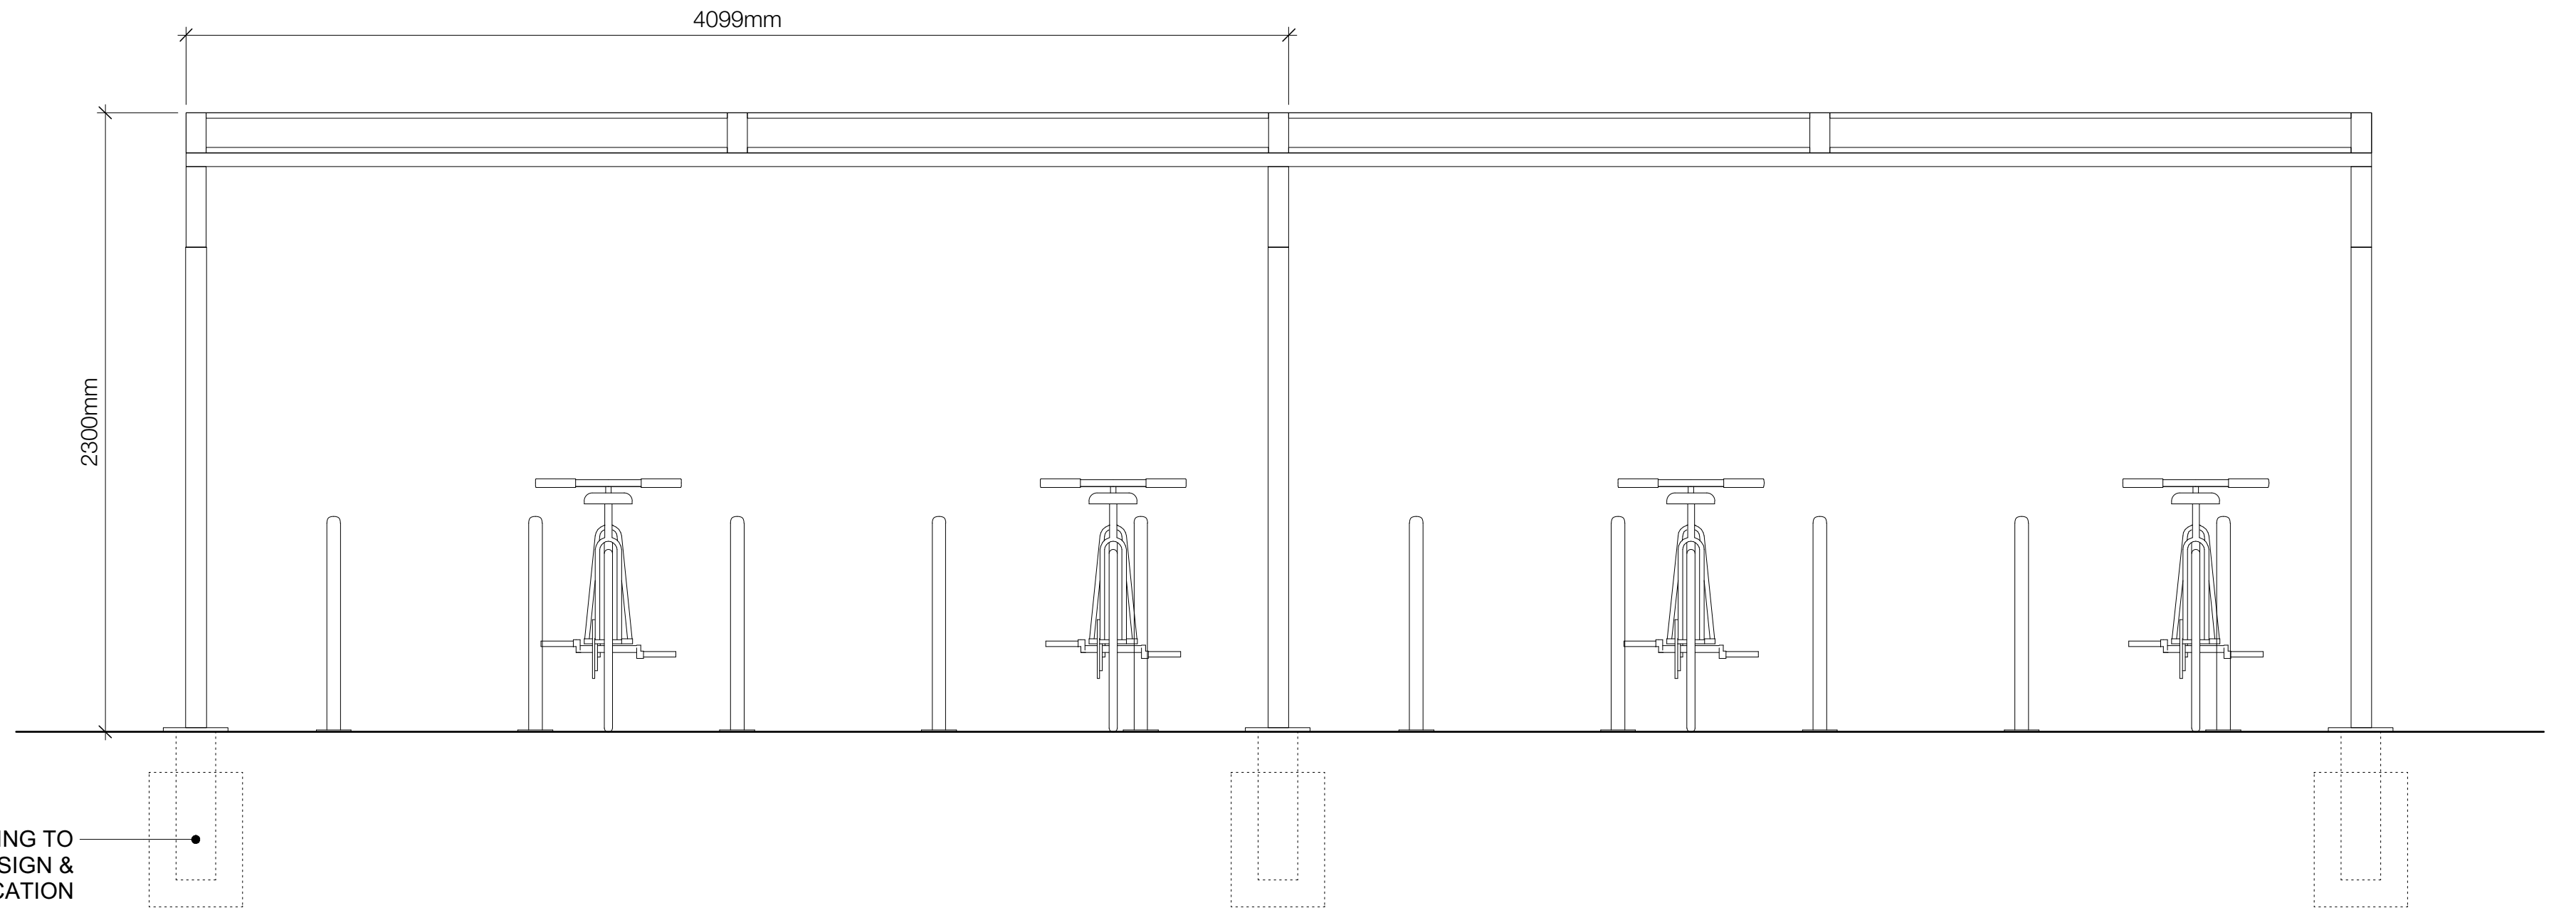


FRONT ELEVATION
1:20@A1

POSTS SET IN CONCRETE FOOTING TO
MIN. 750MM DEPTH - TO S.E. DESIGN &
SPECIFICATION

4NO. MIKO ENGINEERING GOSFORTH CYCLE SHELTER WITH 4NO.
SHEFFIELD BIKE RACKS TO HOLD 40NO. CYCLES

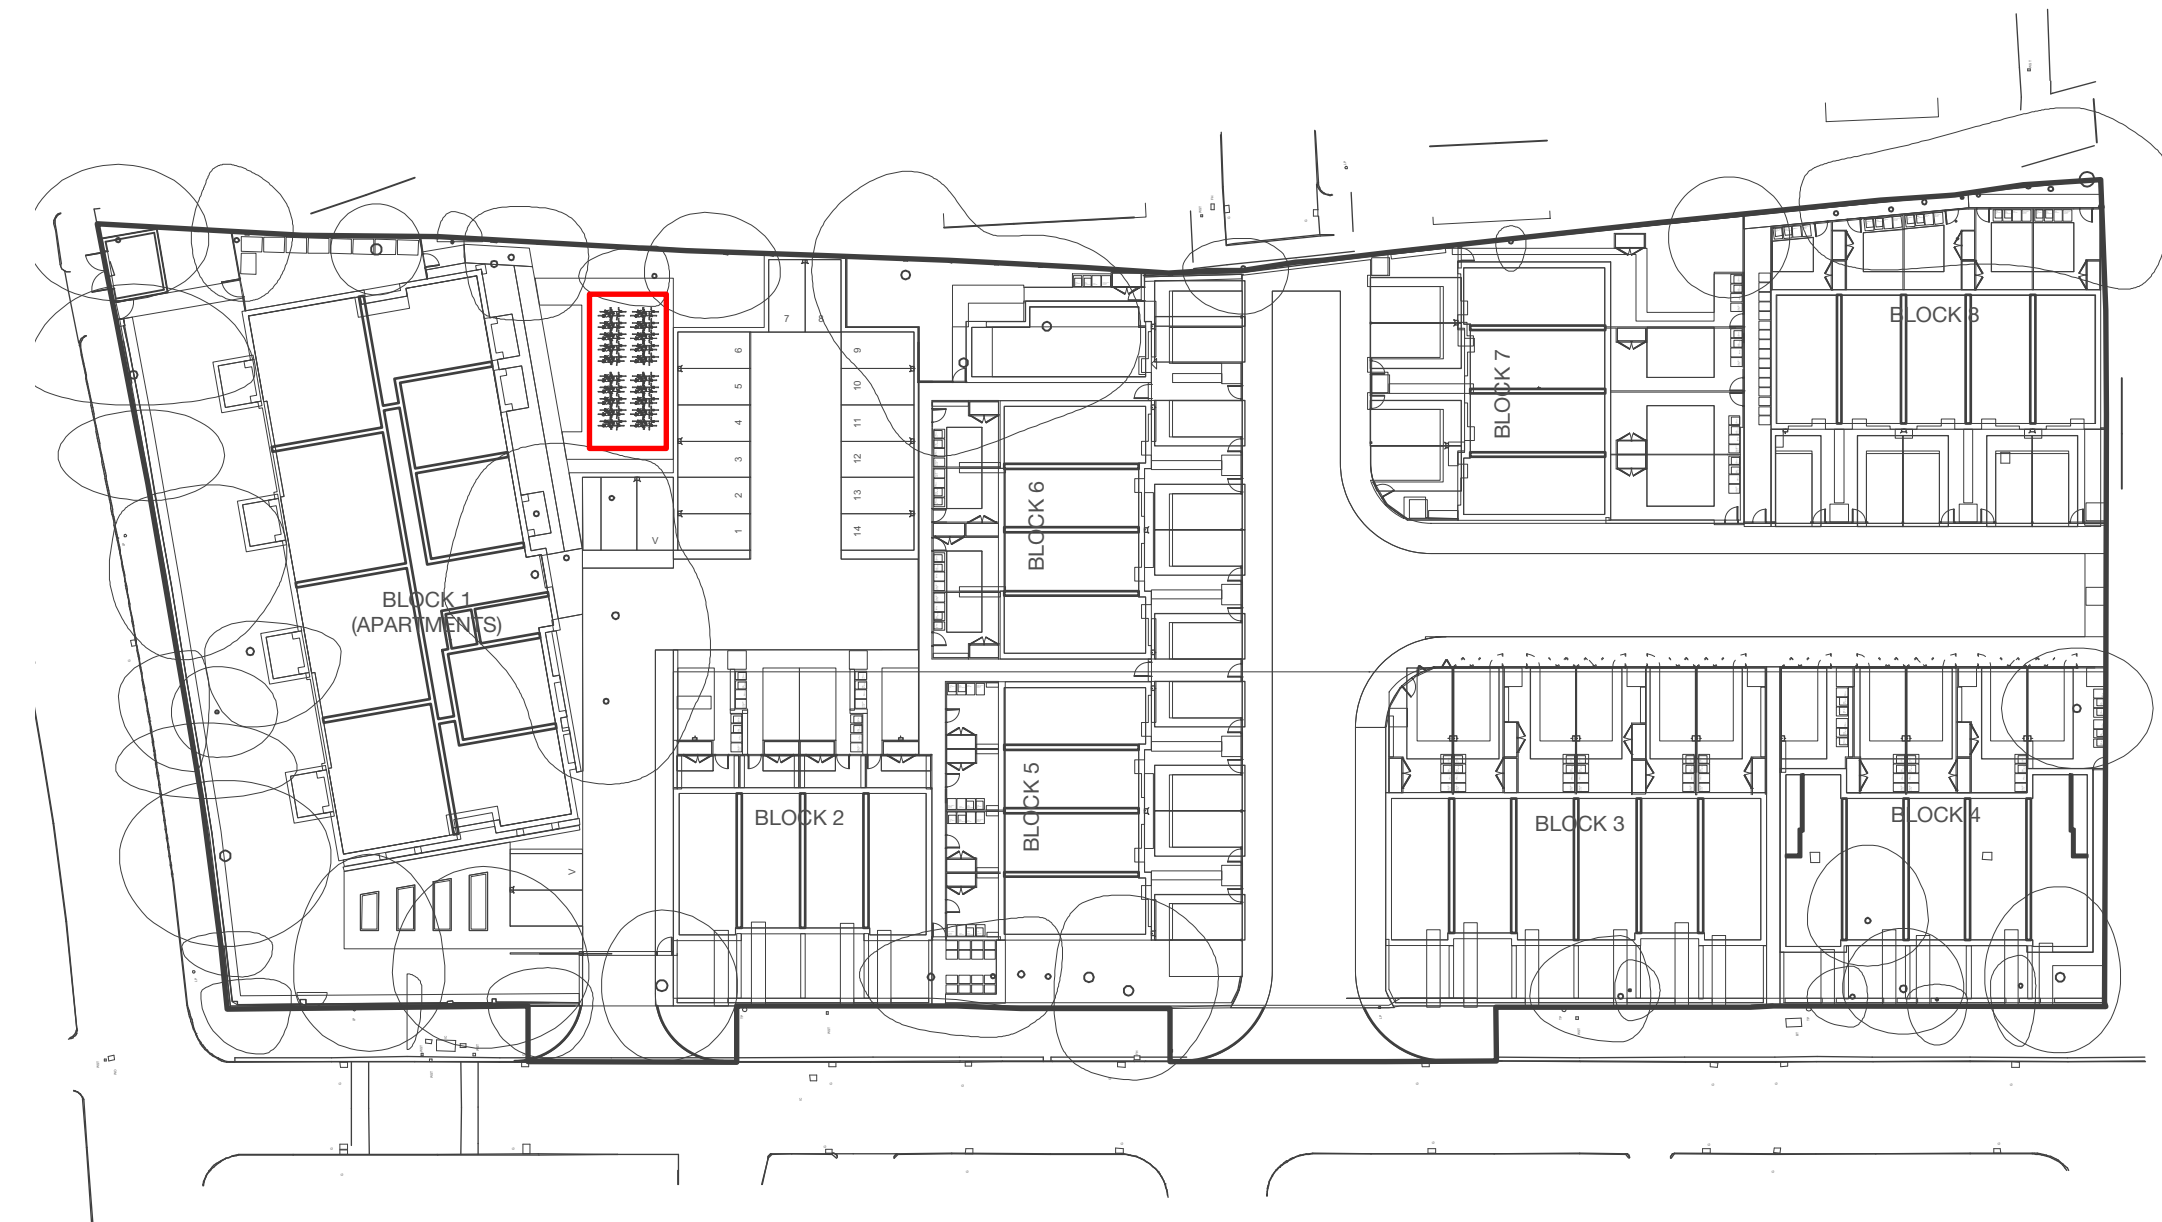

KEY SITE PLAN
1:500@A1

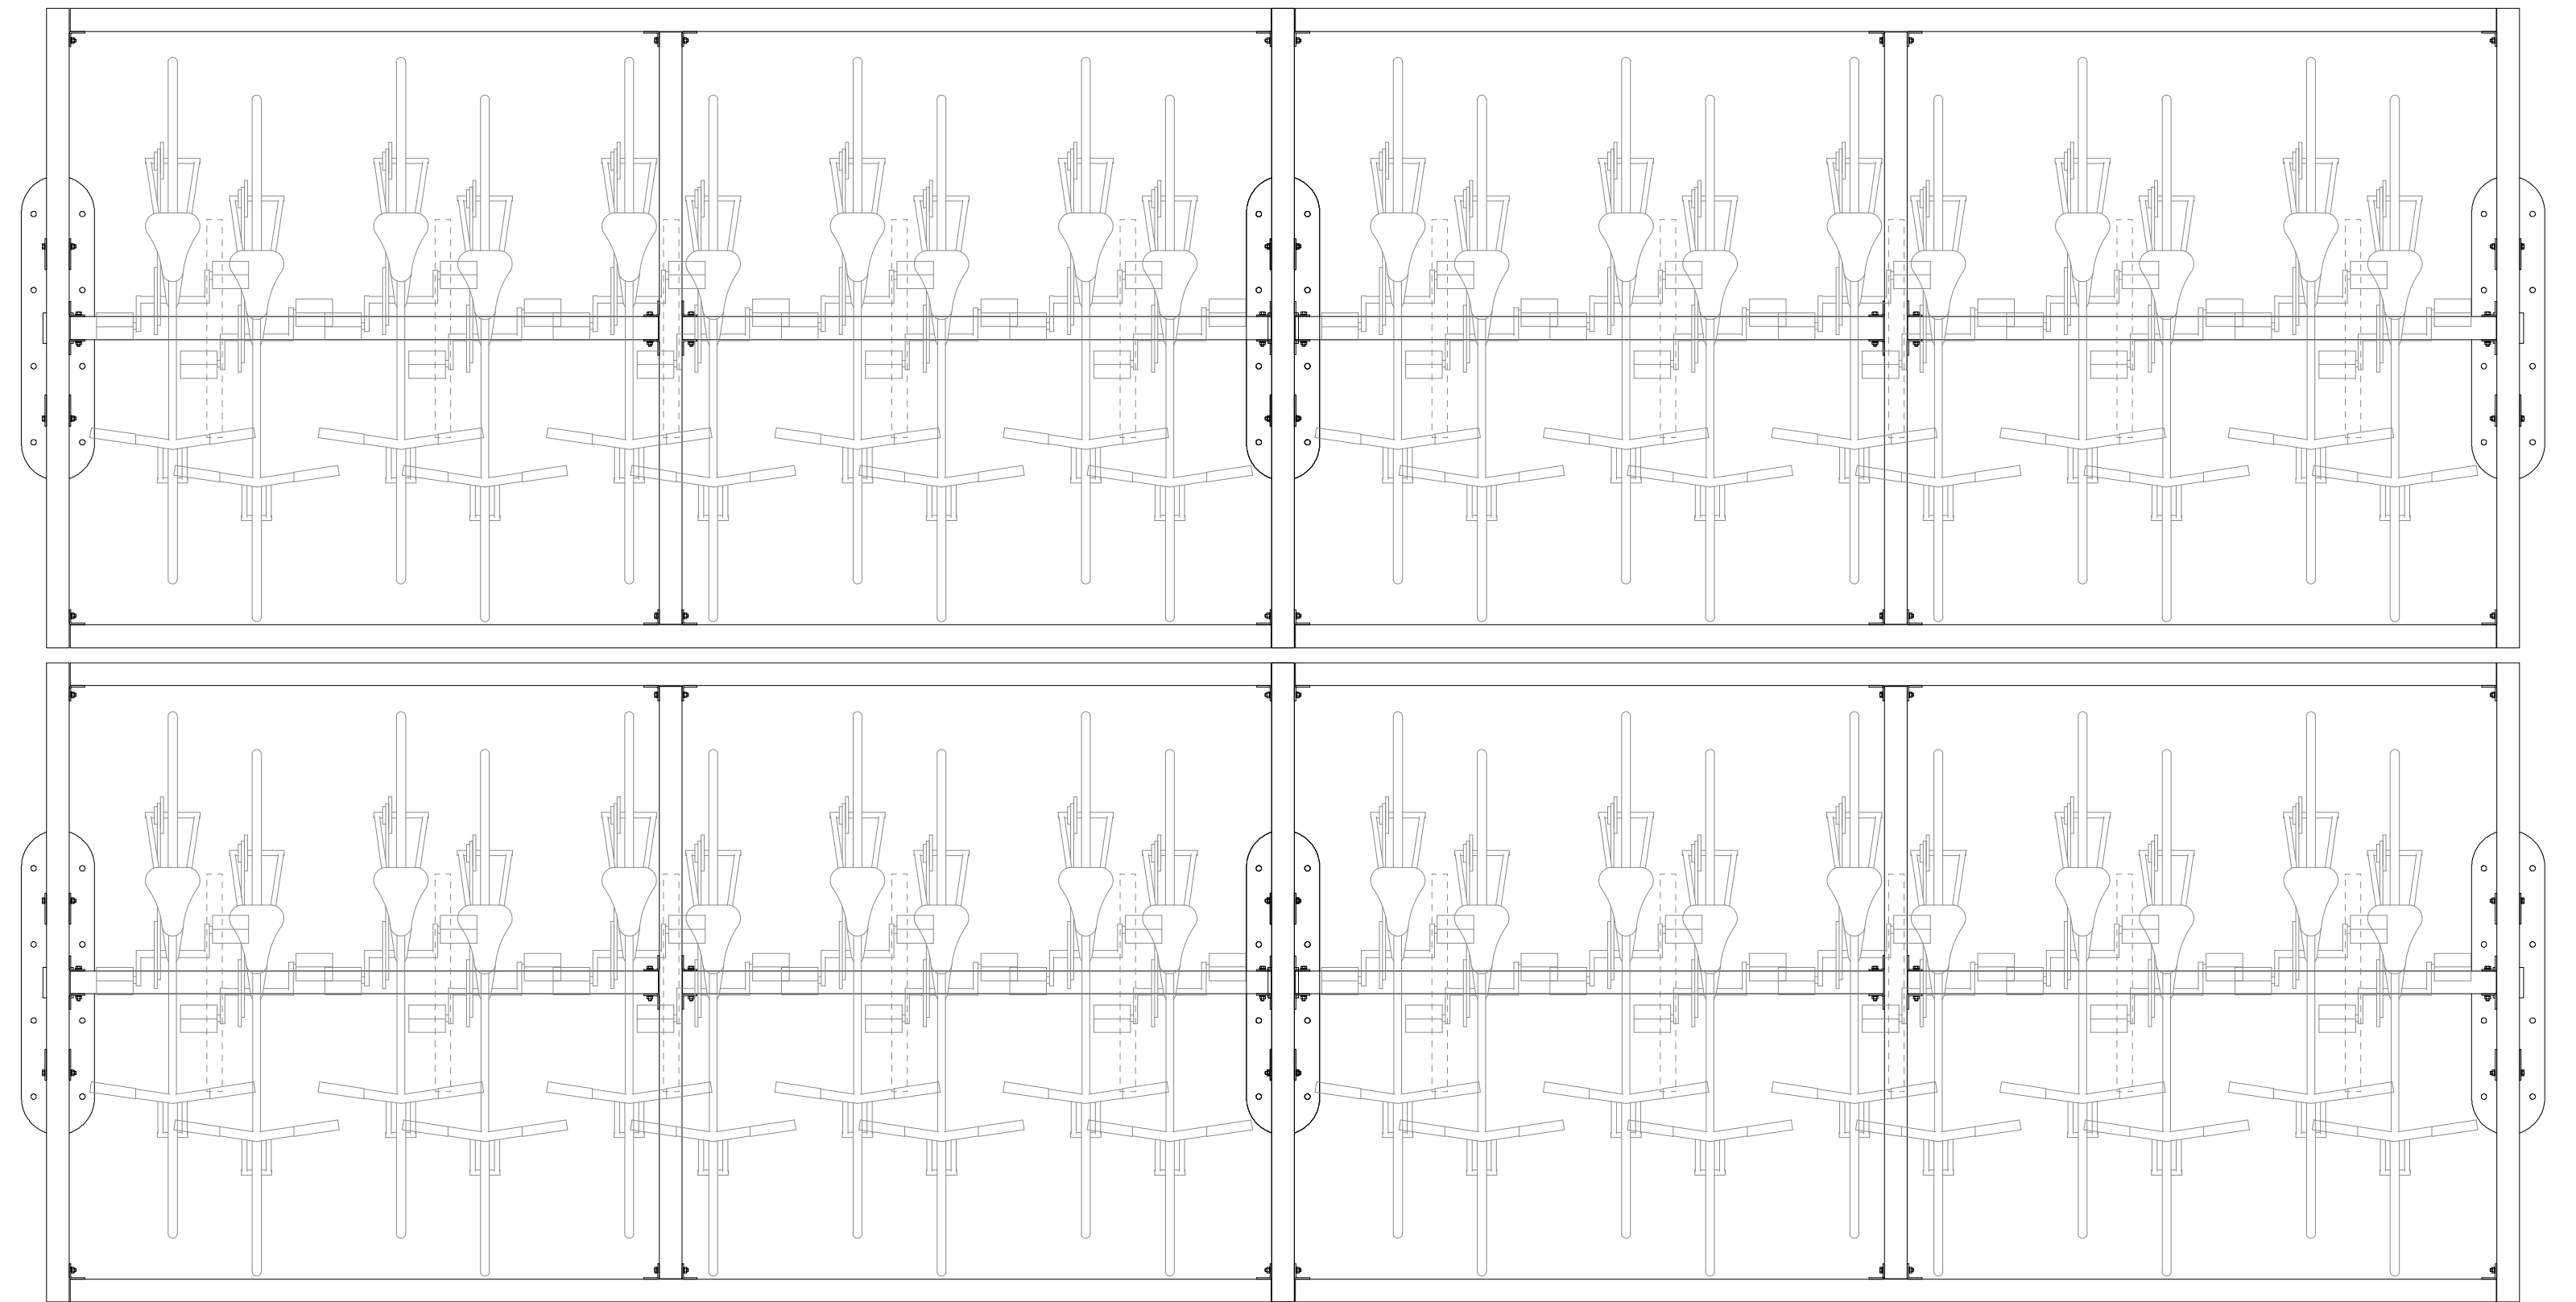

PLAN
1:20@A1

COMMUNAL BIKE STORE
1:20 @ A1

CONSTRUCTION

IMPORTANT NOTES:

REVISION	DATE	DESCRIPTION
A	13/05/24	REVISED SPECIFICATION TO VE REQUIREMENTS

CLIENT: BRITANNIA GROUP	
PROJECT: PROPOSED RESIDENTIAL DEVELOPMENT	
ADDRESS: VICTORIA PARK PROBATION CENTRE	
DRAWING TITLE: COMMUNAL BIKE STORE	
SCALE: 1:20 @ A1	DATE: APRIL 2024
DRAWING NO: A662_C_4004A	

OLLIER SMURTHWAITE ARCHITECTS
40 King Street, Manchester, M2 6BA
T 0161 883 0838
F 0161 883 0839
E mail@olliersmurthwaite.com