

William Hulmes Grammar School, Springbridge Road, Manchester,
M16 8PR



© Crown copyright and database rights 2024 OS 100054135. Map area bounded by: 383531,394217 383731,394417. Produced on 04 July 2024 from the OS National Geographic Database. Supplied by UKPlanningMaps.com. Unique plan reference: p4f/uk/1120626/1507767




General Notes:

All Dimensions in mm - Do not scale from drawing - If in doubt ASK!
This drawing is not to be used for set out without specific instructions from A & S.
All foundations are indicative only and will depend on site conditions
Datum is normally inside floor level but this should be checked.

Project WILLIAM HULME GRAMMAR SCHOOL			
Date Issued	4/7/24	Drawn By	KQ
		Ch'd By	RP
Drg No.	WIL2645-LOC	Issue.	A2
		Scale	1:1250




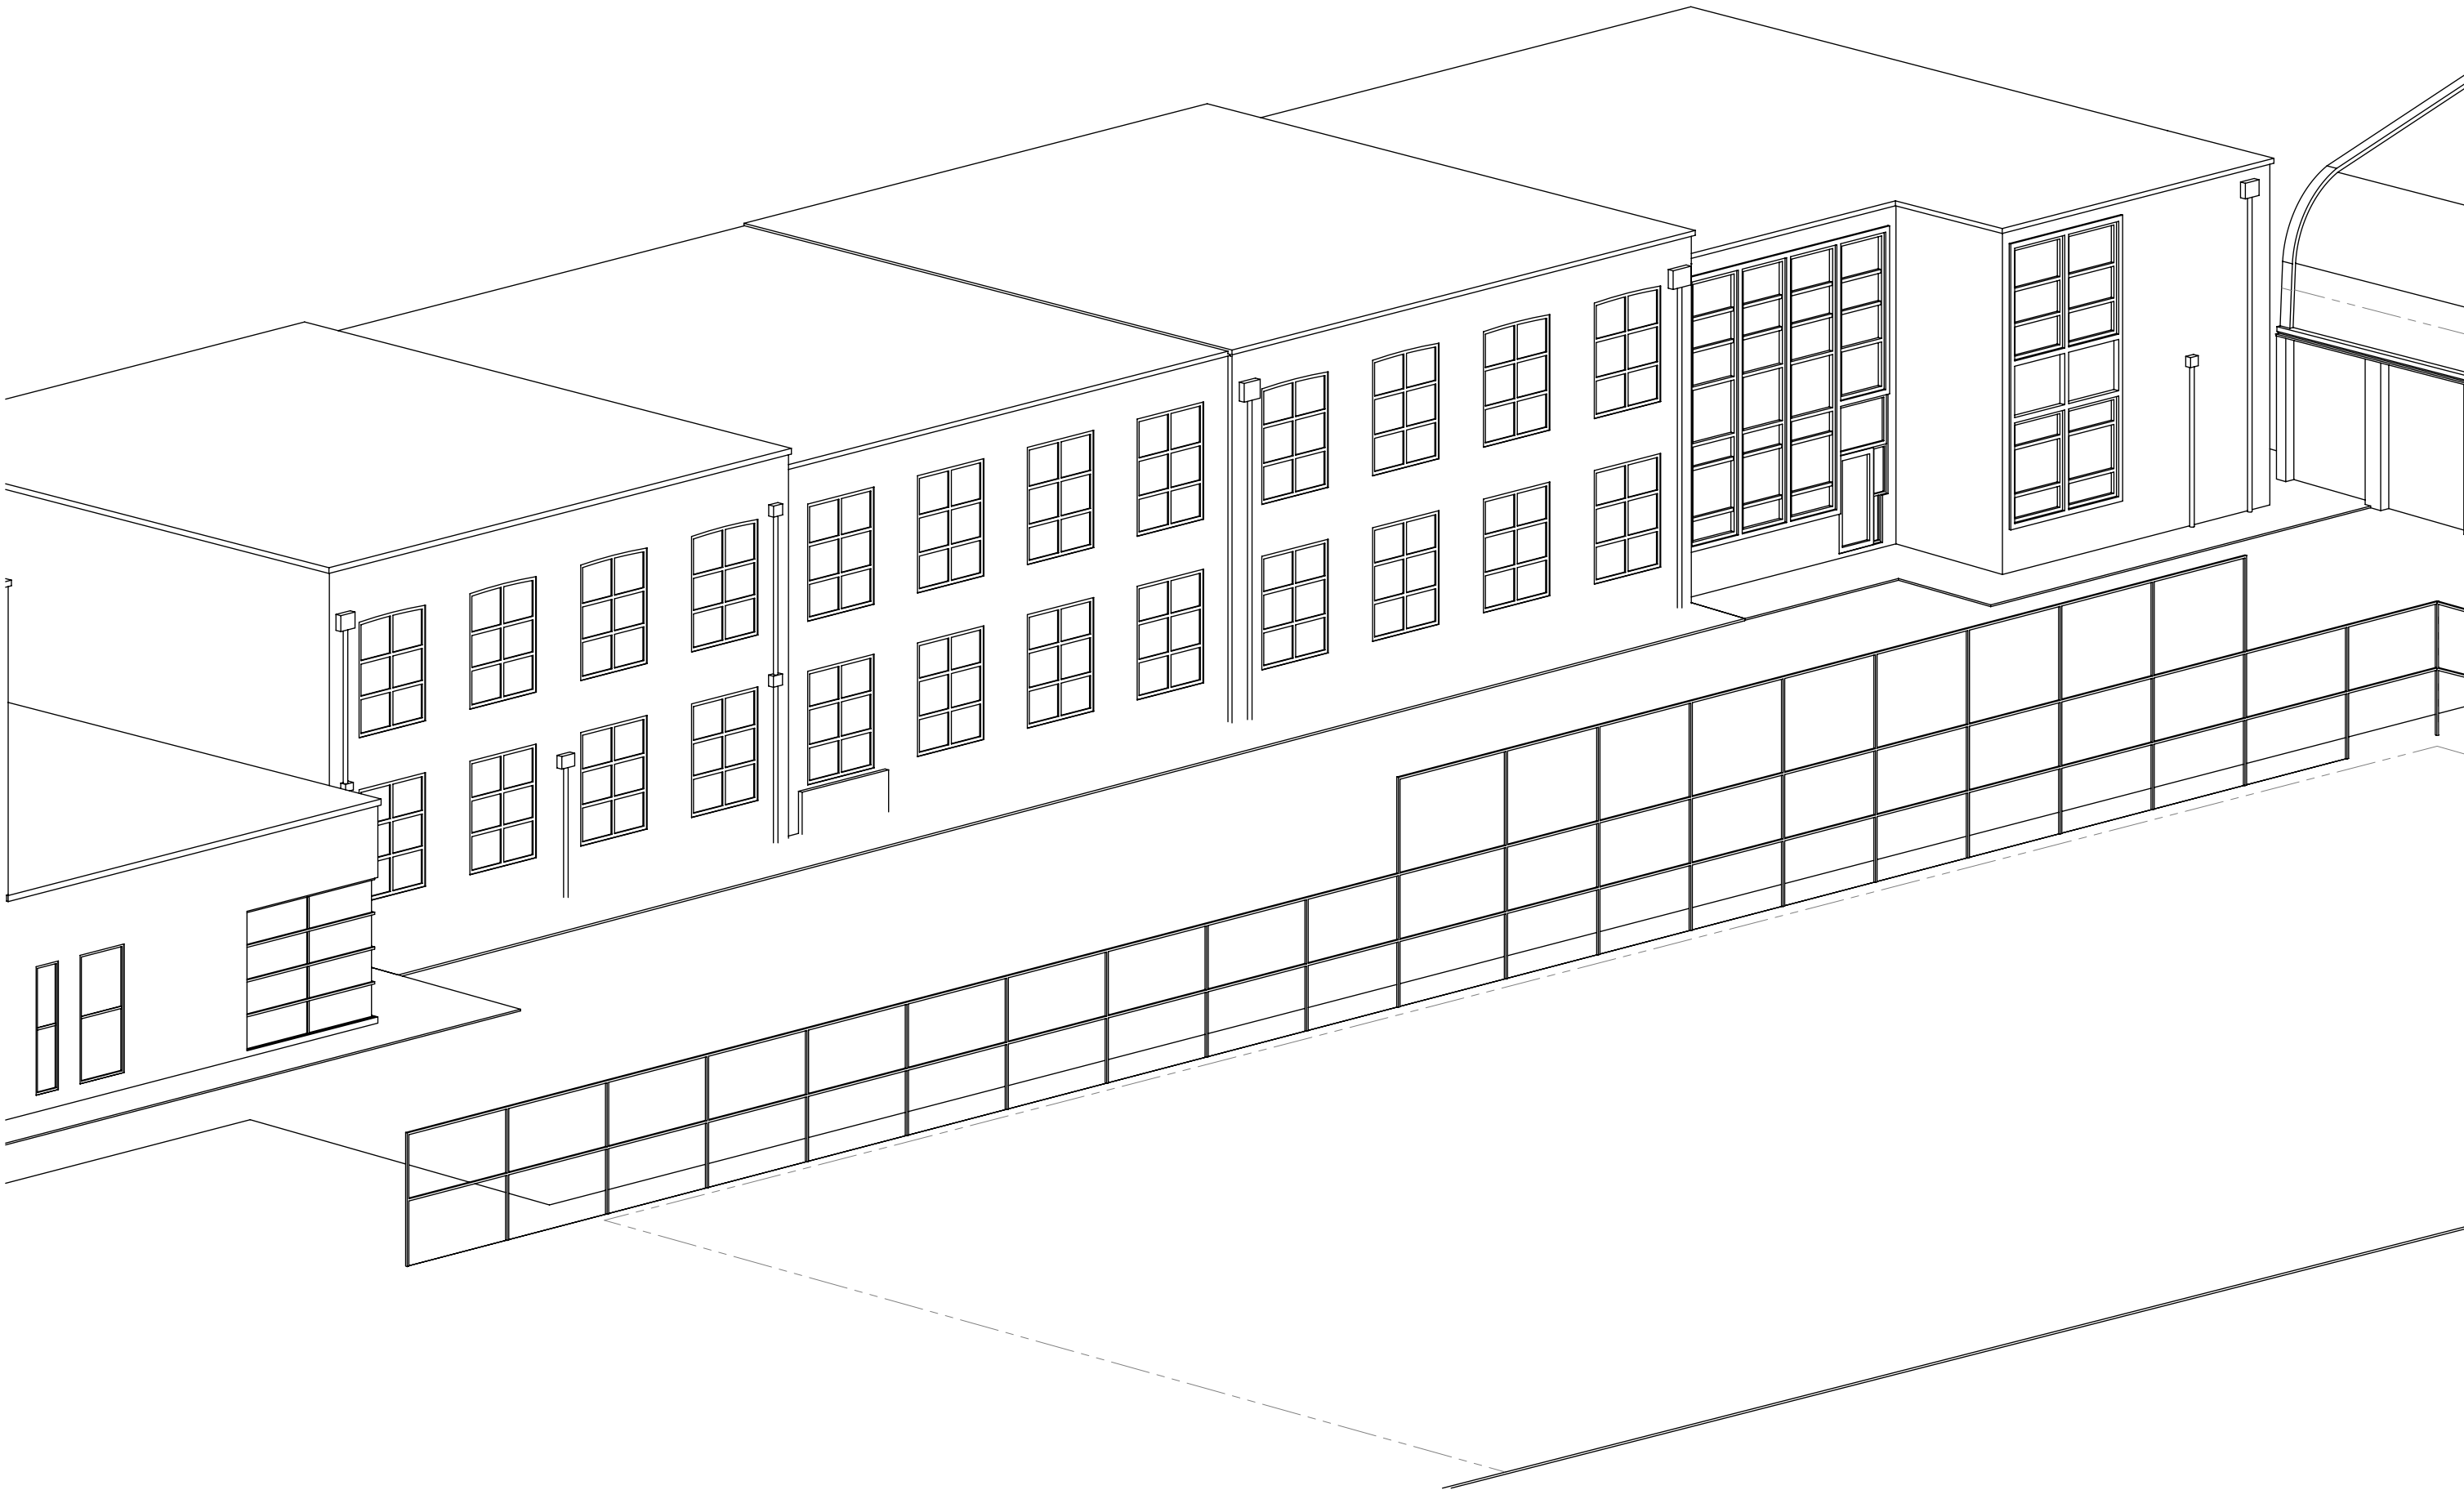

General Notes:
All Dimensions in mm - Do not scale from drawing - If in doubt ASK!
This drawing is not to be used for set out without specific instructions from A & S.
All foundations are indicative only and will depend on site conditions.
Datum is normally inside floor level but this should be checked.

Project William Hulme Grammar School			
Date Issued	04/07/2024	Drawn By RJ	Ch'd By RP
Drg No.	WIL2645-001E	Issue. A3	Scale NTS




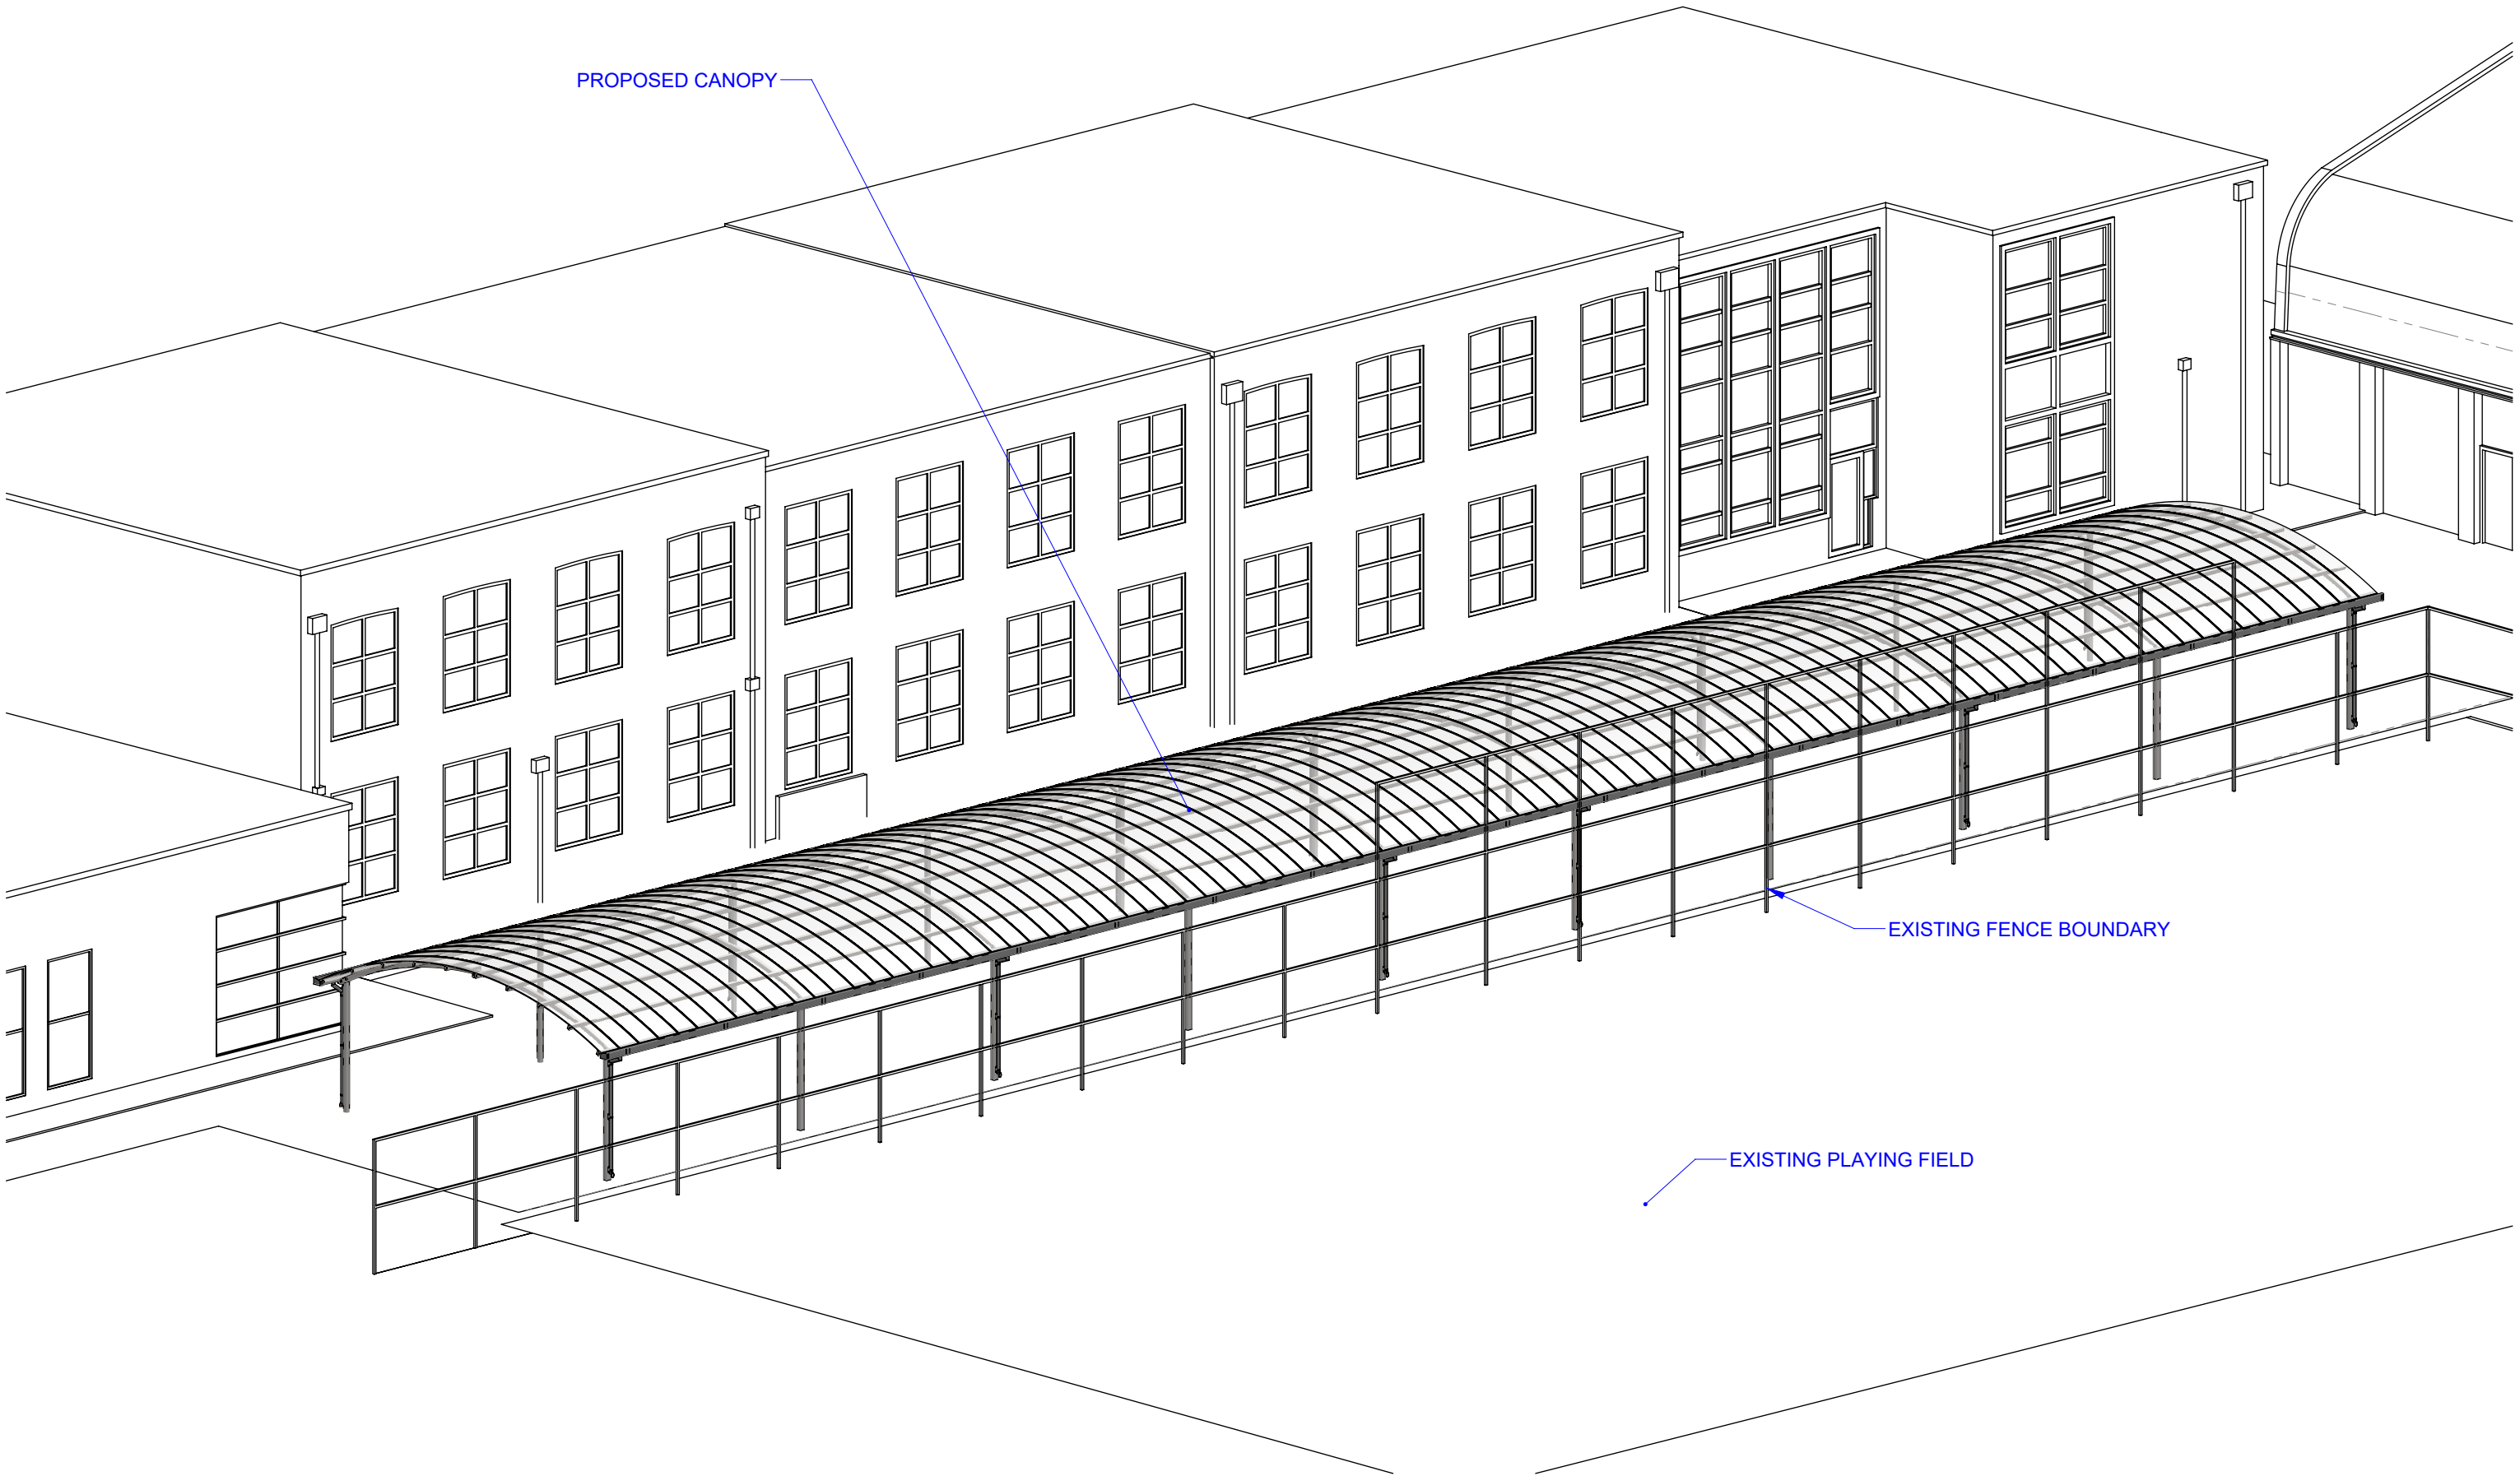

General Notes:
All Dimensions in mm - Do not scale from drawing - If in doubt ASK!
This drawing is not to be used for set out without specific instructions from A & S.
All foundations are indicative only and will depend on site conditions.
Datum is normally inside floor level but this should be checked.

Project William Hulme Grammar School		
Date Issued 04/07/2024	Drawn By RJ	Ch'd By RP
Drg No. WIL2645-001P	Issue. A3	Scale NTS



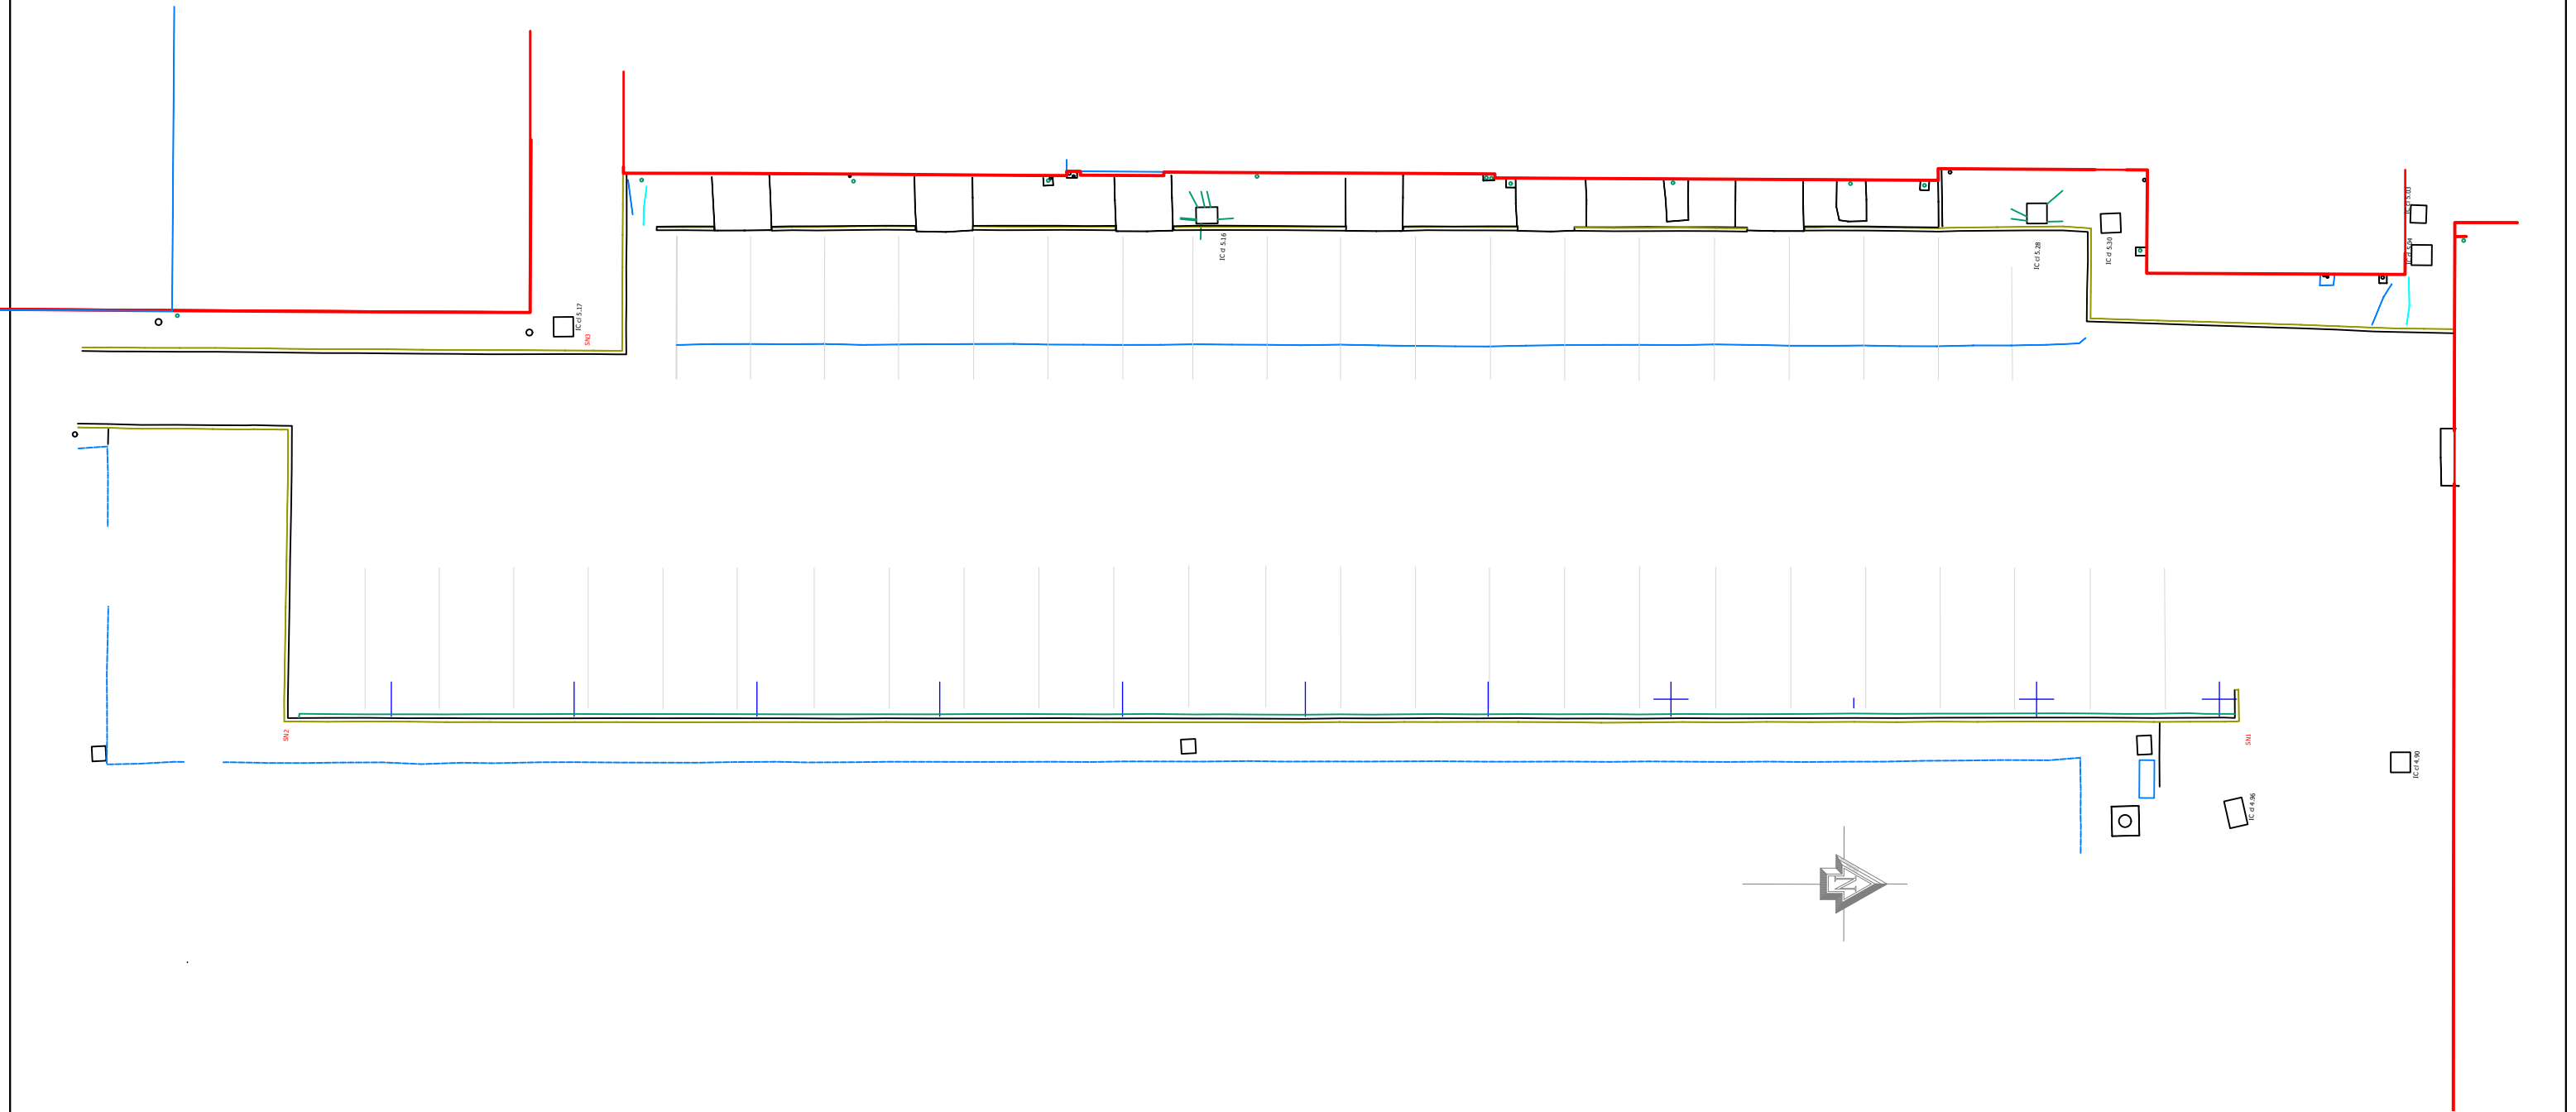


General Notes:

All Dimensions in mm - Do not scale from drawing - If in doubt ASK!
This drawing is not to be used for set out without specific instructions from A & S.
All foundations are indicative only and will depend on site conditions
Datum is normally inside floor level but this should be checked.

Project WILLIAM HULME GRAMMAR SCHOOL		
Date Issued 4/7/24	Drawn By KQ	Ch'd By RP
Drg No. WIL2645-002-E	Issue. A2	Scale 1:200



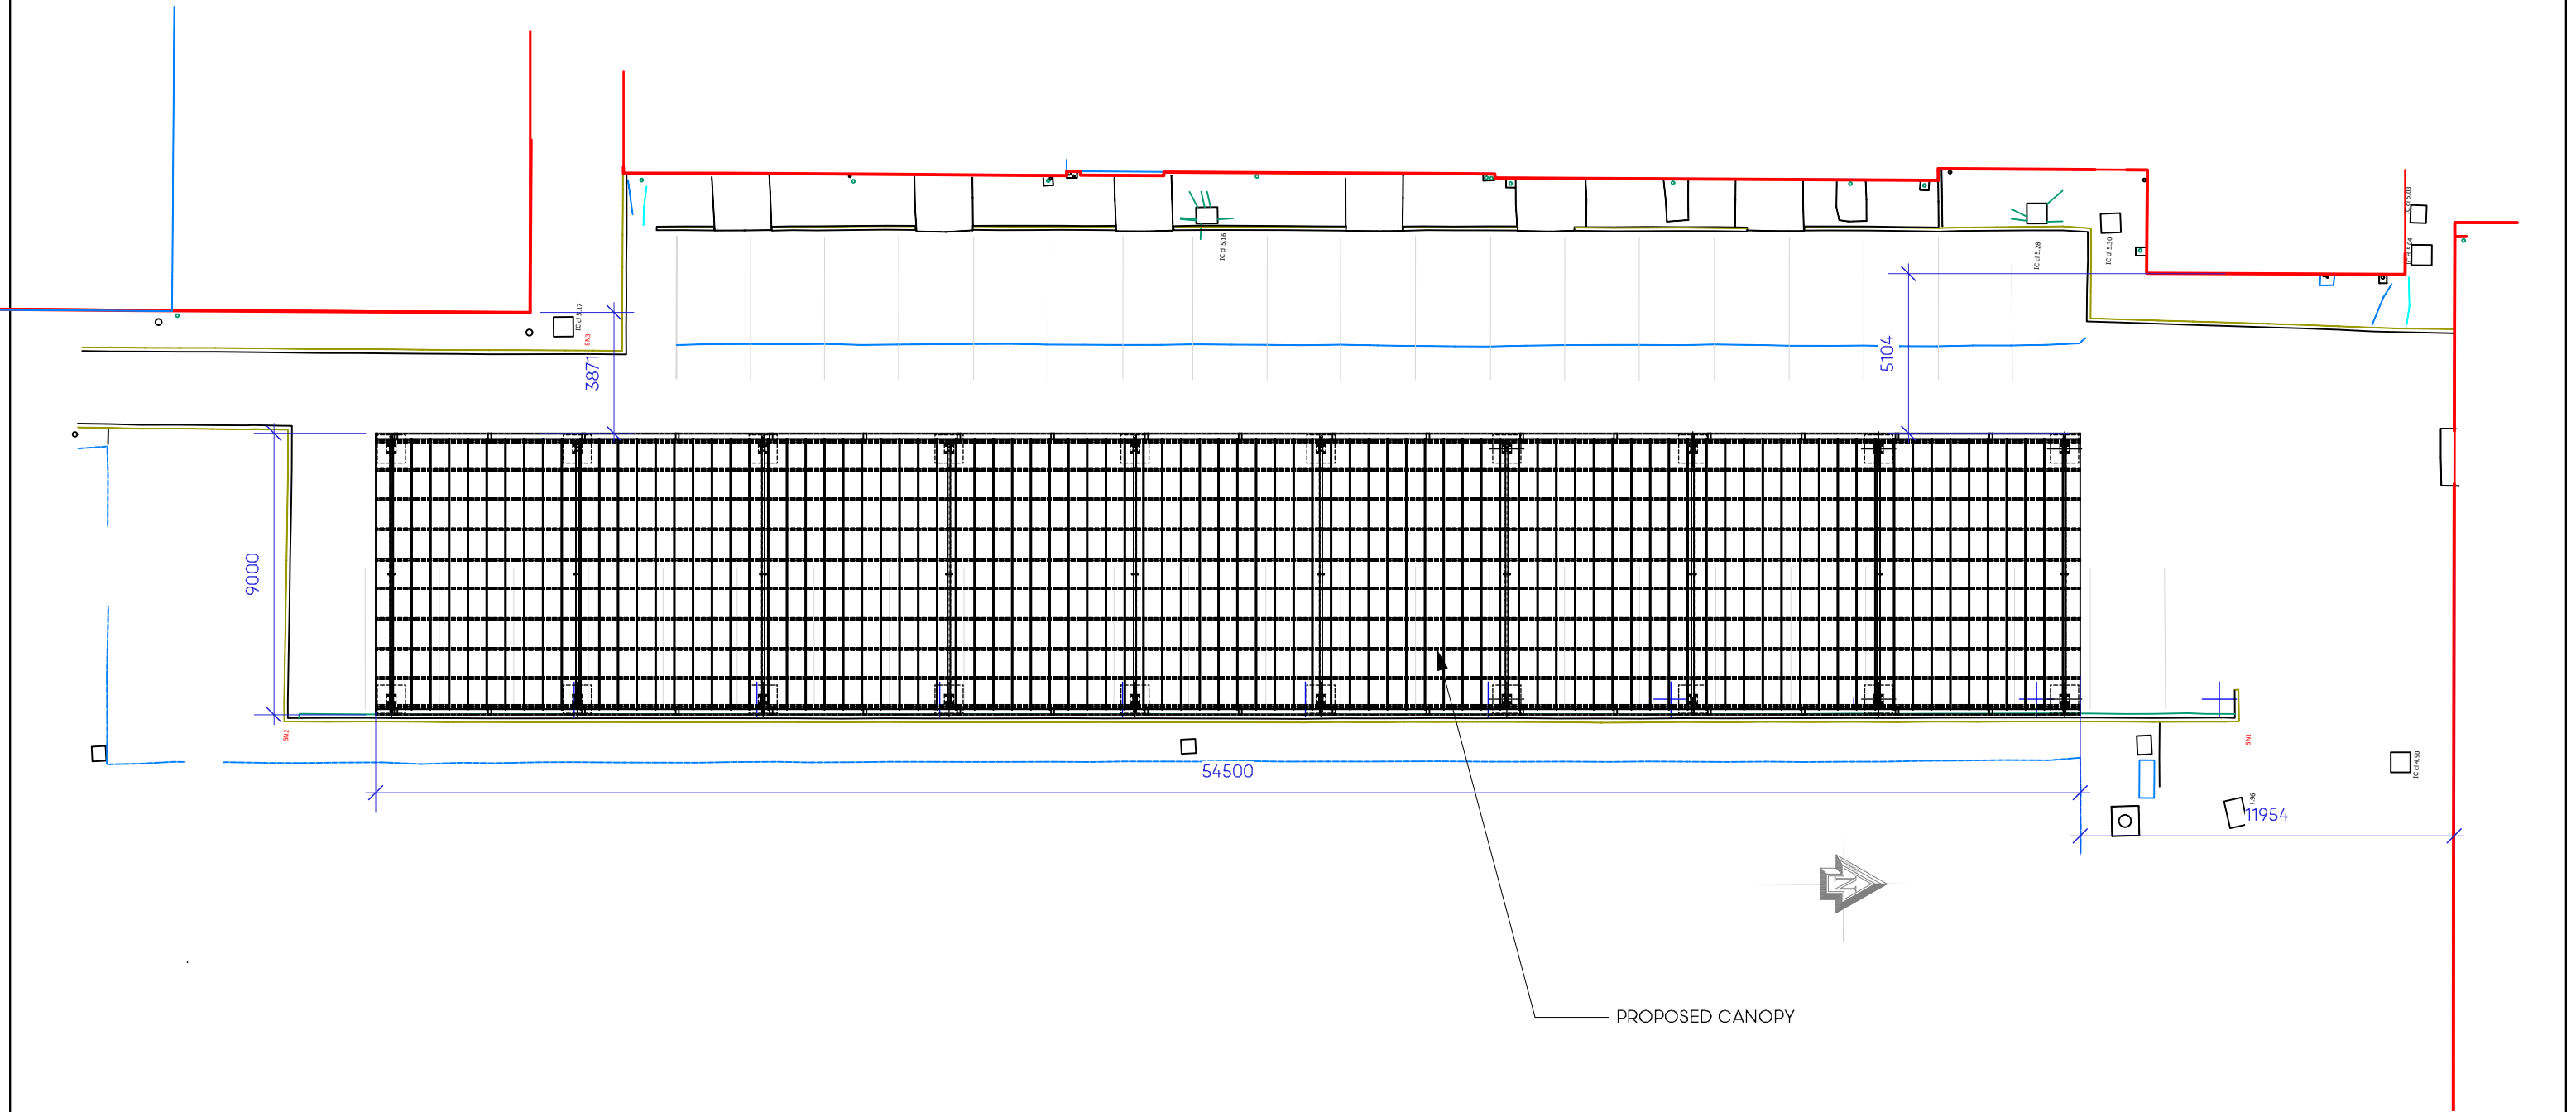

General Notes:


All Dimensions in mm - Do not scale from drawing - If in doubt ASK!
This drawing is not to be used for set out without specific instructions from A & S.
All foundations are indicative only and will depend on site conditions
Datum is normally inside floor level but this should be checked.

Project	WILLIAM HULME GRAMMAR SCHOOL		
Date Issued	4/7/24	Drawn By	KQ
		Ch'd By	RP
Drg No.	WIL2645-002-P	Issue.	A2
		Scale	1:200





WEST ELEVATION - EXISTING
SCALE 1:200

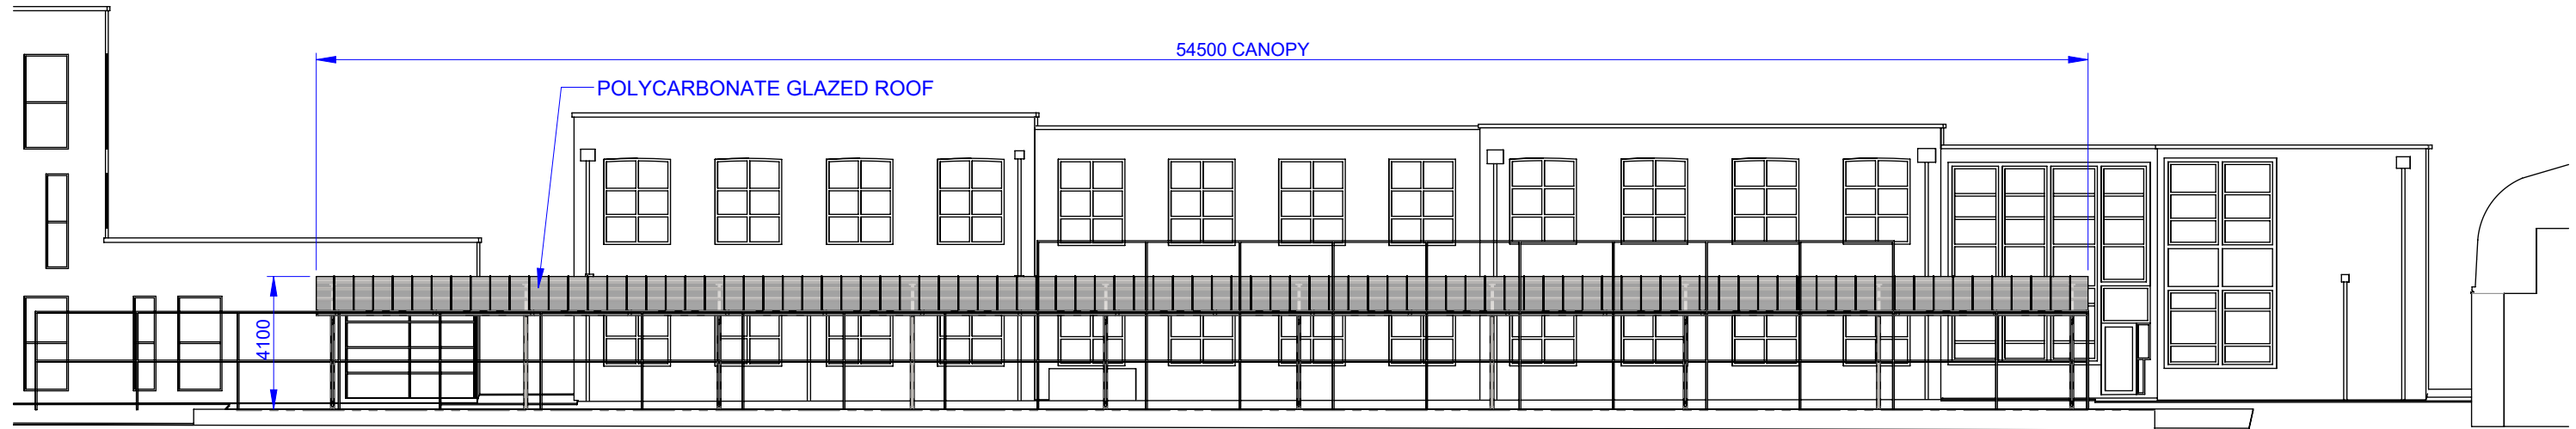


WEST ELEVATION - PROPOSED
SCALE 1:200

General Notes:
All Dimensions in mm - Do not scale from drawing - If in doubt ASK!
This drawing is not to be used for set out without specific instructions from A & S.
All foundations are indicative only and will depend on site conditions.
Datum is normally inside floor level but this should be checked.


Project William Hulme Grammar School			
Date Issued	04/07/2024	Drawn By RJ	Ch'd By RP
Drg No.	WIL2645-003P	Issue. A3	Scale 1:200



SOUTH ELEVATION - EXISTING
SCALE 1:100

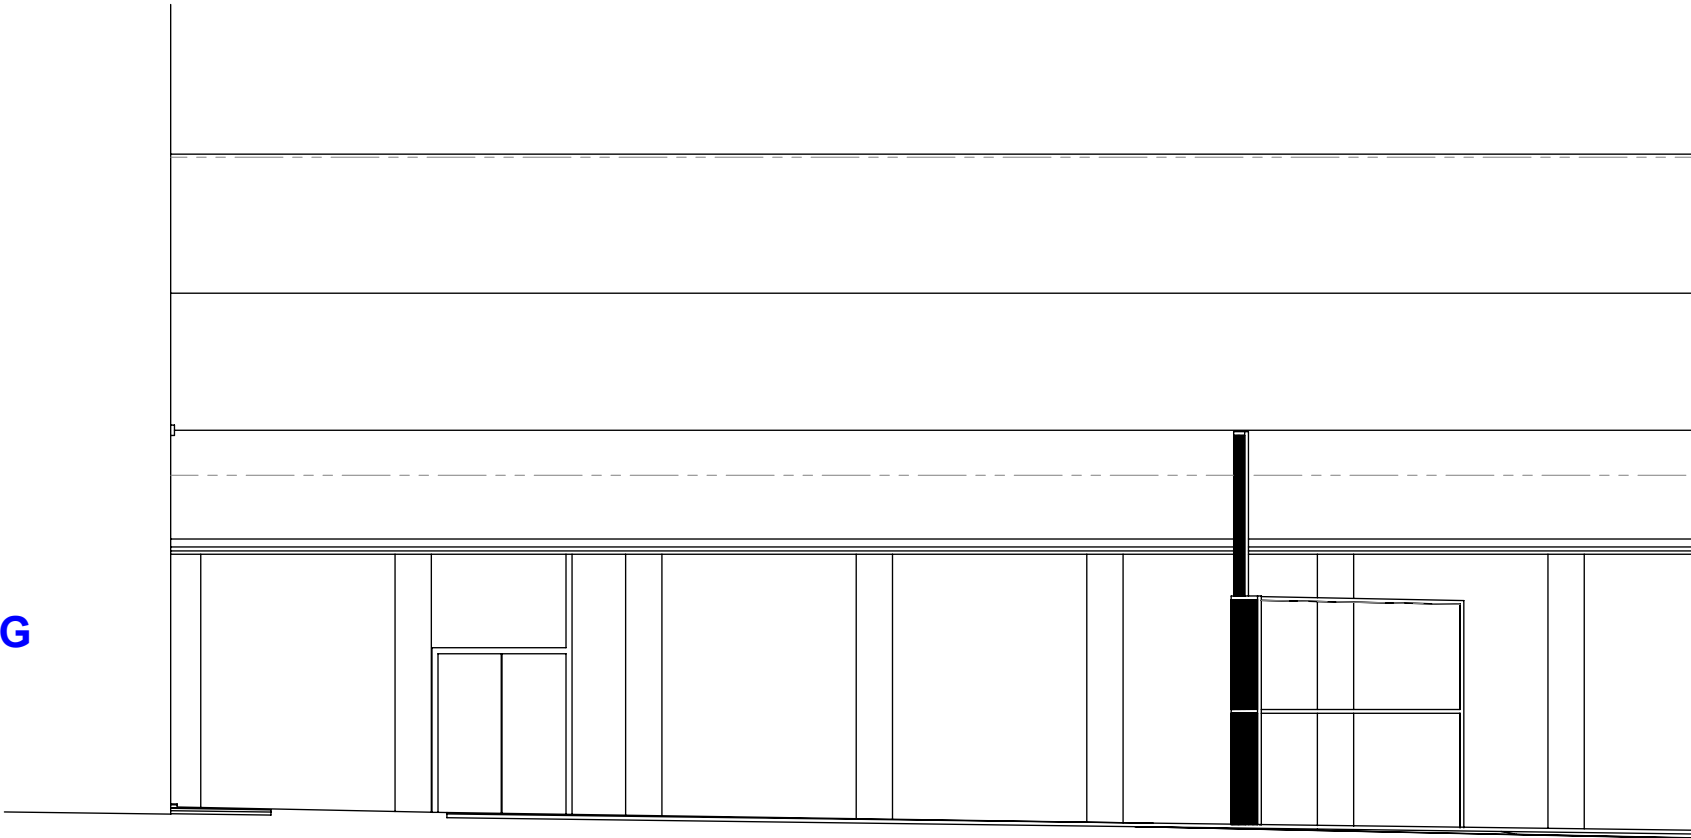

SOUTH ELEVATION - PROPOSED
SCALE 1:100

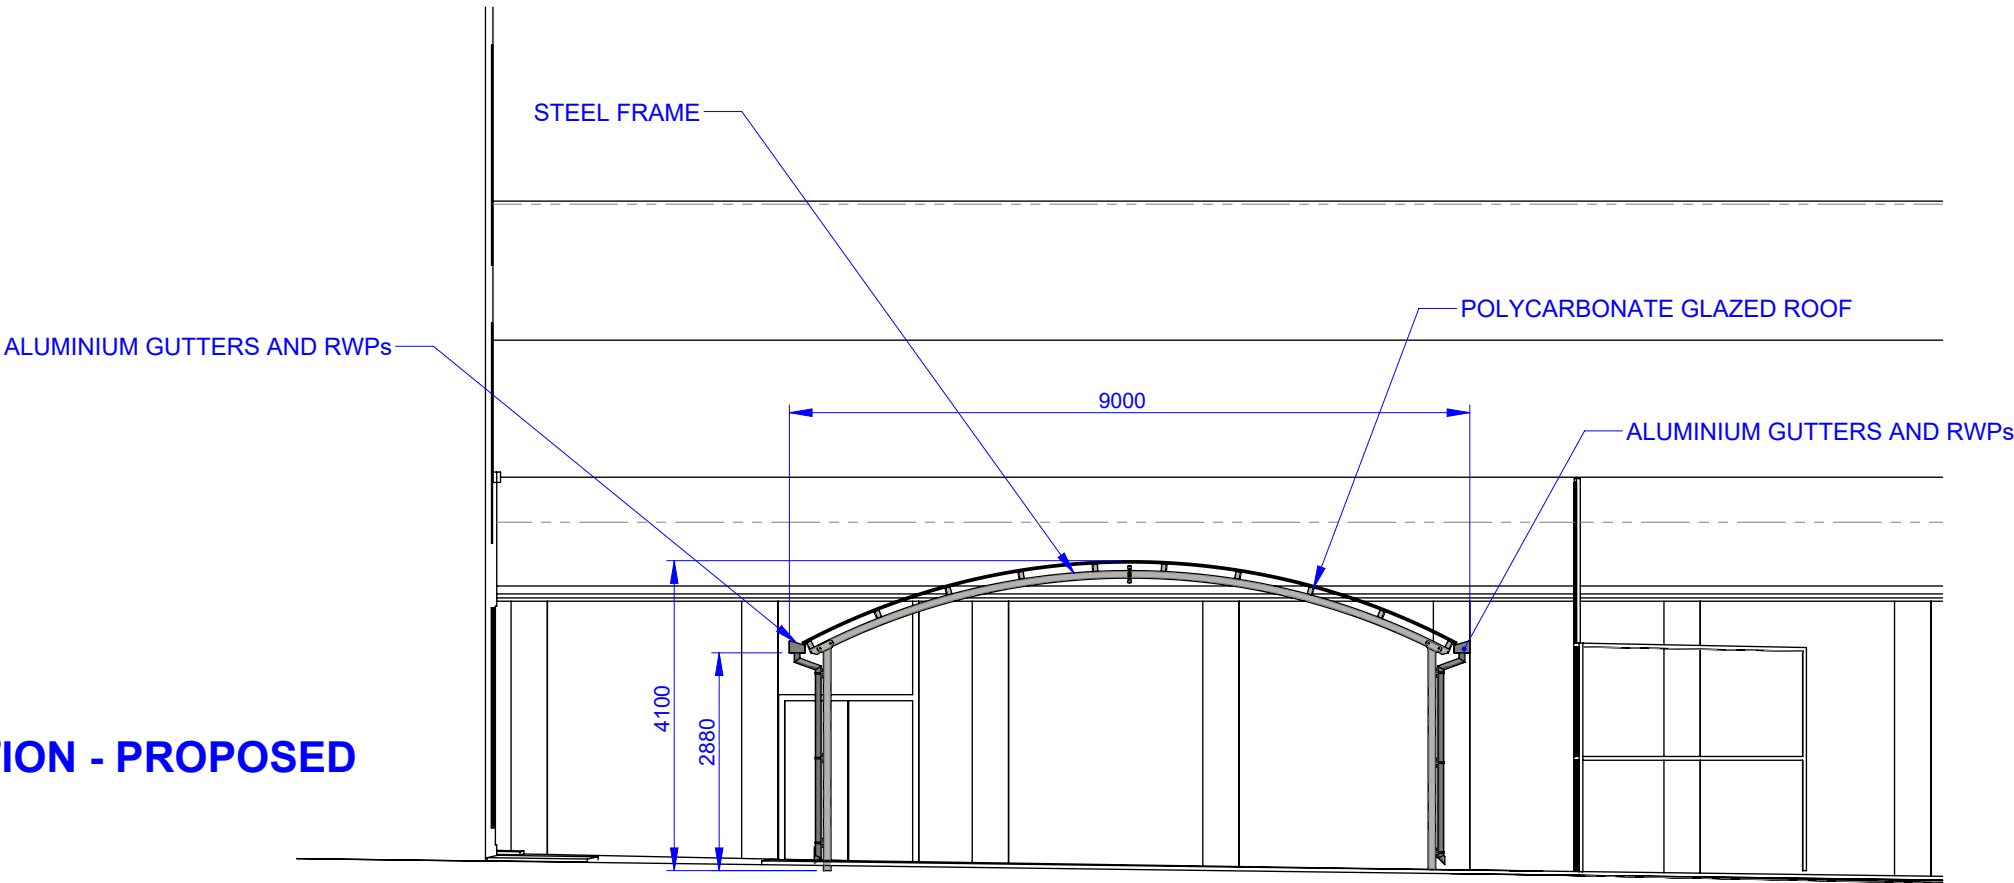

General Notes:
All Dimensions in mm - Do not scale from drawing - If in doubt ASK!
This drawing is not to be used for set out without specific instructions from A & S.
All foundations are indicative only and will depend on site conditions.
Datum is normally inside floor level but this should be checked.

Project William Hulme Grammar School			
Date Issued	04/07/2024	Drawn By RJ	Ch'd By RP
Drg No.	WIL2645-004P	Issue. A3	Scale 1:100

