




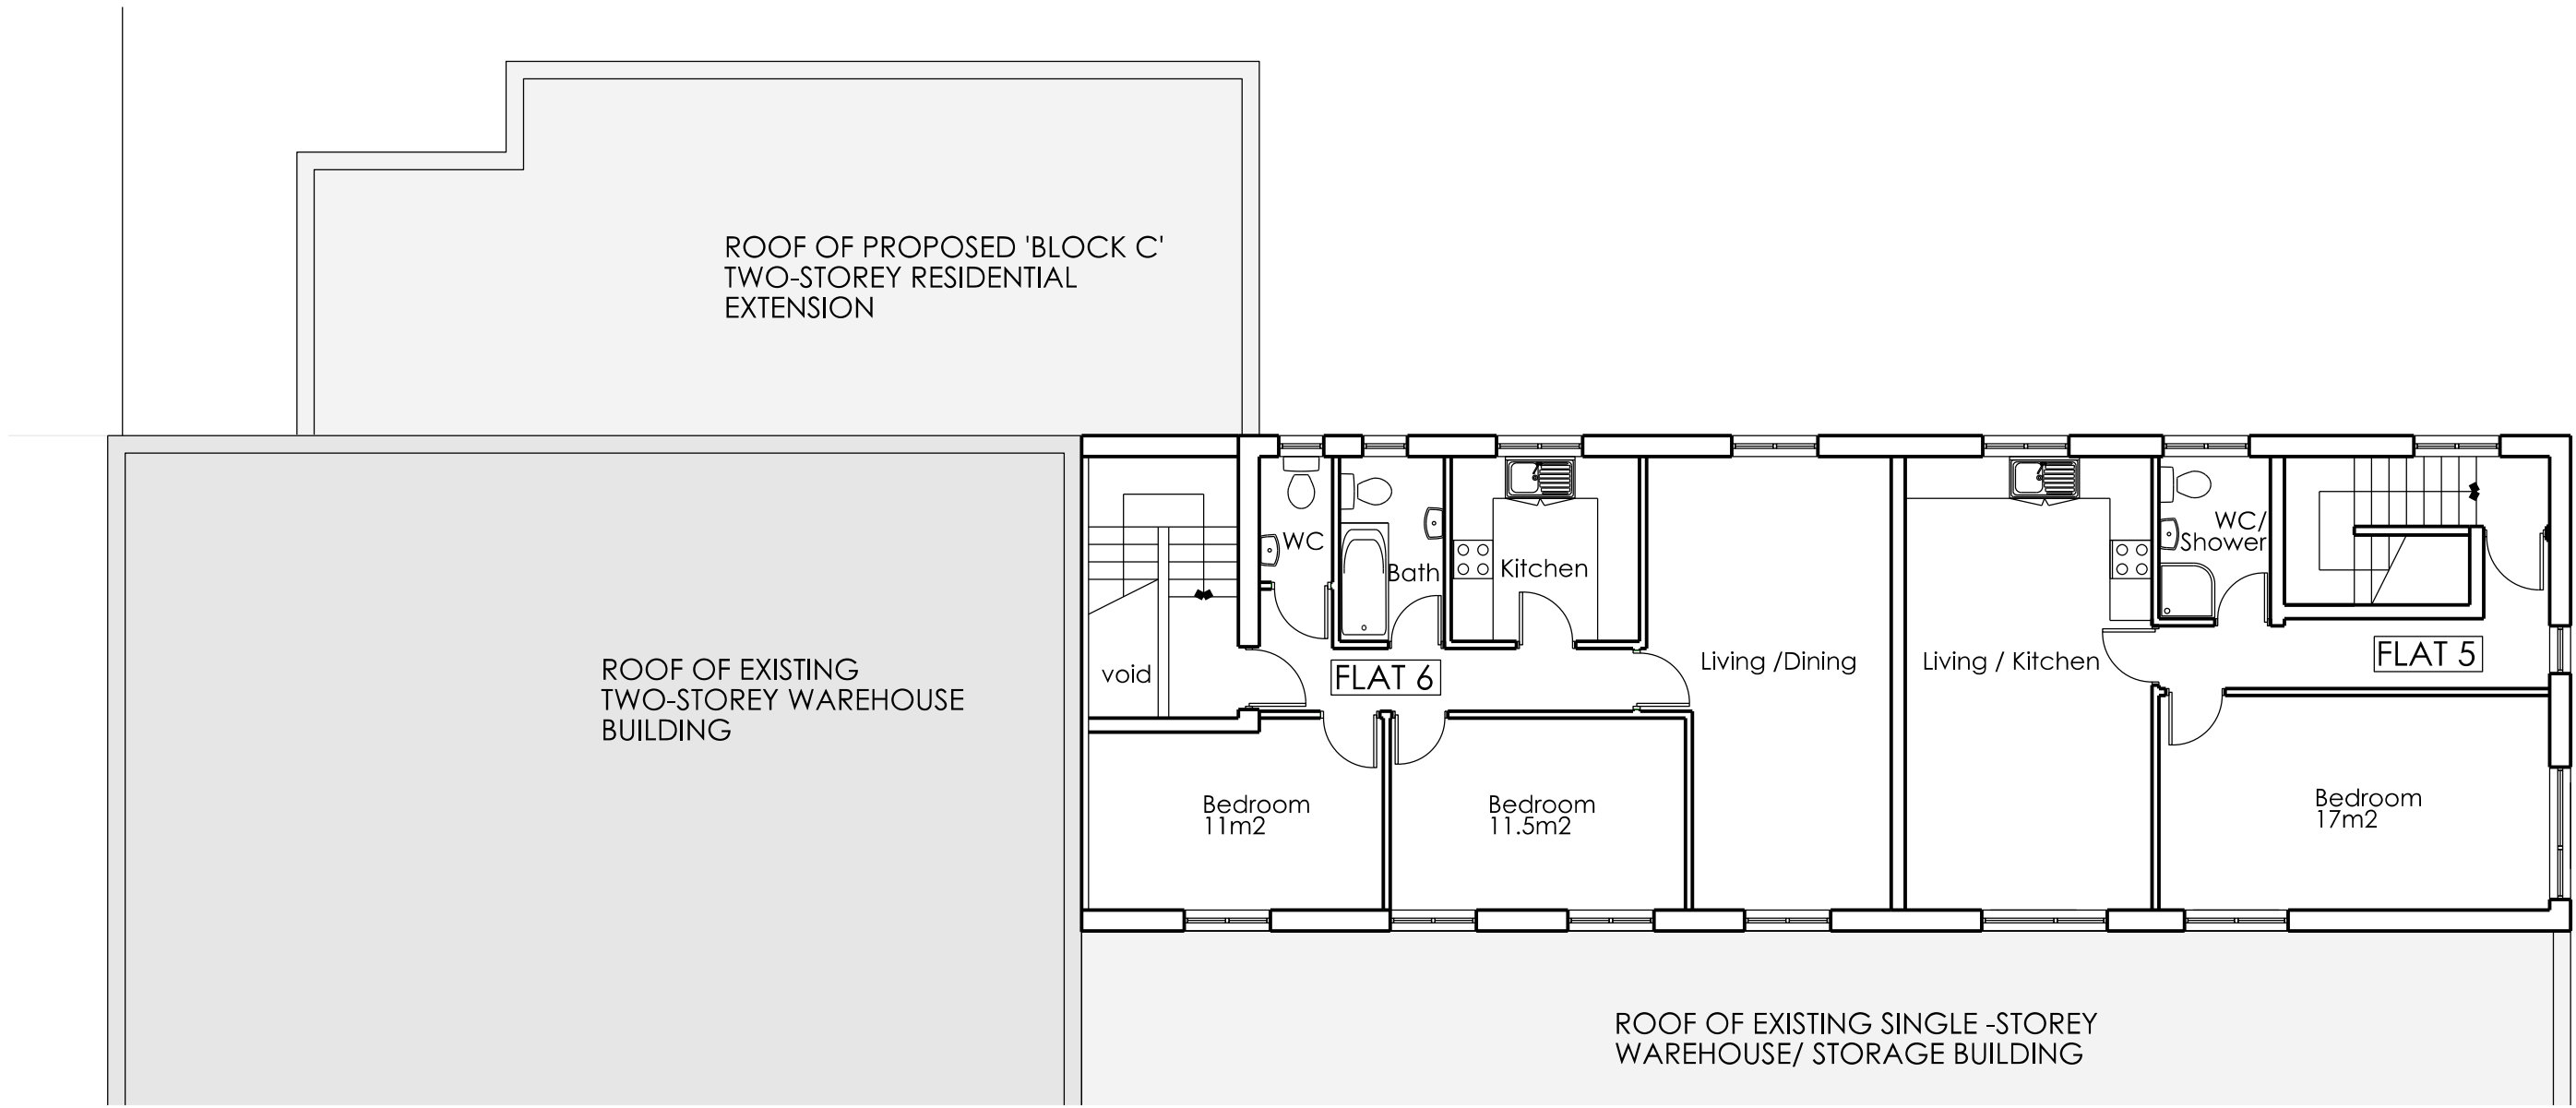


Proposed Second Floor Plan (additional storey to Block A) 1:100

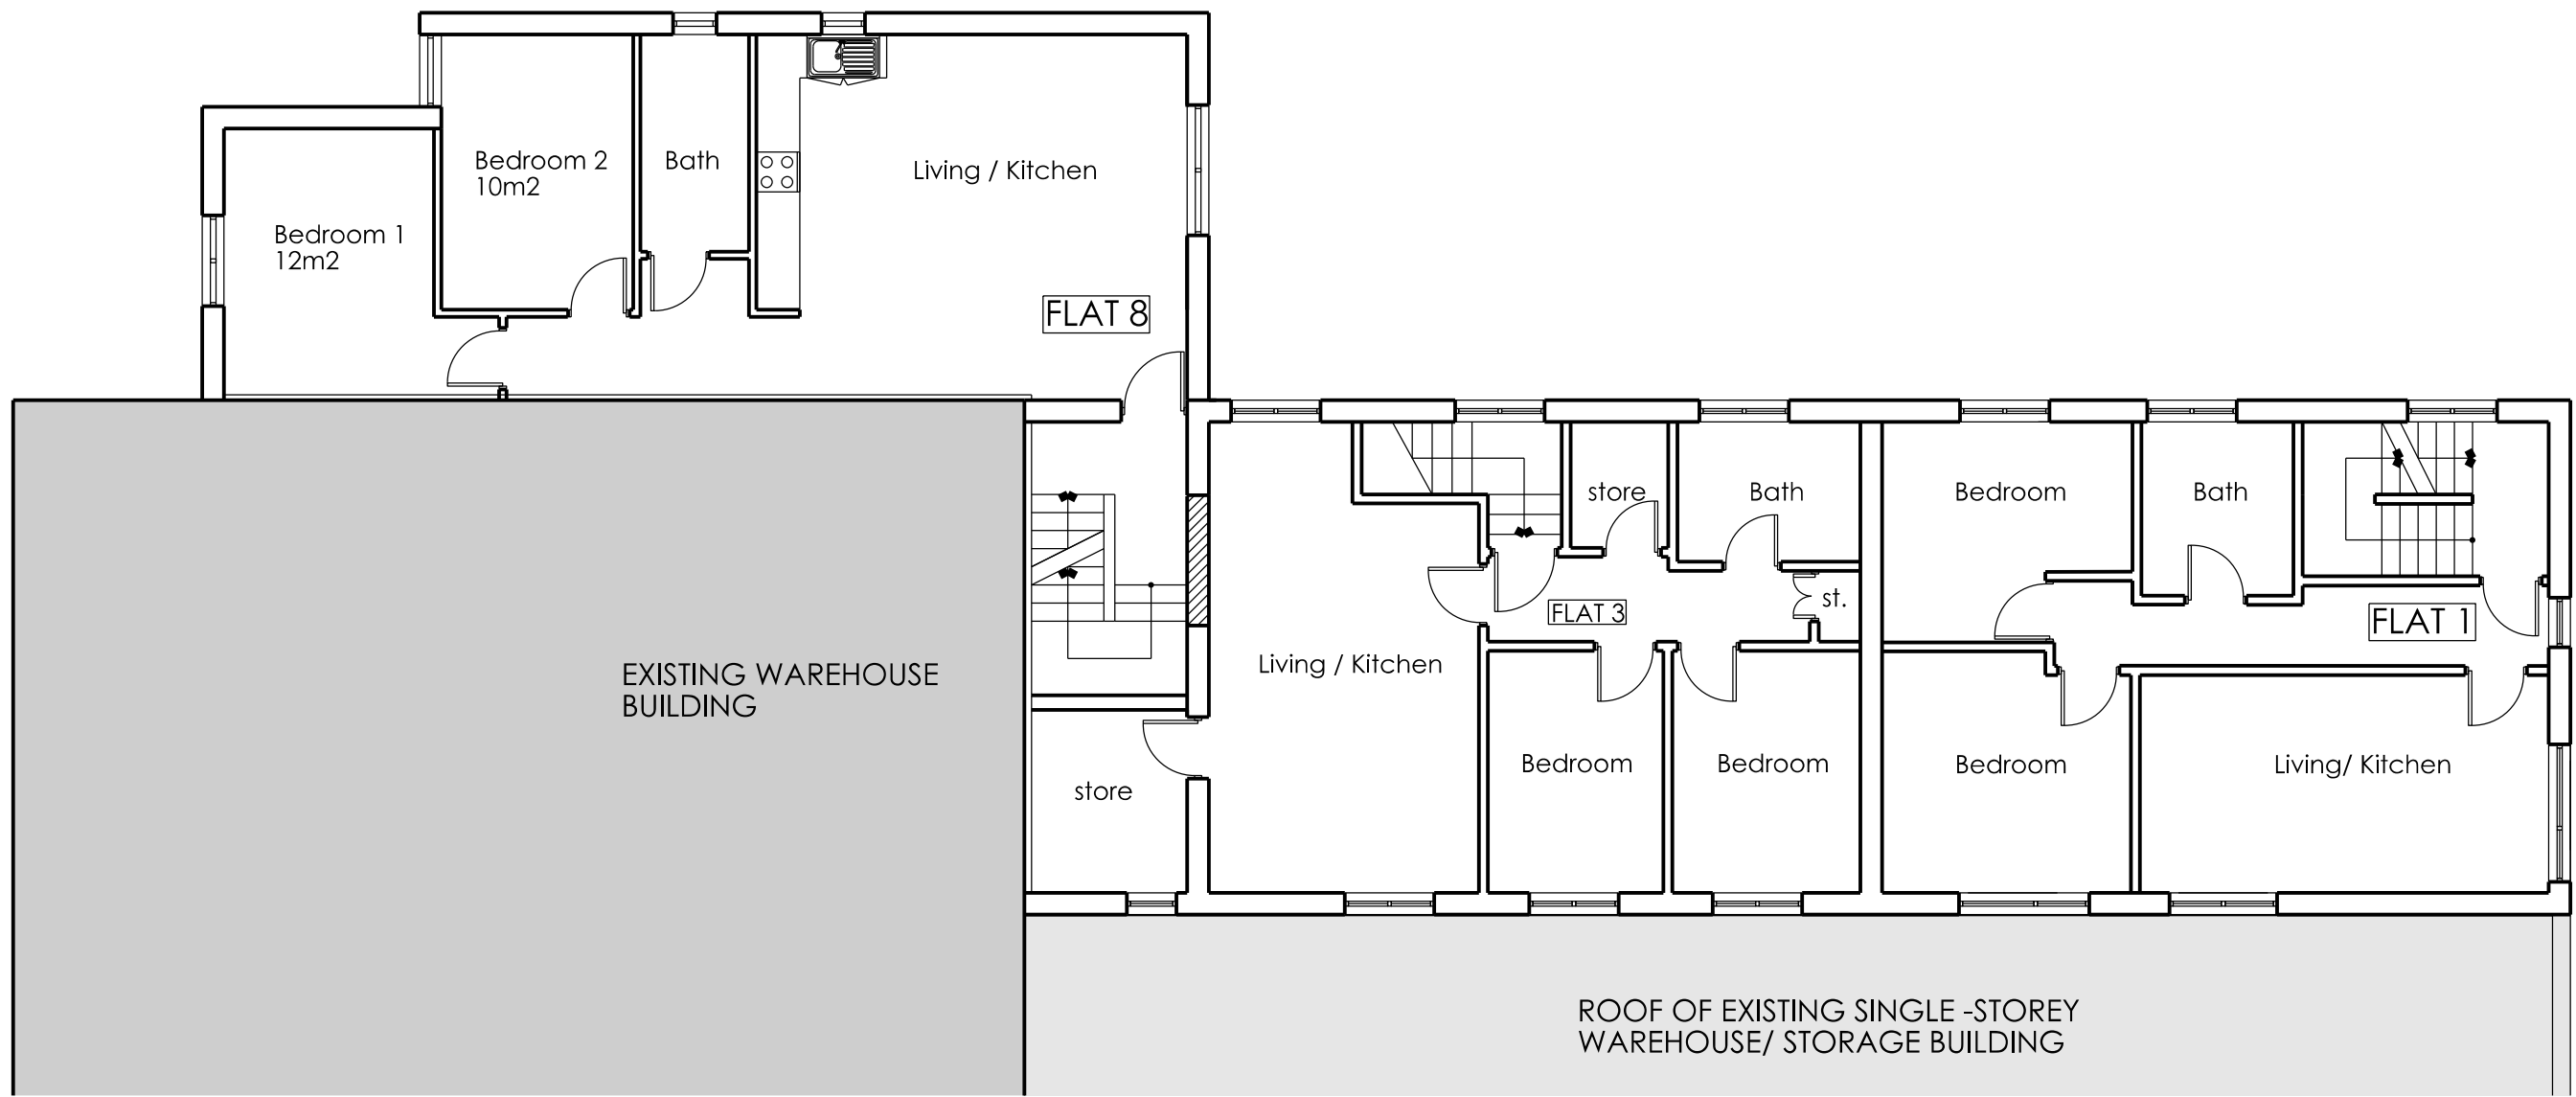

Proposed First Floor Plan 1:100

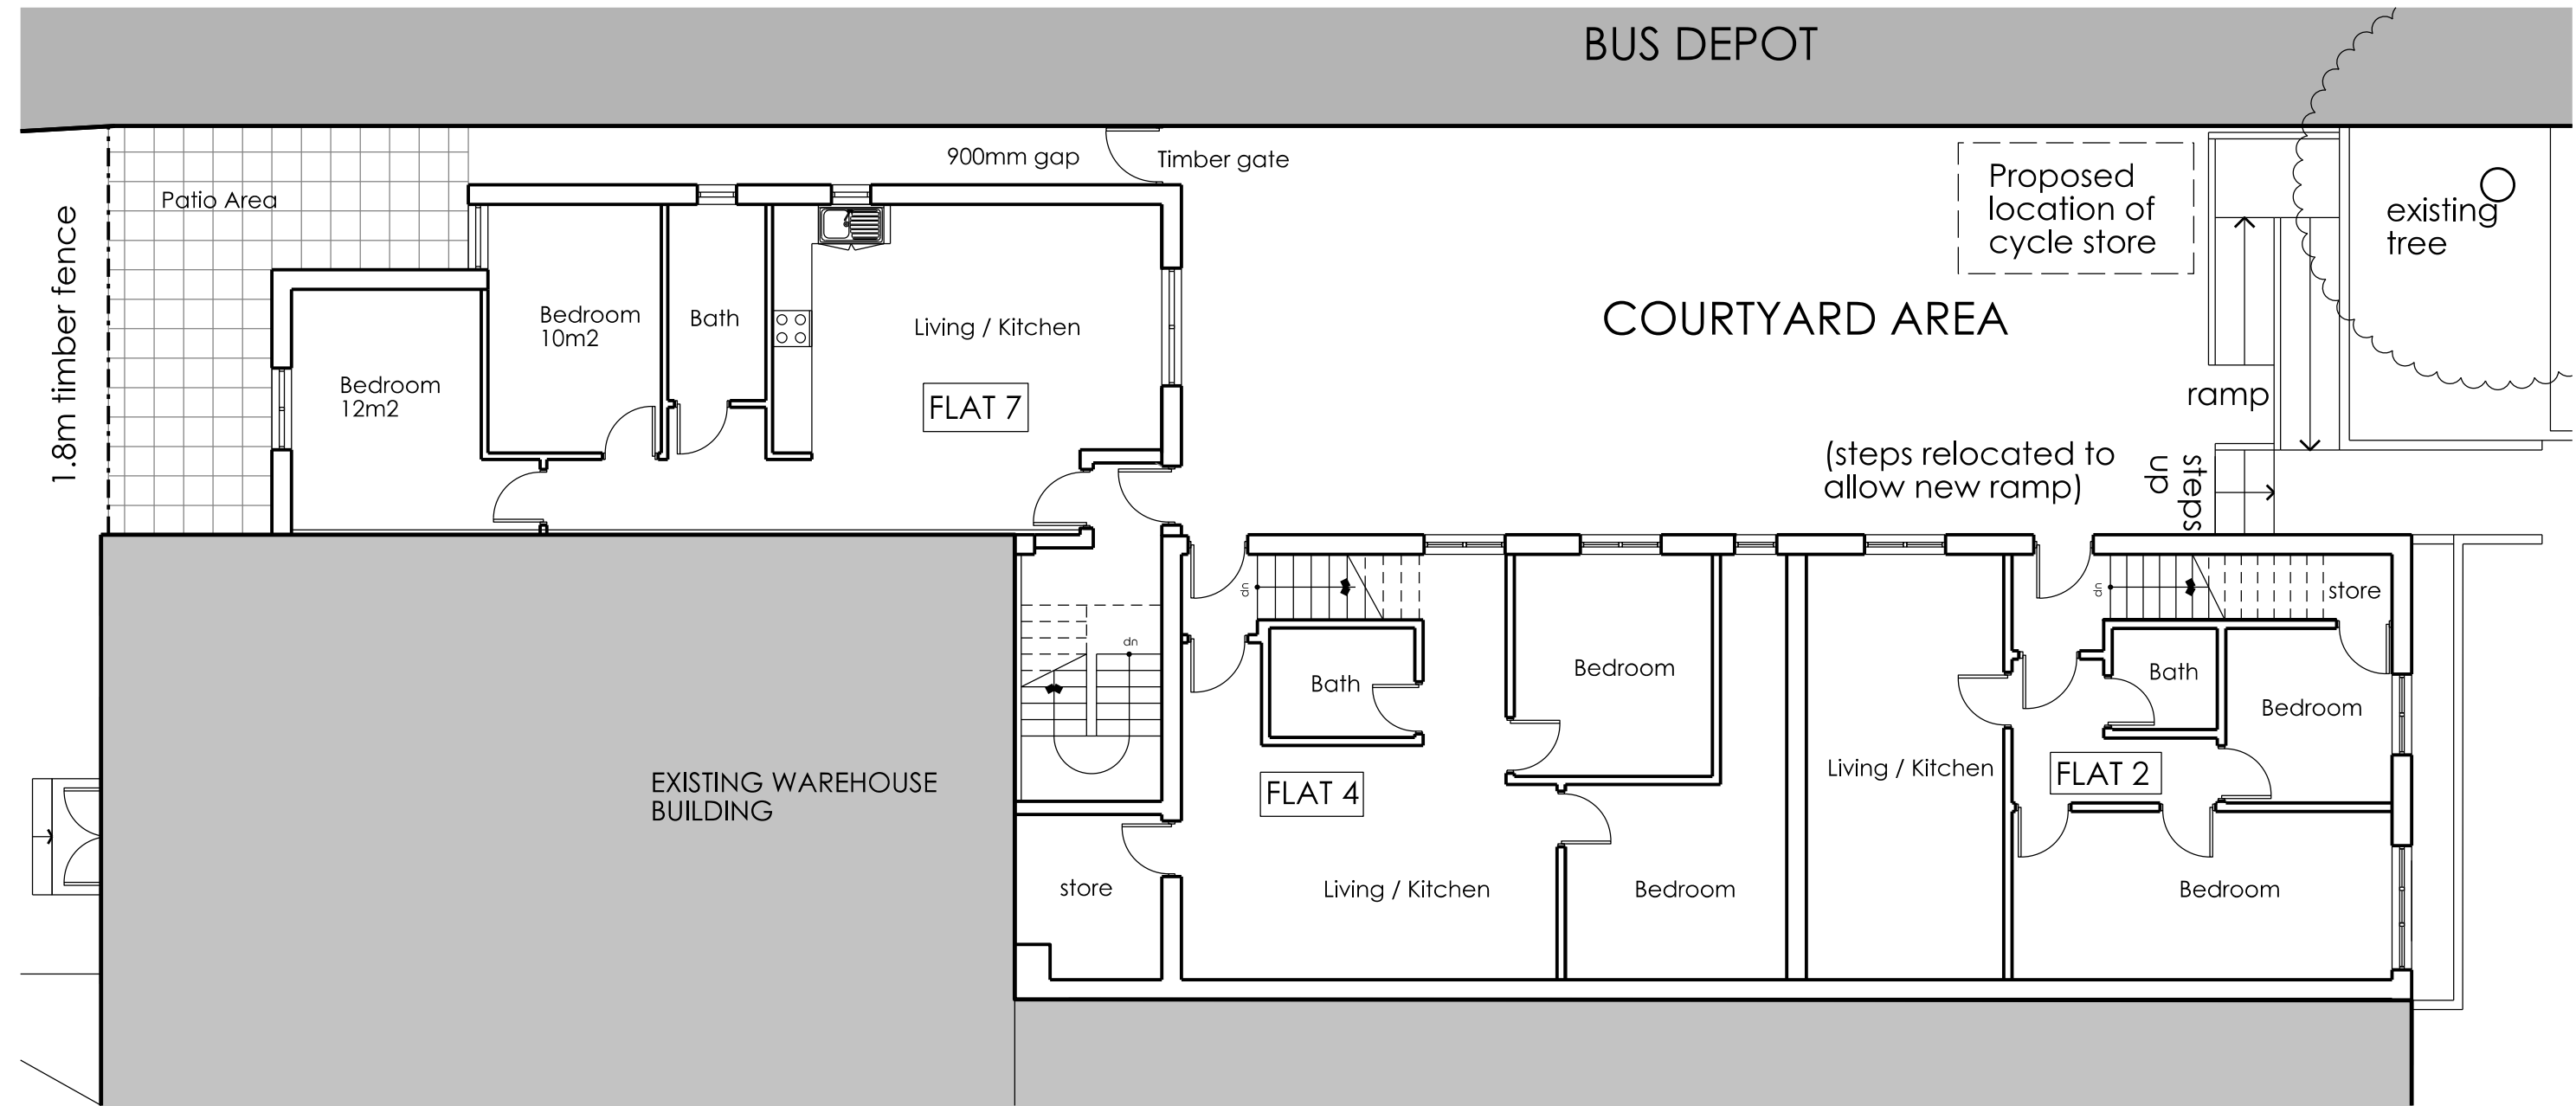


Proposed Ground Floor Plan 1:100

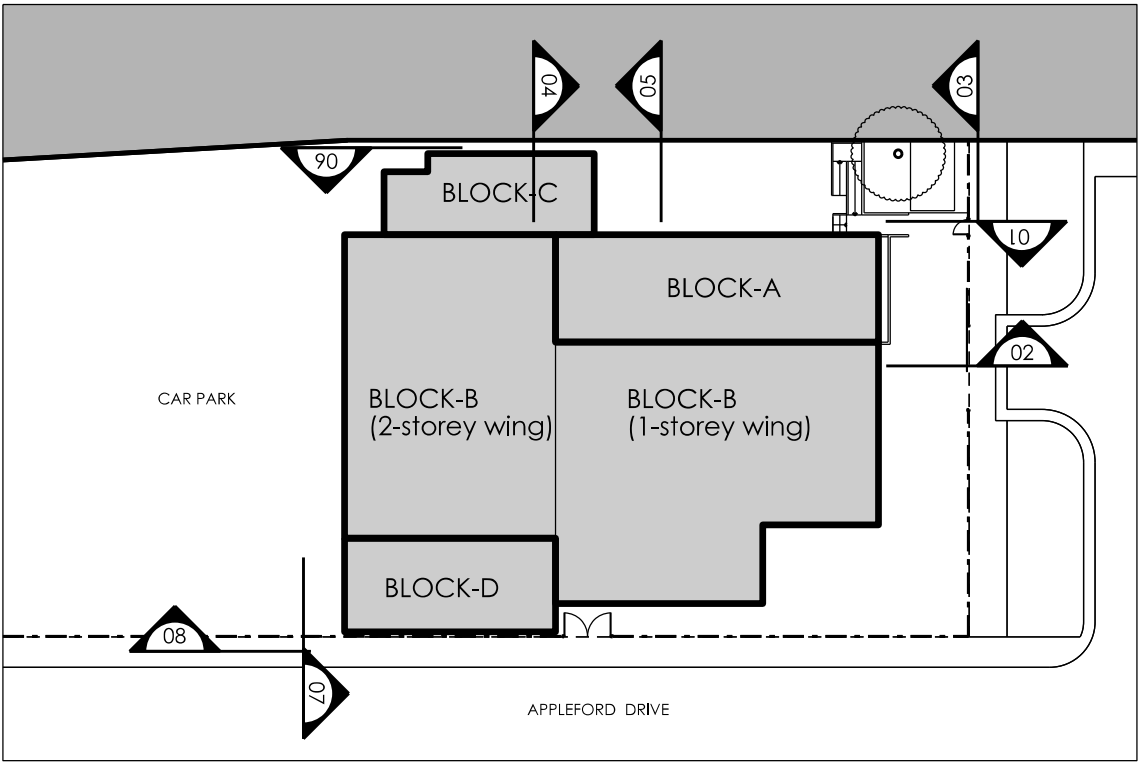

Key Plan (Proposed Site Plan 1:500)

PROPOSED NEW / ADDITIONAL FLATS

Flat 5	1bed / 2person	52m2
Flat 6	2bed / 3person	65m2
Flat 7	2bed / 3person	61.5m2
Flat 8	2bed / 3person	63m2

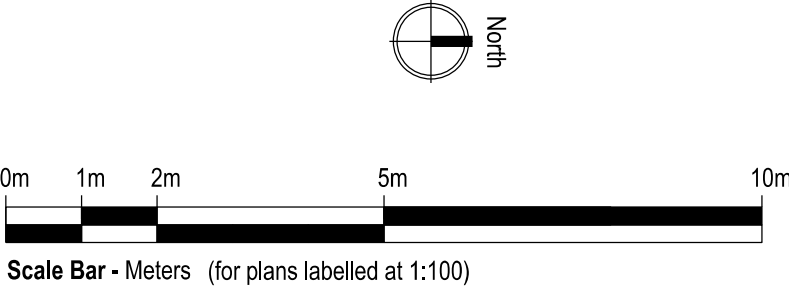

No	Prep	Date
----	------	------

Amendments

LCA Architecture & Planning

Email: lx.chowdhury@gmail.com
Tel: 07563 952231

Project
5 Appleford Drive
Manchester
M8 8XA

Title
BLOCKS A & C
Proposed Floor Plans

Job No. 2323 Drawing No. PL.07
Amendment: Scale @A1: 1/100

Status
For planning approval

Auth: CL Date: July 2024

100mm @ A1