


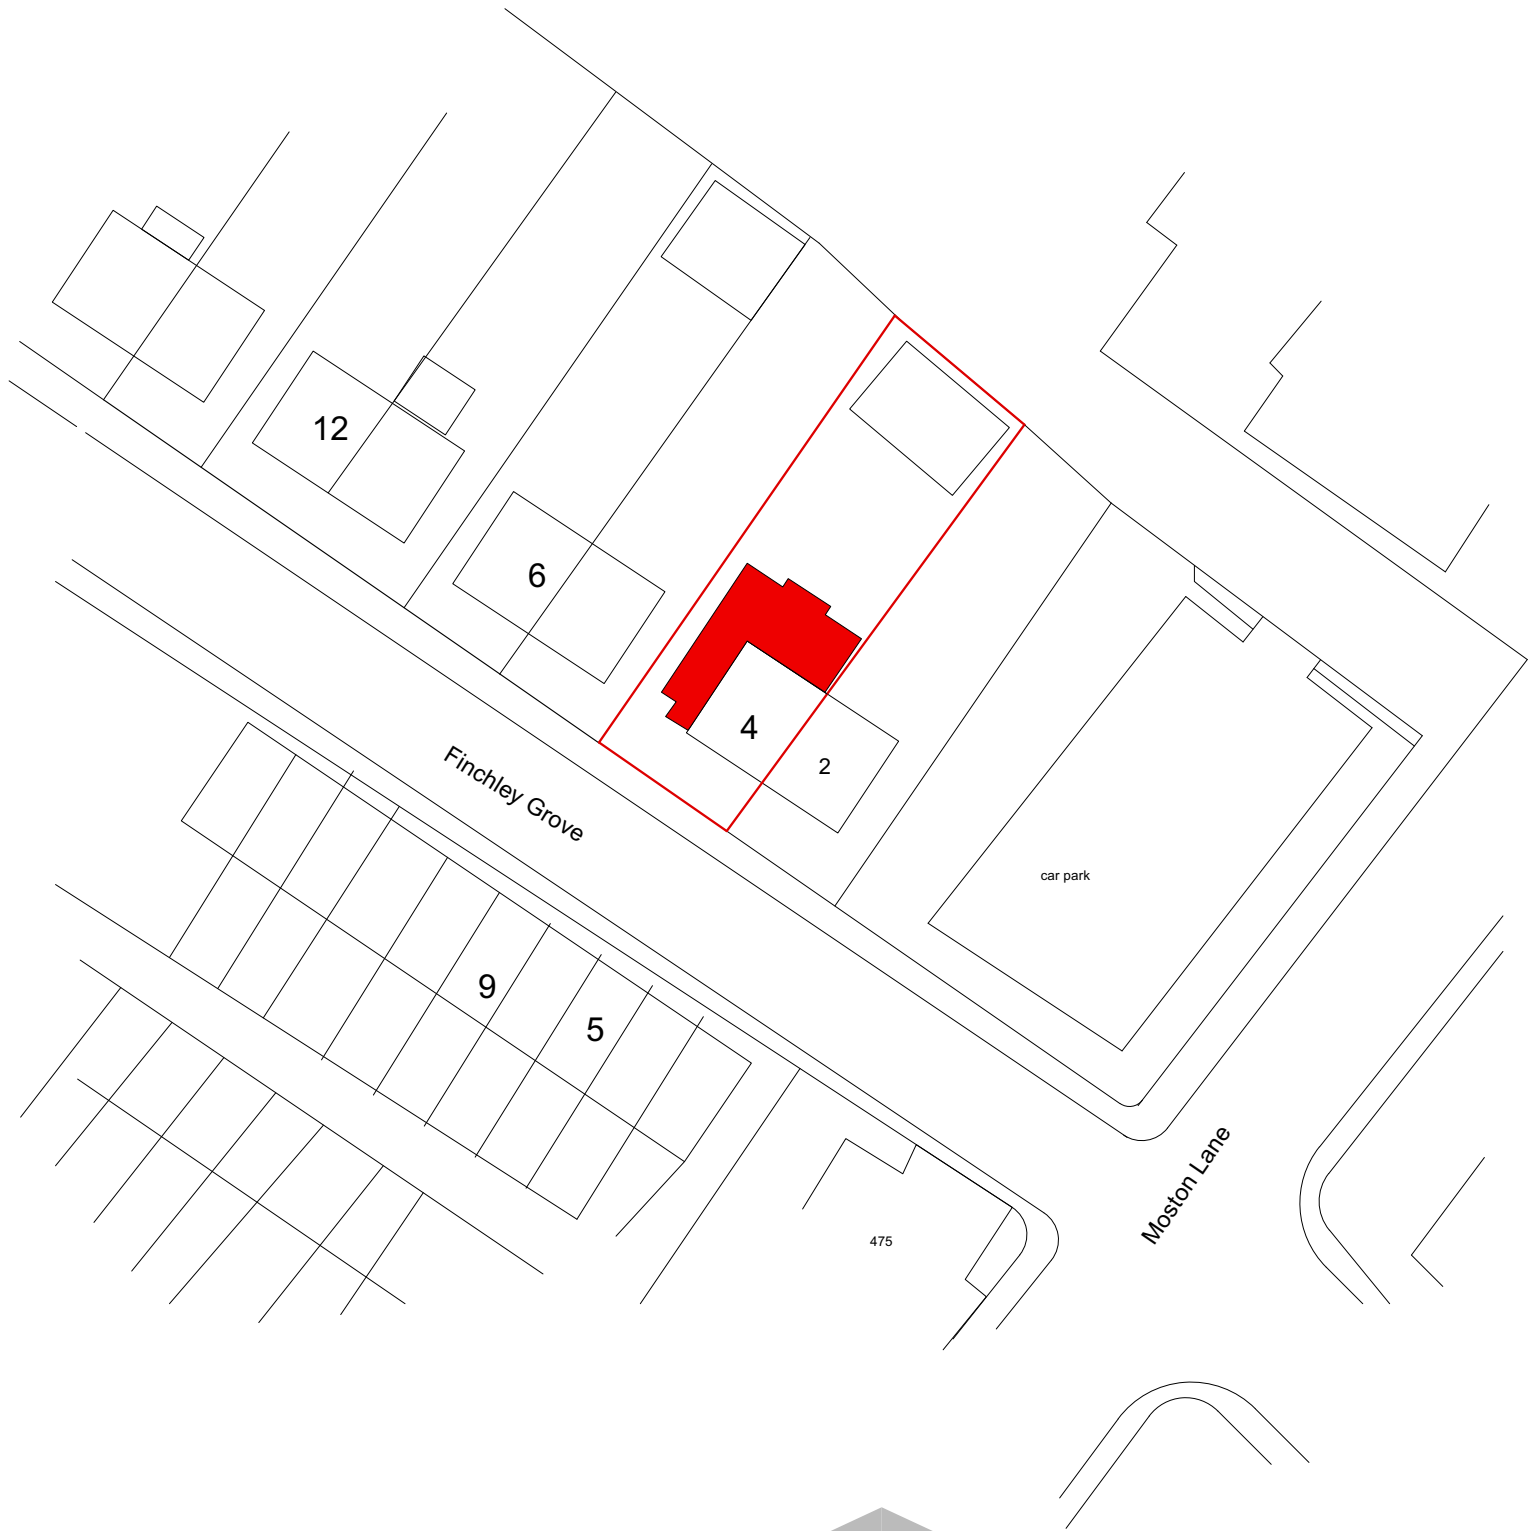

SITE PLAN
scale 1:500@A3



SUBJECT TO PLANNING APPROVAL & BUILDING REGULATIONS APPROVAL Commencement on site before full Building Regulation approval at own risk		
Revisions		
project Removal of Existing Kitchen and Construction of Proposed Single Storey Side & Rear Extension at 4 Finchley Grove, Moston. M40 9PU client Mr & Mrs S. Wilding		
drawing SITE PLAN		date Aug 2024
status Planning Submission		drawing 6 scale as indicated @ A3 rev.