

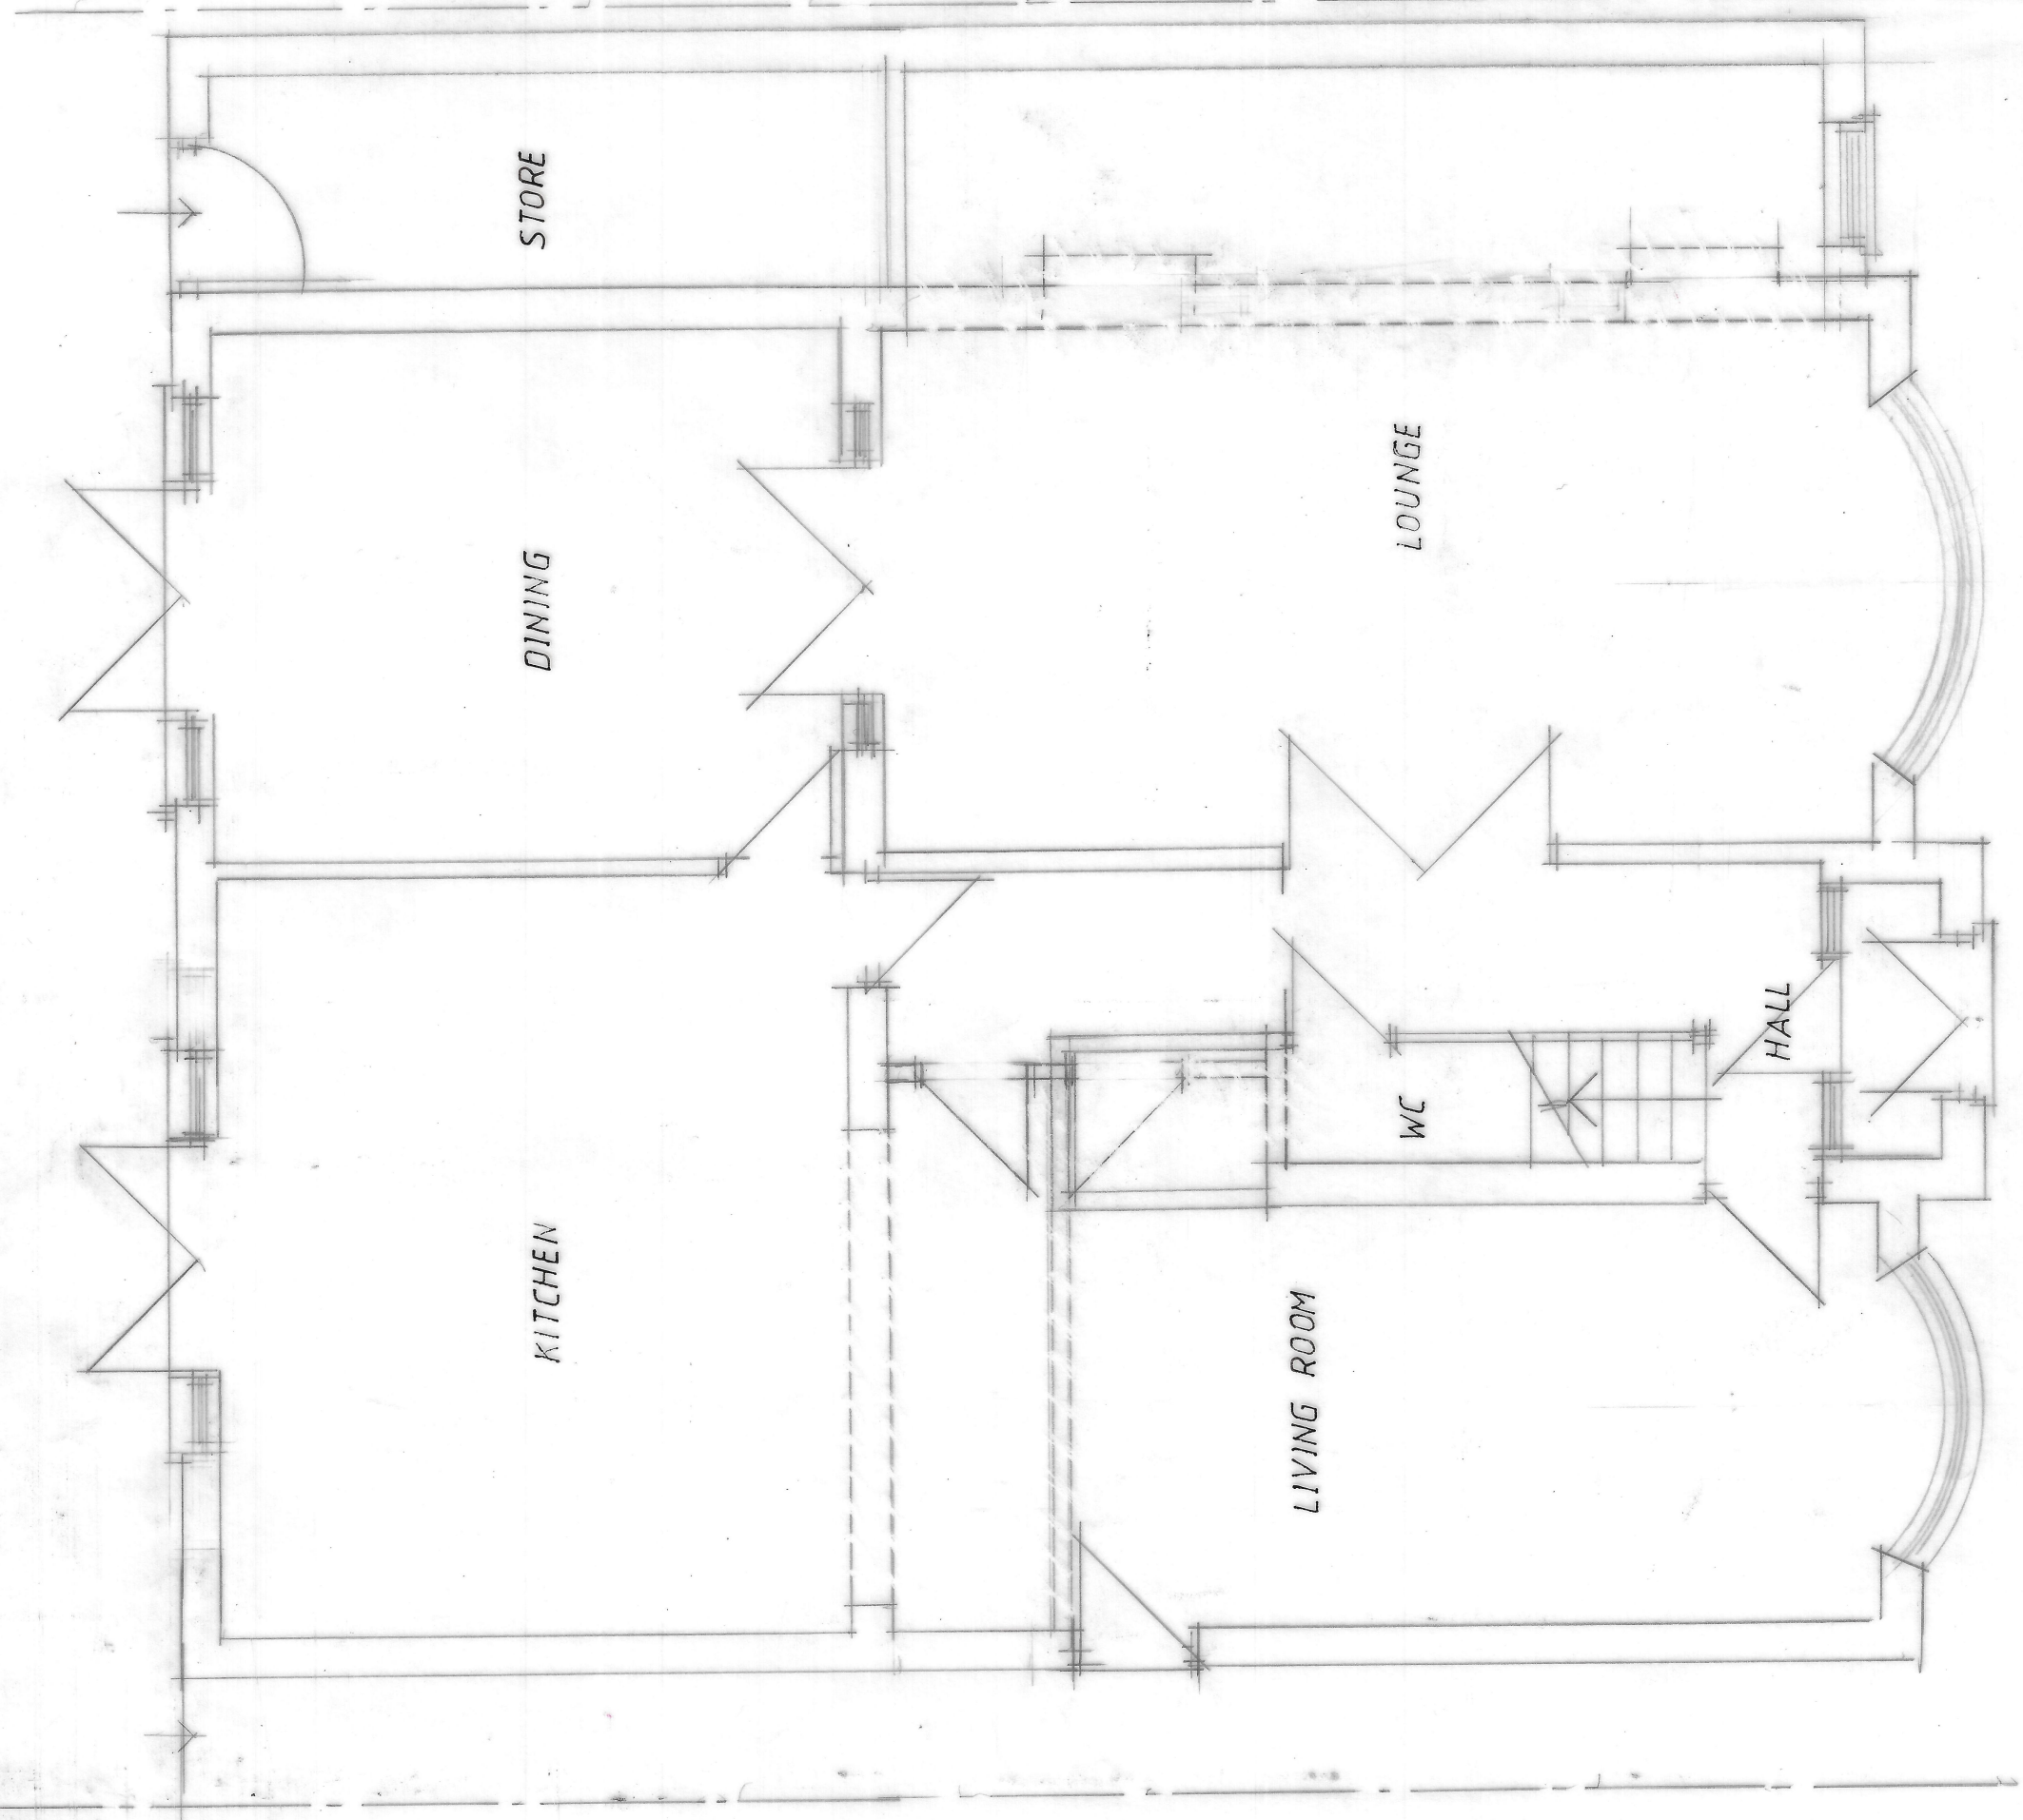


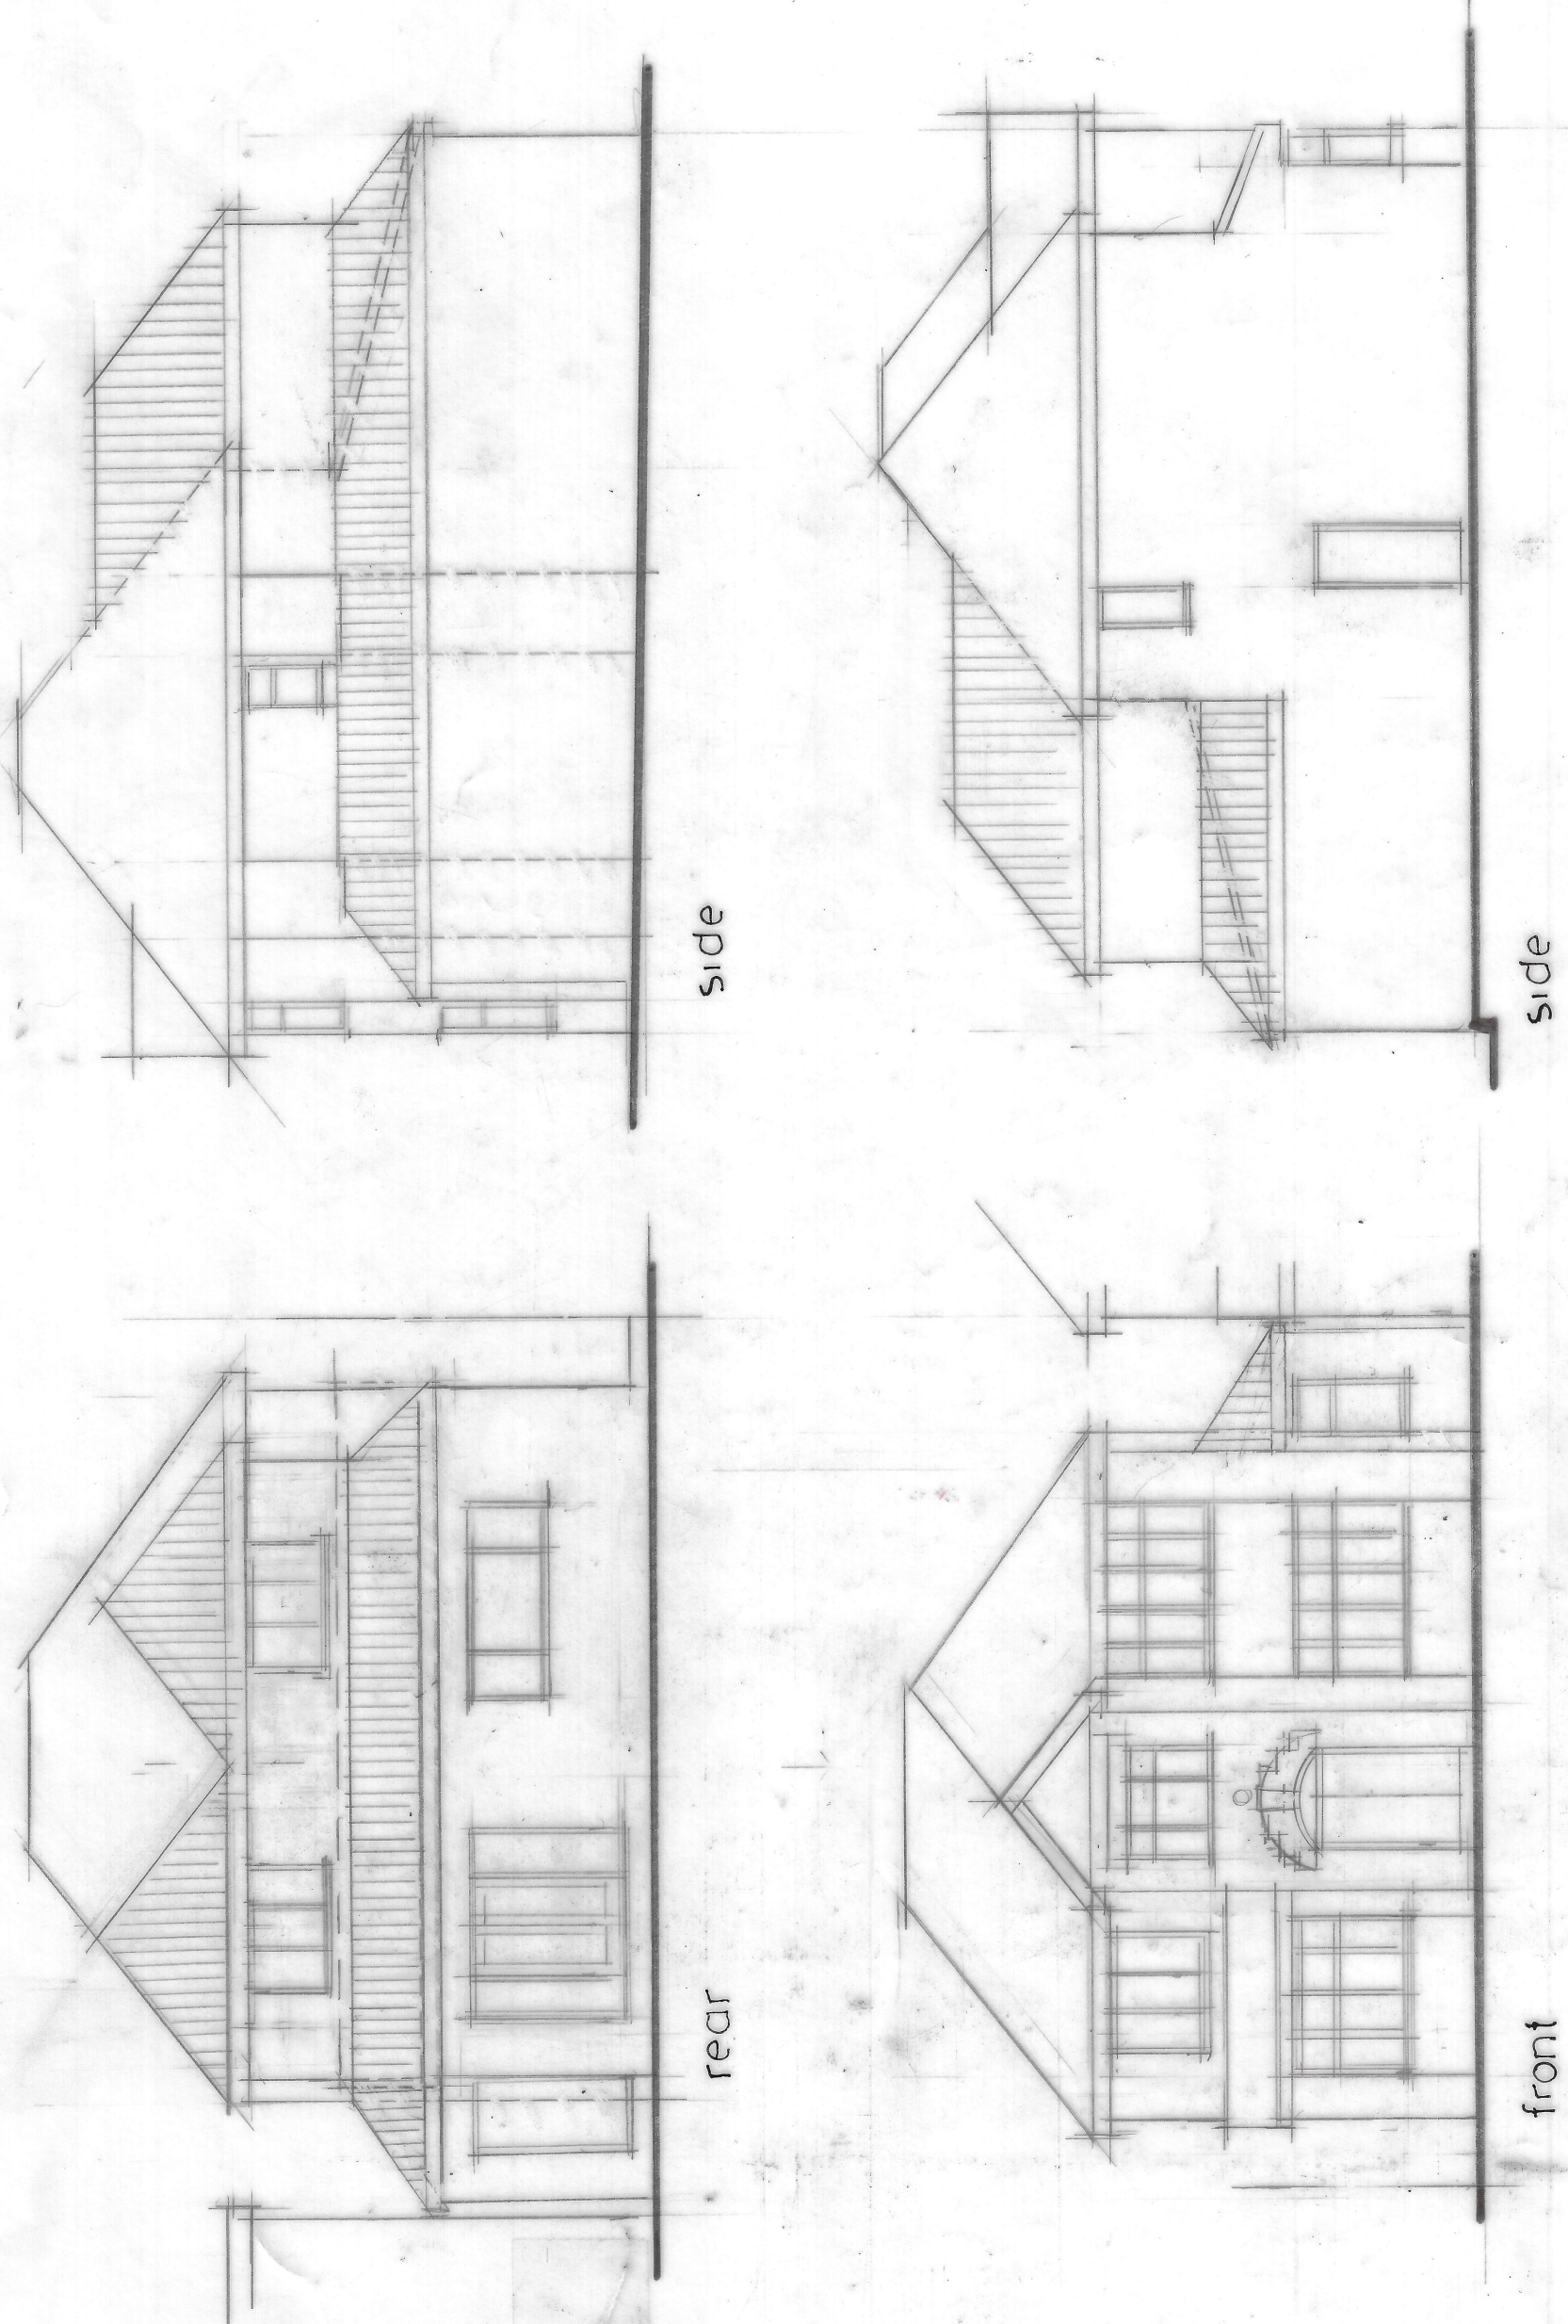

GROUND FLOOR PLAN

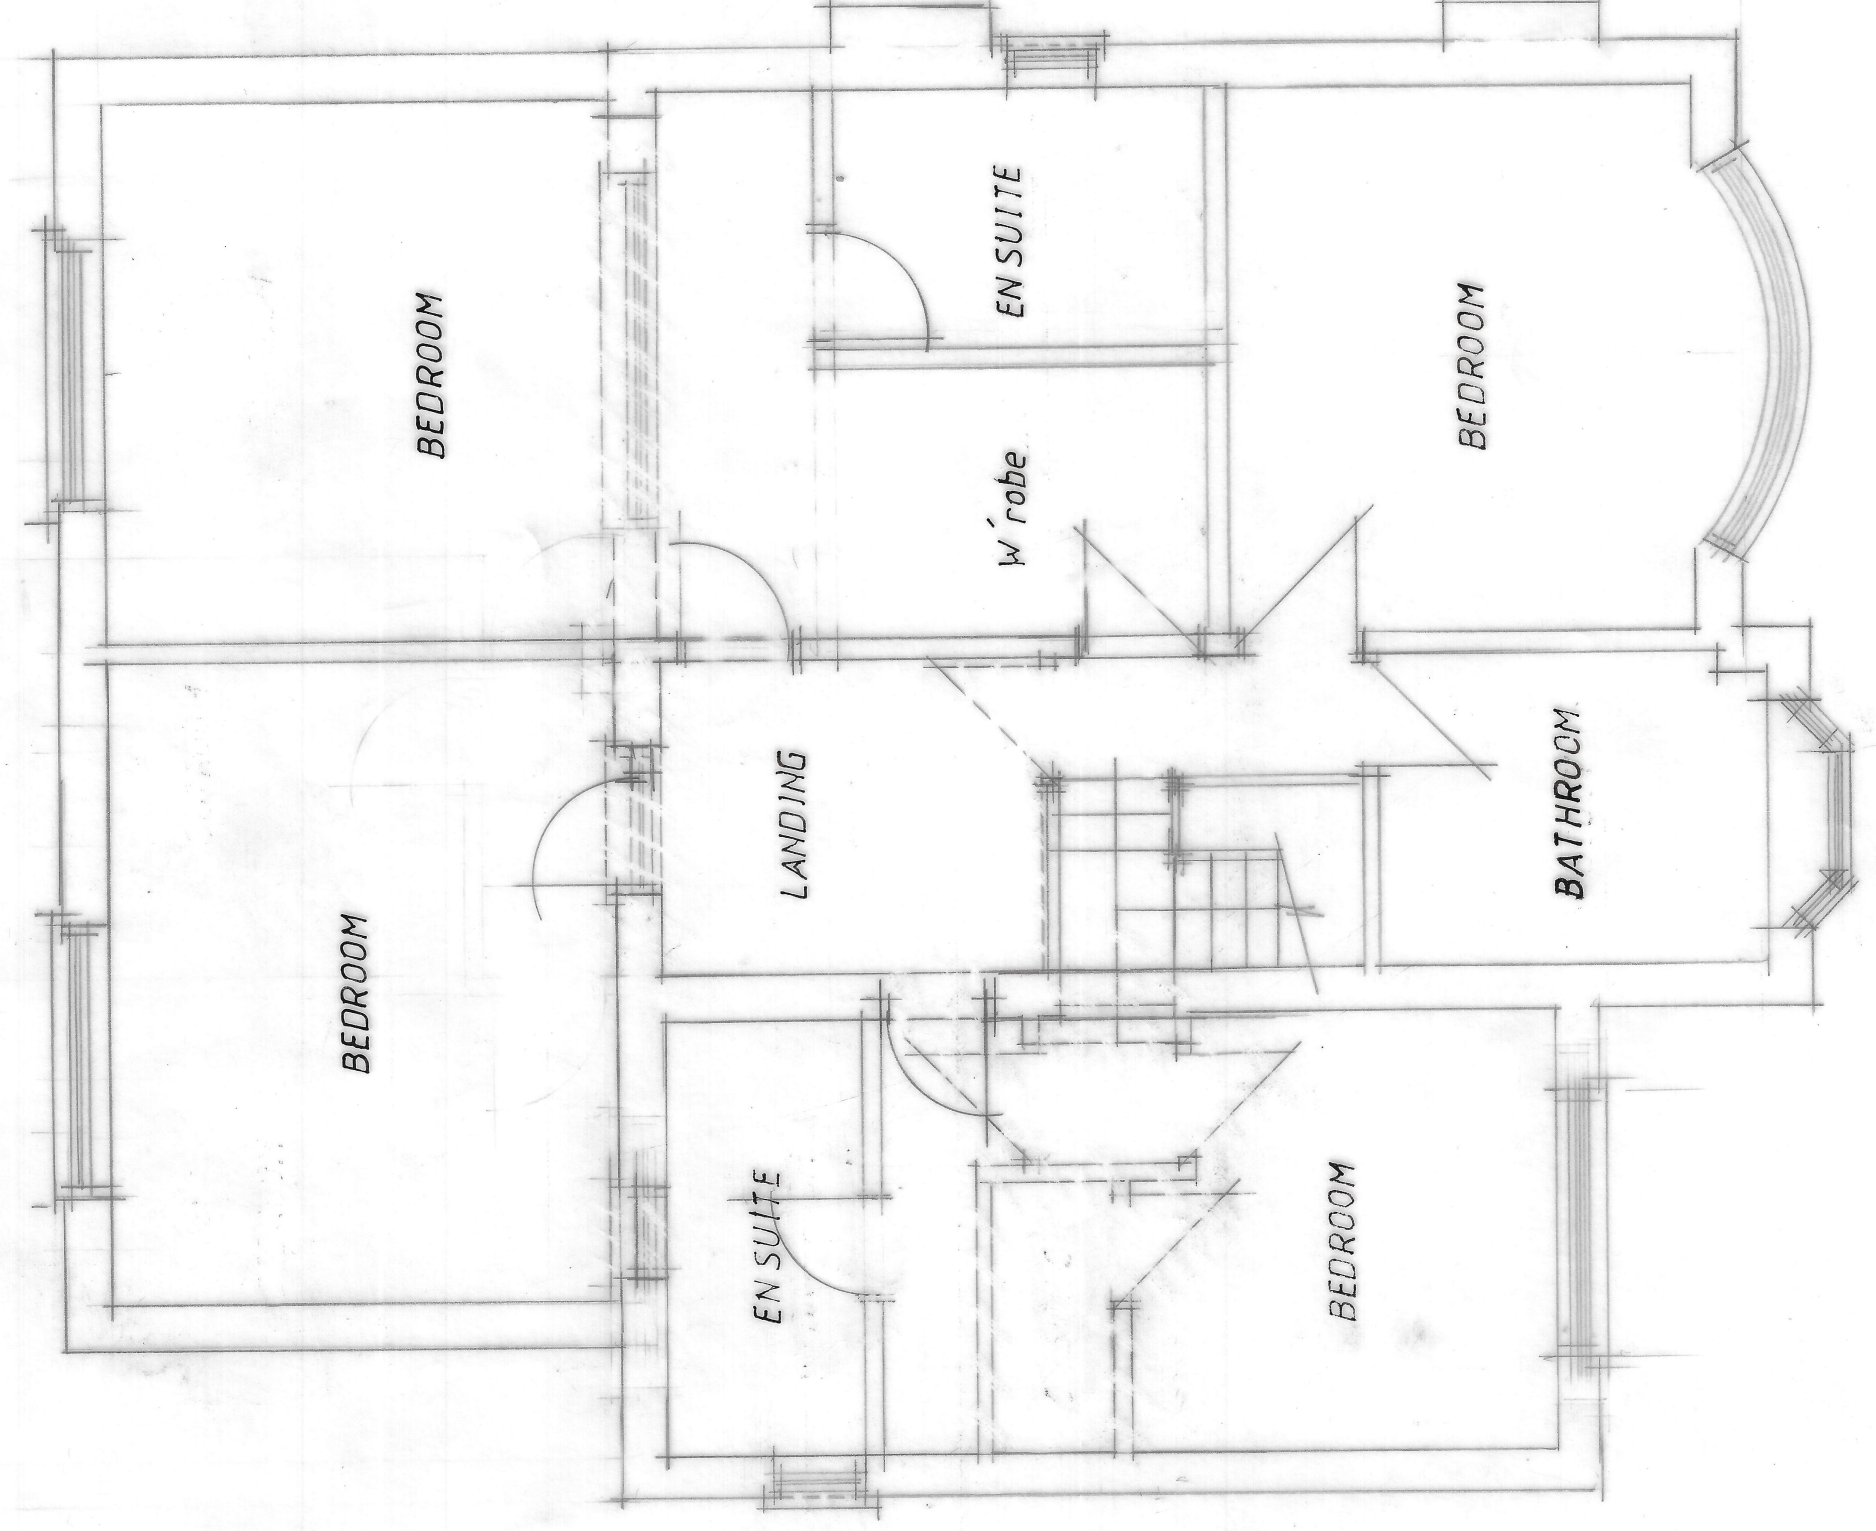

FIRST FLOOR PLAN

CLIENT MR M S AHMED 16 CAXTON ROAD FALLOWFIELD, M14 6FF		JOB TITLE PROPOSED GROUND FLOOR REAR & 1st FLOOR REAR EXTENSIONS		DRG. TITLE PLANS AND ELEVATIONS AS PROPOSED		HOLBOROW + ORMESHER <i>Limited</i> architectural & interior design Station House Adams Hill Knutsford Cheshire WA16 8DN telephone : 01565 652275 fax : 01565 750501		ISSUE ORIGINAL	1	2	3	4	5	6	7
REVISION		DATE		DRAWN		CHECKED		APPROVED		SCALE		1:50 & 1:100 at A1		DRAWING NUMBER	
												2127/20/02		DATE	