


THE BUILDER MUST CHECK THE SITE AND THE APPROVED DRAWINGS BEFORE COMMENCING THE WORKS AND MUST TAKE ANY WORKING MEASUREMENTS AS NECESSARY. ANY DISCREPANCY IN THE DRAWING MUST BE REPORTED TO THE CLIENT .

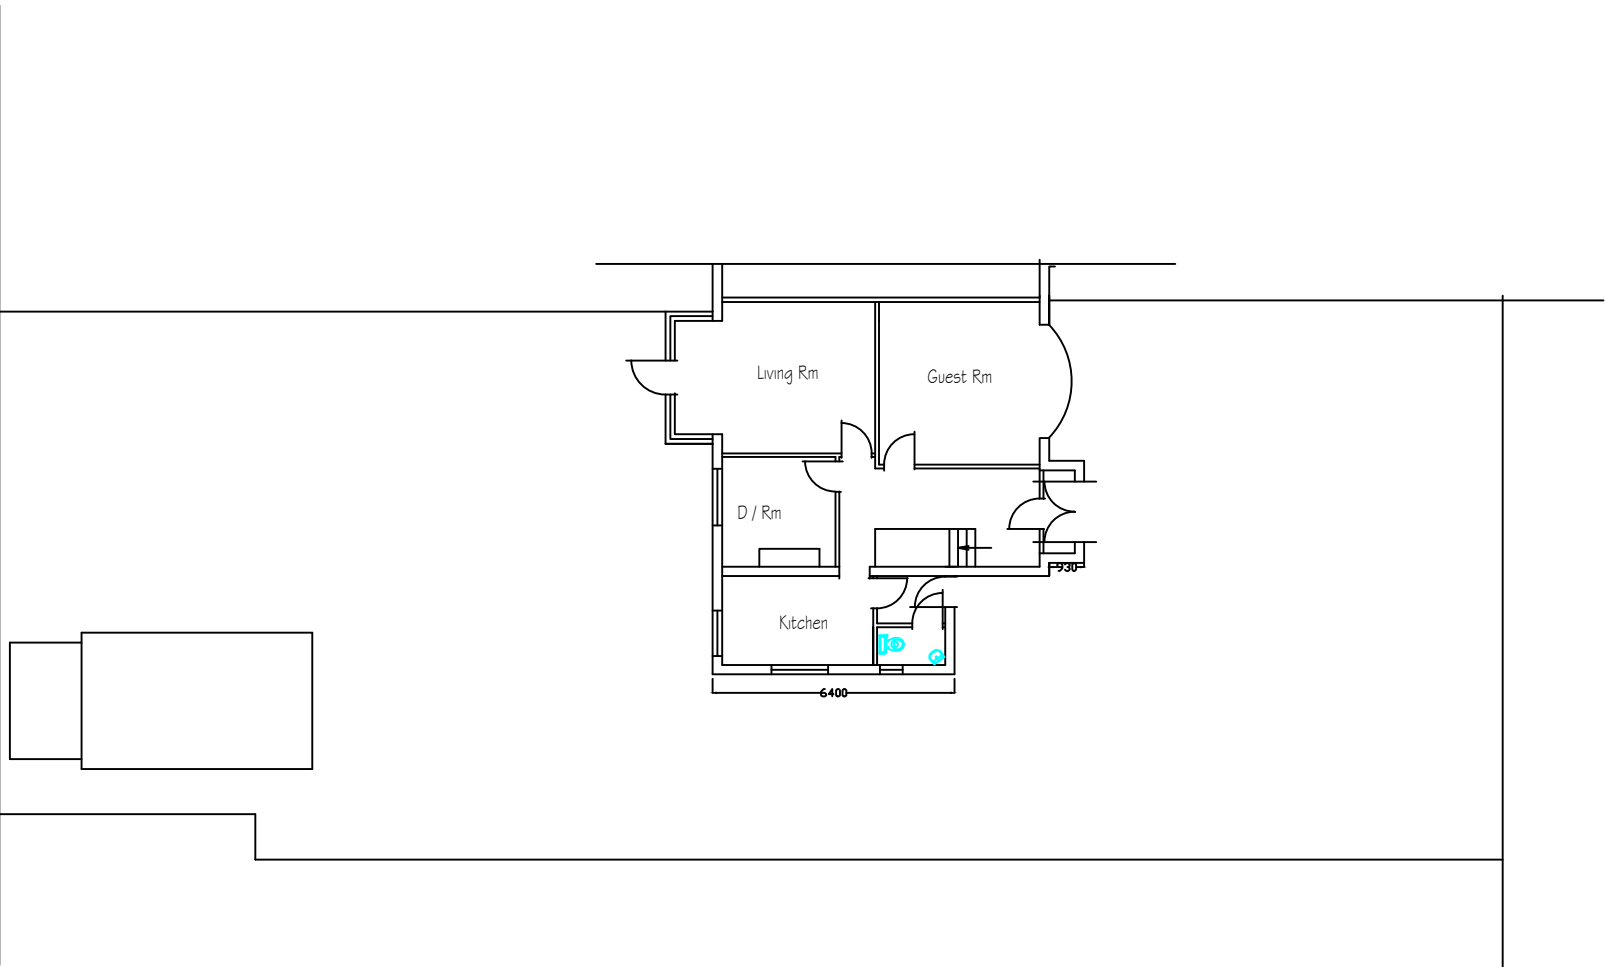

Ground Floor Plan

Date	Rev	Description	

H

S

H

Engineering Design Services Ltd
428 Cheetham Hill Road Cheetham Manchester
M8 9LE. UK 01617956385,07940197 333

project title	Proposed ground / 1st floor extension to to create habitable rooms including a double garage at the rear of the building.		
client	Mr Balwinder Singh Kasbia		
dwg. title	Existing Site Layout Plan		
dwg.no.	sheet no.	scale.	job no.
01		1:200 @ A3	

9 Brooklands Road Hr Crumpsall M8 4JH

drawn by.	checked by.	approved by.	date
TZ			April 2024