


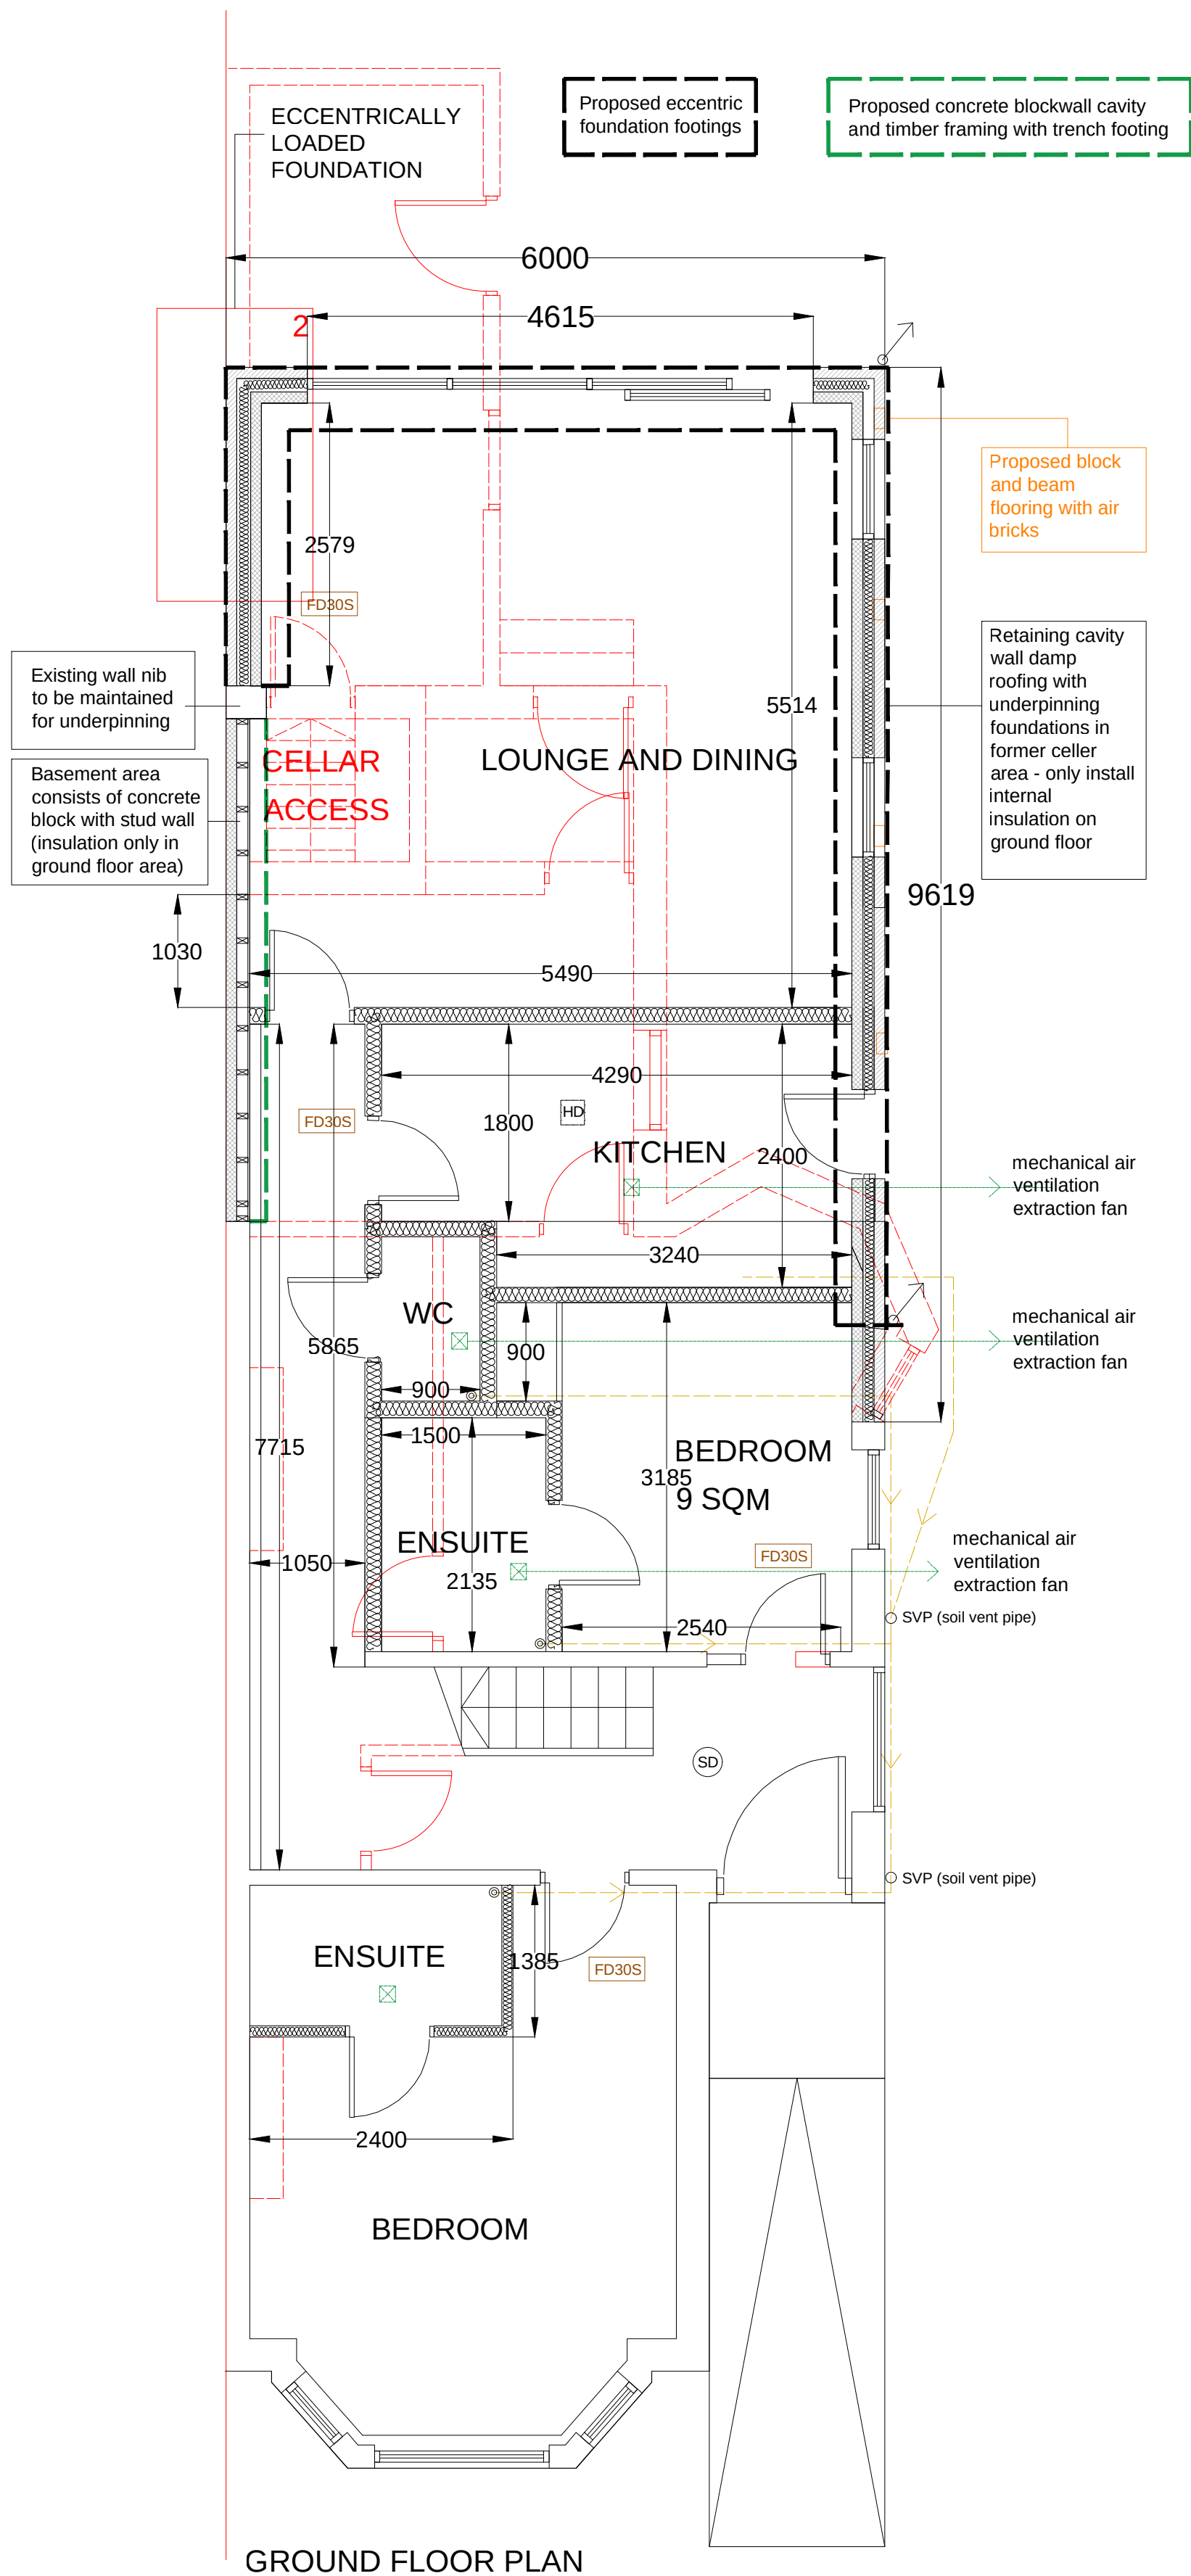

Construction		
Project		
81 Ashley Lane, Moston, Manchester		
Title		
Proposed Ground Floor Plan Single Storey Rear Extension (Planning Condition)		
Drawn	Date:	Scale (at A2):
KO	June 2024	1:50
Dwg no.	Revision No.	
SK152QT/CONS08	-	