


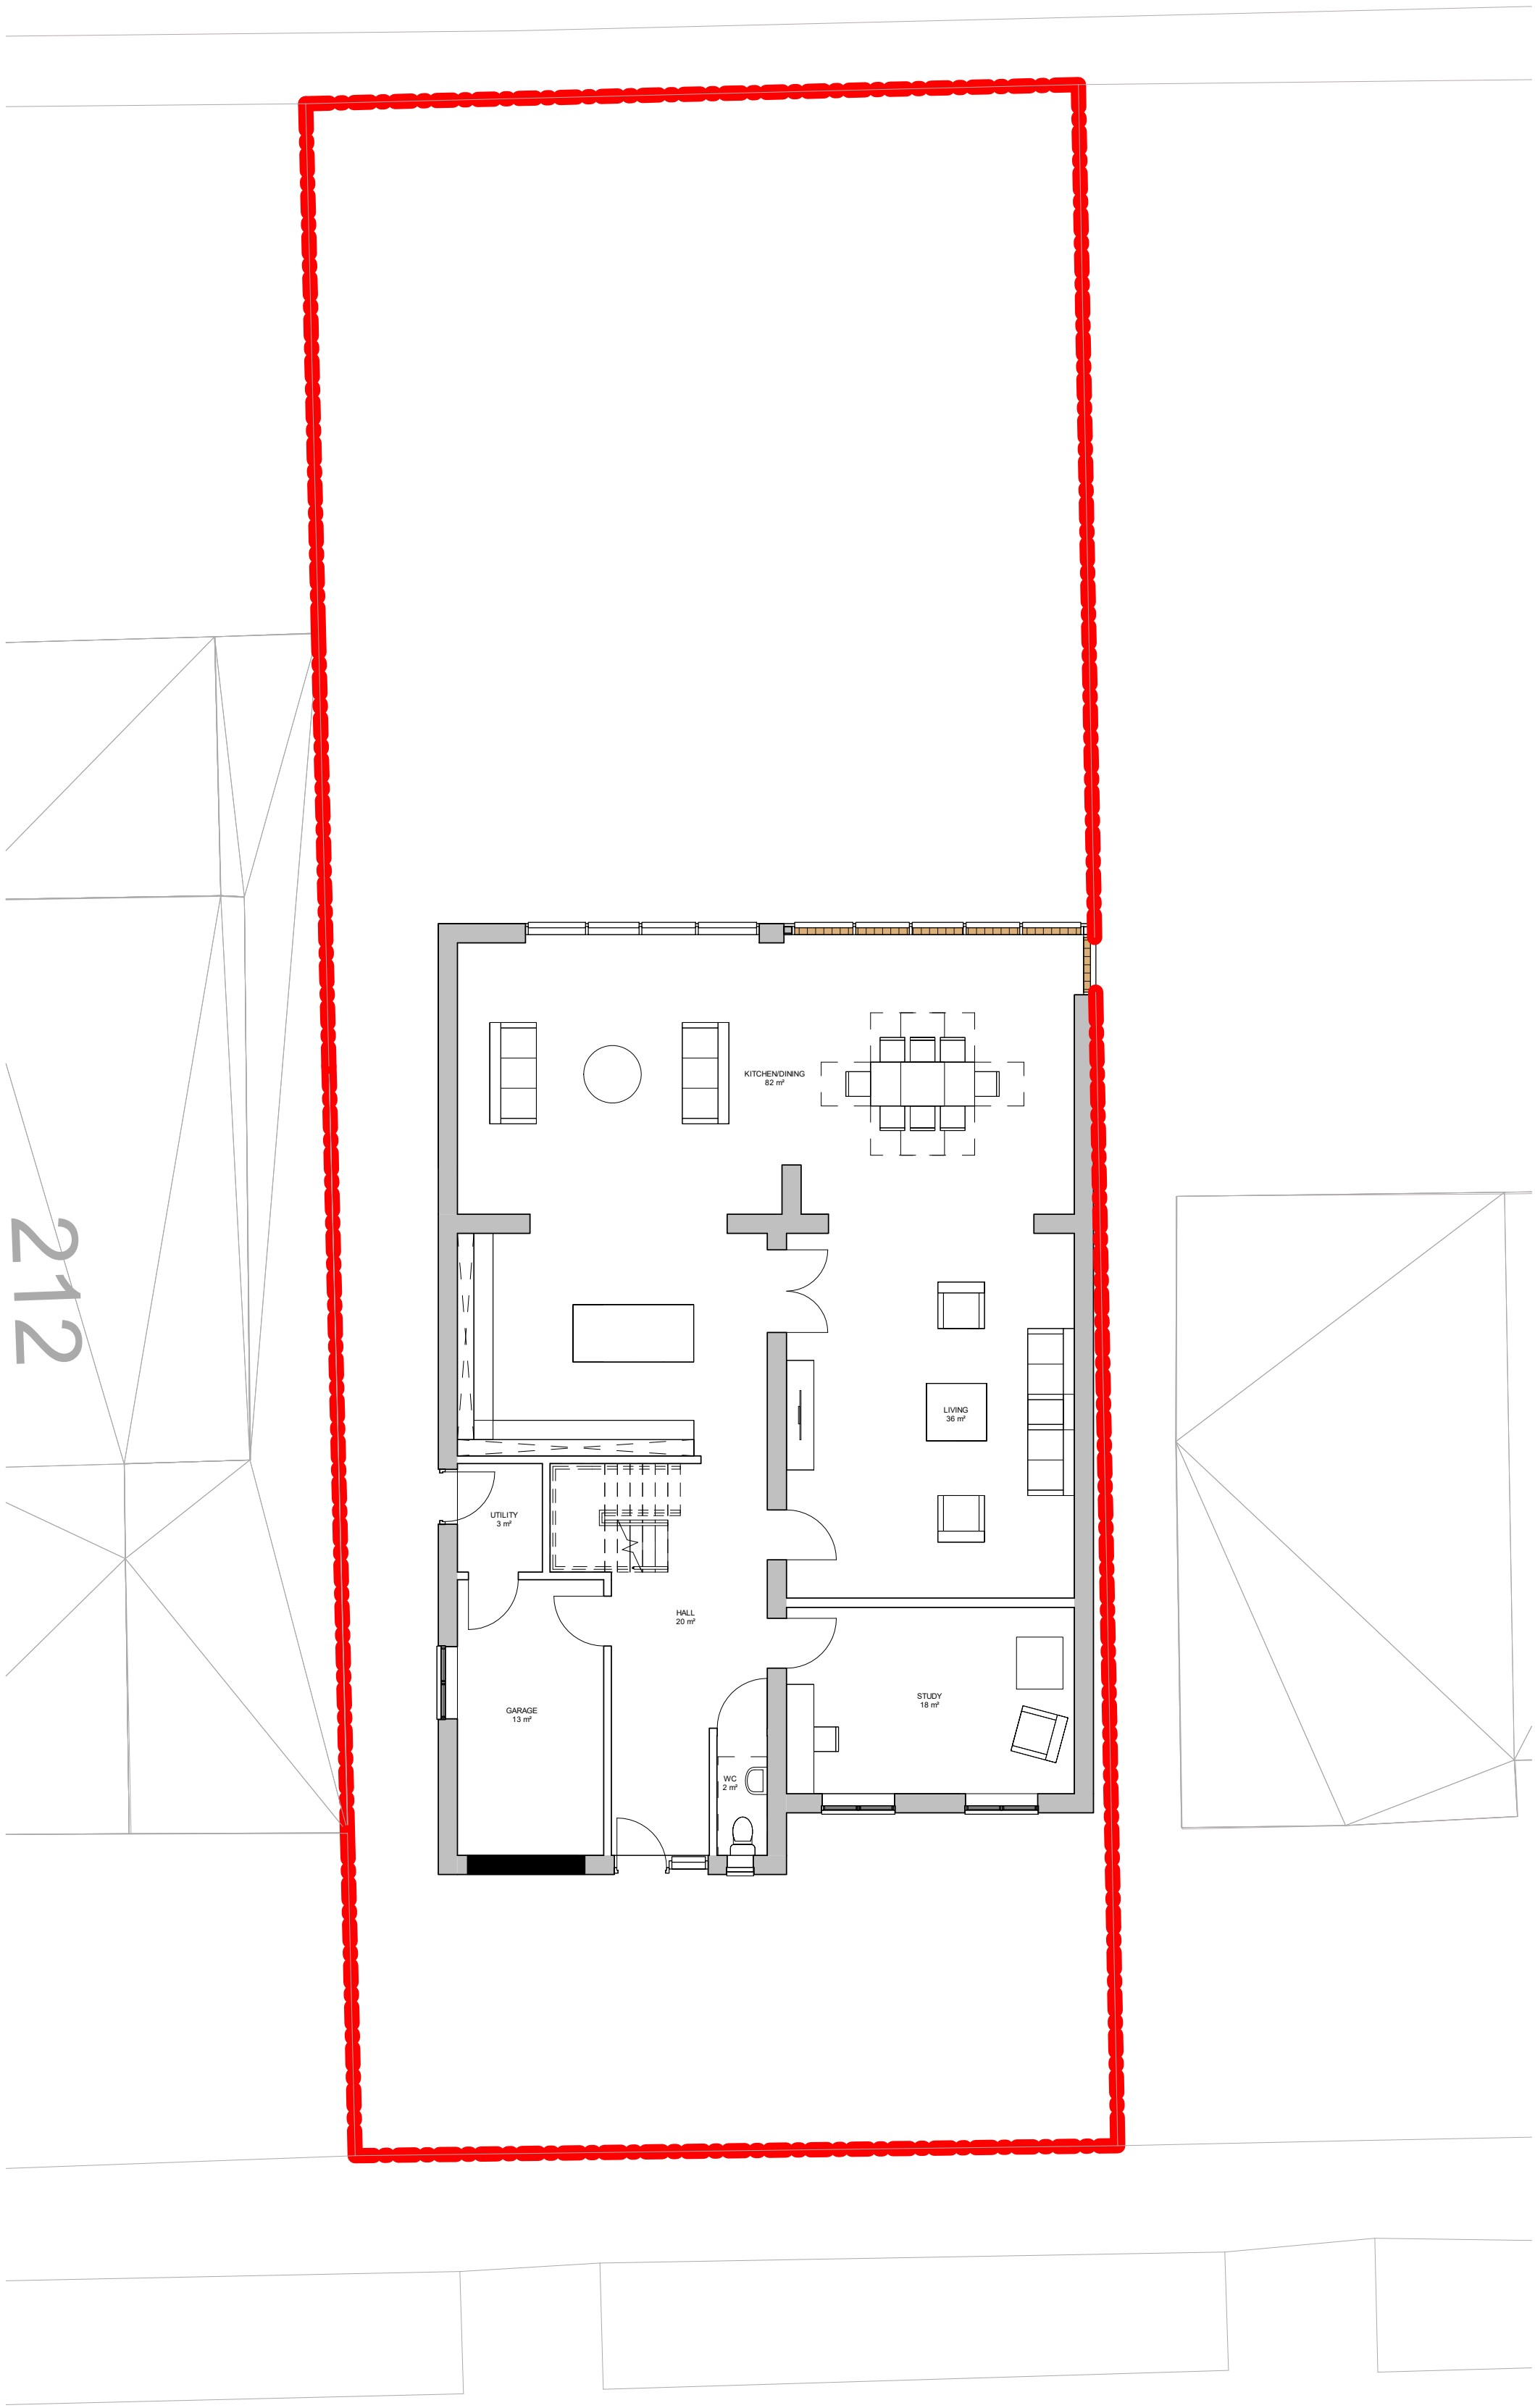


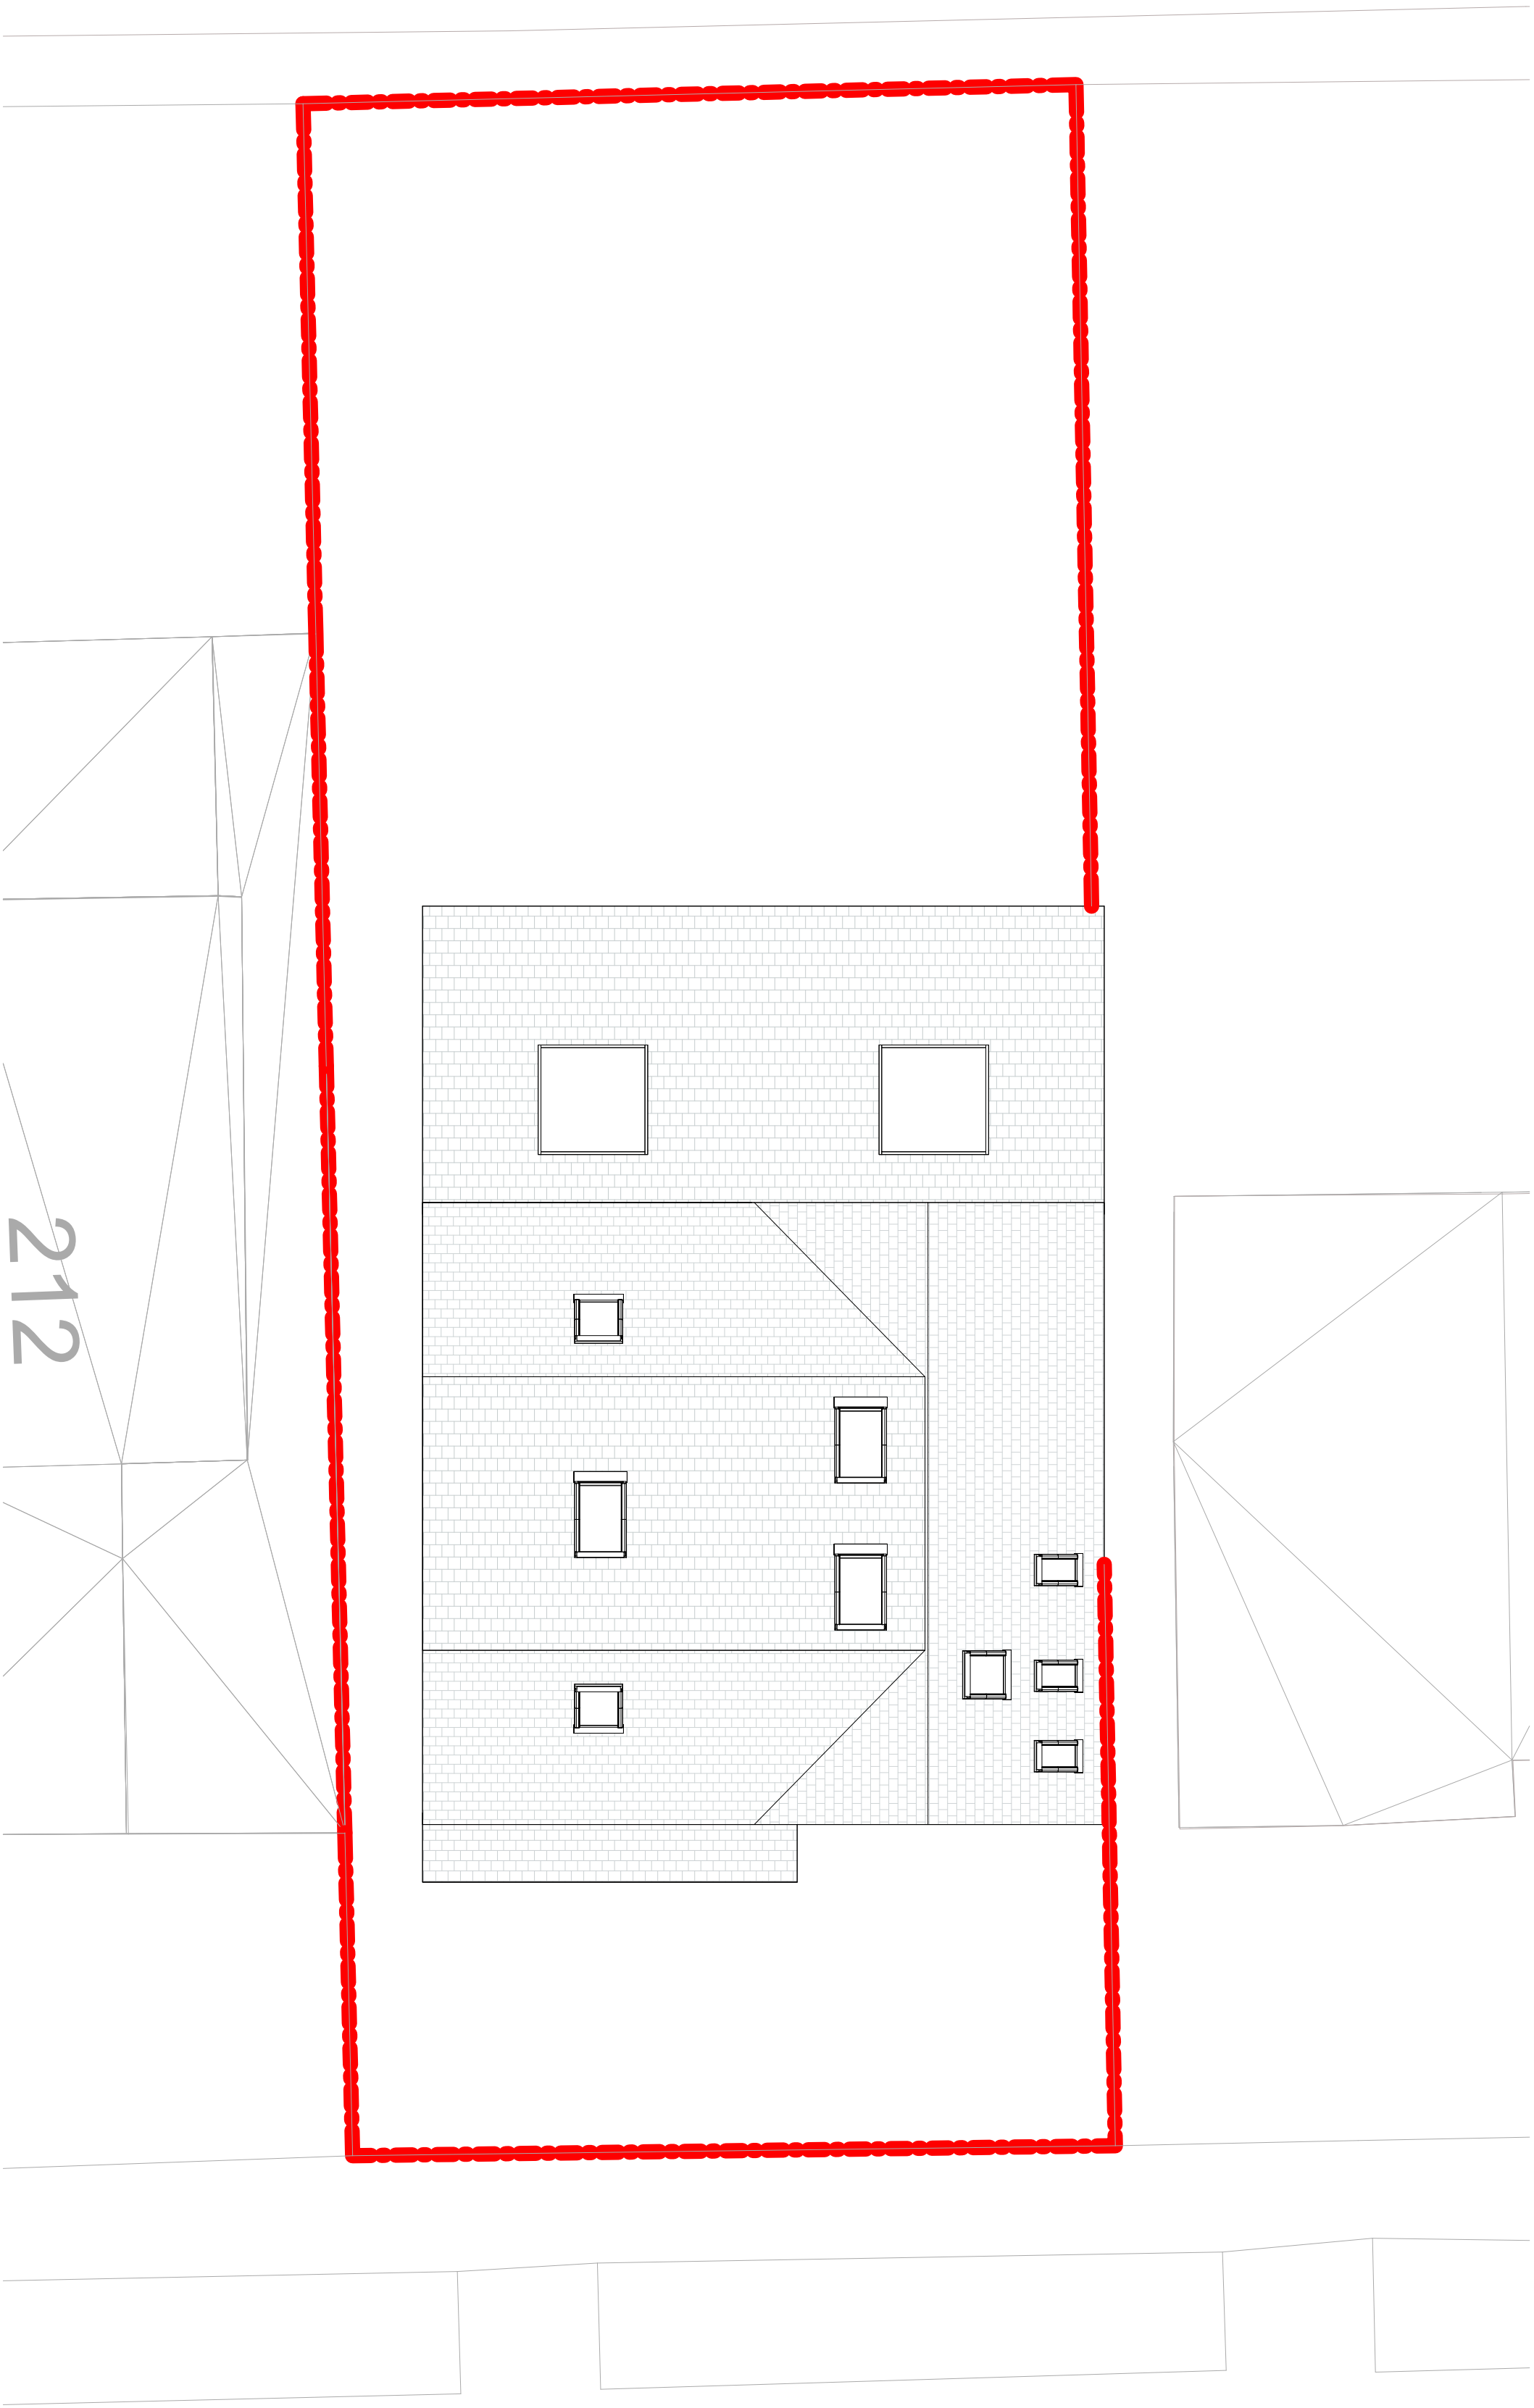

2 Proposed Ground Floor Plan
1 : 100

 

3 Proposed Site Plan
1 : 100

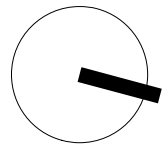

Client:

A	12-07-24	PROPOSED PLANNING DRAWINGS	AA	AA
-	11-07-24	FIRST ISSUE	AA	AA
REV	DATE	DESCRIPTION	DWN	CHK

GENERAL NOTE:
THIS DRAWING IS TO BE READ IN CONJUNCTION WITH ALL OTHER DRAWINGS, STRUCTURAL, MECHANICAL & ELECTRICAL ENGINEER'S DRAWINGS. WRITTEN DIMENSIONS TAKE PRECEDENCE OVER SCALED. ALL DIMENSIONS TO BE CONFIRMED ON SITE. ALL AREAS AND DIMENSIONS ARE APPROXIMATE AND SUBJECT TO CHANGE. ALL DETAILS ARE INDICATIVE OF DESIGN INTENT. SPECIALIST DESIGN SUBCONTRACTORS ARE TO DEVELOP AND CO-ORDINATE FINAL DETAILS FOR THE CONTRACT ADMINISTRATORS COMMENTS. ALL INSTALLATIONS ARE TO BE IN ACCORDANCE WITH MANUFACTURERS RECOMMENDATIONS. ANY DISCREPANCY IS TO BE NOTIFIED TO THE CONTRACT ADMINISTRATOR IMMEDIATELY. A+P STUDIOS. ACCEPT NO RESPONSIBILITY FOR THE ACCURACY OF THE EXISTING BUILDING SURVEY UPON WHICH THESE DRAWINGS ARE BASED.

THIS DRAWING (OR ANY PART THEREOF) MAY NOT BE COPIED, TRANSMITTED OR DISCLOSED TO ANY THIRD PARTY OR UNAUTHORISED PERSON WITHOUT THE PRIOR WRITTEN PERMISSION OF A+P STUDIOS.

© ALL RIGHTS RESERVED. NO PART OF THIS DRAWING MAY BE REPRODUCED OR TRANSMITTED IN ANY FORM OR BY ANY MEANS WITHOUT THE WRITTEN PERMISSIONS OF THE COPYRIGHT HOLDER

ONCE PRINTED AND DISTRIBUTED THIS DOCUMENT IS ASSUMED UNCONTROLLED

Project:
0117 - Calve Croft Road

Drawing Title:
Proposed Plans

Drawing Number:
0003

Scale: 1 : 100 Paper Size: A1 Revision: A



Designing Brighter Futures
Architecture Urban Design Planning

Mail@A-PS.co.uk
www.a-ps.co.uk