


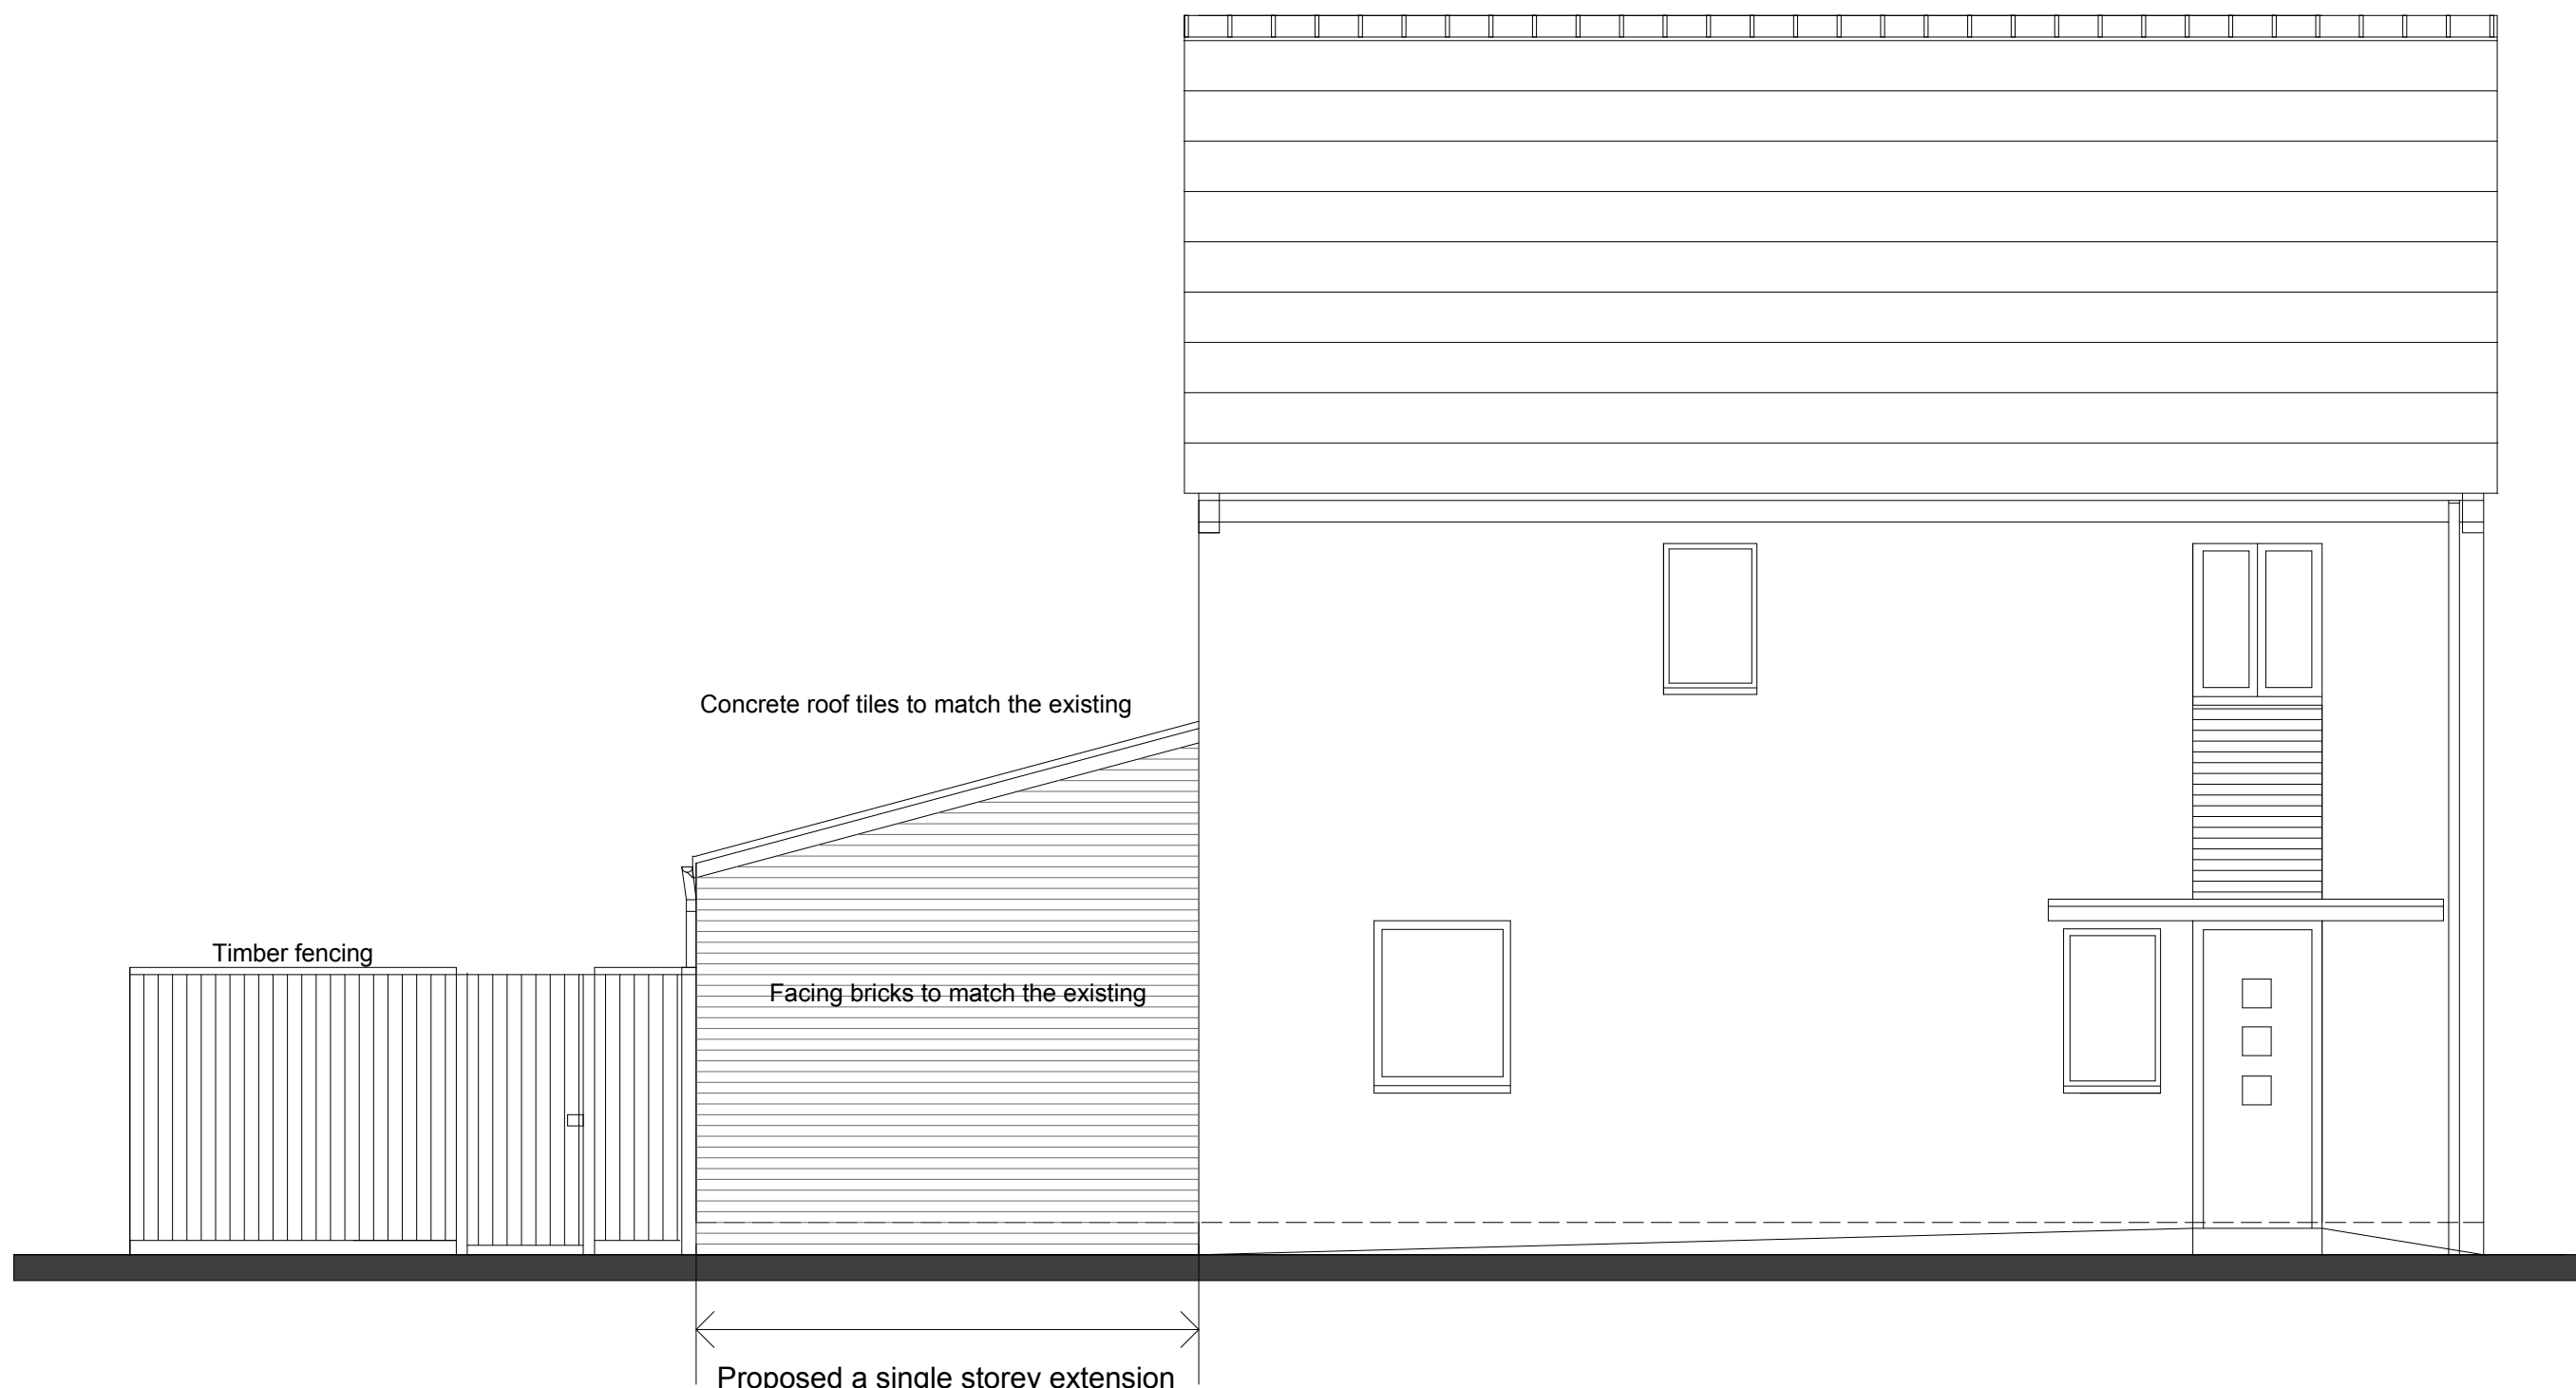

Proposed South East Elevation

Drawing No: 7



23 Bosworth Street M11 3AP

A3 size paper for 1:50