



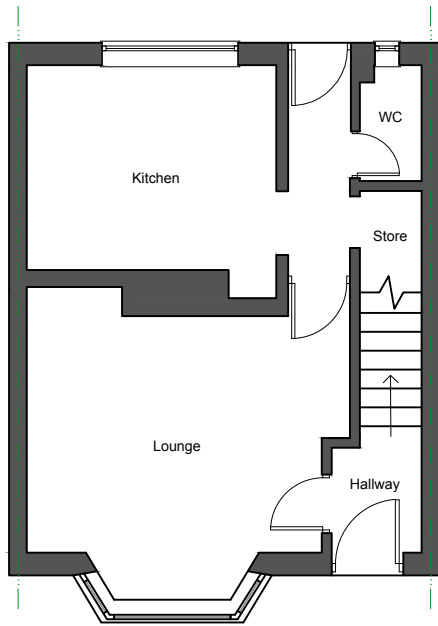


1 Existing Ground Floor Plan
Scale: 1:100

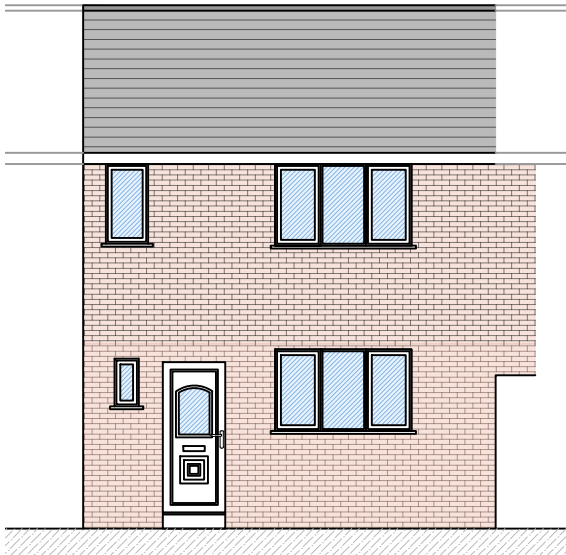


2 Existing Front Elevation
Scale: 1:100



3 Existing Rear Elevation
Scale: 1:100

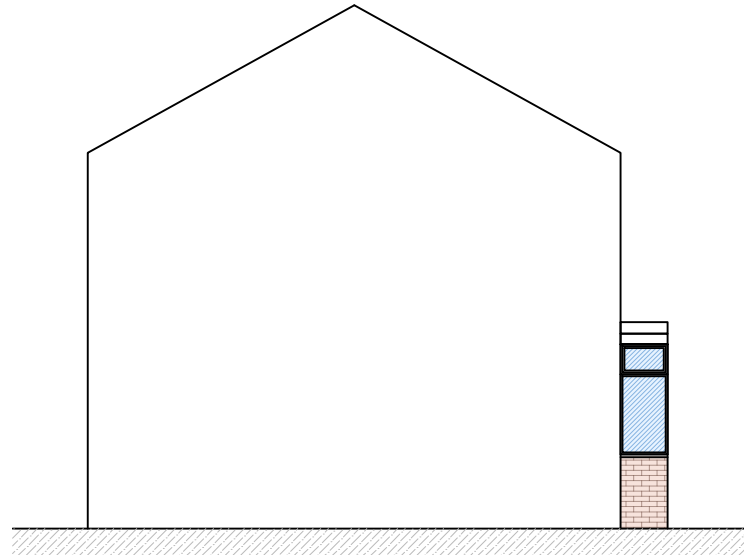


4 Existing Side Elevation
Scale: 1:100

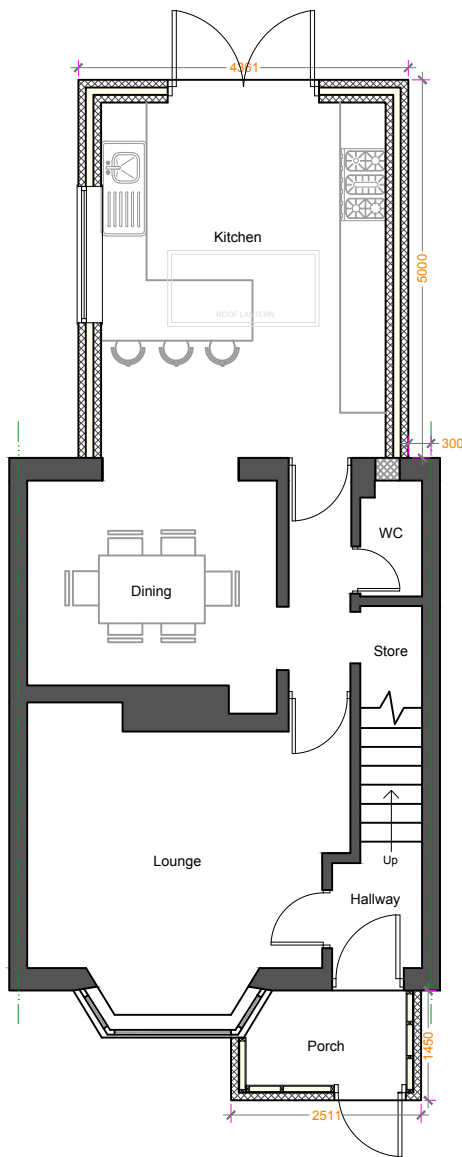


5 Proposed Ground Floor Plan
Scale: 1:100



6 Proposed Front Elevation
Scale: 1:100

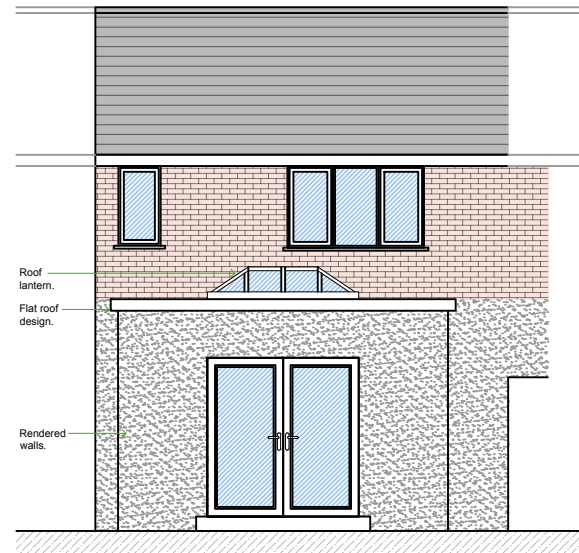

7 Proposed Rear Elevation
Scale: 1:100

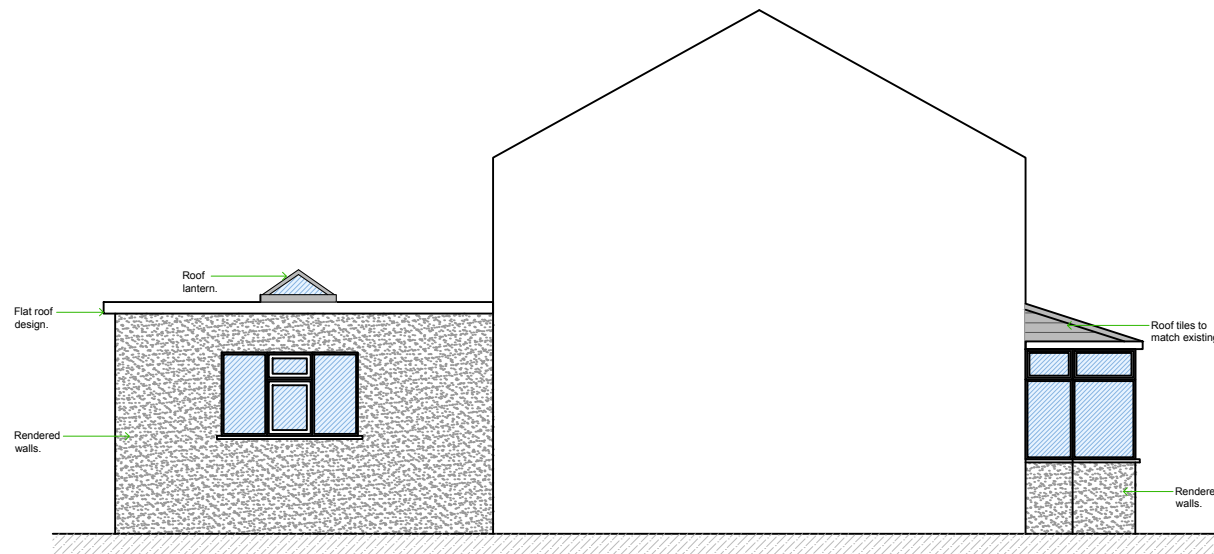

8 Proposed Side Elevation
Scale: 1:100

Notes
This drawing is the copyright of Irasia Designs - Architectural Services Limited. No reproduction of this drawing is allowed without prior written permission. All Drawings must be checked and verified prior to commencement of work on site. All dimensions are in millimeters, unless otherwise stated. Anyone using this drawing (e.g. Contractor, Client, Supplier) is to check all dimensions on site prior to carrying out work or ordering of materials.

Rev	Date	Description
-	-	-

Client
Mr Dumitrel Daniel Mitu

Project
Existing & Proposed Plans & Elevations

Site Address
37 Charnwood Road,
Manchester, M9 6QG

Issue Date: 21/06/24		
Drawn By: IS	Checked By:	
Drawing No	Scale	Rev
pln054.02	1:100 @ A3	-



☐ Draft Proposals	☒ Planning Approval
☐ Building Regulations	☐ Construction