



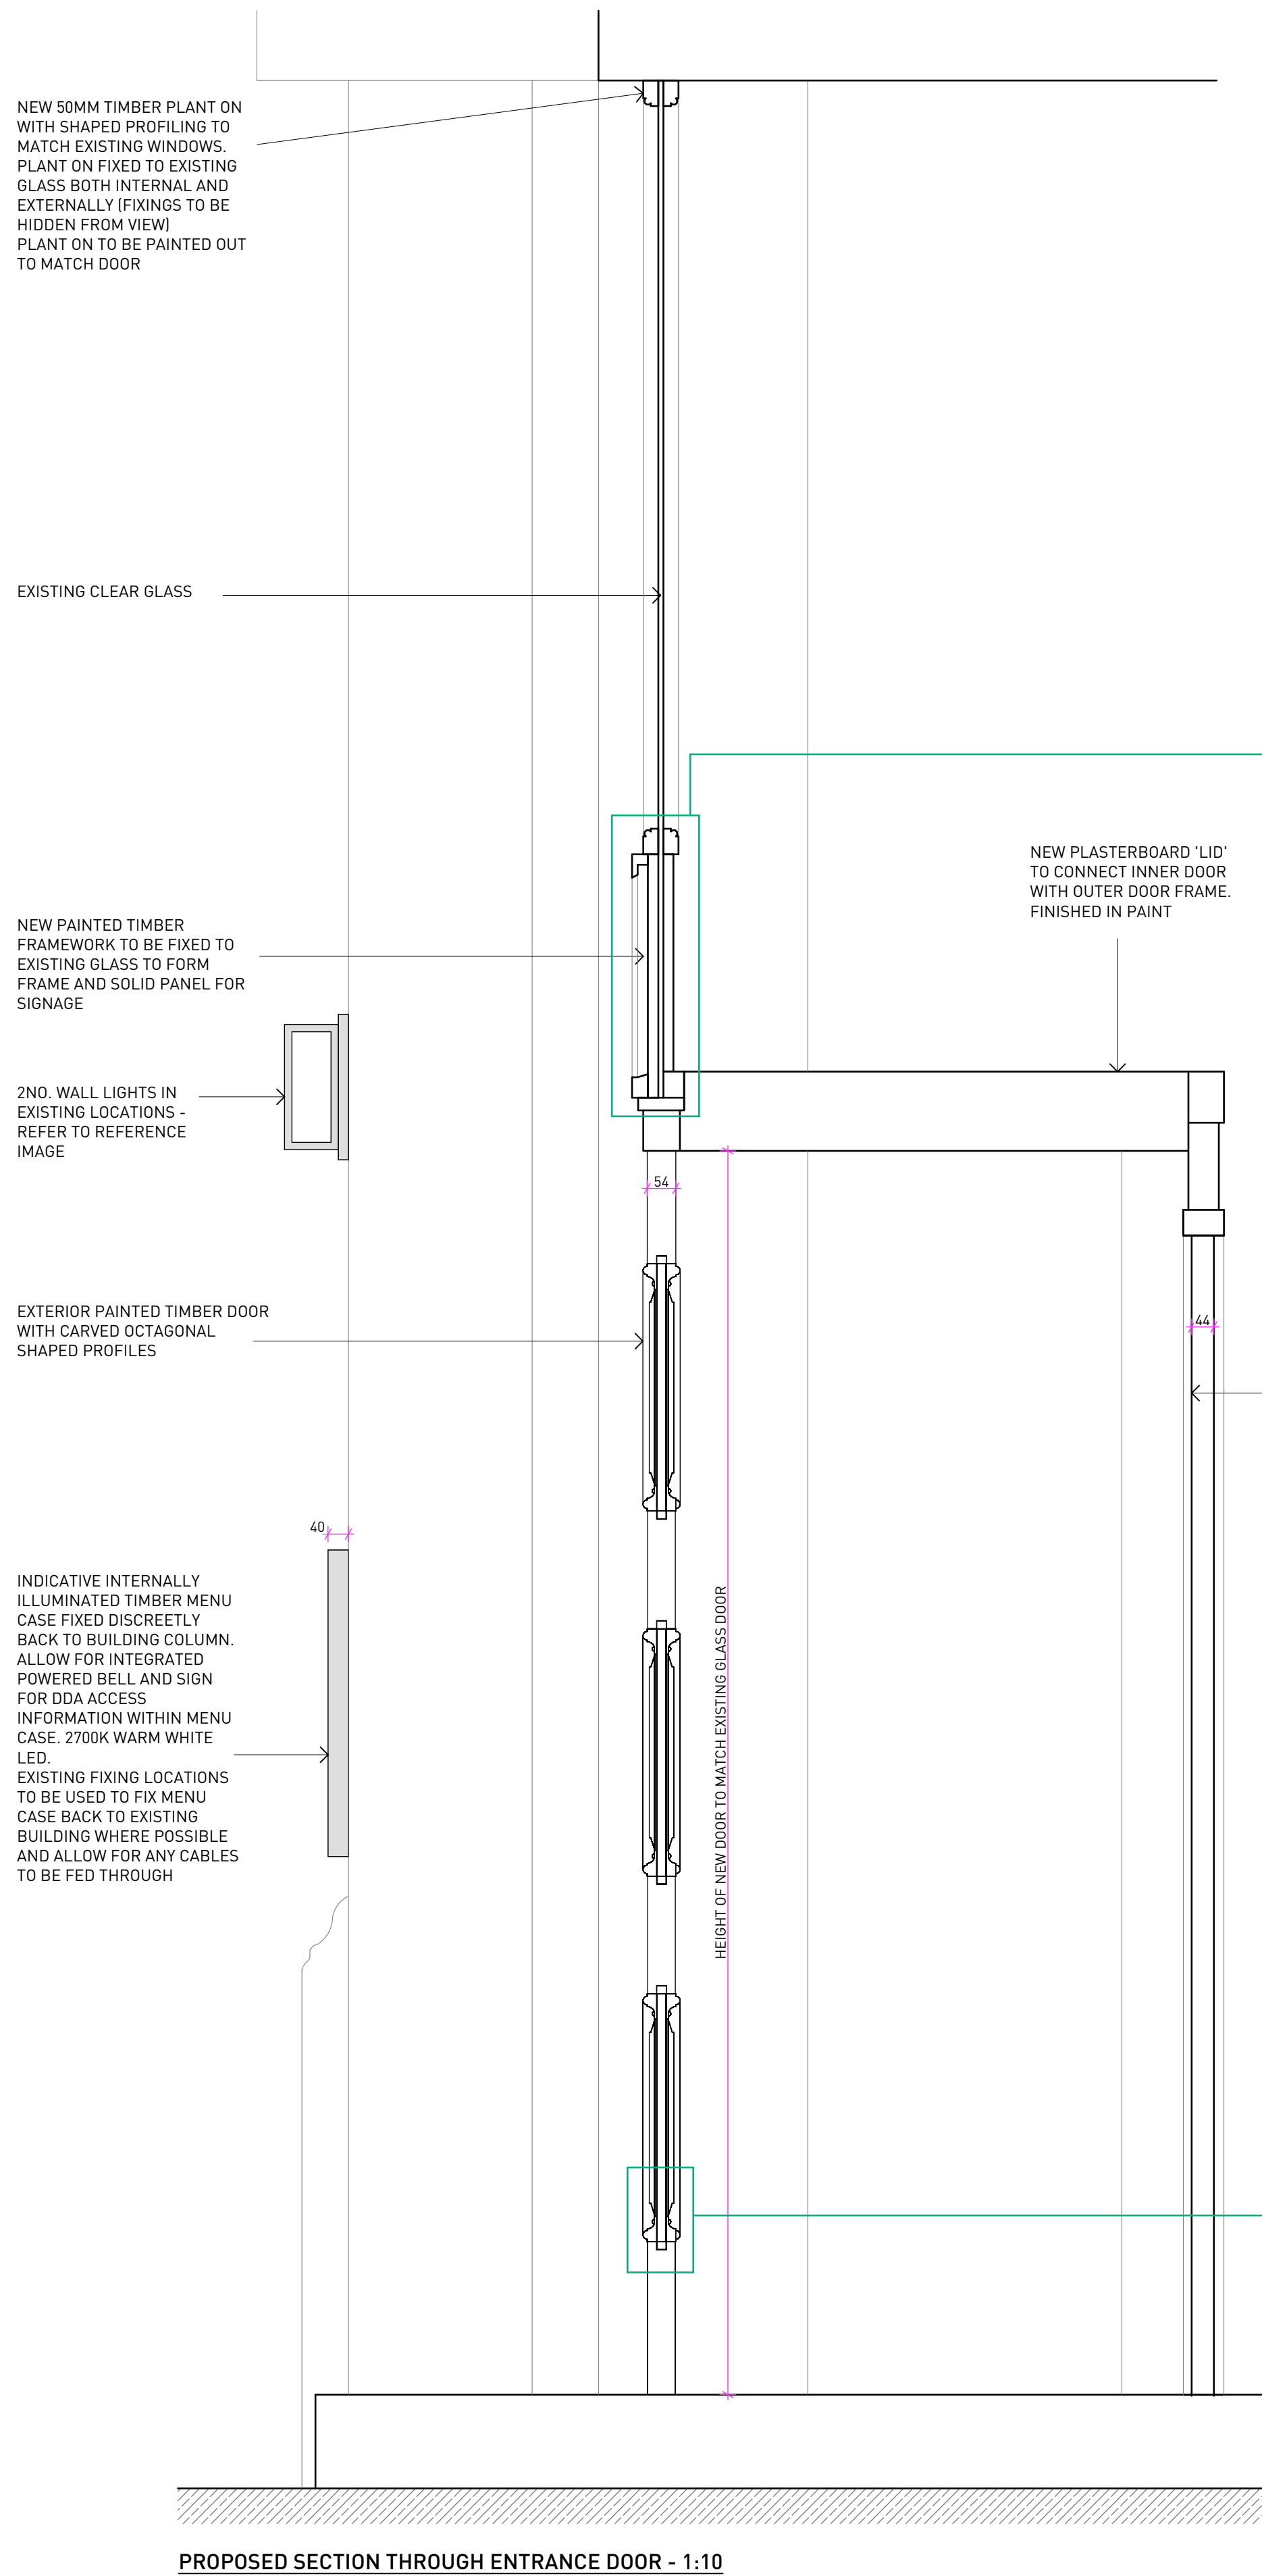


80 x 120MM FIXED BACK TO WALL WITH SUITABLE PLUGS AND SCREWS HIDDEN FROM VIEW AND INTERNAL OF THE EXISTING GLAZED DOOR / SCREEN - FRAME FINISH TO MATCH PAINTED DOORS

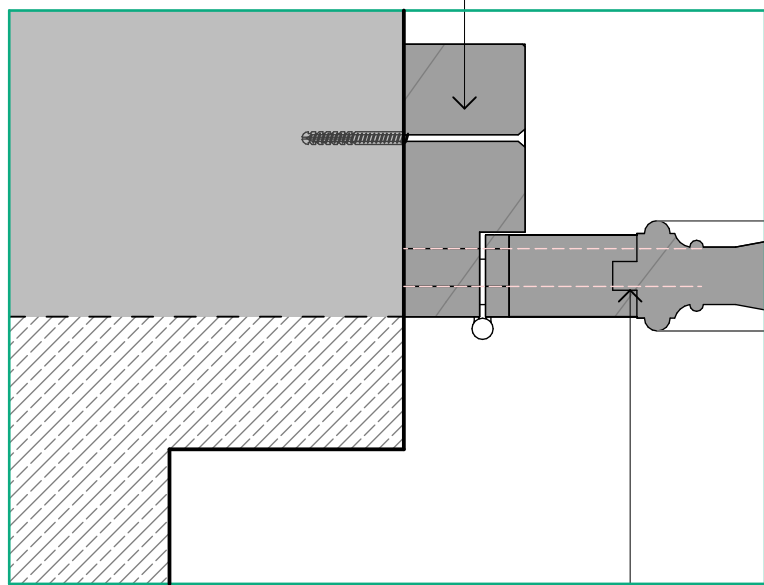


DETAIL 01 - 1:5



PINK INDICATES LINE OF EXISTING GLAZED DOOR

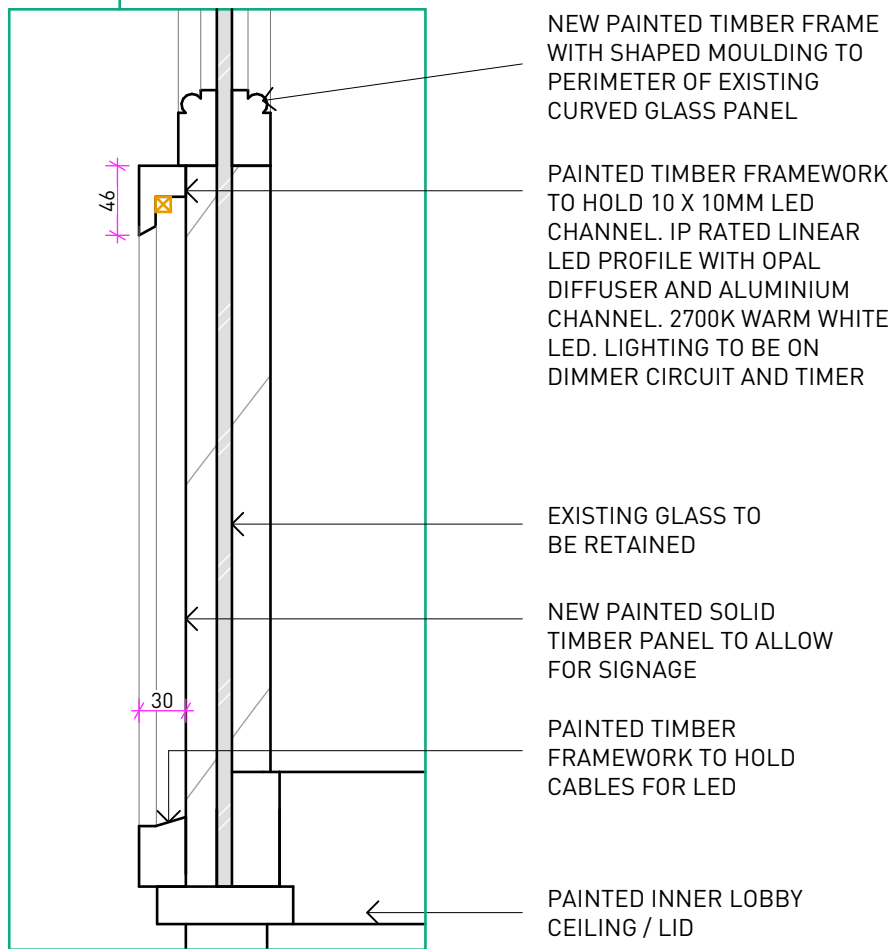

DETAIL 02 - 1:5

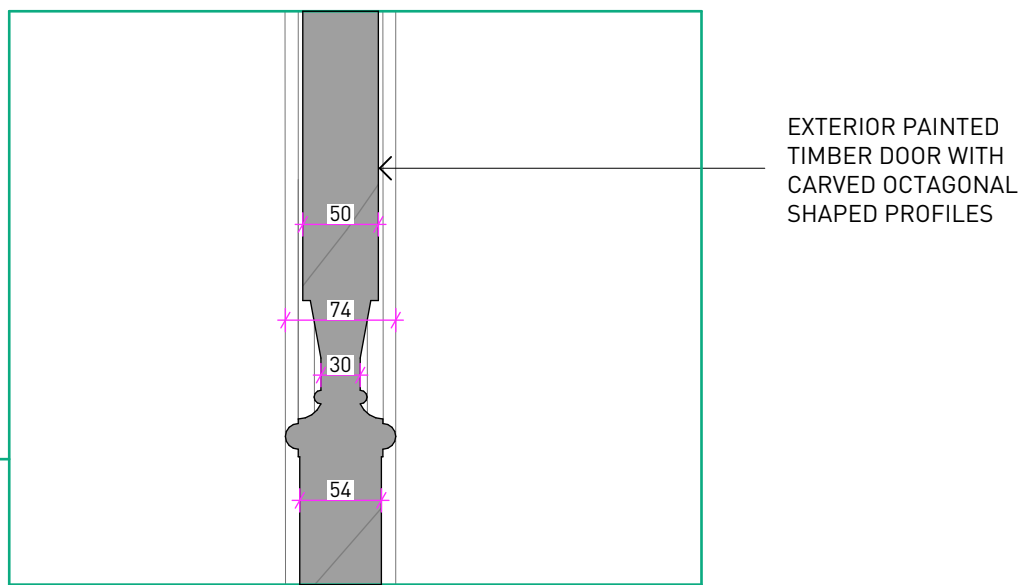


DETAIL 03 - 1:5

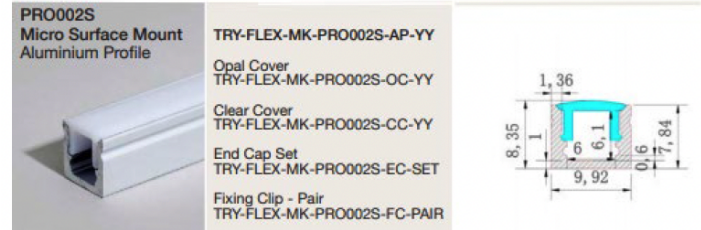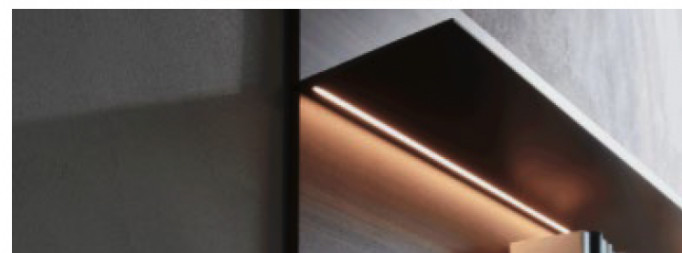


LED DETAIL

SPEC: TRYKER - ADDER 180 IP LED SURFACE

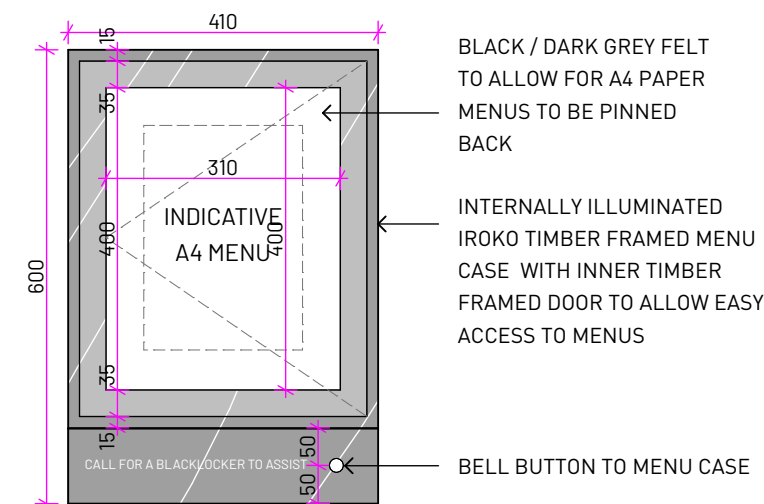

TYPICAL MENU CASE FRONT ELEVATION

1:10

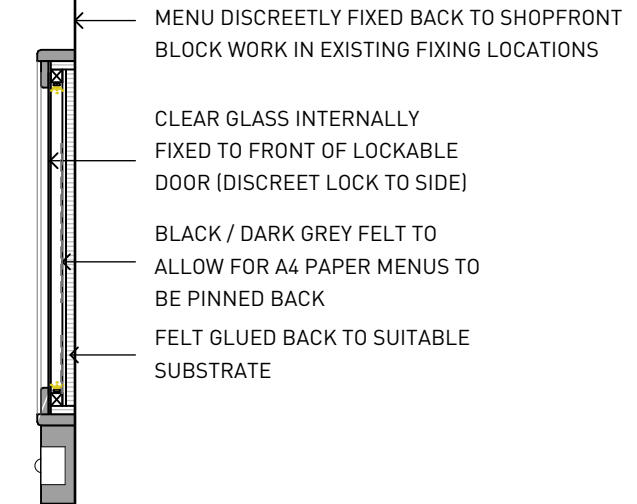

TYPICAL MENU CASE SECTION THROUGH

1:10

PROPOSED IRONMONGERY



RECLAIMED DOOR HANDLES

O/A HEIGHT 500MM



ANTIQUE BRASS PUSH PLATES

TO INTERNAL SIDE OF ENTRANCE DOUBLE DOORS



5 LEVER BS MORTICE DEADLOCK TOP AND BOTTOM - BRASS

DOOR TO BE PAINTED IN DULUX TRADE 81YR 06/003

1. THE DRAWINGS SHOW DESIGN INTENT ONLY AND SHOULD NOT BE RELIED ON FOR CONSTRUCTION.
2. ALL DIMENSIONS TO BE CHECKED ON-SITE PRIOR TO CONSTRUCTION OR PRODUCTION. CONSTRUCTION DETAILS TO BE CONFIRMED BY CONTRACTOR/MANUFACTURER BY SUBMITTING SHOP DRAWINGS FOR DESIGNER'S APPROVAL.
3. ALL DIMENSIONS ARE IN MM UNLESS OTHERWISE NOTED.
4. DESIGN/DRAWING IS NOT TO BE SCALED FOR PRODUCTION AND CONSTRUCTION PURPOSES.
5. ALL DISCREPANCIES AND OMISSIONS ON-SITE MUST BE REPORTED FOR COMMENTS OR APPROVAL BY THE DESIGNER AND/OR CLIENT PRIOR TO COMMENCING WORK.
6. ALL ELECTRICAL LIGHTING, HVAC AND PLUMBING ISSUES TO BE REFERRED TO ENGINEER'S DRAWINGS FOR APPROVAL.
7. ALL PROPOSALS ARE SUBJECT TO APPROVAL BY STATUTORY AUTHORITIES AND ANY NECESSARY ALTERATIONS SHOULD BE MADE IF REQUIRED TO COMPLY WITH STATUTORY REQUIREMENTS.
8. ALL DESIGN CONCEPTS AND DRAWINGS ARE THE PROPERTY OF OTHER SIDE STUDIO LTD AND ARE COVERED BY COPYRIGHT. NO REPRODUCTIONS, ADAPTATIONS AND/OR COPIES MAY BE MADE WITHOUT WRITTEN PERMISSION OF OTHER SIDE STUDIO LTD.

PLANNING:
ENTRANCE DOOR
DETAILS 2/2

PROJECT NO.
23-161

DRAWING NO. **JD-03** REV. **H**

SCALE **1:10** SHEET SIZE **A1**

BLACKLOCK

FREETRADE EXCHANGE, 37 PETER ST, MCR, M2 5GB

PLANNING

REV.	DATE	COMMENT
C	28/02/24	UPDATED TO SUIT COMMENTS
D	15/03/24	UPDATED TO SUIT COMMENTS
E	02/07/24	UPDATED TO SUIT COMMENTS
F	11/07/24	UPDATED TO SUIT COMMENTS
G	14/07/24	UPDATED TO SUIT COMMENTS
H	09/08/24	UPDATED TO SUIT COMMENTS

OTHER SIDE
GRAFTON HOUSE
67 LOUGHBOROUGH ROAD,
WEST BRIDGEFORD, NOTTINGHAM, NG2 7LA
STUDIO @ OTHERSIDE.CO.UK