



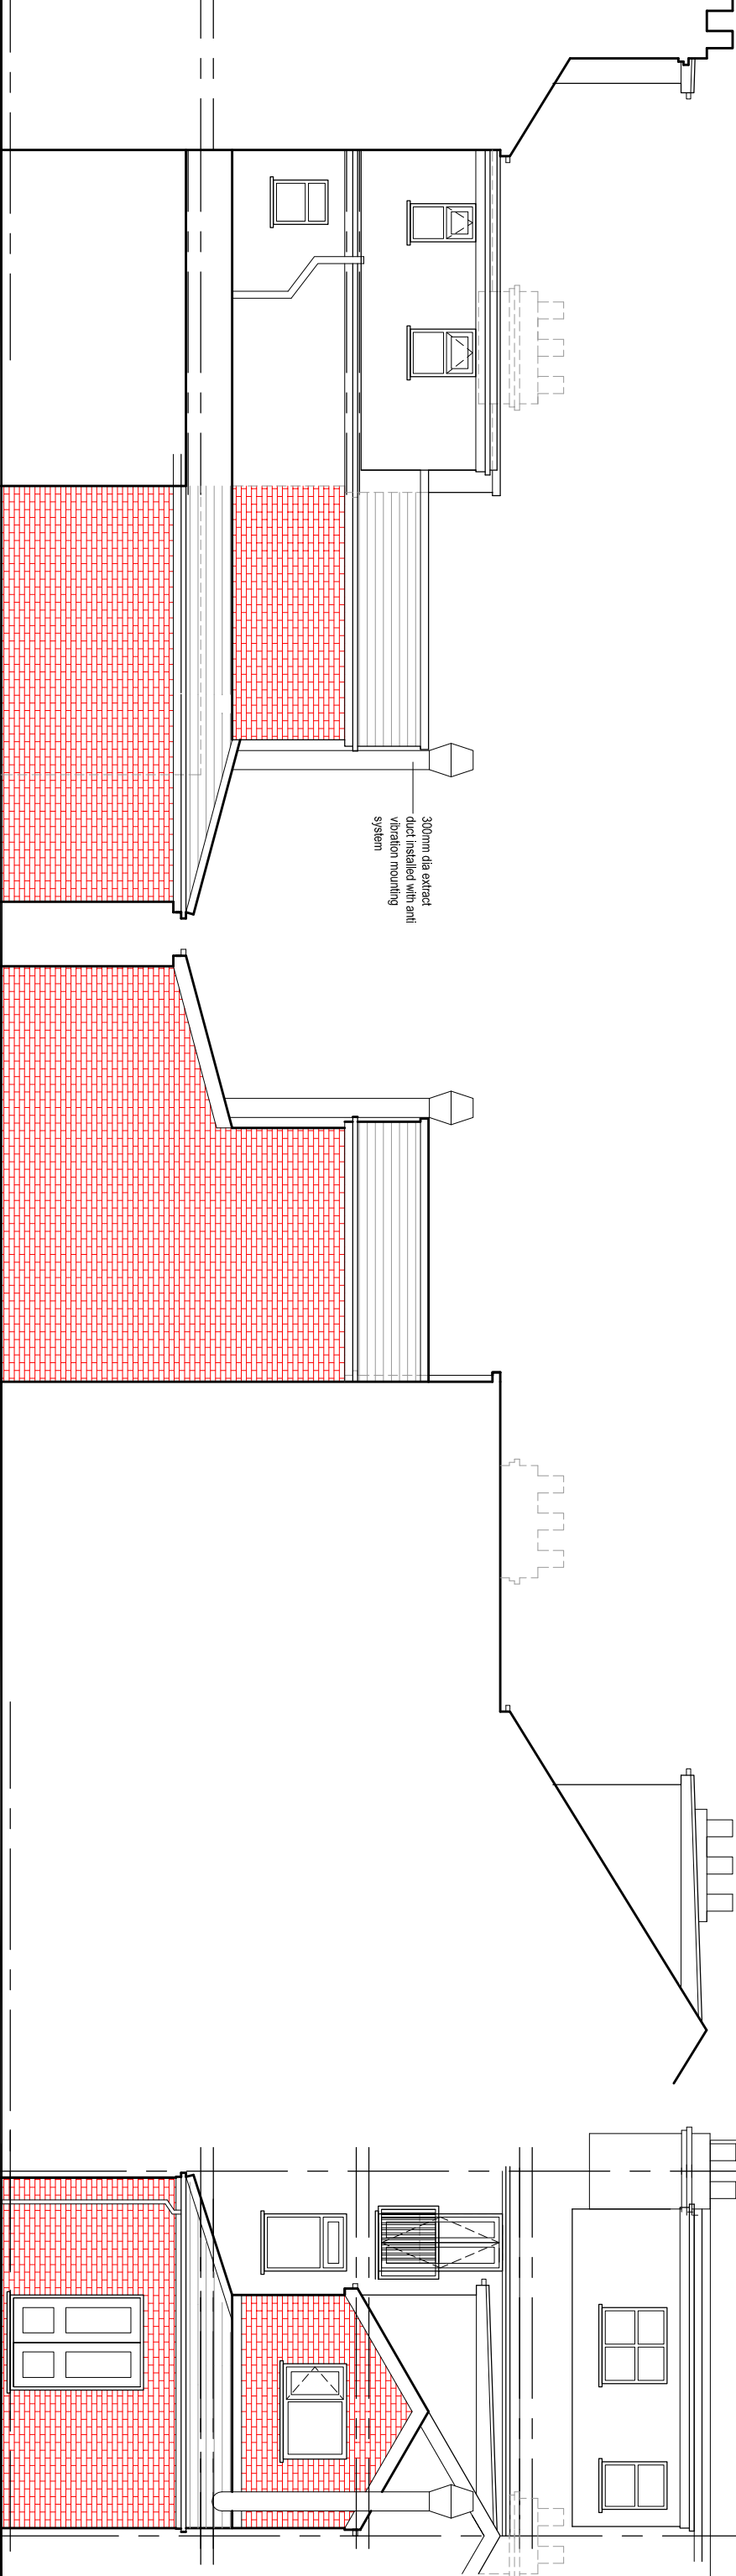

PROPOSED SIDE ELEVATION

PROPOSED SIDE ELEVATION

PROPOSED REAR ELEVATION

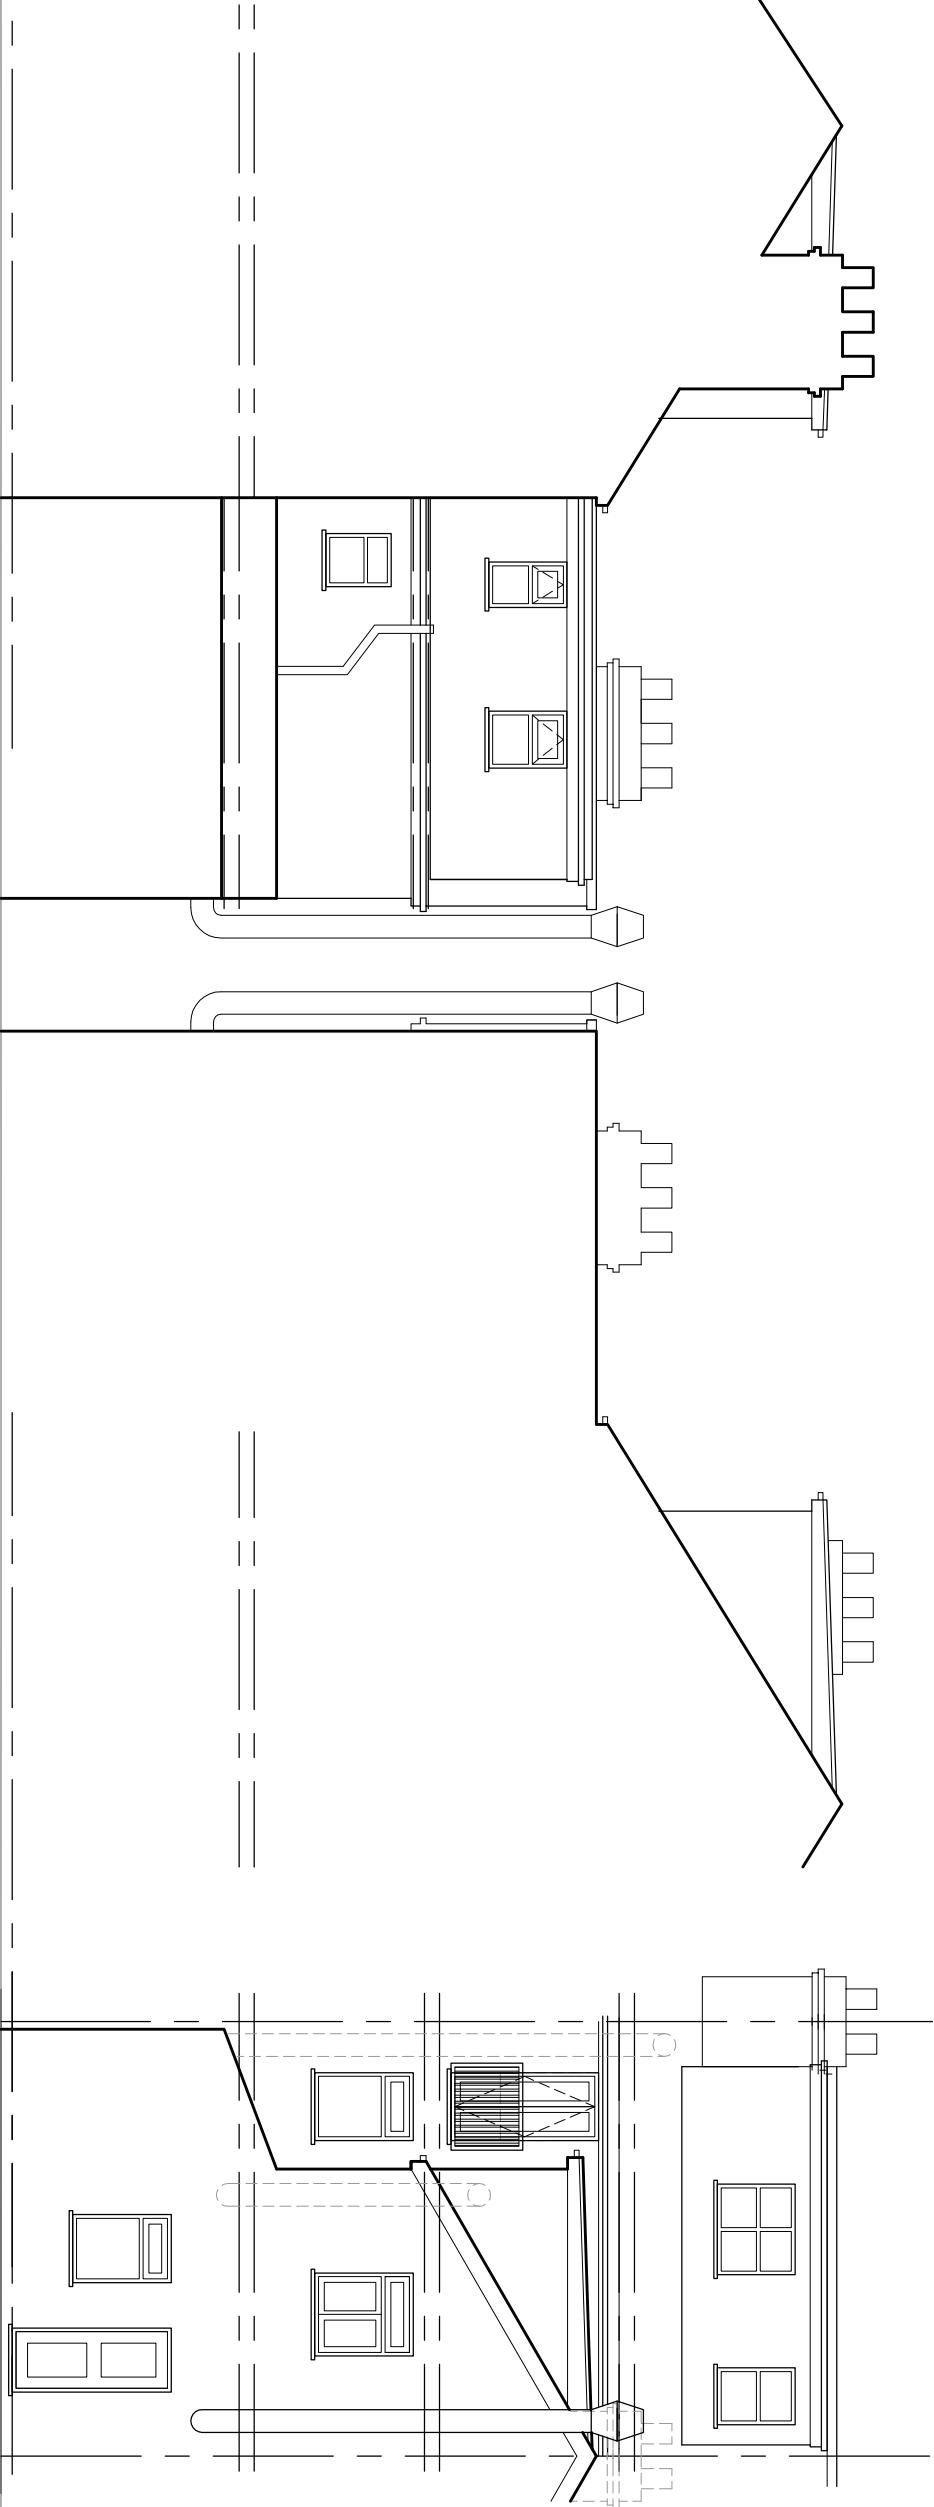

EXISTING SIDE ELEVATION

EXISTING SIDE ELEVATION

EXISTING REAR ELEVATION

PROJECT

410, Wilbraham Road,
Chorton

CLIENT

Mr. Riaz Ahmed Ali

DRAWING TITLE

Elevation

JOB No

DRAWING No
NA-P03

SCALE DATE REVISION
1:100@A3 Nov, 2020 -

t: 0782 895 3405
e: niamat@hotmail.co.uk