


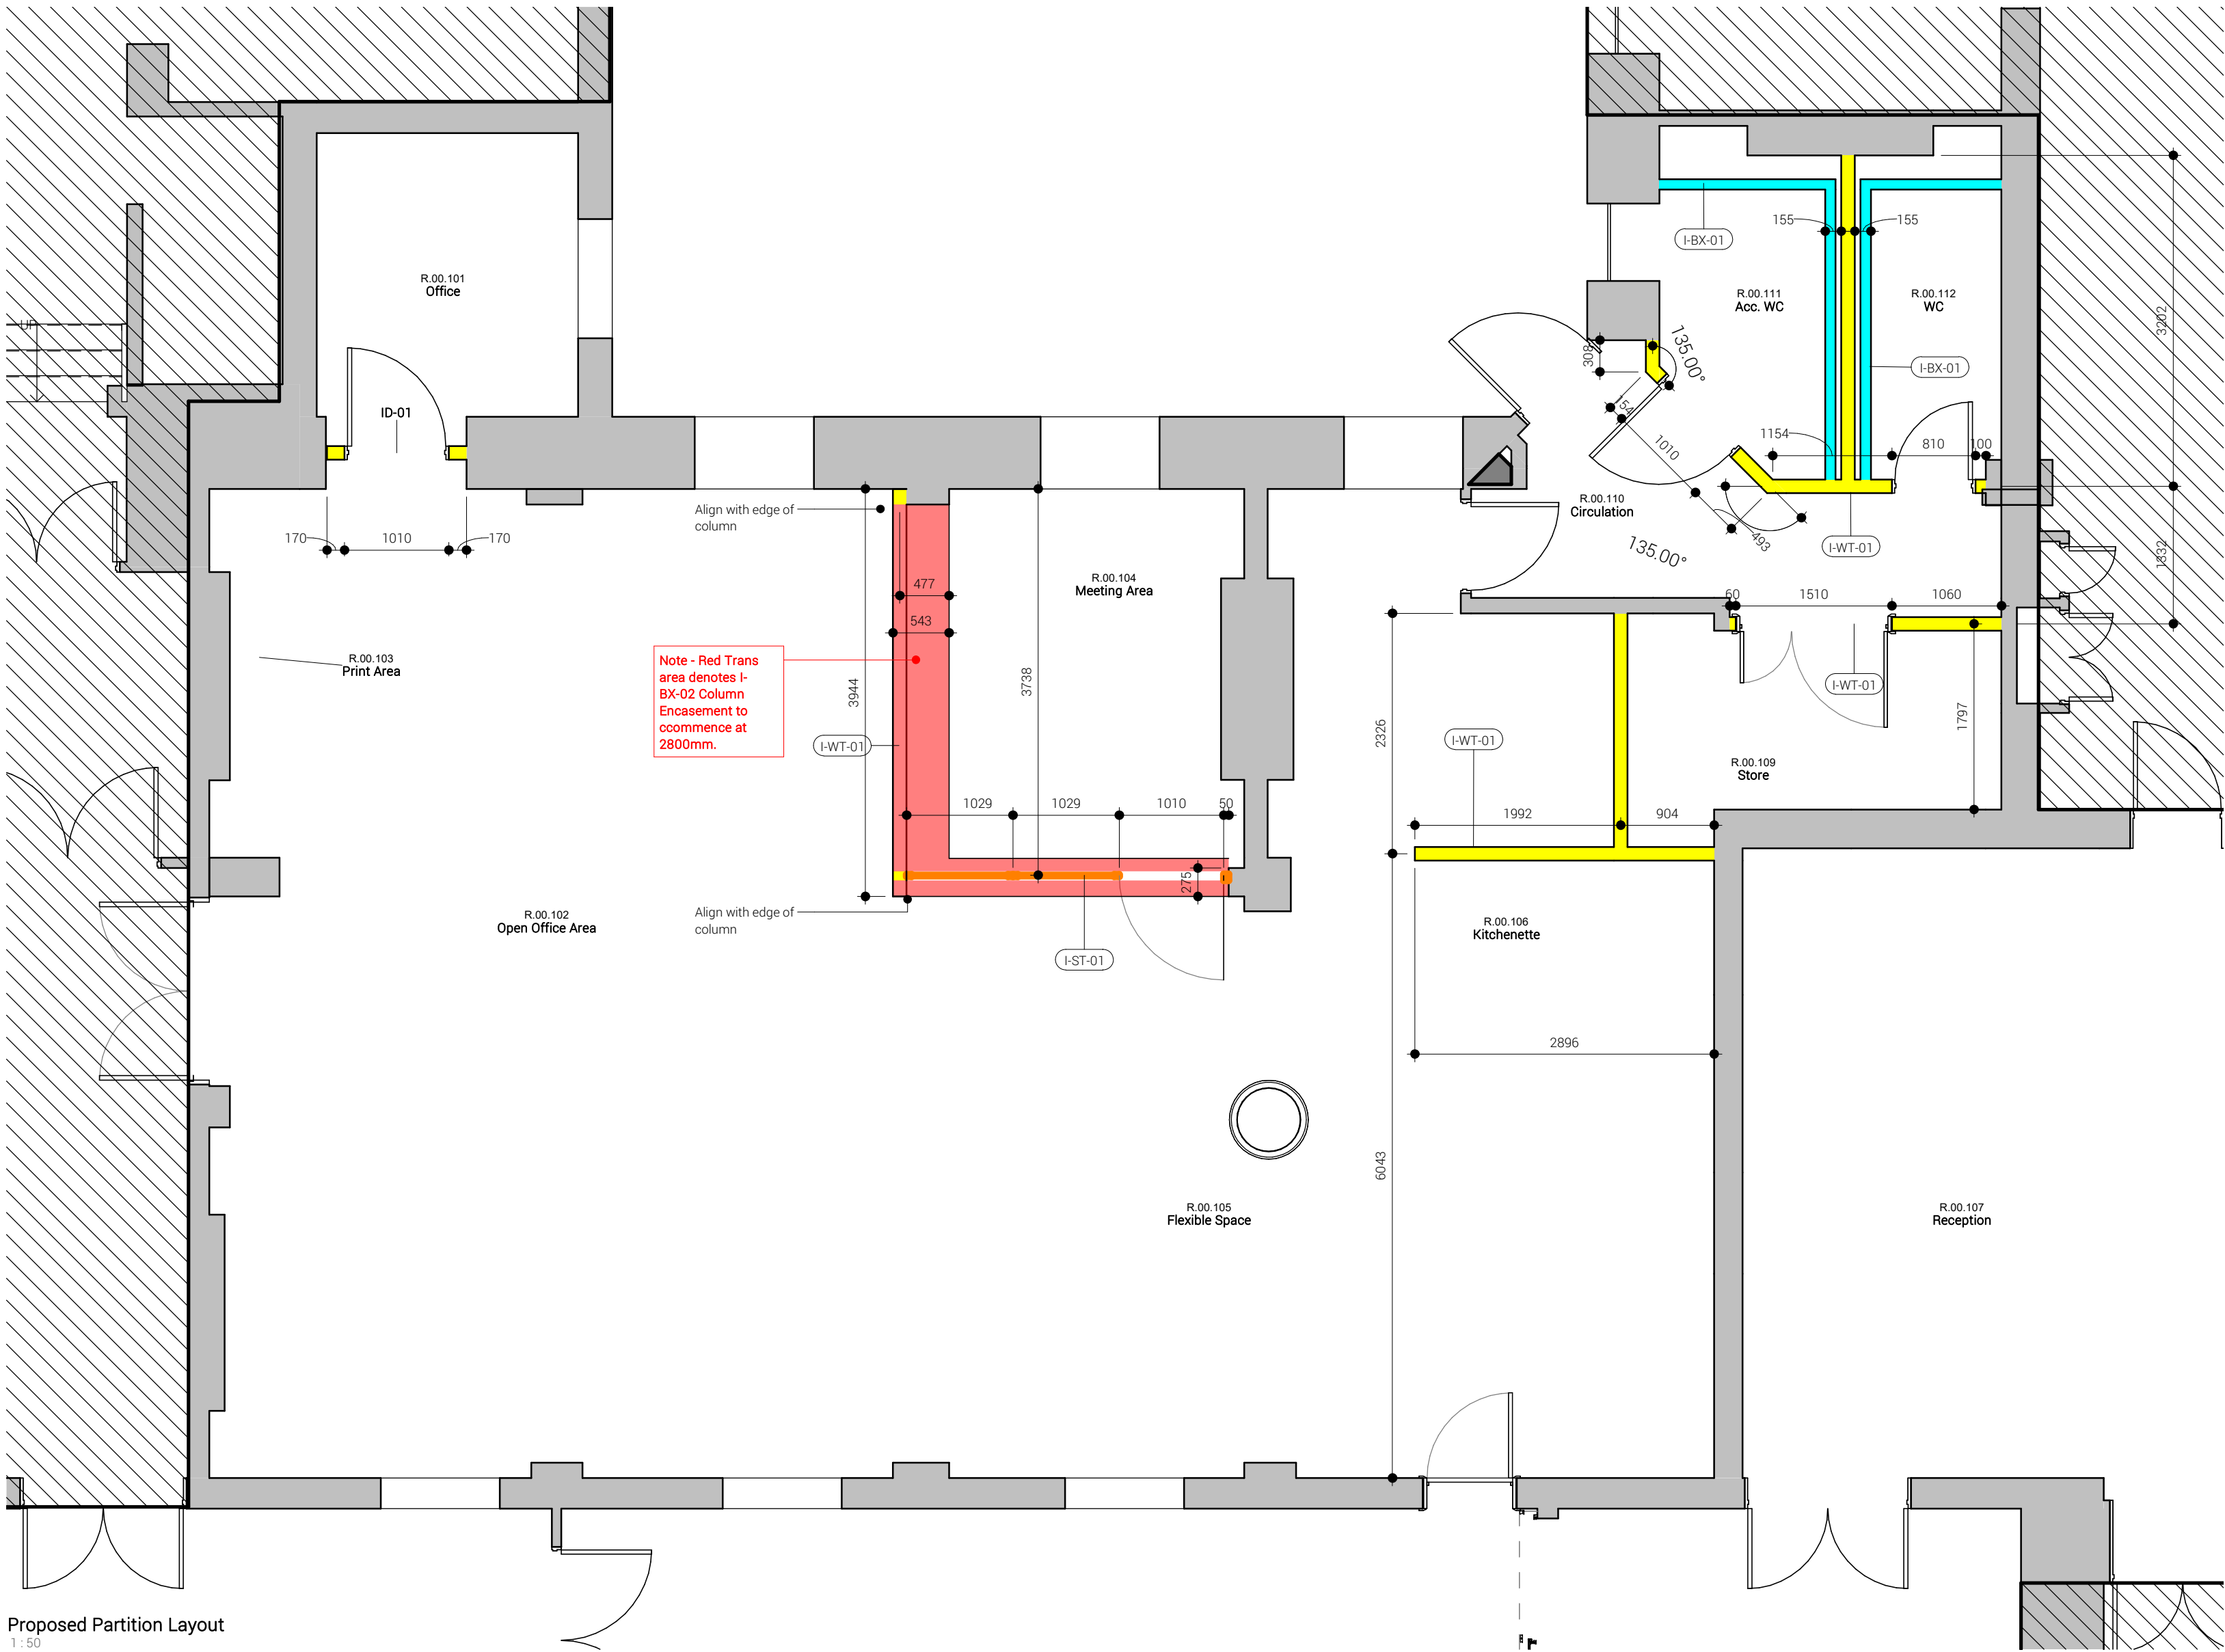

KEY

I-WT-01  
Manufacturer: British Gypsum  
Product reference: GypWall Single Frame - A206016 (A)  
Two layers of Gyproc WallBoard 15mm each side of Gyframe 70 S 50 'C' Studs at 600mm centres.  
Duty Rating: Severe  
Maximum Height: 4200mm  
Acoustic Rating: 46 Rw dB  
Fire Rating: 60 minutes integrity / insulation

I-BX-01 - IPS Wall  
47 x 65mm timber frame secured to stud partition and floor at 300mm centres with 1 layer of Gyproc Wallboard 12.5mm and 18mm plywood sheet to one side of all partitions set from floor level up to 2400mm.  
Acoustic Rating: N/A  
Fire Rating: N/A

I-BX-02 - Independent Wall Lining  
Manufacturer: British Gypsum  
Product reference: GypLiner Independent  
Two layers of Gyproc WallBoard 15mm to one side of Gyframe 70 I 70 'I' Studs at 600mm centres  
Duty Rating: Severe  
Maximum Height: 4000mm  
Acoustic Rating: N/A  
Fire Rating: N/A

Existing wall  
Contractor to allow provision sum for all existing walls to be filled as necessary and prepared for skimmed ready for new decor.  
Wall lining may required, subject to further investigation once strip out has been completed. Contractor to allow provisional sum.

Internal glazed screen  
For details refer to 32 series drawings

Notes

Pattressing  
18mm plywood pattress to be included between studs to both sides of all partitions in accordance with British Gypsum Standard Detail Sheet.

GENERAL NOTES:

DAY Architectural Ltd accepts no responsibility for any costs, losses or claims whatsoever arising from these drawings, specifications and related documents unless there is full compliance with the Client or any unauthorised user of the following:

1 All boundaries, dimensions and levels are to be checked on site before construction and any discrepancies reported to the Architect / Designer.

2 Partial Service: Any discrepancies with site or other information is to be advised to the Architect / Designer and direction and / or approval is to be sought before the implementation of the detail.

3 Block and site plans are reproduced under license from the Ordnance Survey.

4 Do not scale this drawing.

5 For the purpose of coordination, all relevant parties must check this information prior to implementation and report any discrepancies to the Architect / Designer.

D

Revised Stage 4 Pack - Meeting Room Enclosed

11.12.23

GAB

C

Revised Stage 4 Package Post VE

08.12.23

GAB

B

Revised Following Site Walkaround\_31.08.23

02.09.23

GAB

A

Stage 3 Issued for Comment & Costing

26.07.23

GAB

REV

DESCRIPTION

DATE

REV BY

CLIENT

Manchester University NHS FT

PROJECT

Cobbett House Office Refurbishment

PROJECT

23091

CLIENT REF

WUTH

DRAWN BY

GAB

CHECKED BY

DAY

ORIGIN

DAY

VOLUME

ORC053

LEVEL

00

TYPE

DR

ROLE

A

NUMBER

220101

REVISION

D

SUITABILITY

S2 - FOR INFORMATION

DRAWING

Proposed Internal Partition Types Plan

SCALE

As indicated @ A2

FIRST ISSUED

13/12/22

Information contained on this drawing is the sole copyright of DAY Architectural Ltd. and is not to be reproduced without their permission.

DAY

DAY Architectural Ltd.  
Studio 1, Lancaster Buildings  
77 Deansgate, Manchester, M3 2BW  
T: 0161 834 9703  
W: www.day-architectural.com