

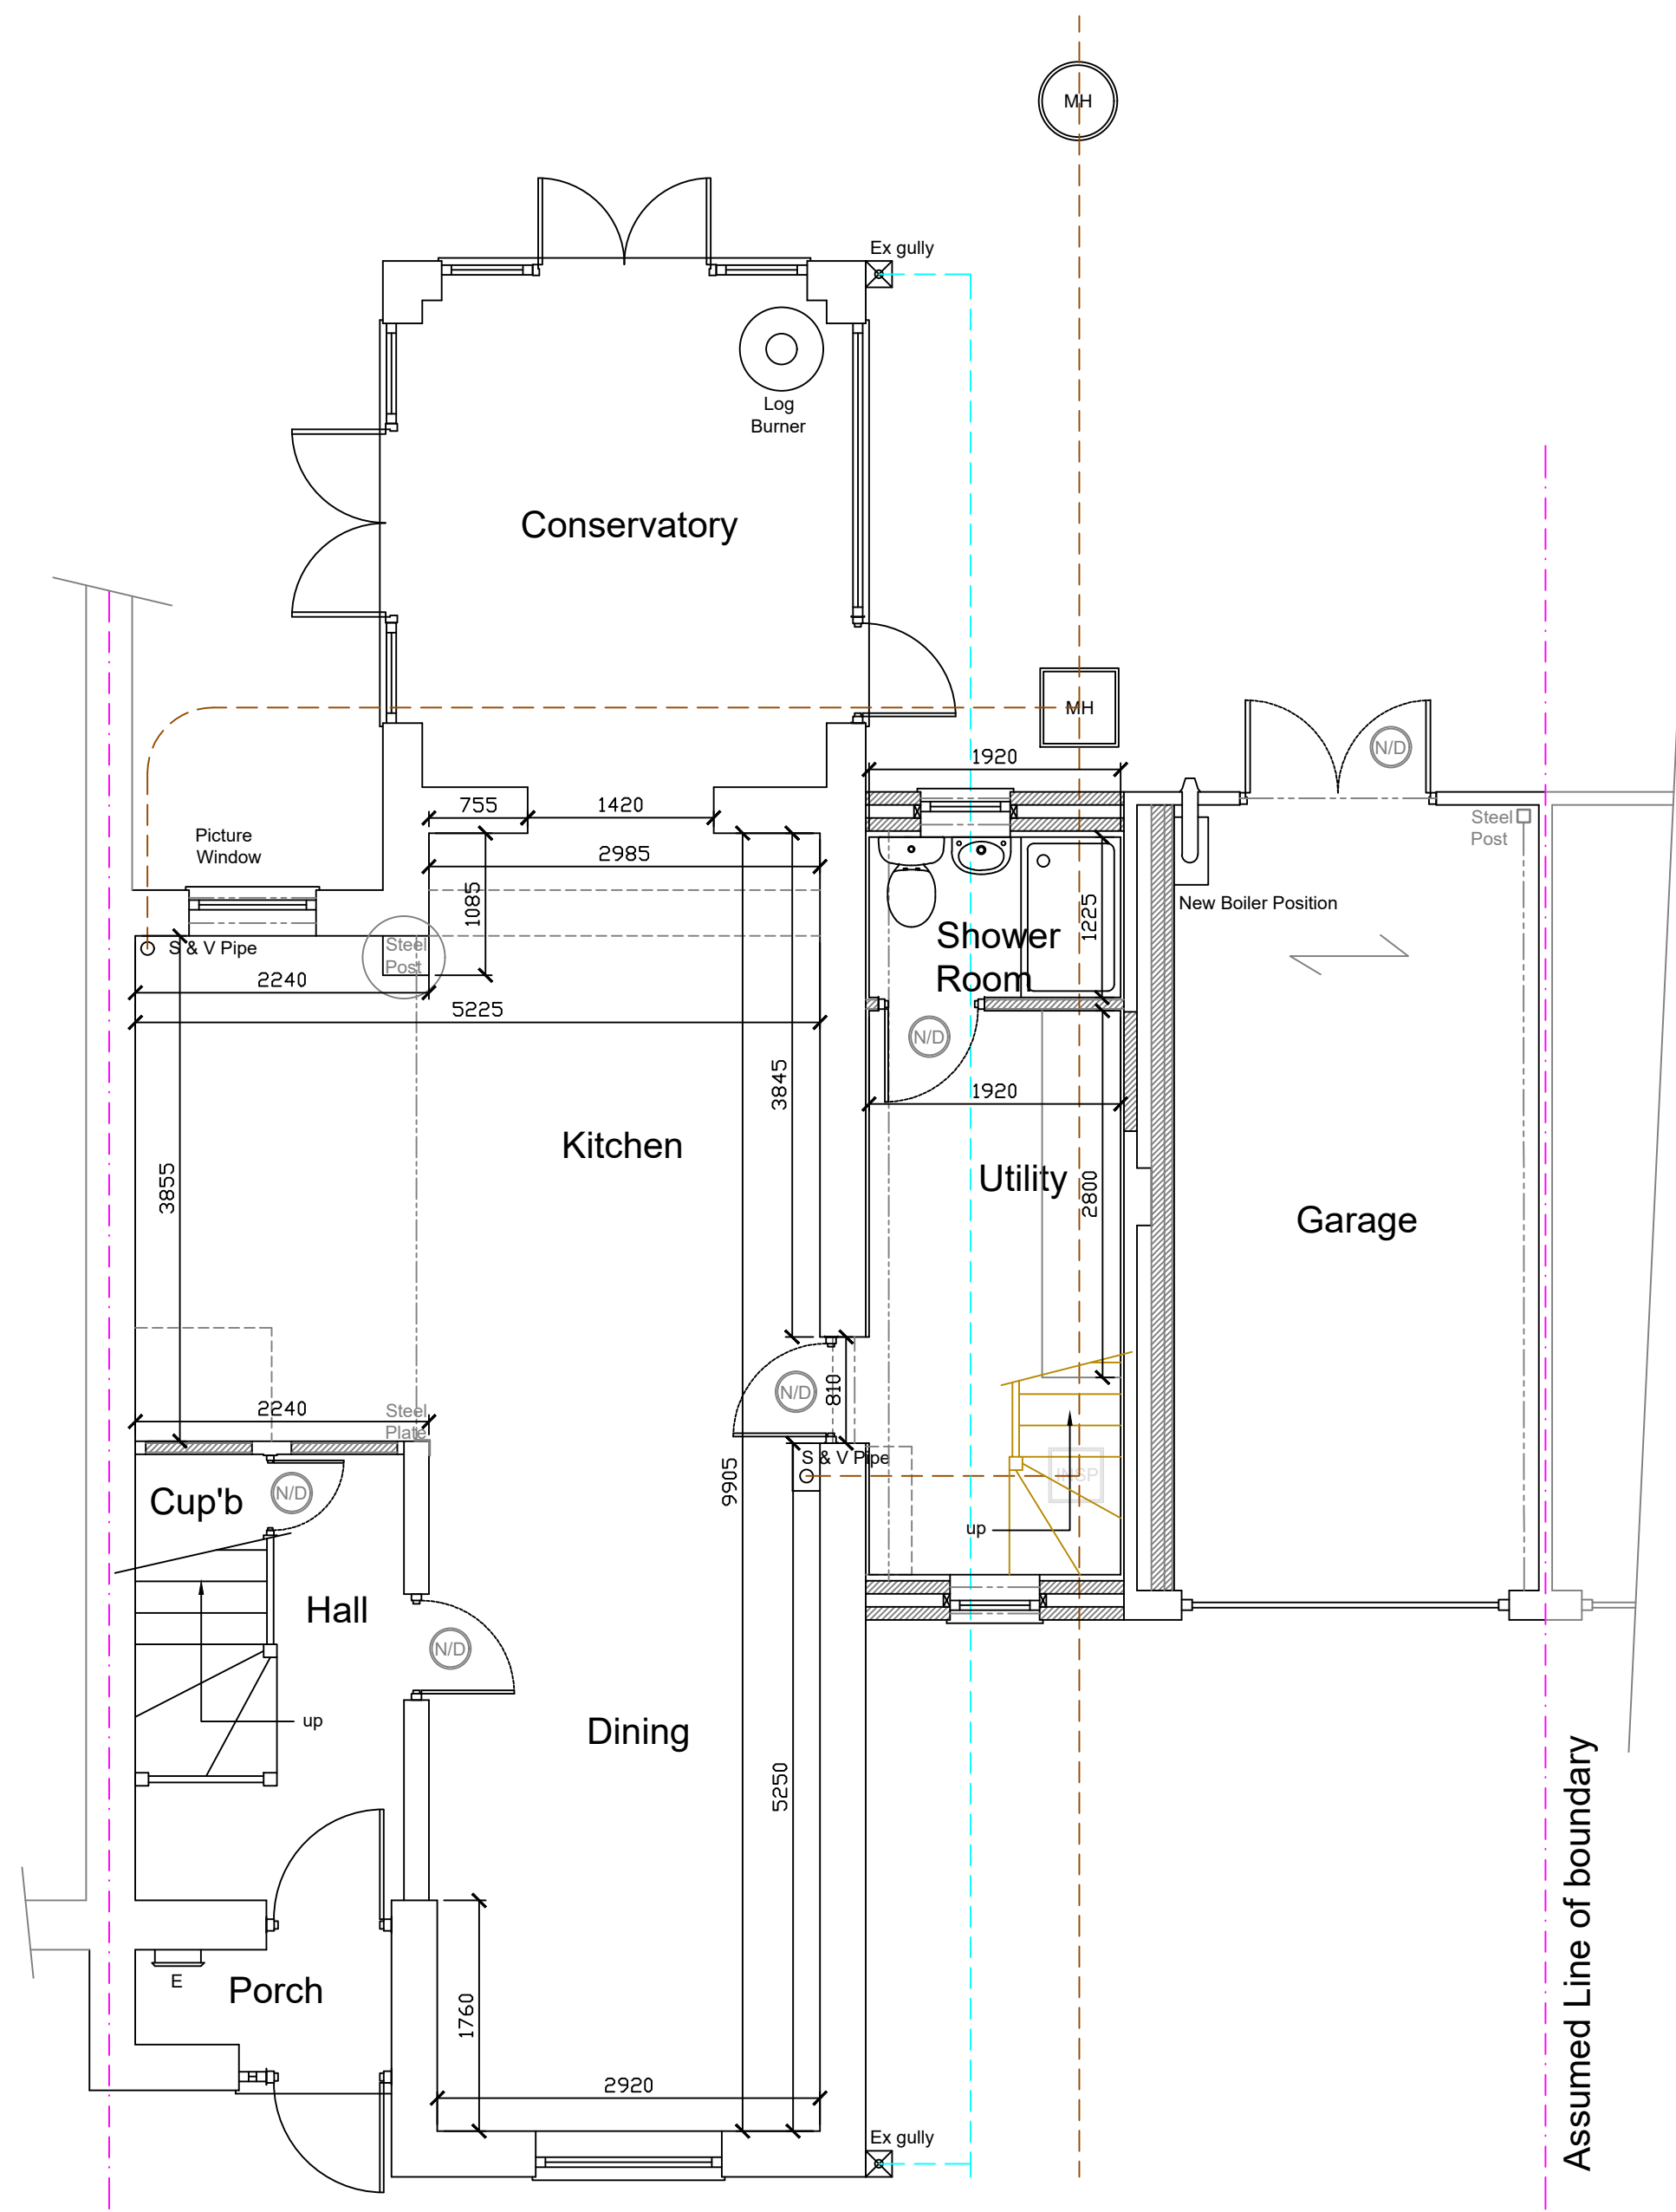


This drawing is protected by copyright and the information contained therein is the property of William McCall.
The drawing must not be copied and the information contained therein may not be used or disclosed without written permission of and in the manner permitted by William McCall.

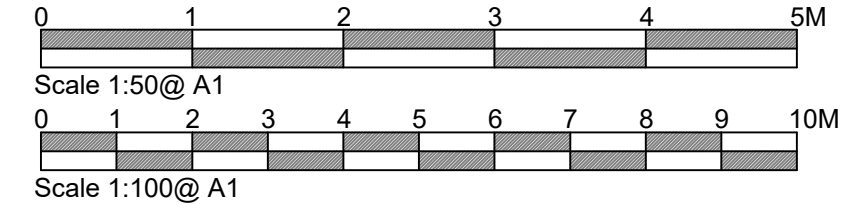


Proposed Ground Floor Plan

1:50

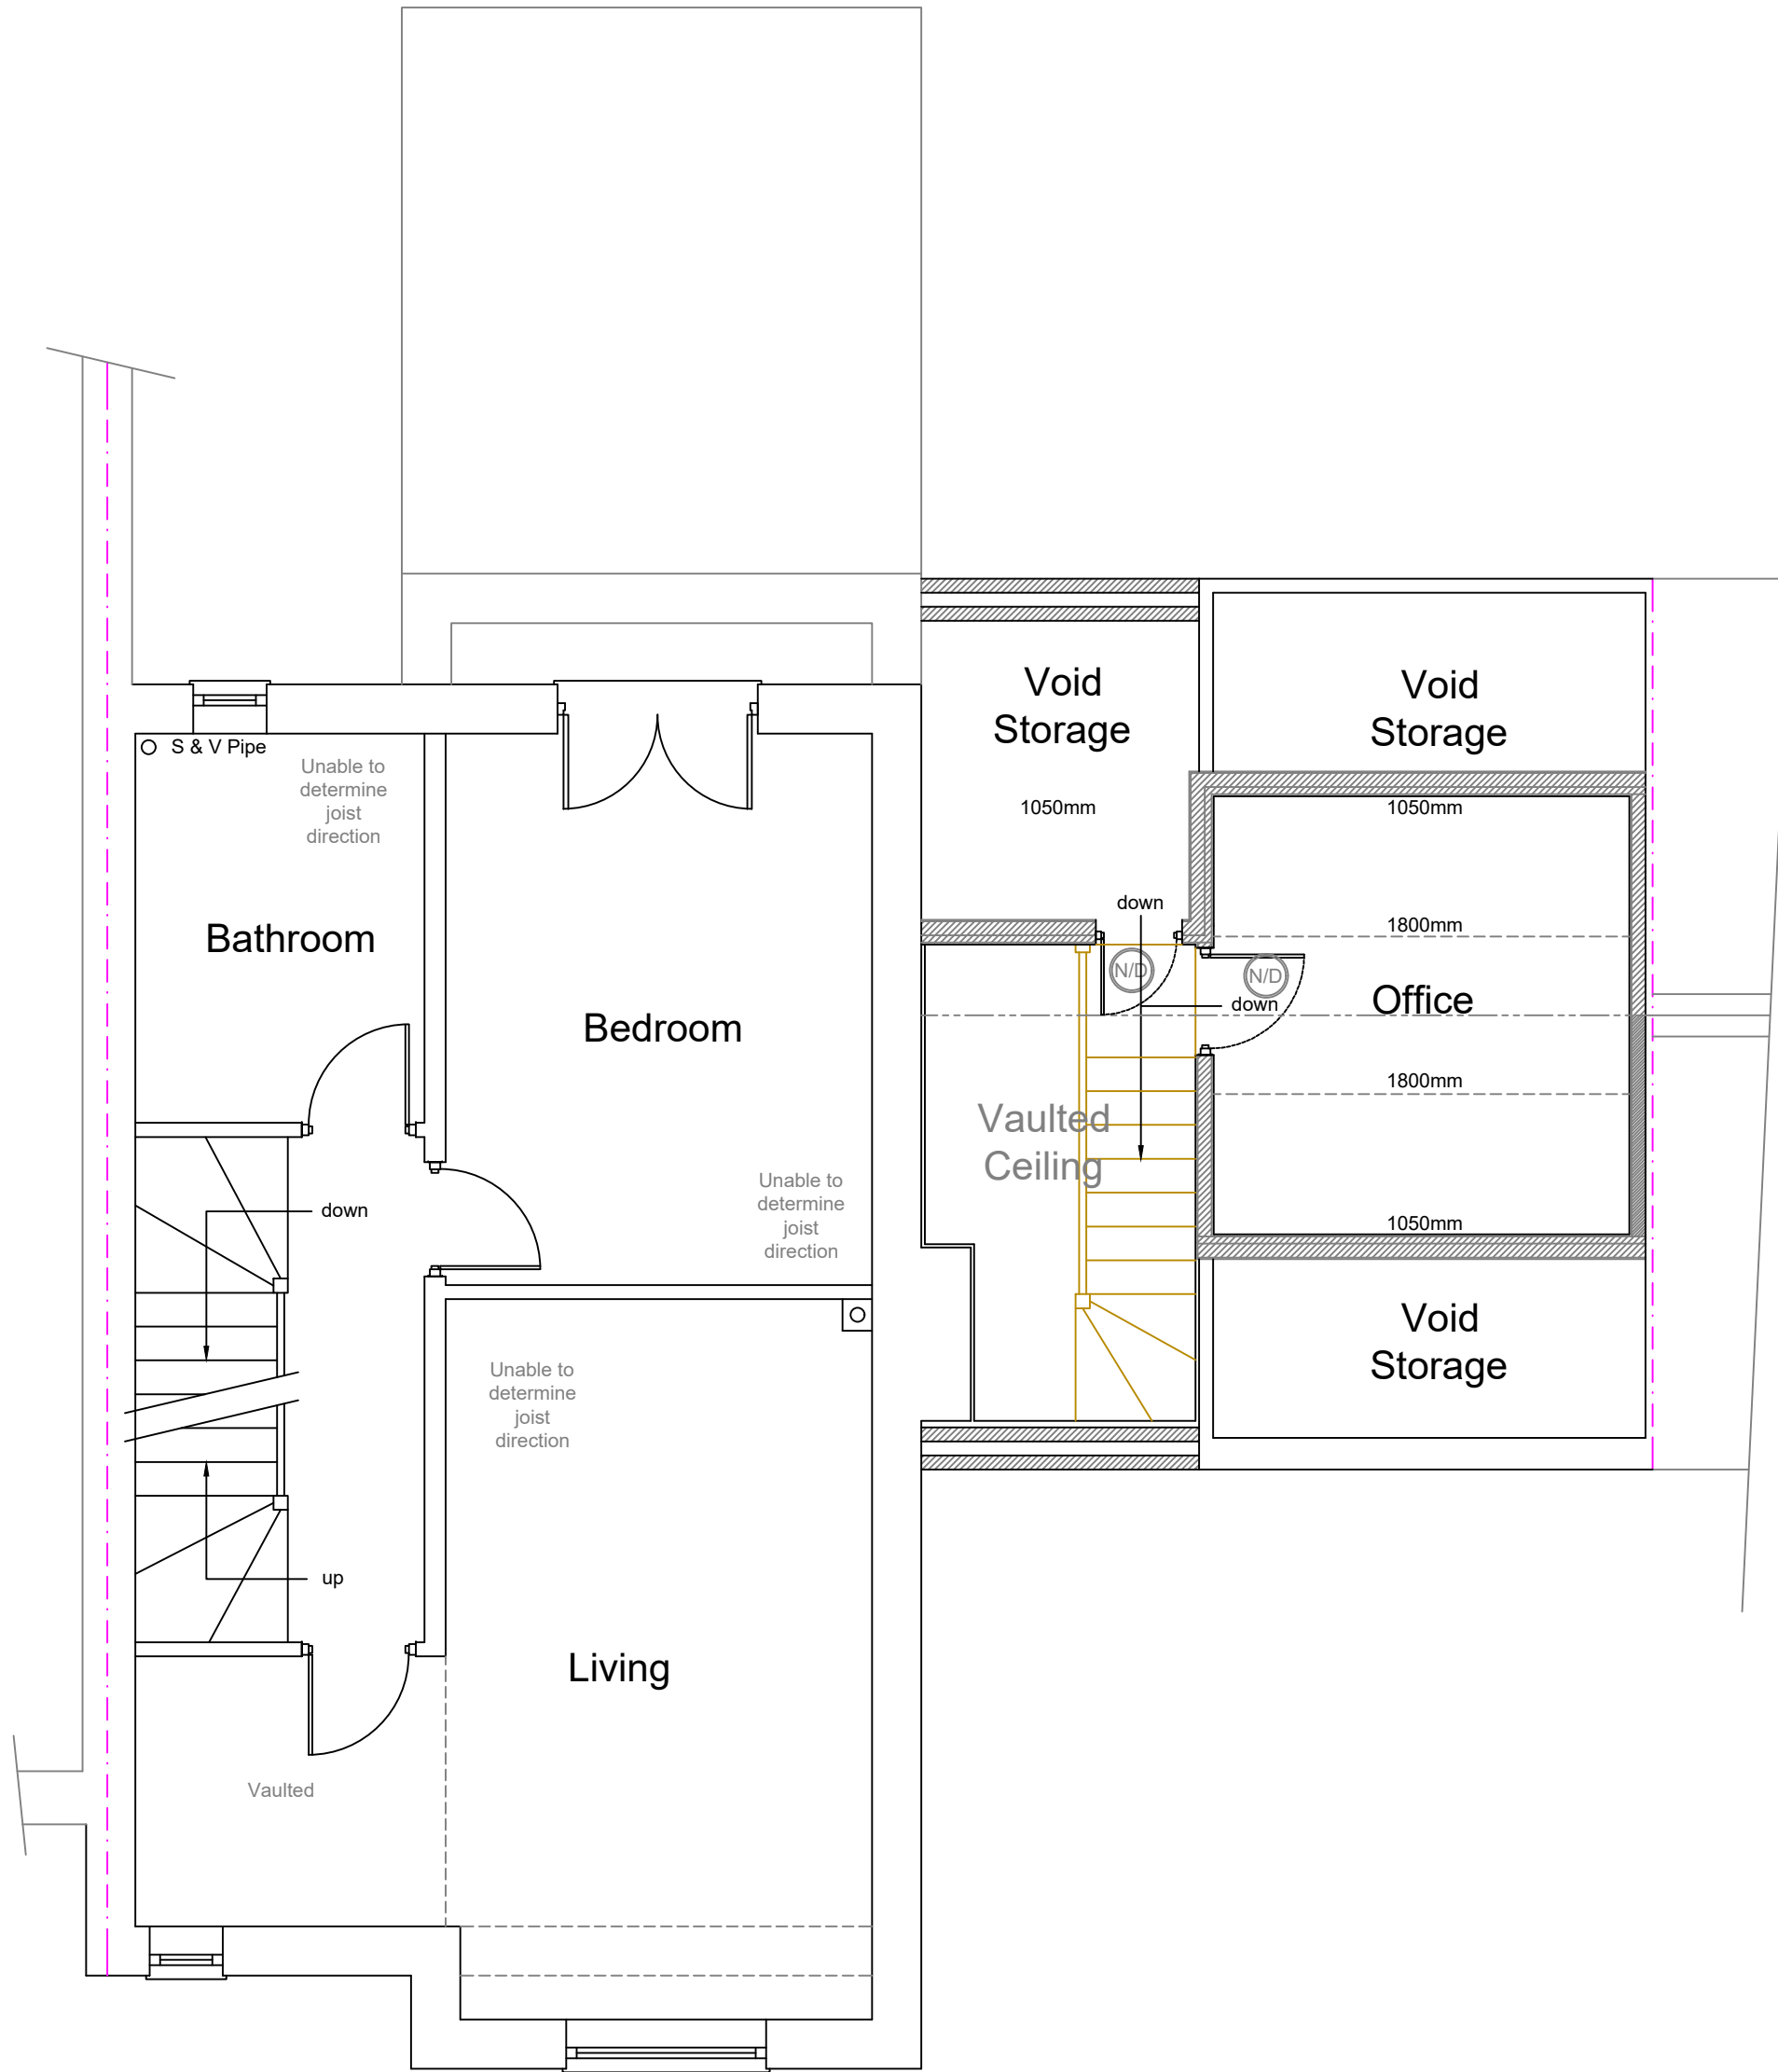


Proposed First Floor Plan

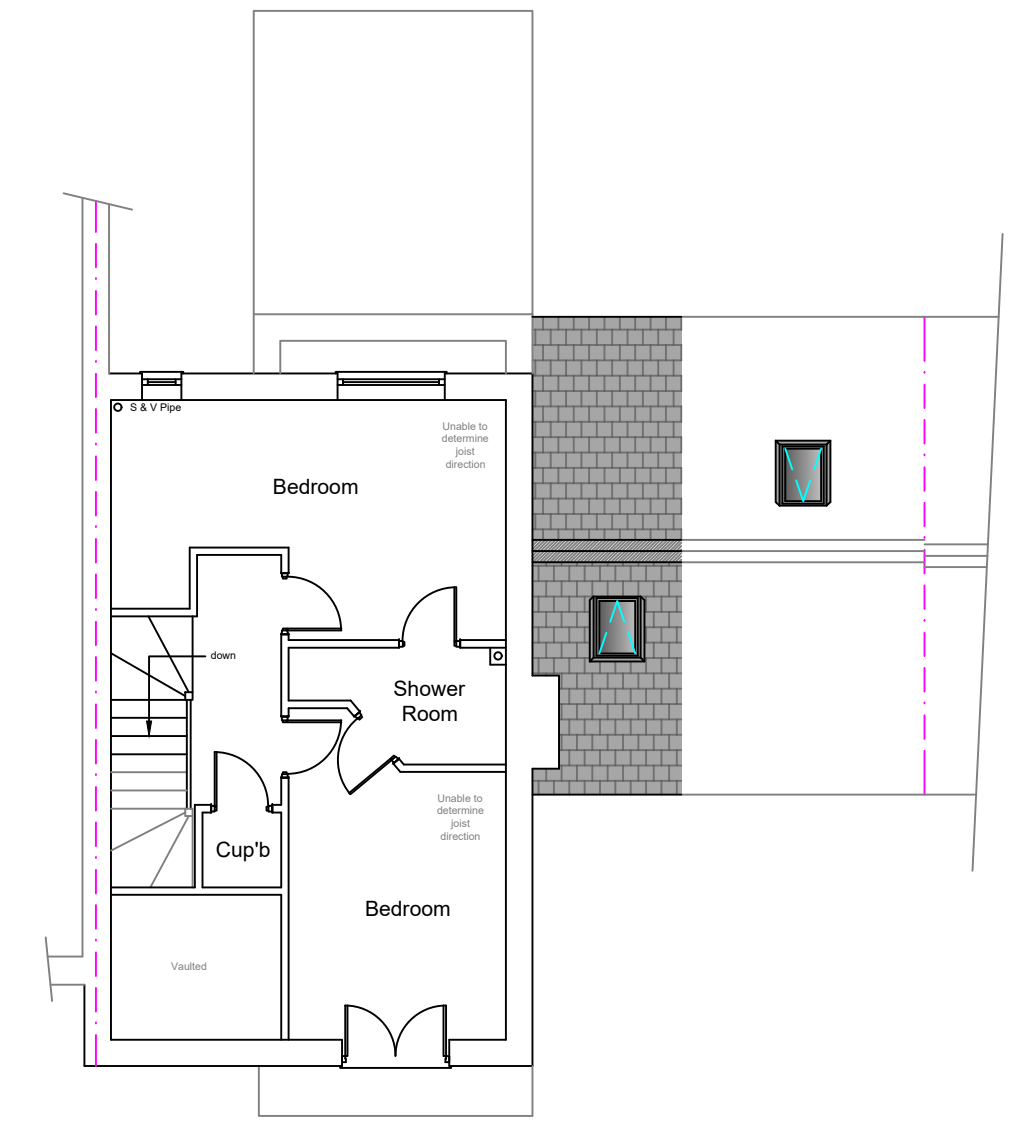

Proposed Second Floor Plan
1:100



Proposed Front Elevation

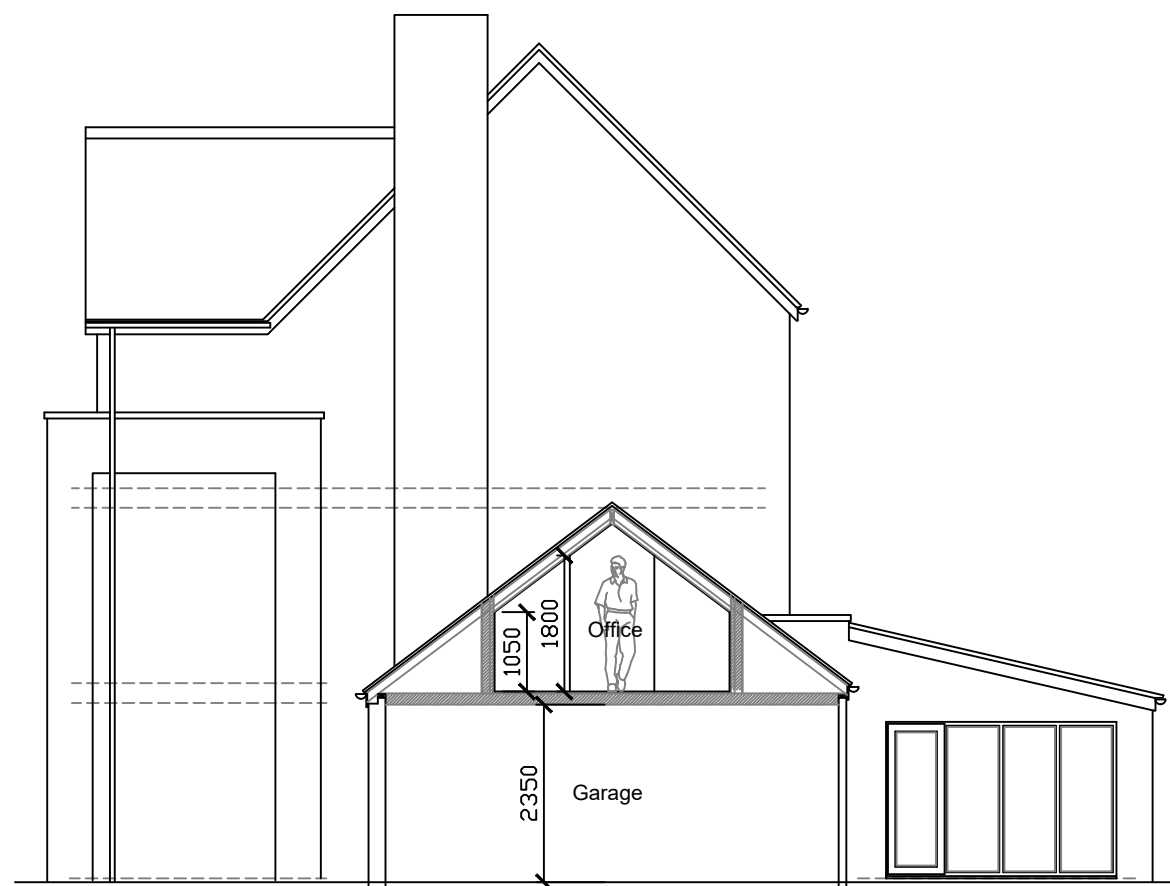

Proposed Side Elevation


1:100



Proposed Rear Elevation

Obscure glazed /
top opening window

Rev A - 25/01/24
Drawings amended to Planning Officers comments

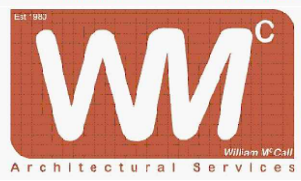Stage :-				Householder Planning			
Project Title :-				Proposed Garage Conversion (First Floor Addition) & Extension Link			
Drawing Title :-				Proposed Plans & Elevations			
Client :-				Mrs Kaligotta			
Drwg No :- 12/23/116		2 of 3		Date :- Dec '23		Rev :- Rev A	
Scale :- 1:100 & 1:50@A1		Drawn:- SCM		Checked :-			
Site Address :-				11 Derwent Avenue, Chorlton, Manchester, M21 7QP			
The Old Post Room 34 Chew Valley Road Greenfield Saddleworth OL3 7DA Tel: 01457 871202 www.william-mccall.com enquiries@william-mccall.com				 registered LABC ARCHITECTURAL SERVICES Partner Authority Scheme			
				A1			