



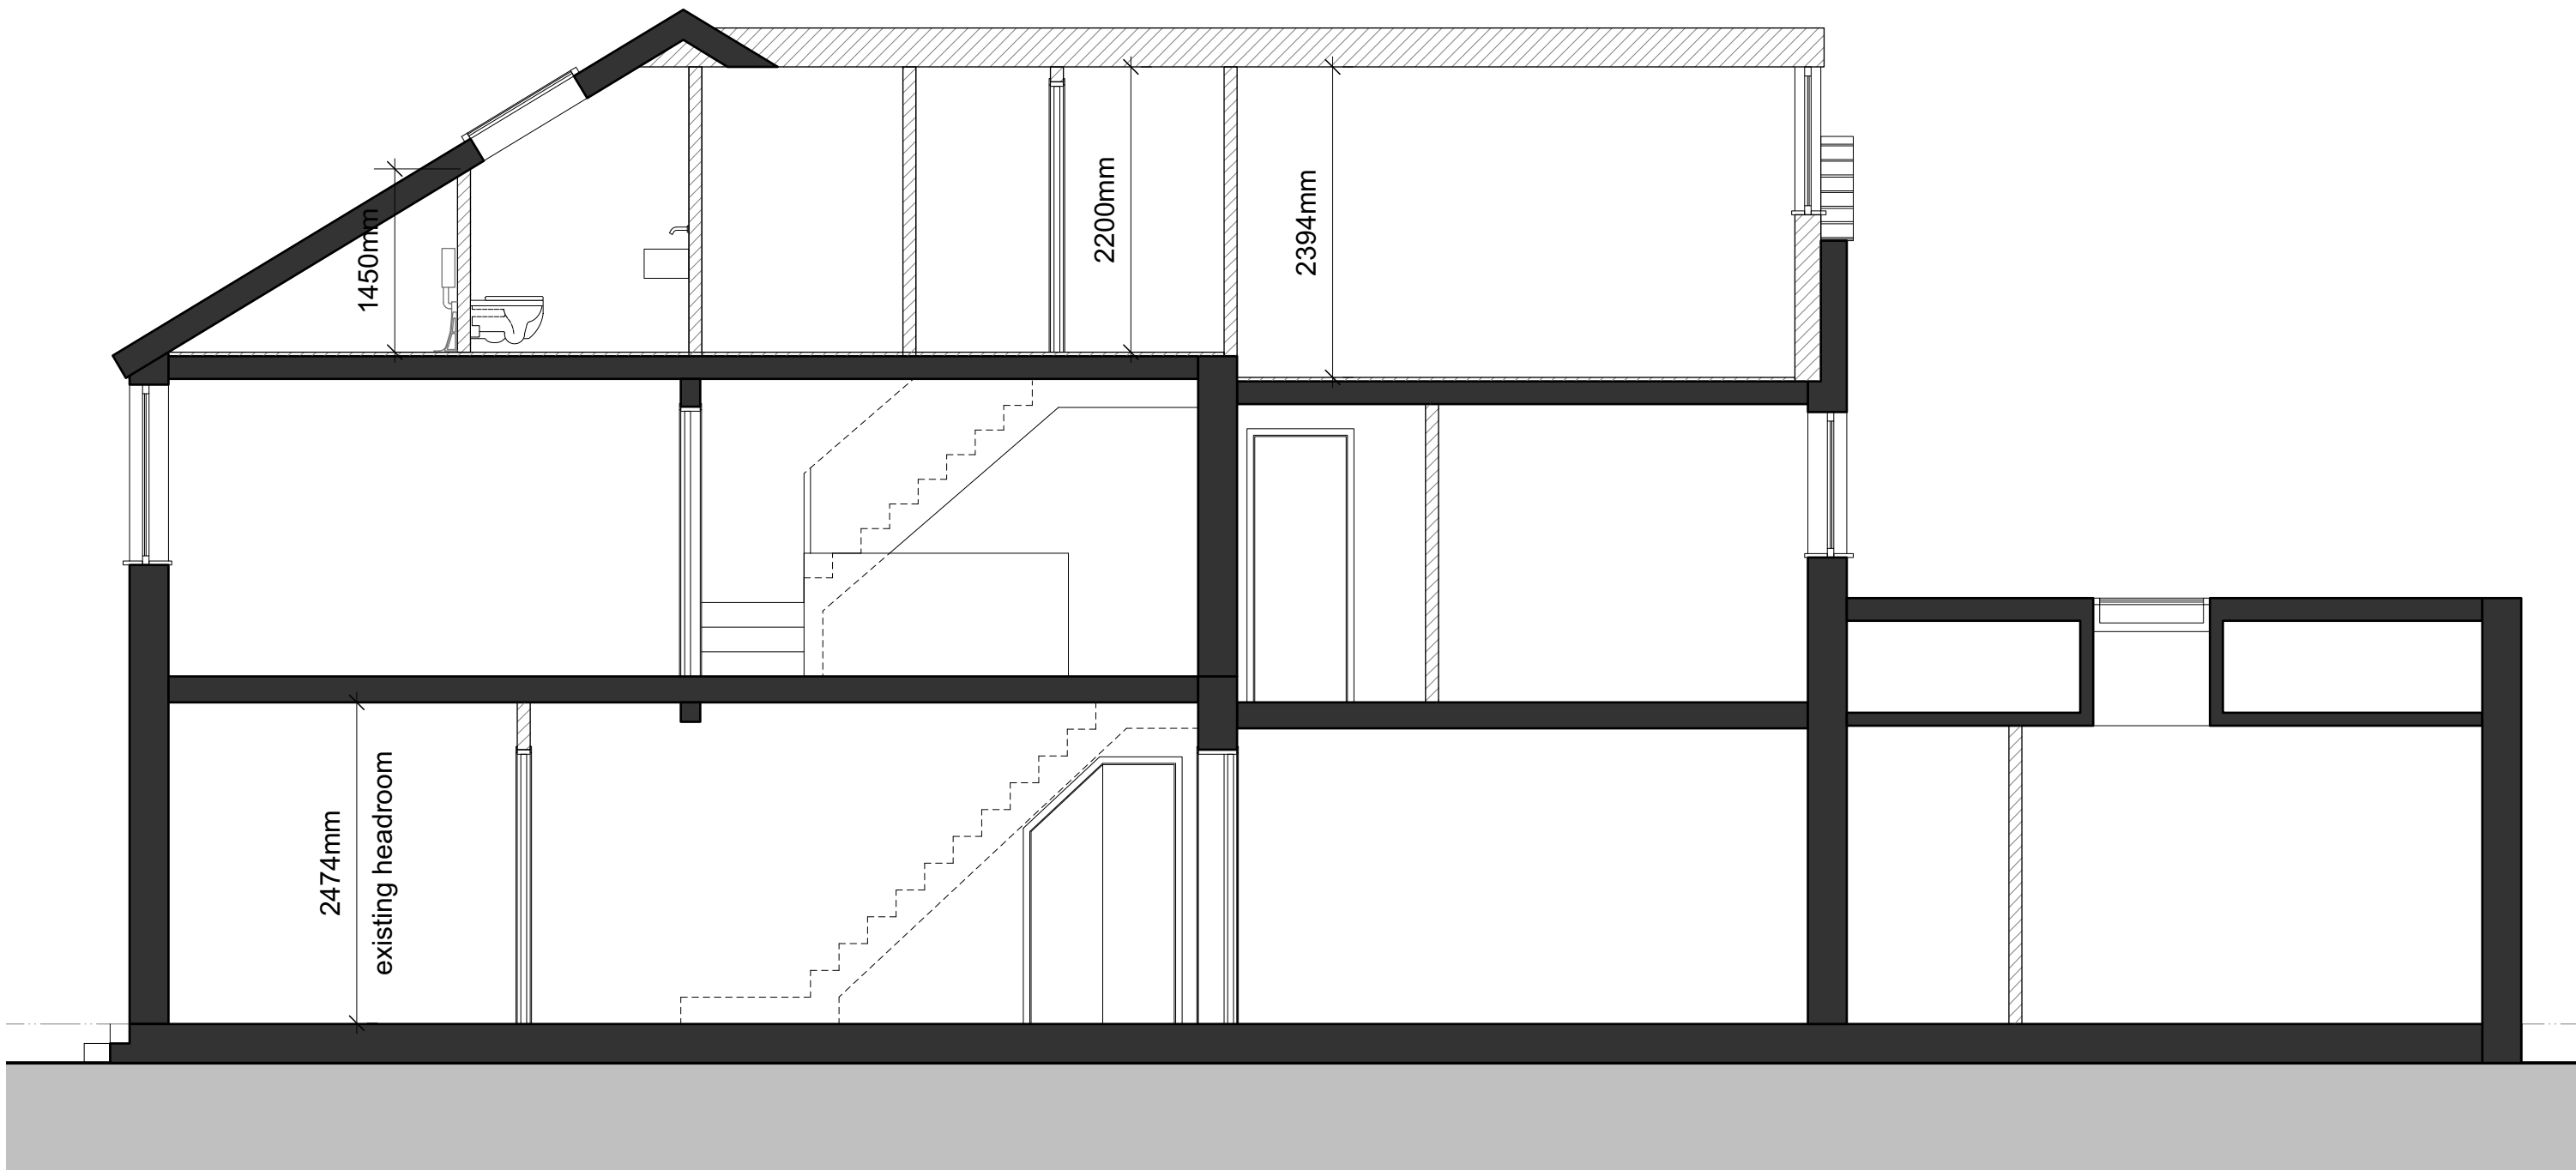


1 Proposed Section AA
Scale: 1:50@A1 - 1:100@A3

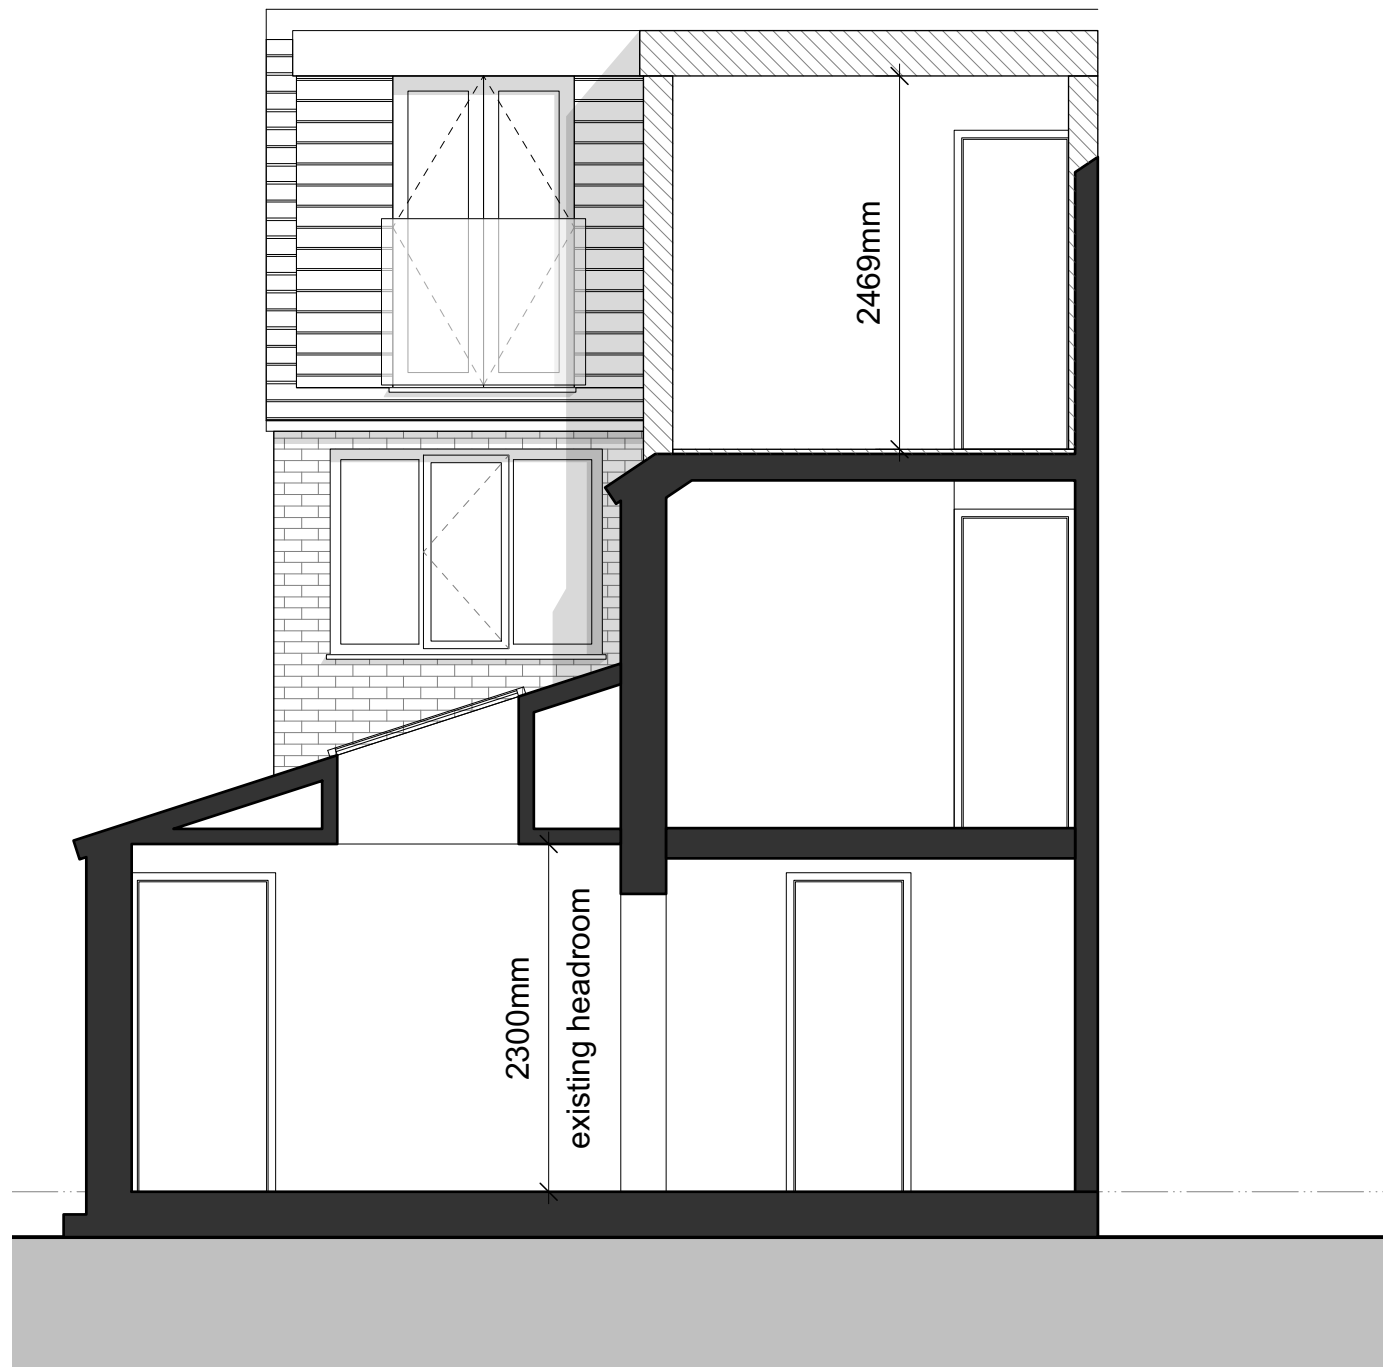


2 Proposed Section BB
Scale: 1:50@A1 - 1:100@A3



3 Proposed Section CC
Scale: 1:50@A1 - 1:100@A3

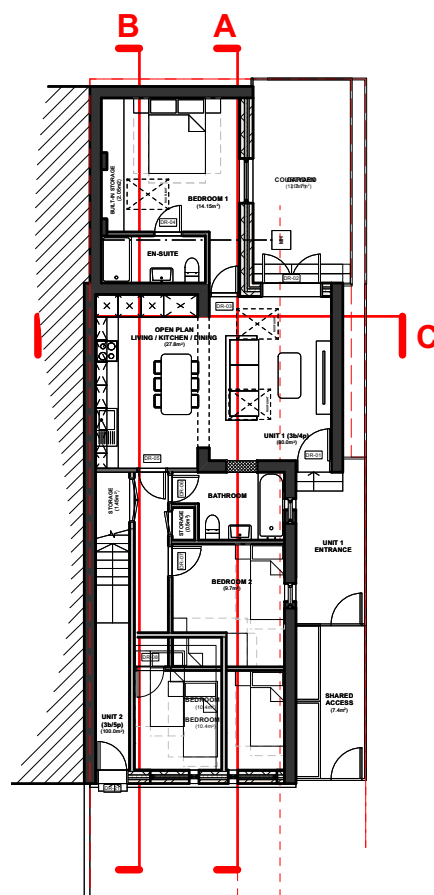

KEY GROUND FLOOR PLAN (NTS)

 

GENERAL NOTES:

All dimensions to be checked on site prior to commencement of any works, and/or preparation of any shop drawings. Sizes of and dimensions to any services and structural elements are indicative only. Refer to Engineer's Specifications. This drawing is to be read in conjunction with all other Architect's drawings, specifications and other Consultants' information.

All proprietary systems shown on this drawing are to be installed strictly in accordance with the Manufacturers/Suppliers recommended details.

Any discrepancies between information shown on this drawing and any other contract information or manufacturers/suppliers recommendations is to be brought to the attention of the Architect.

DO NOT SCALE FROM THIS DRAWING.

NOTES:

Existing Load-Bearing Wall

Existing Partition Wall

Proposed Walls

Rev.	Date	Revision Notes

DRAWING TITLE		
Proposed Sections		
DATE 17/12/2023	STATUS Planning	SCALE 1:25@A1 1:50@A3
DRAWING NO. 065_PL-GS_01		REVISION
PROJECT 304 Parrs Wood Road, M20		