


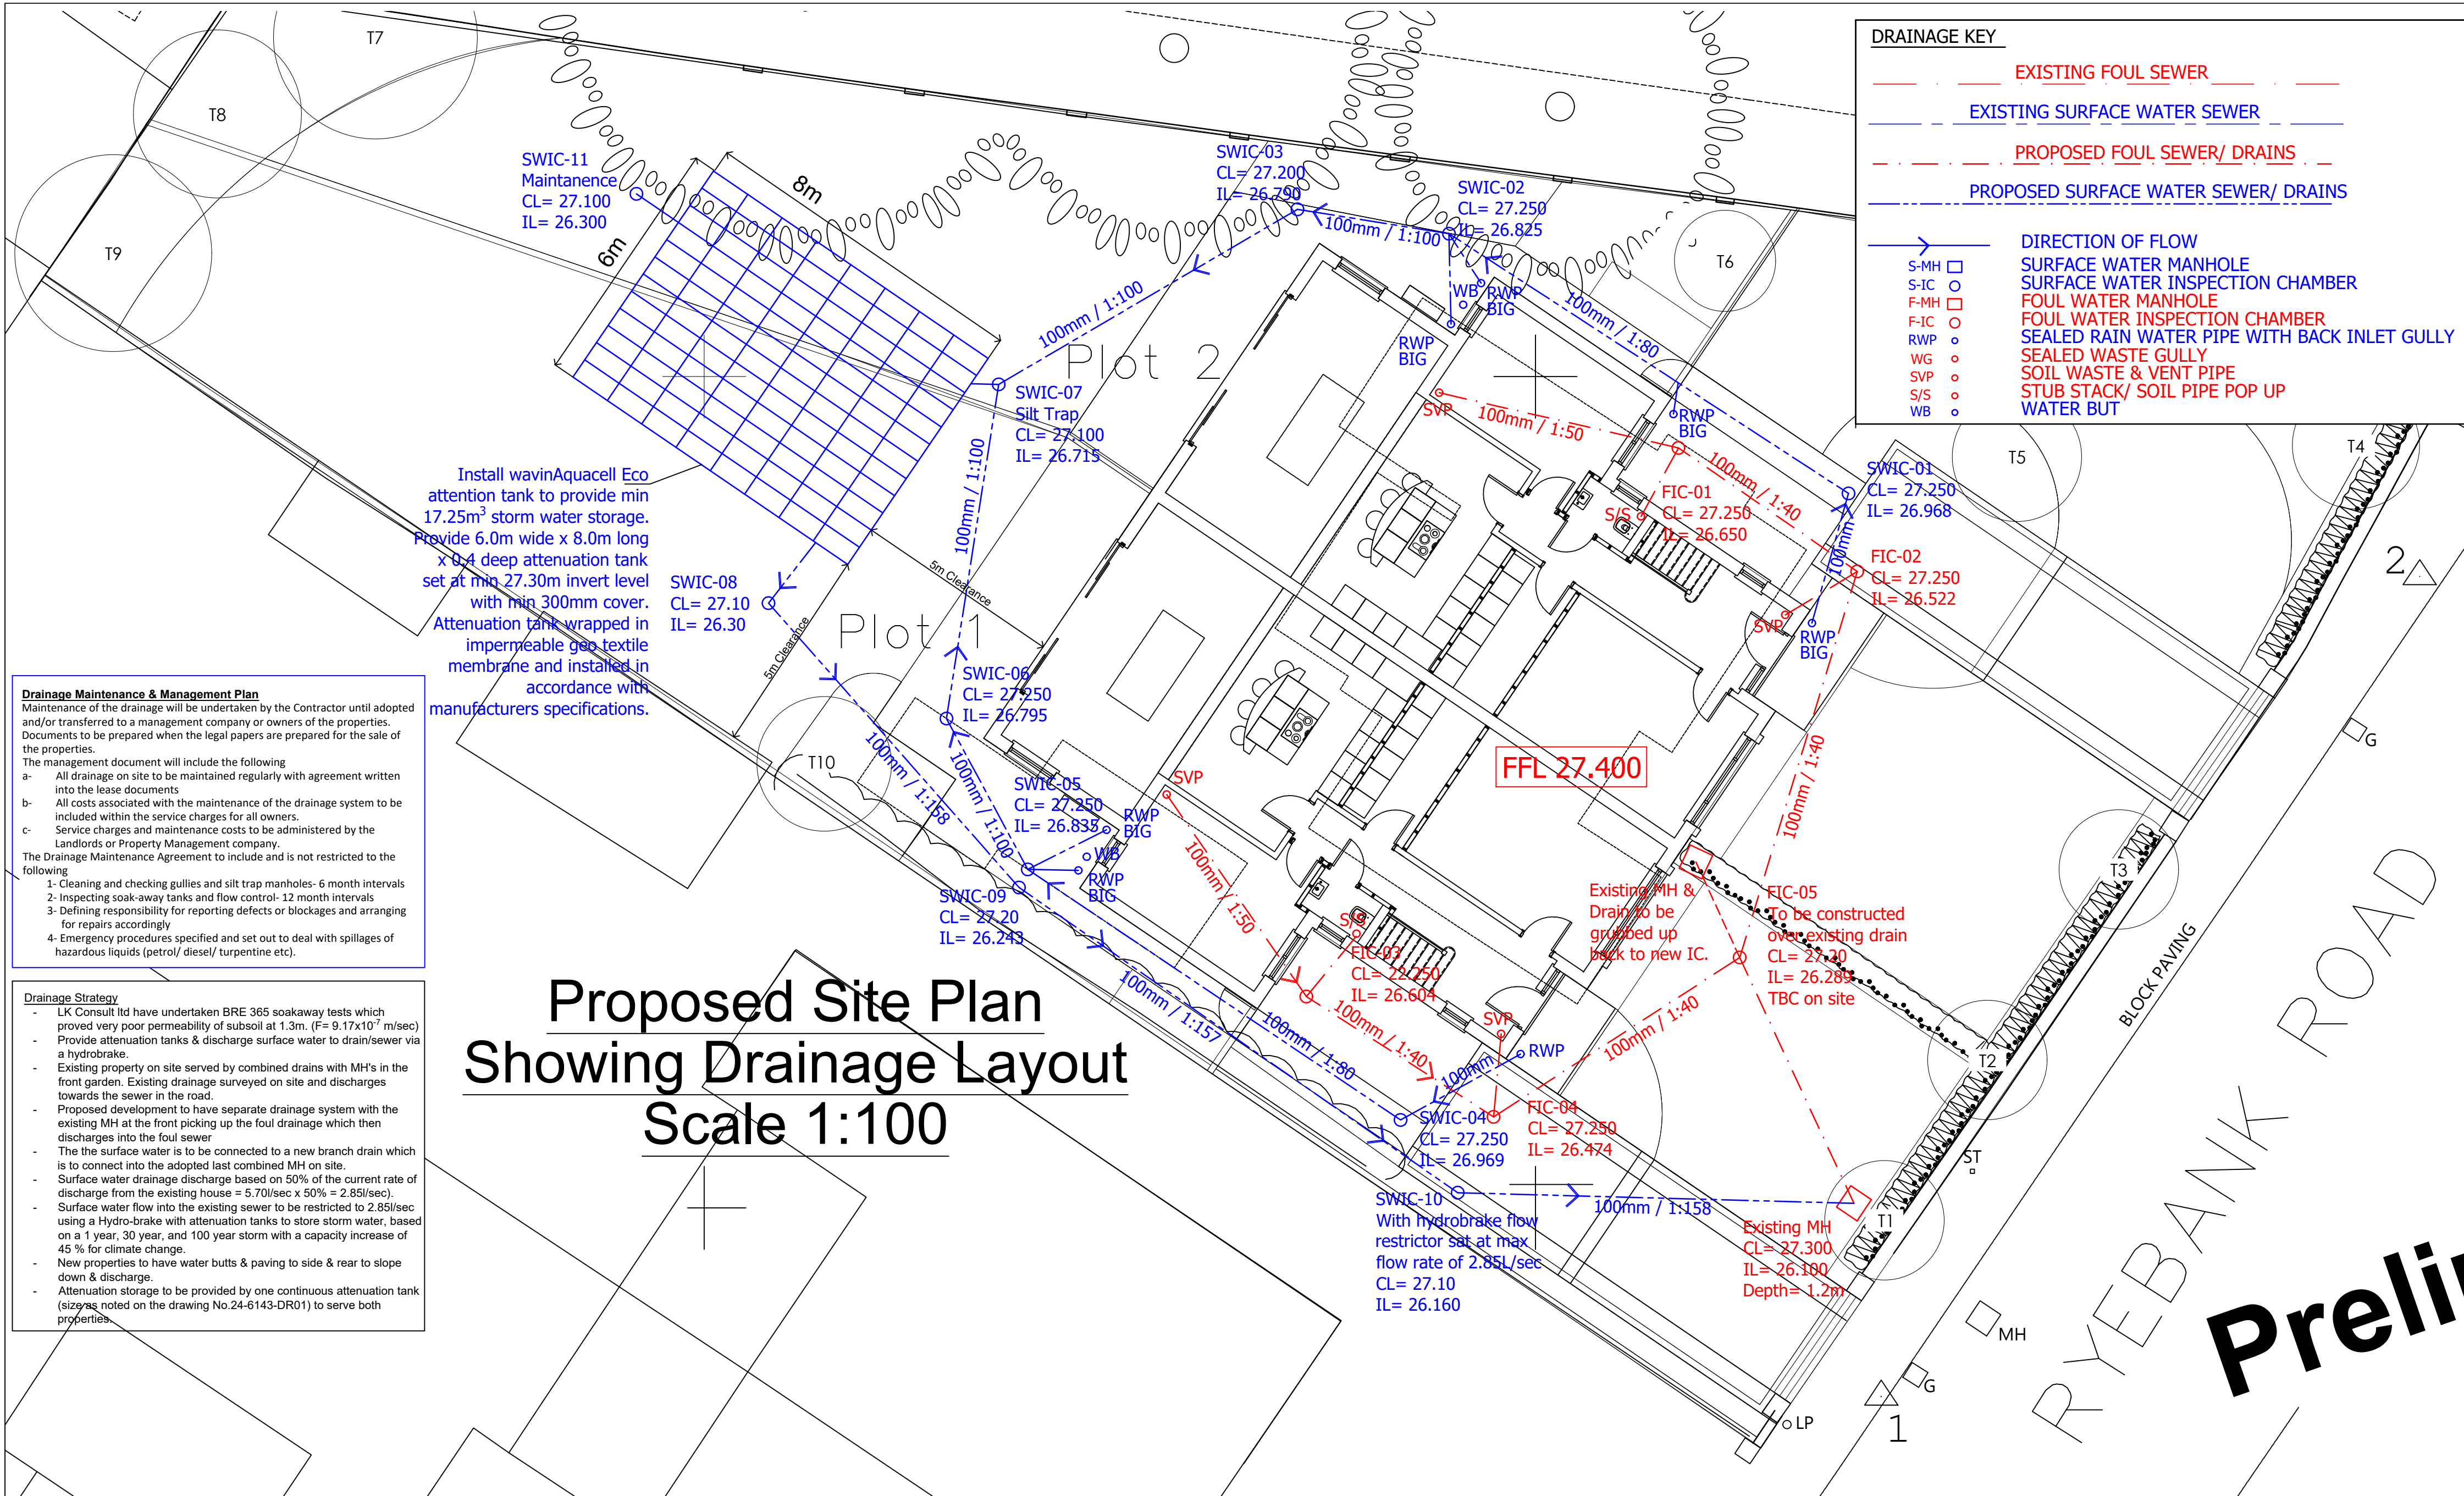

The Copyright of this drawing belongs to STL Projects Ltd and shall not be used or reproduced in any form without its express permission. The moral right of the Author is hereby asserted - Copyright © 2000. Do not scale from this drawing - Work to figured dimensions only. All dimensions to be confirmed with Architect, where applicable, or checked on site prior to the execution of any work. For the avoidance of doubt all dimensions are measured to wall structure and not the finishes unless otherwise stated. Where any discrepancy is found to exist within or between drawings and/or documents it should be reported to the engineer immediately. STL Projects Ltd shall not be liable for any use of drawings & documents for any purpose other than for which the same were prepared by or on behalf of STL Projects Ltd. This drawing is to be read in conjunction with all other relevant information.



Details

0 500 1000 mm

Plans

0 1 2 3 4 5 m

Revisions:

Date	Revision Details
H	
G	
F	
E	
D	
C	
B	
A	

- ISSUED AS WORKING DRAWING
- CLIENT APPROVED
- PRELIMINARY

Client:

St. Werburgh Developments

Project:

262 Ryebank Road

Title:

PROPOSED EXTENSION & ALTERATIONS

PROPOSED DRAINAGE PLAN LAYOUT

Drawn:

RJ

Scale:

As shown @ A1

Checked by:

MR

Date:

June 2024

Drawing No.

24-6143 DR01

P1