




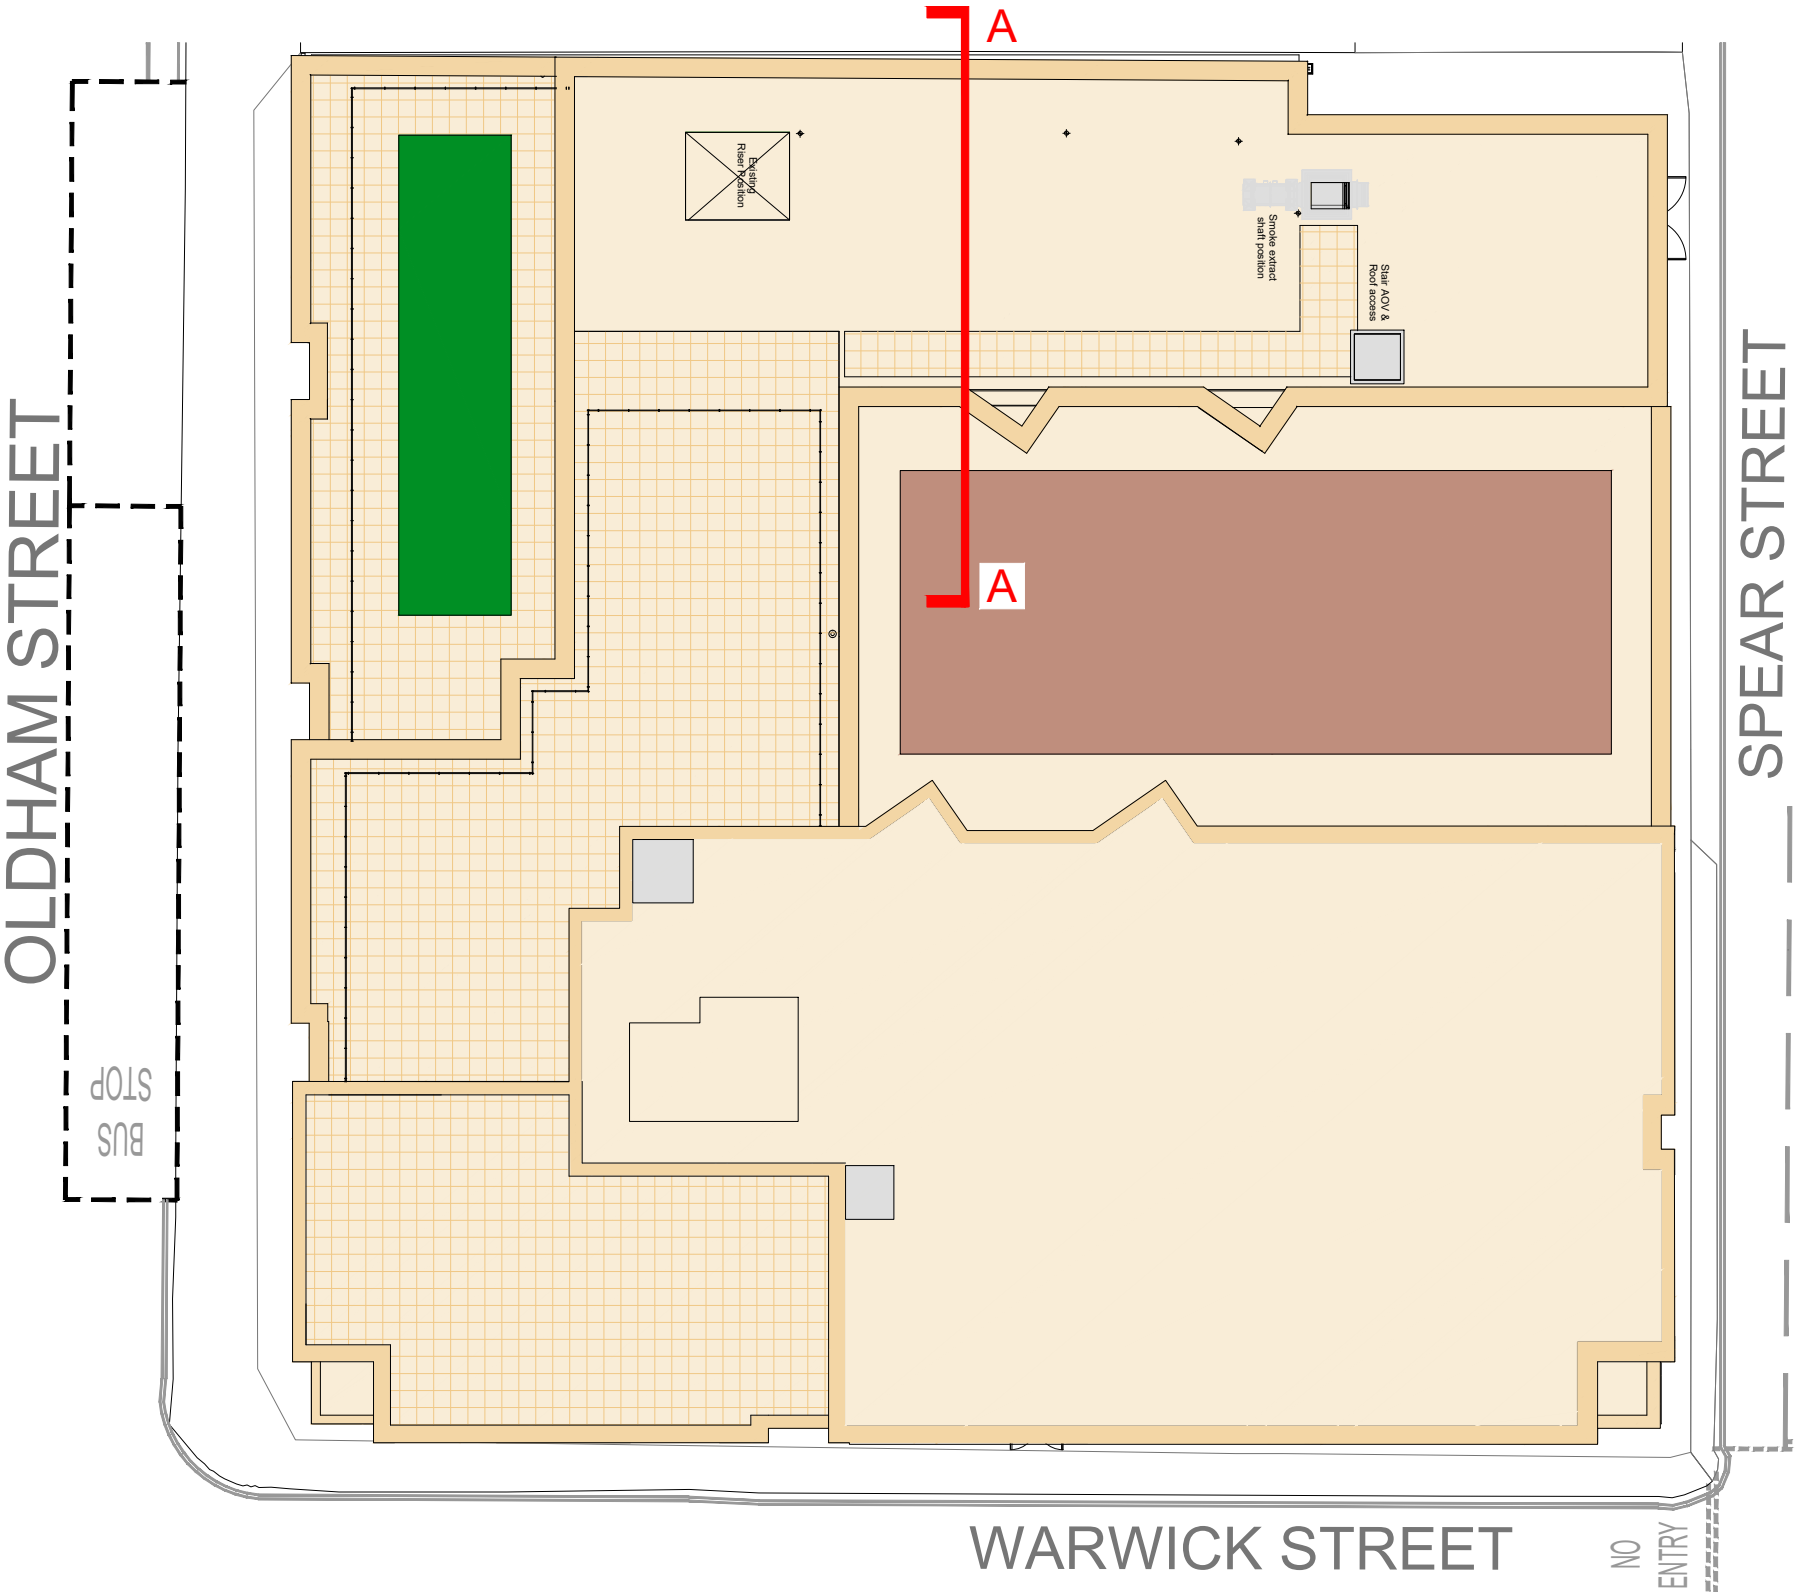


Existing Roof Plan
Scale 1:200 @ A2

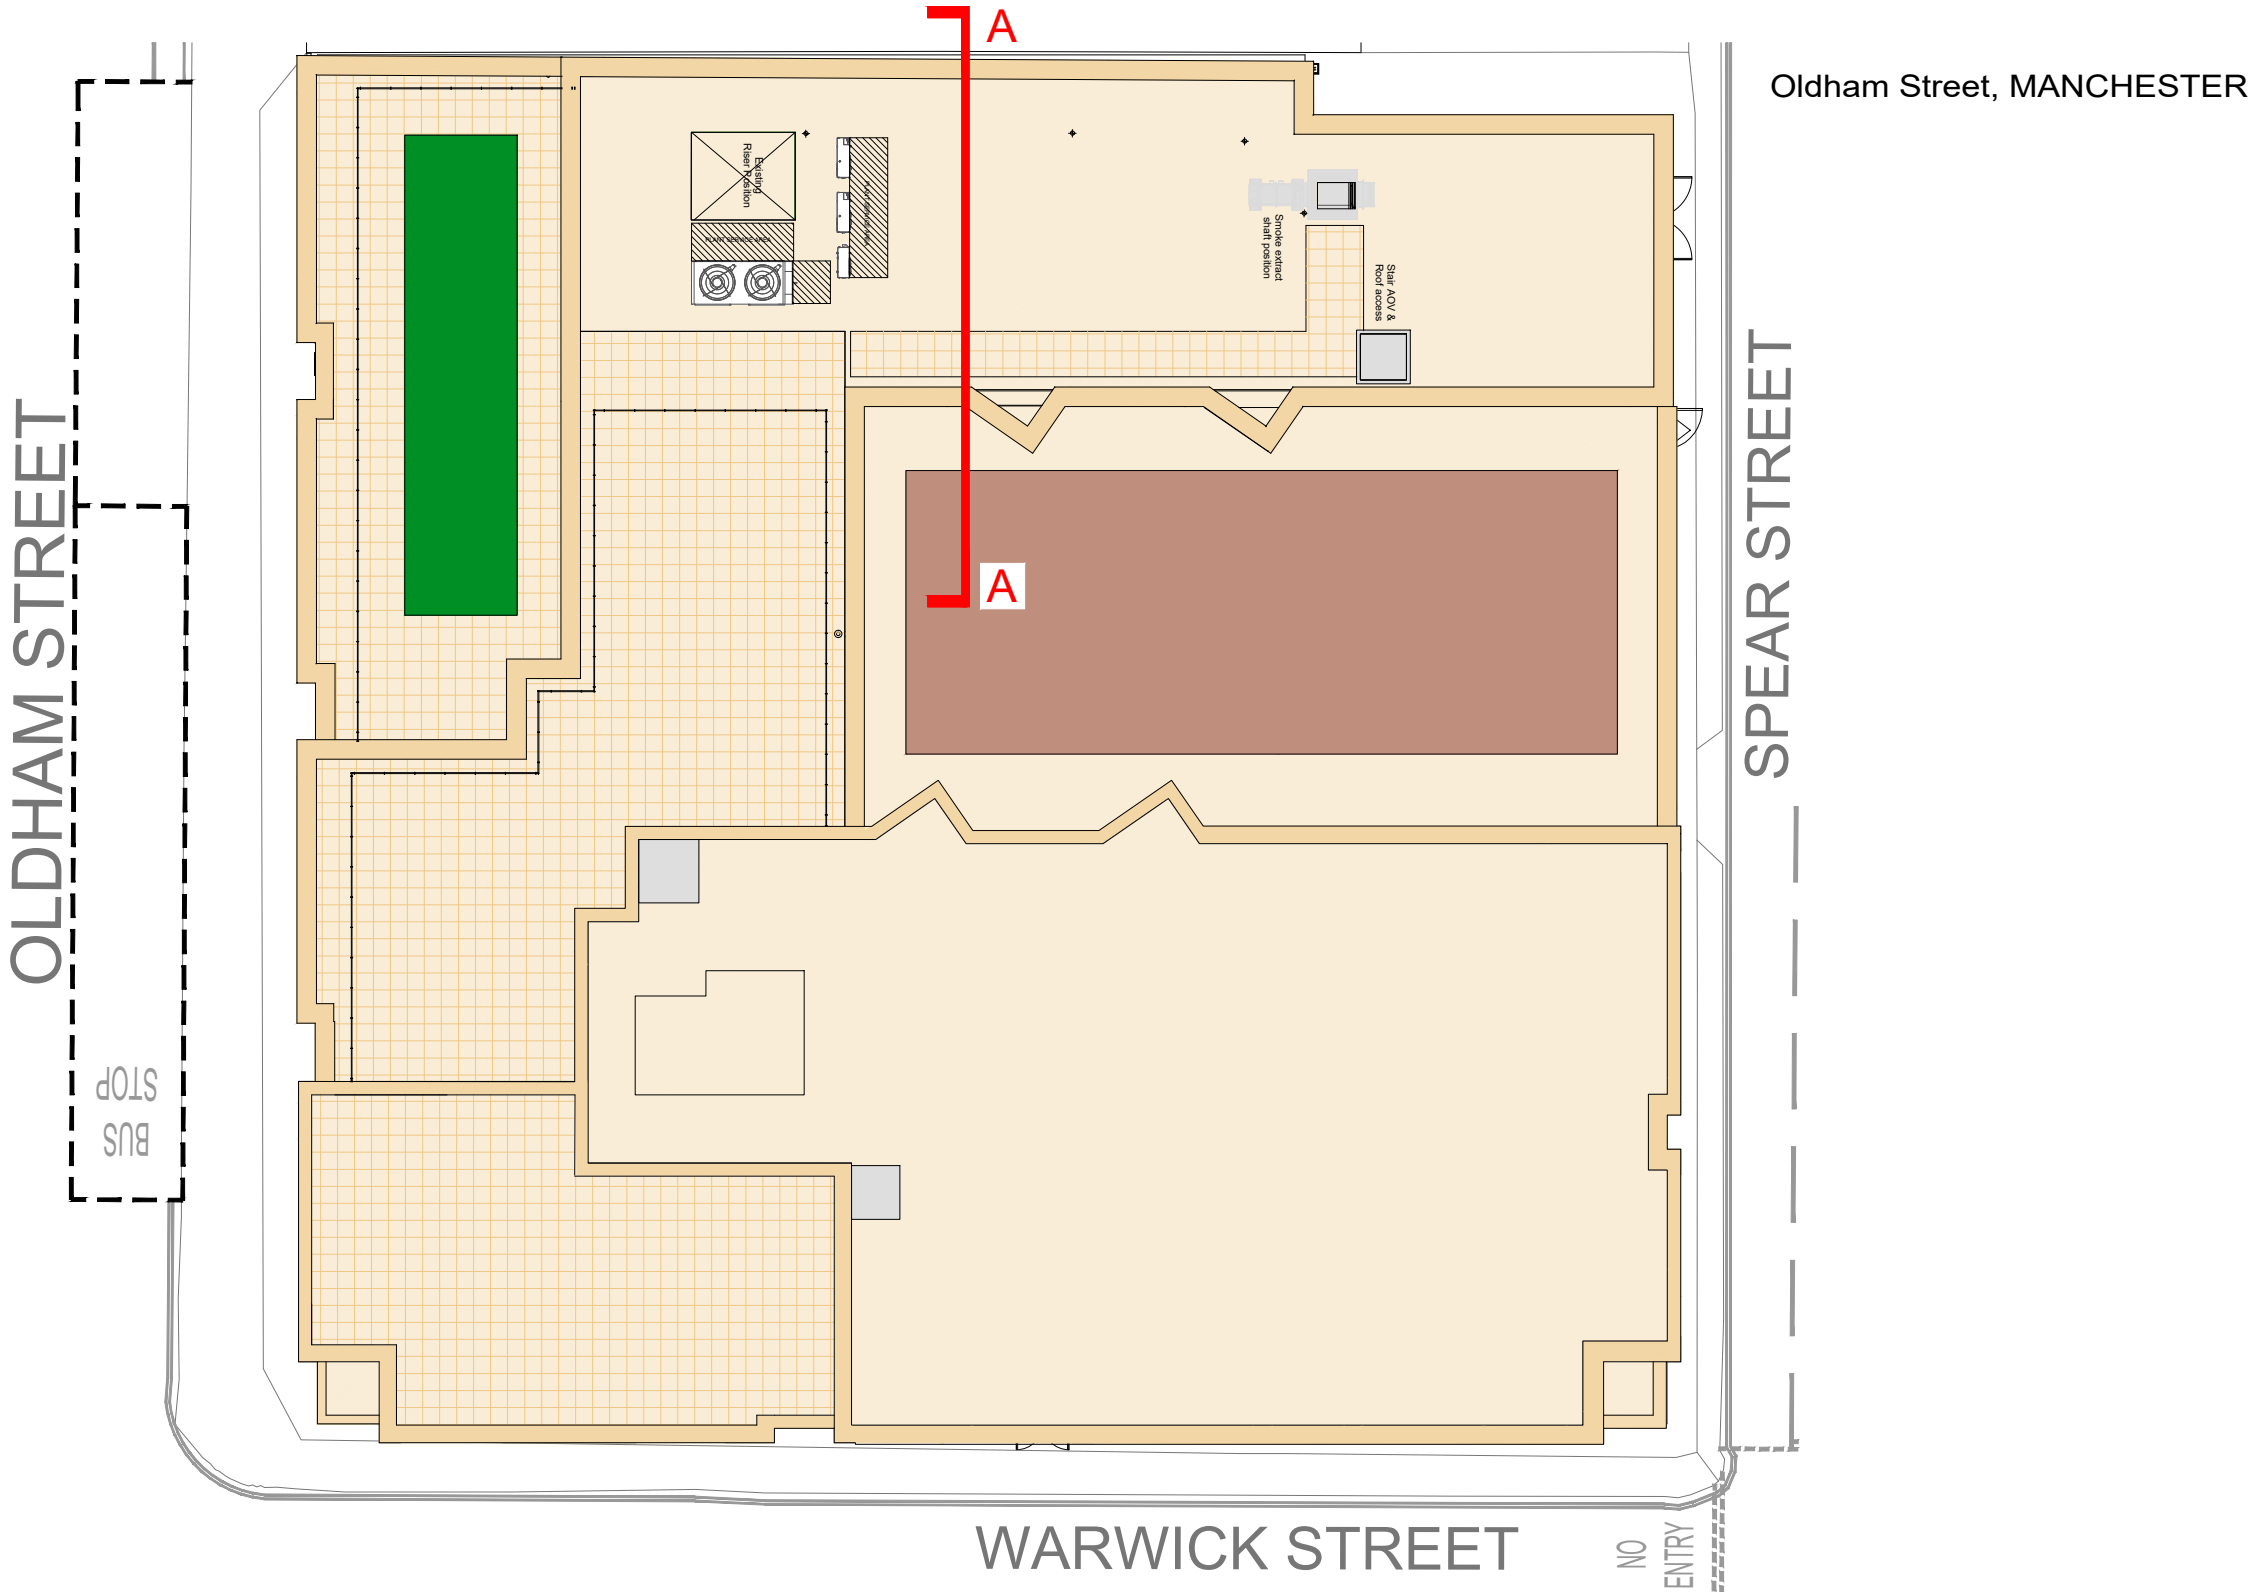

Proposed Roof Plan
Scale 1:200 @ A2

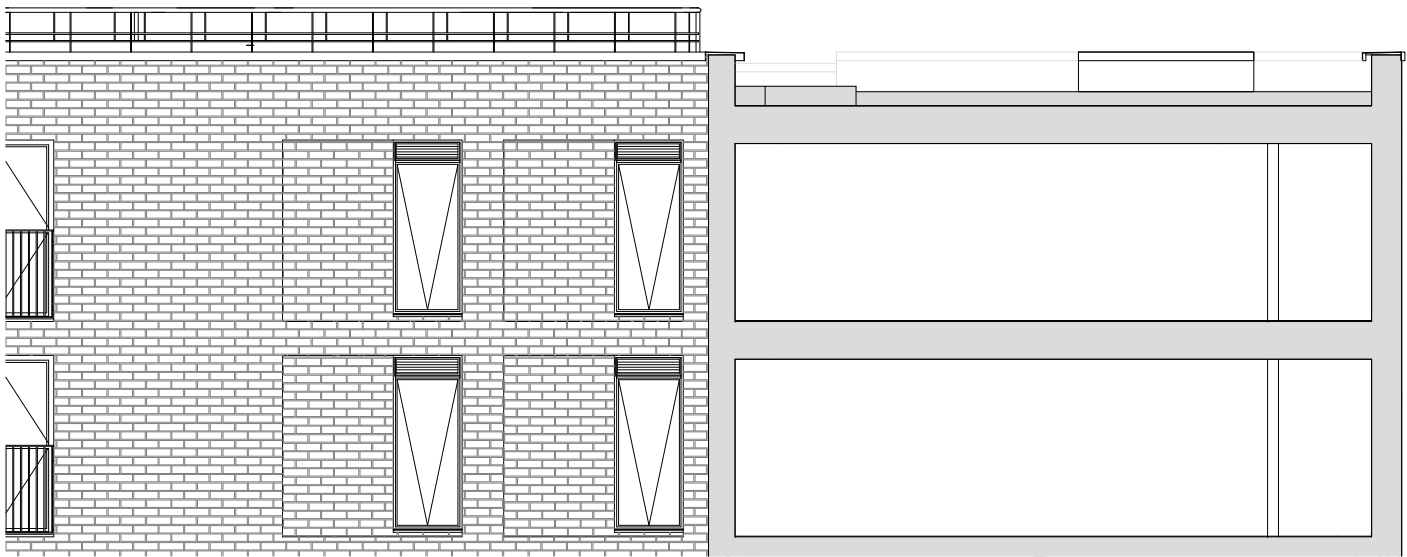

Existing Roof Section AA
Scale 1:100 @ A2

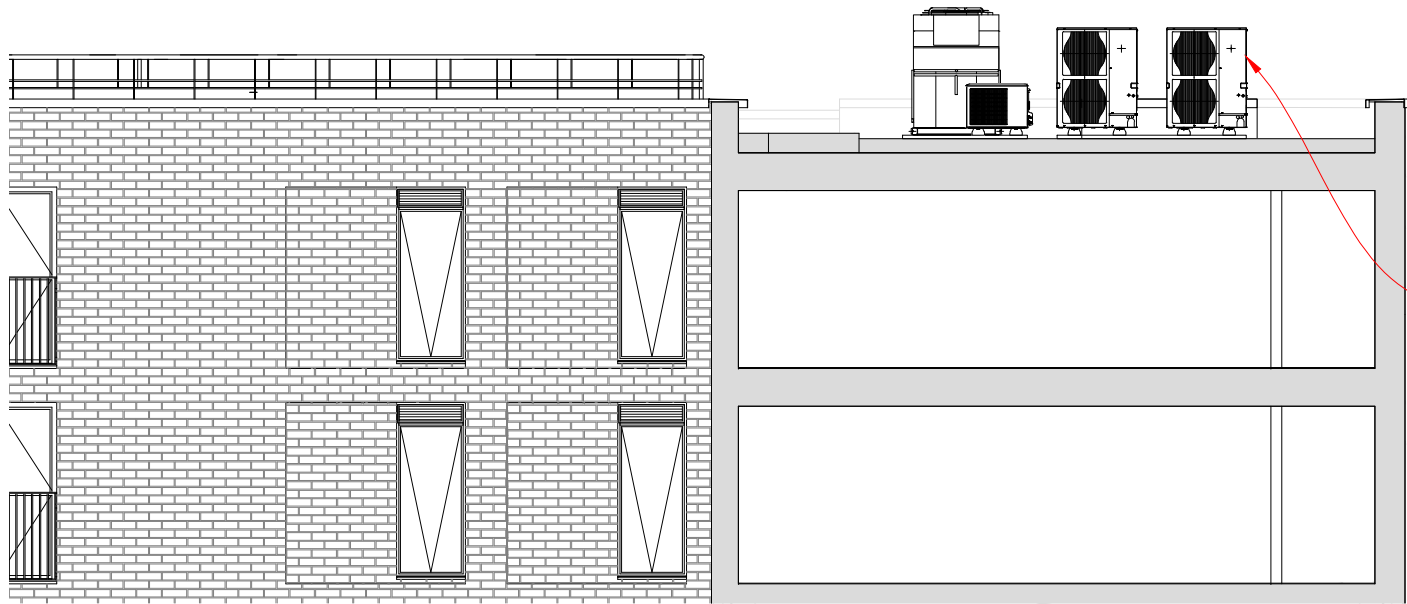

Proposed Roof Section AA
Scale 1:100 @ A2