




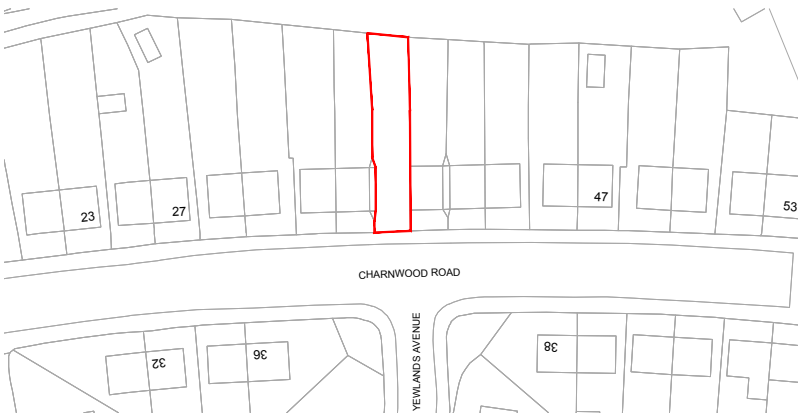

1 Location Plan
Scale: 1:1250

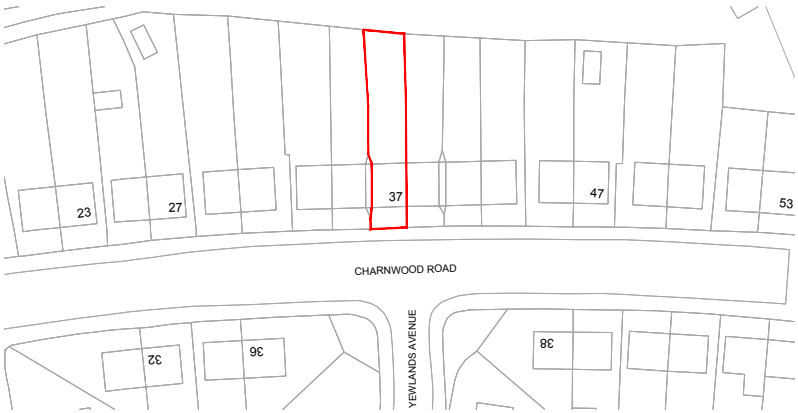

2 Existing Site Plan
Scale: 1:1250

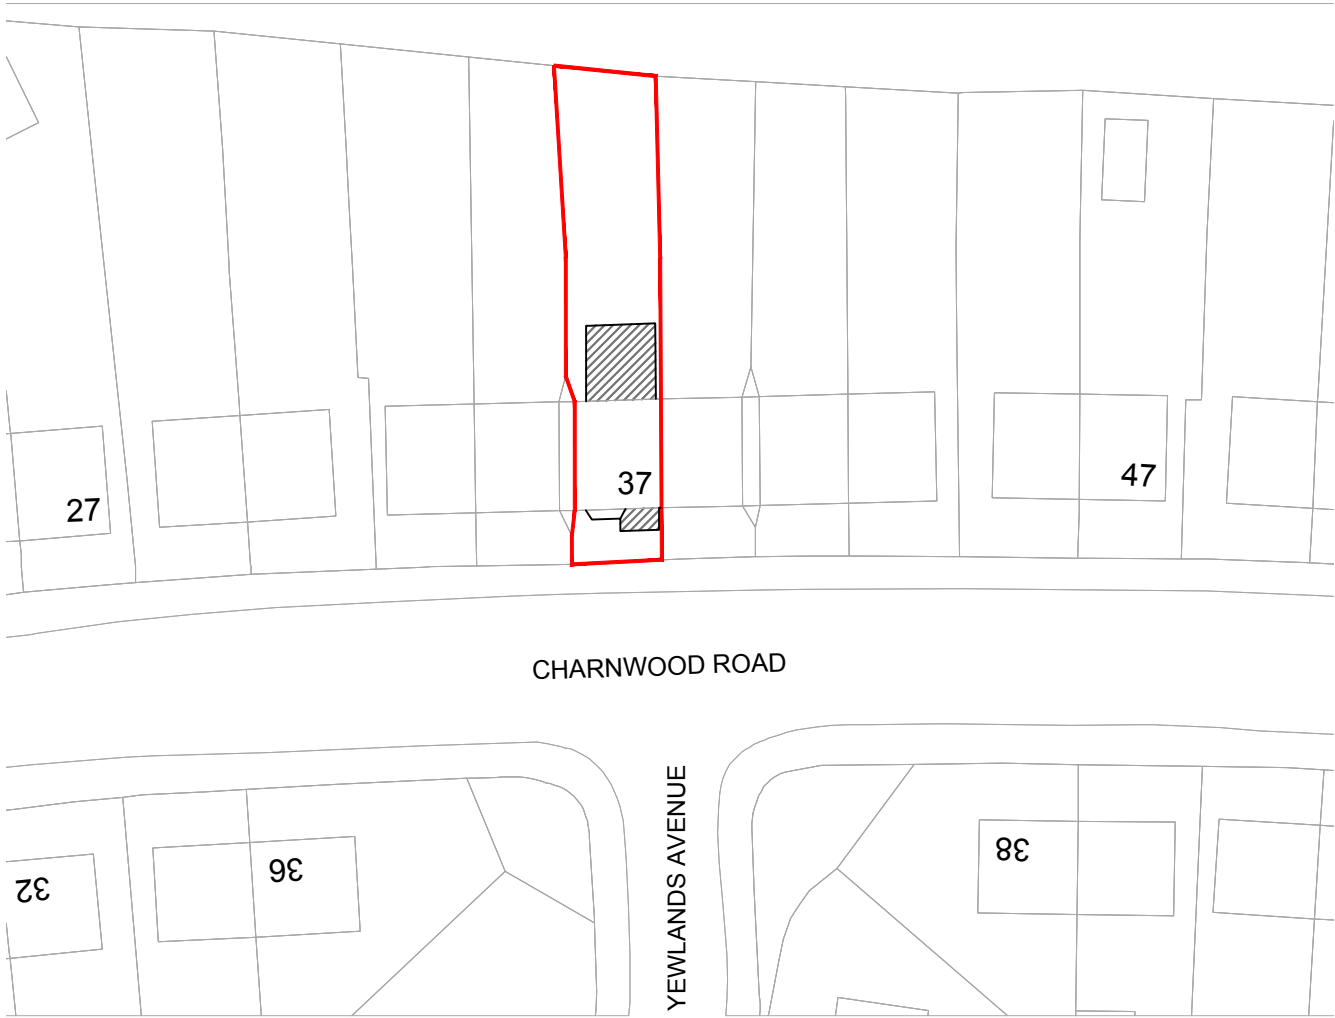

3 Proposed Block Plan
Scale: 1:500

Notes
This drawing is the copyright of Irasia Designs - Architectural Services Limited. No reproduction of this drawing is allowed without prior written permission. All Drawings must be checked and verified prior to commencement of work on site. All dimensions are in millimeters, unless otherwise stated. Anyone using this drawing (e.g. Contractor, Client, Supplier) is to check all dimensions on site prior to carrying out work or ordering of materials.

Key	
	Proposed Front Porch & Single Storey Rear Extensions

-	-	-

Rev	Date	Description
-----	------	-------------

Client

Mr Dumitrel Daniel Mitu

Project

Site Plans

Site Address

37 Charnwood Road,
Manchester, M9 6QG

Issue Date: 21/06/24

Drawn By: IS

Checked By:

Drawing No


Scale

Rev

pln054.01

see drawing
@ A3

-

 

Drawing Issue

☐ Draft Proposals	☒ Planning Approval
☐ Building Regulations	☐ Construction