



PLANNING

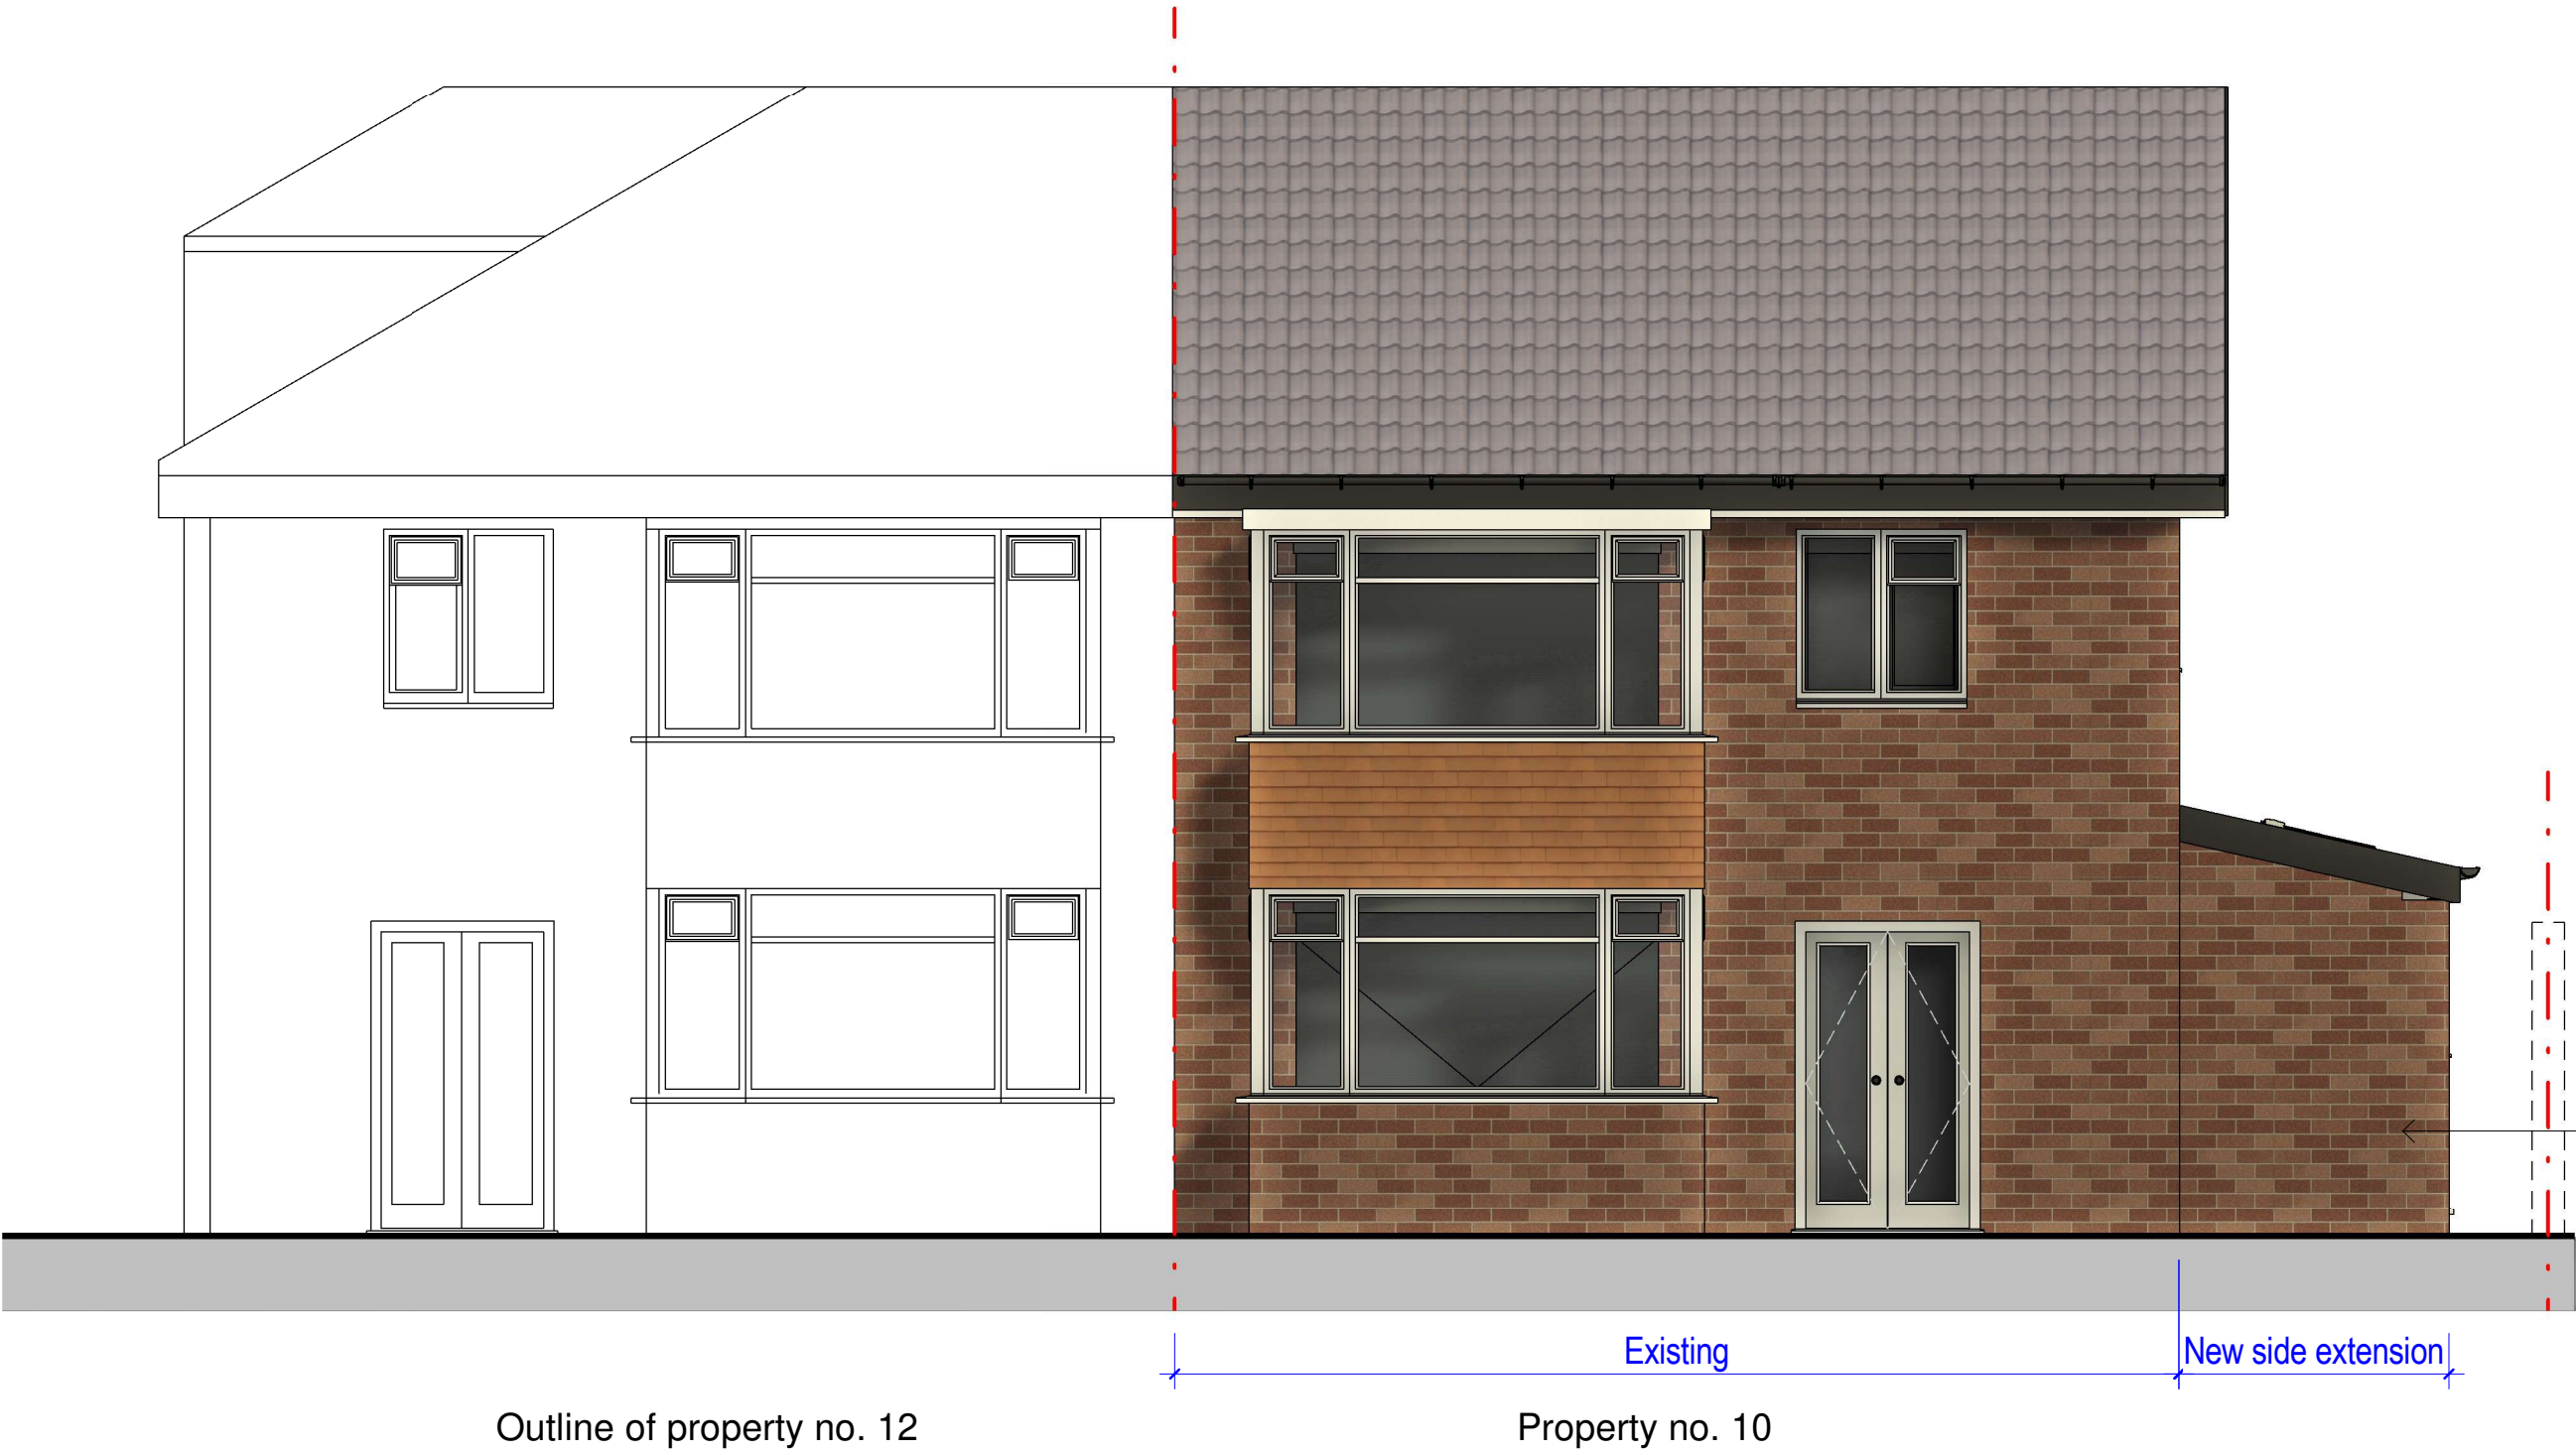

Proposed Front Elevation
1 : 50


0.5 0 0.5 1 1.5 2 2.5
SCALE 1:50 m

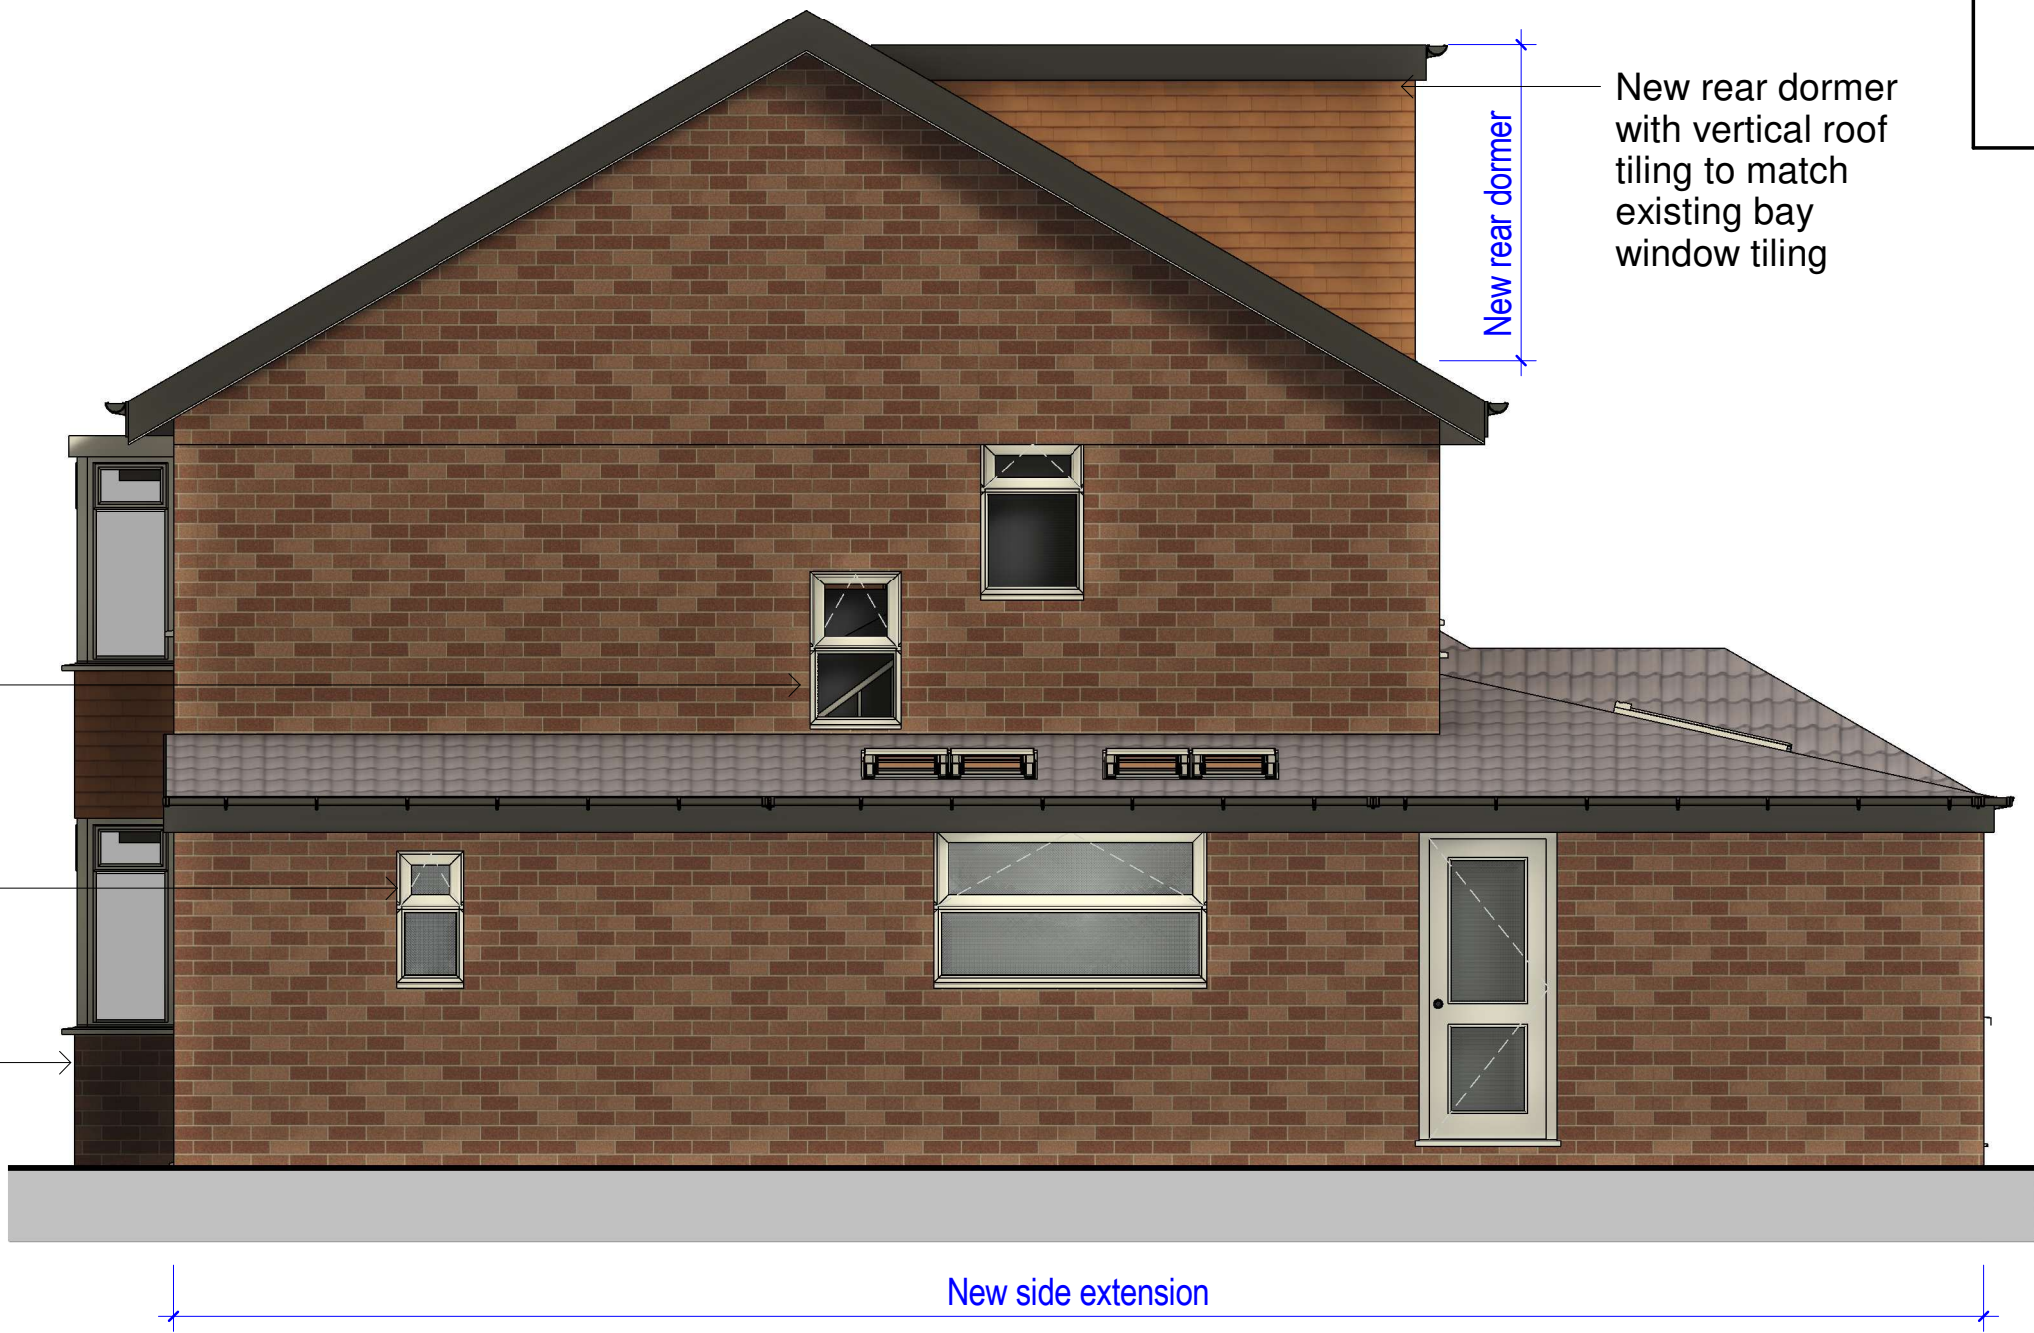

Proposed Side Elevation
1 : 50



Proposed Rear Elevation
1 : 50

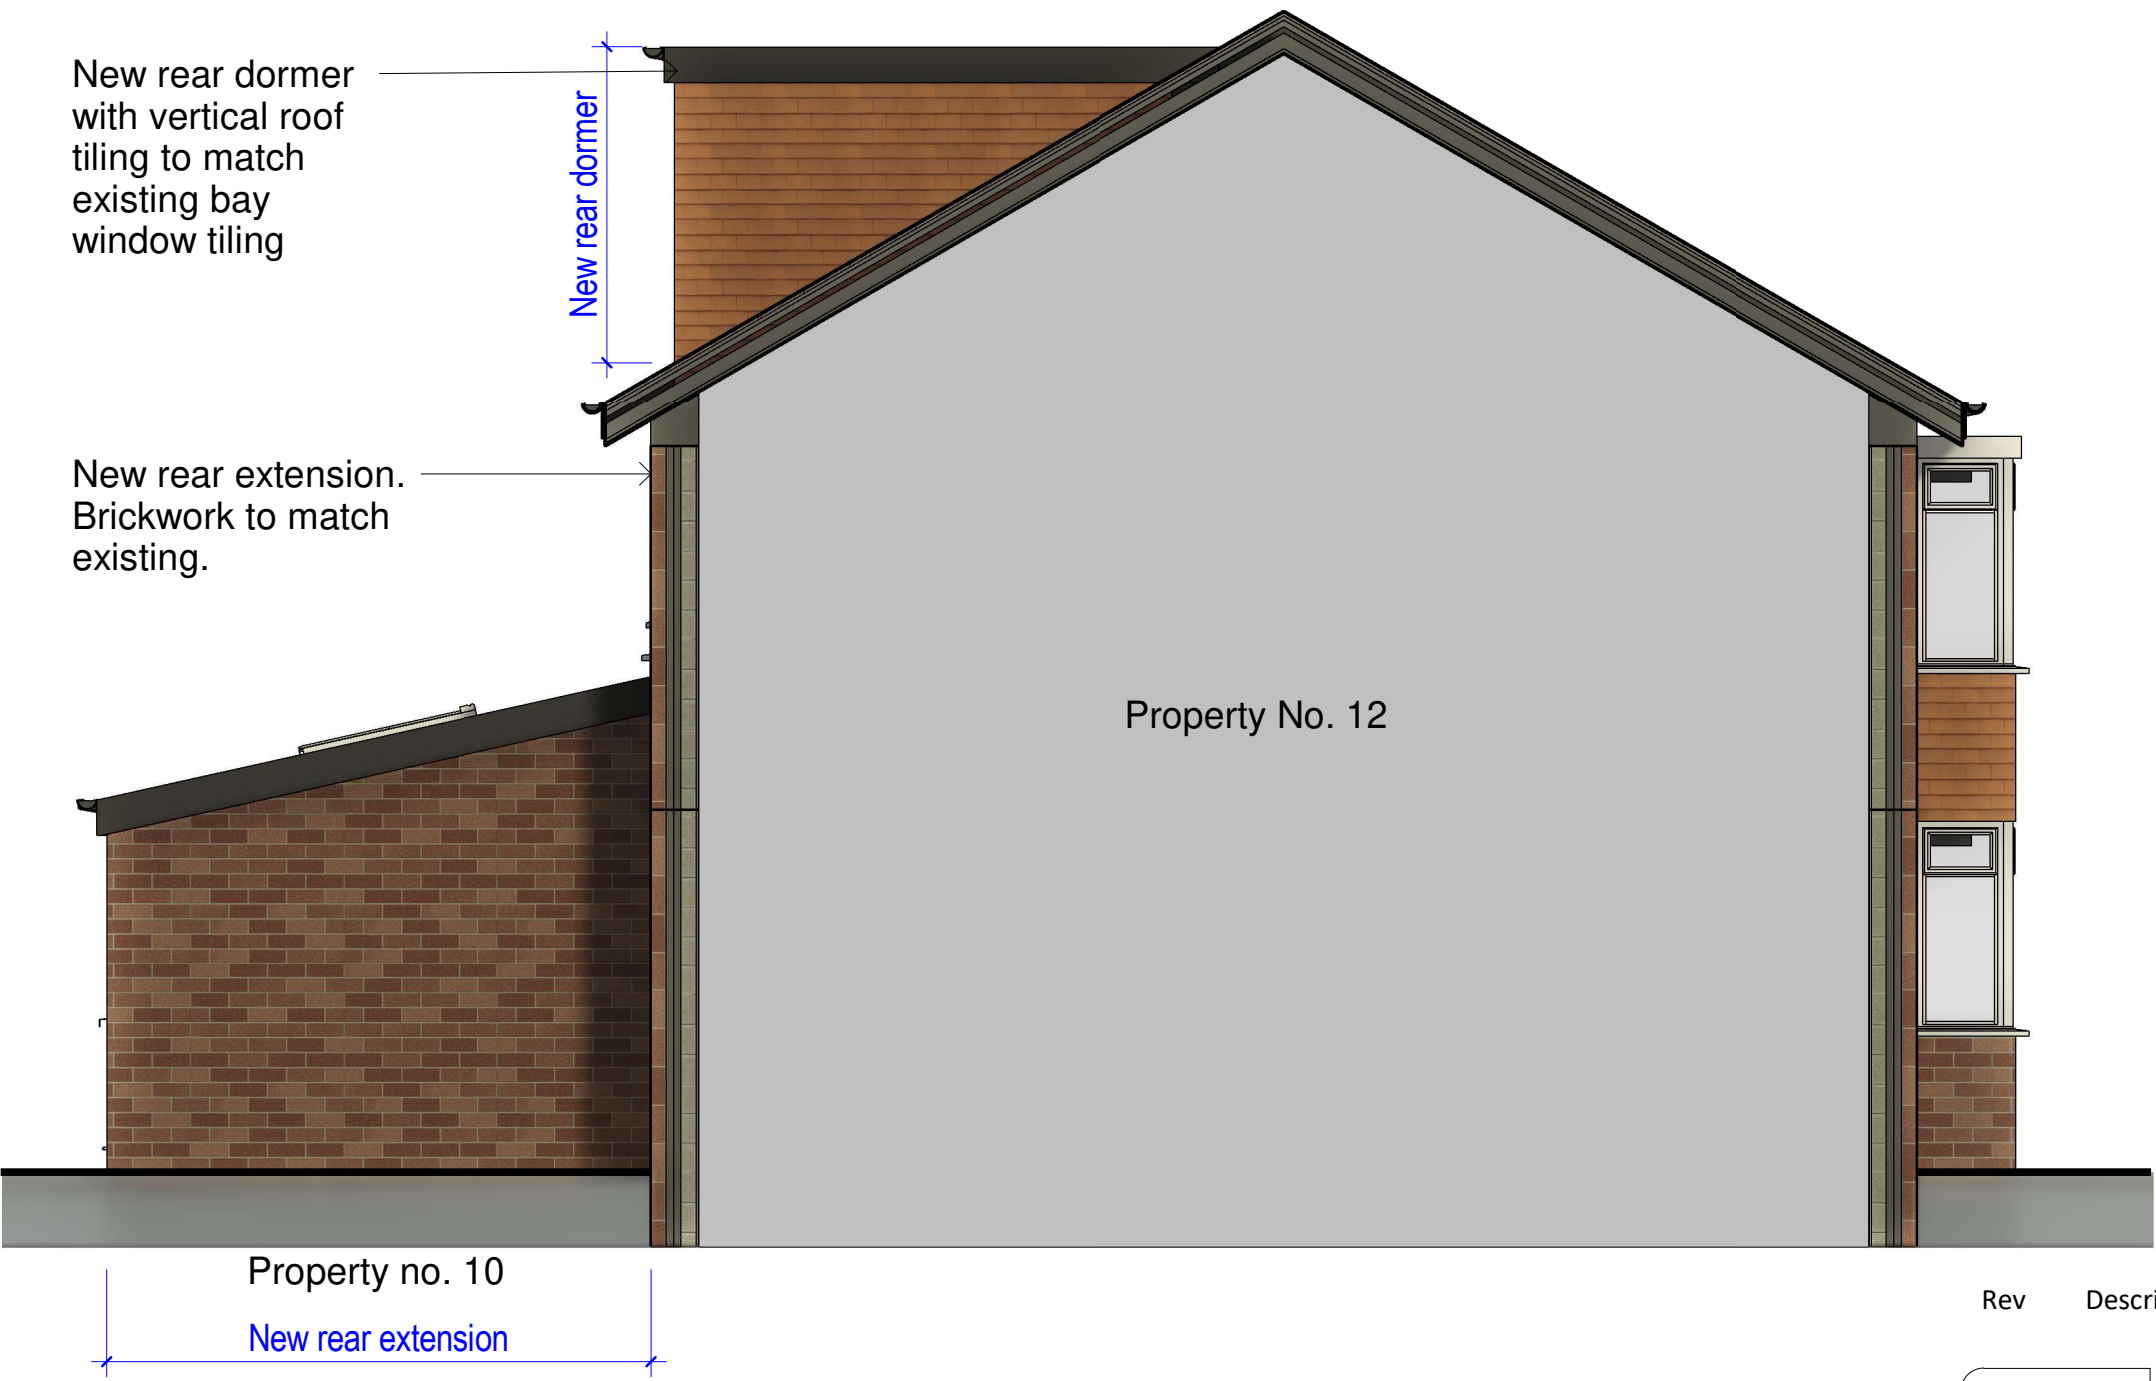

Proposed Side Elevation From Property No. 12
1 : 50

Rev	Description	By	Chk	Date
Project:	Proposed House Extension at 10 Rowsley Avenue, Didsbury, M20 2XD			
Title:	Proposed Elevations			
Client:	xx xxx xxx			
Drawn By:	Author	Checked By:	Checker on	
Original Size:	A1	Project Number:	xxxxxx	
Drawing Number:	3000			REV