

© Copyright: All rights reserved. This drawing must not be reproduced without permission. Do not scale from this drawing. All dimensions are in millimetres unless otherwise stated. Any discrepancies should be reported to the Architect.




Existing NE Elevation

1 : 50 @ A1




Proposed NE Elevation

1 : 50 @ A1

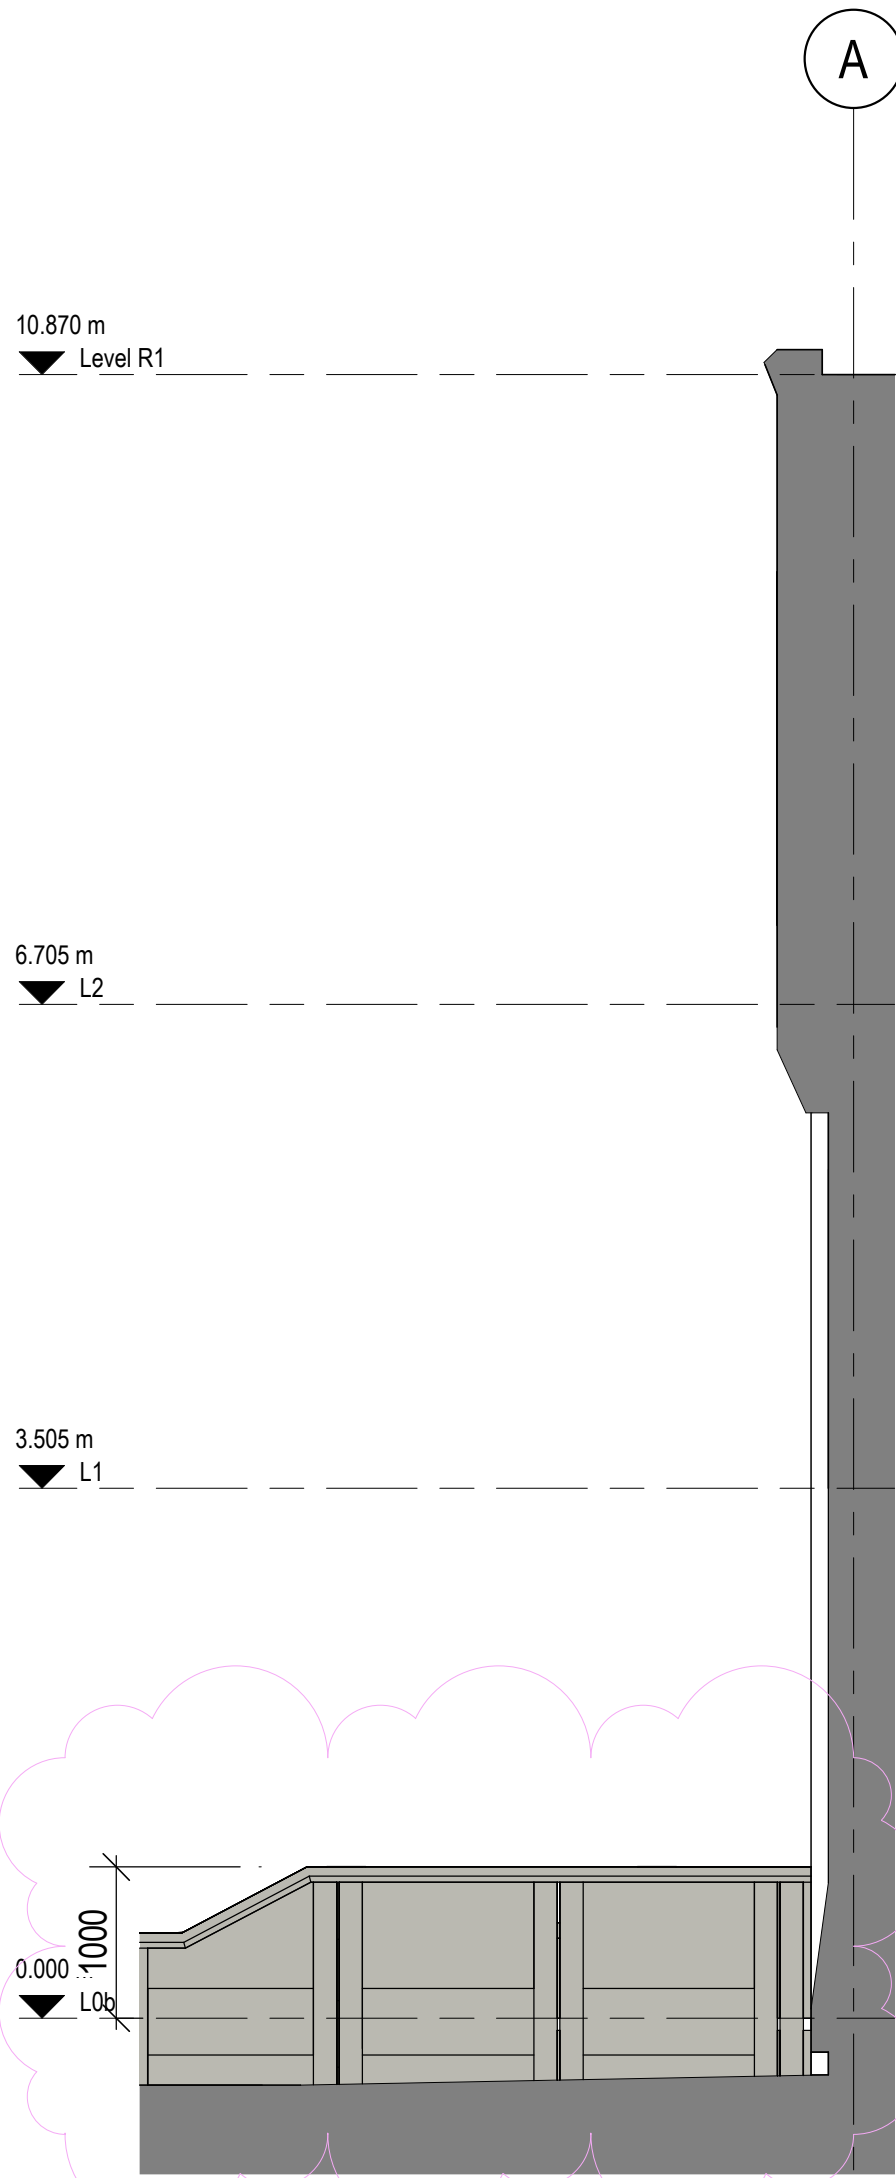


Northwest Elevation

1 : 50 @ A1

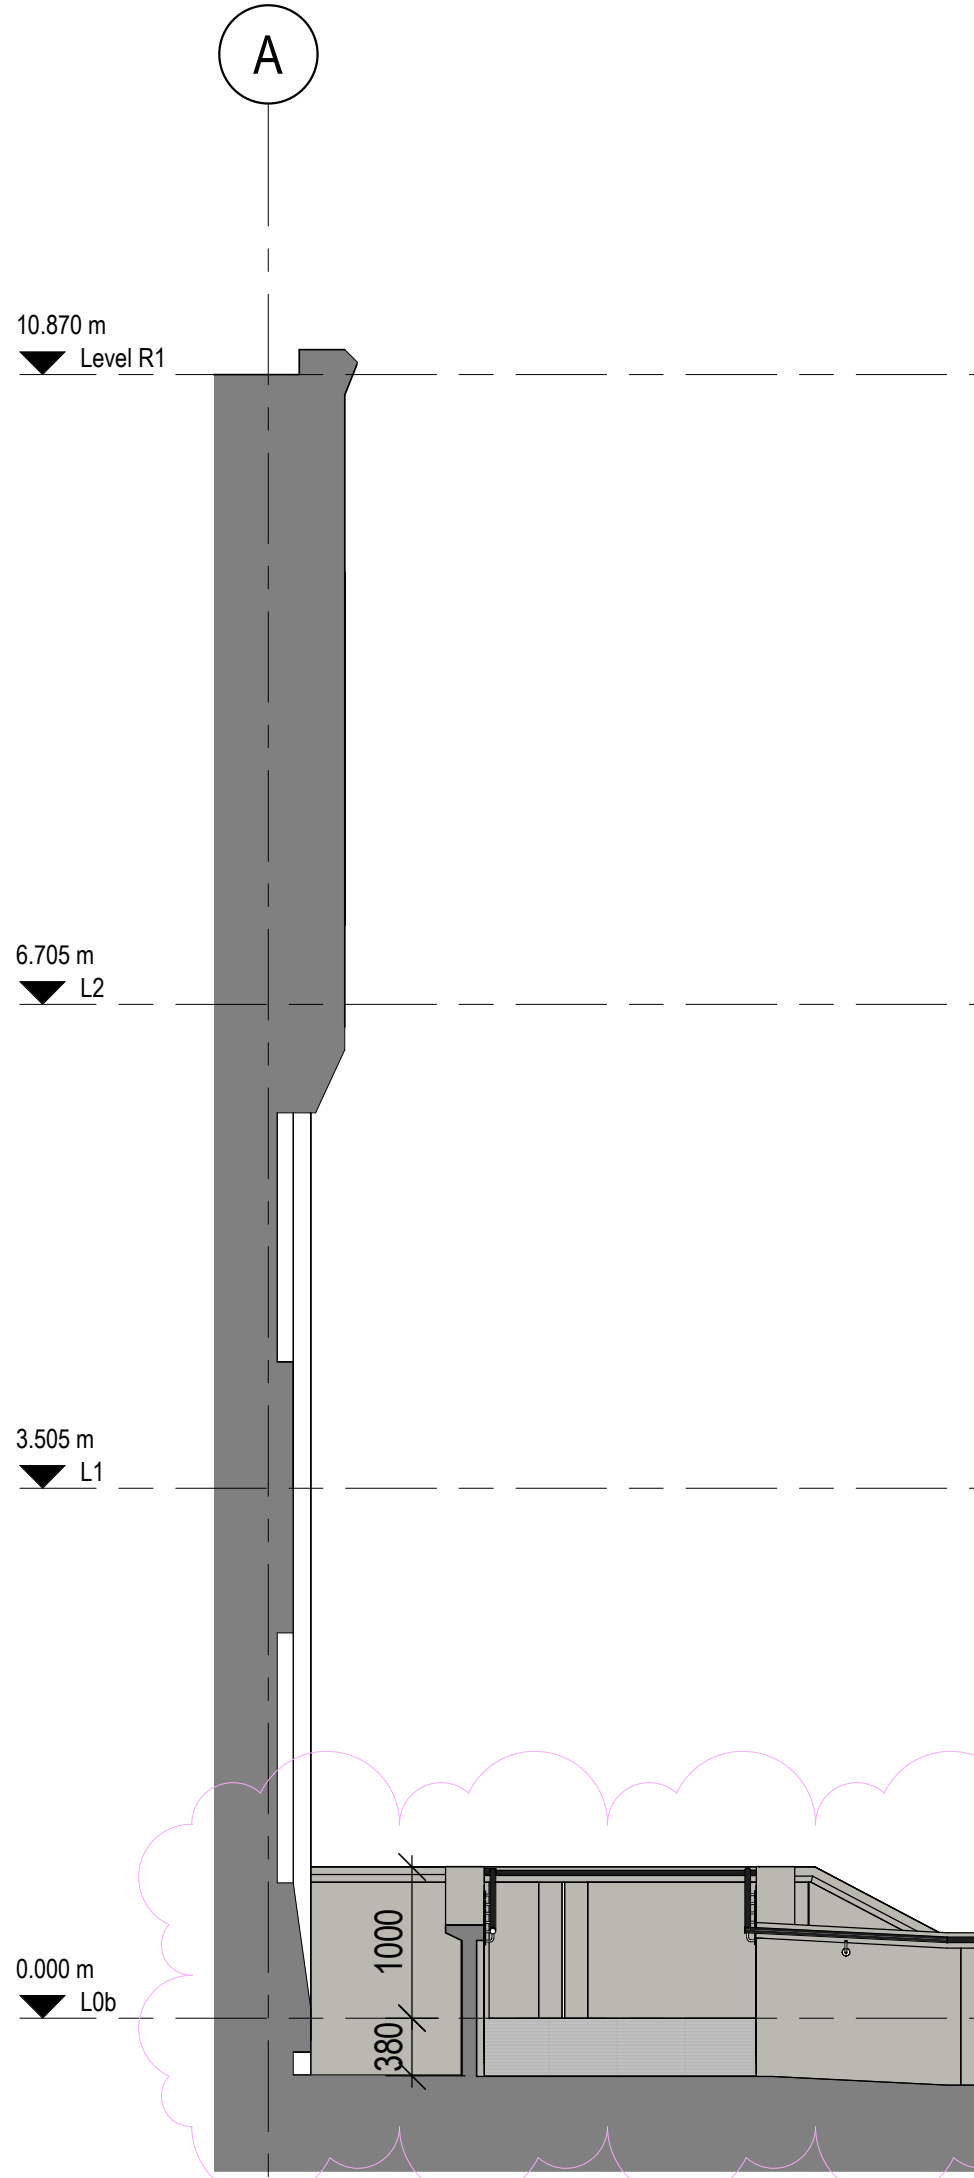


Lower Landing Section

1 : 50 @ A1

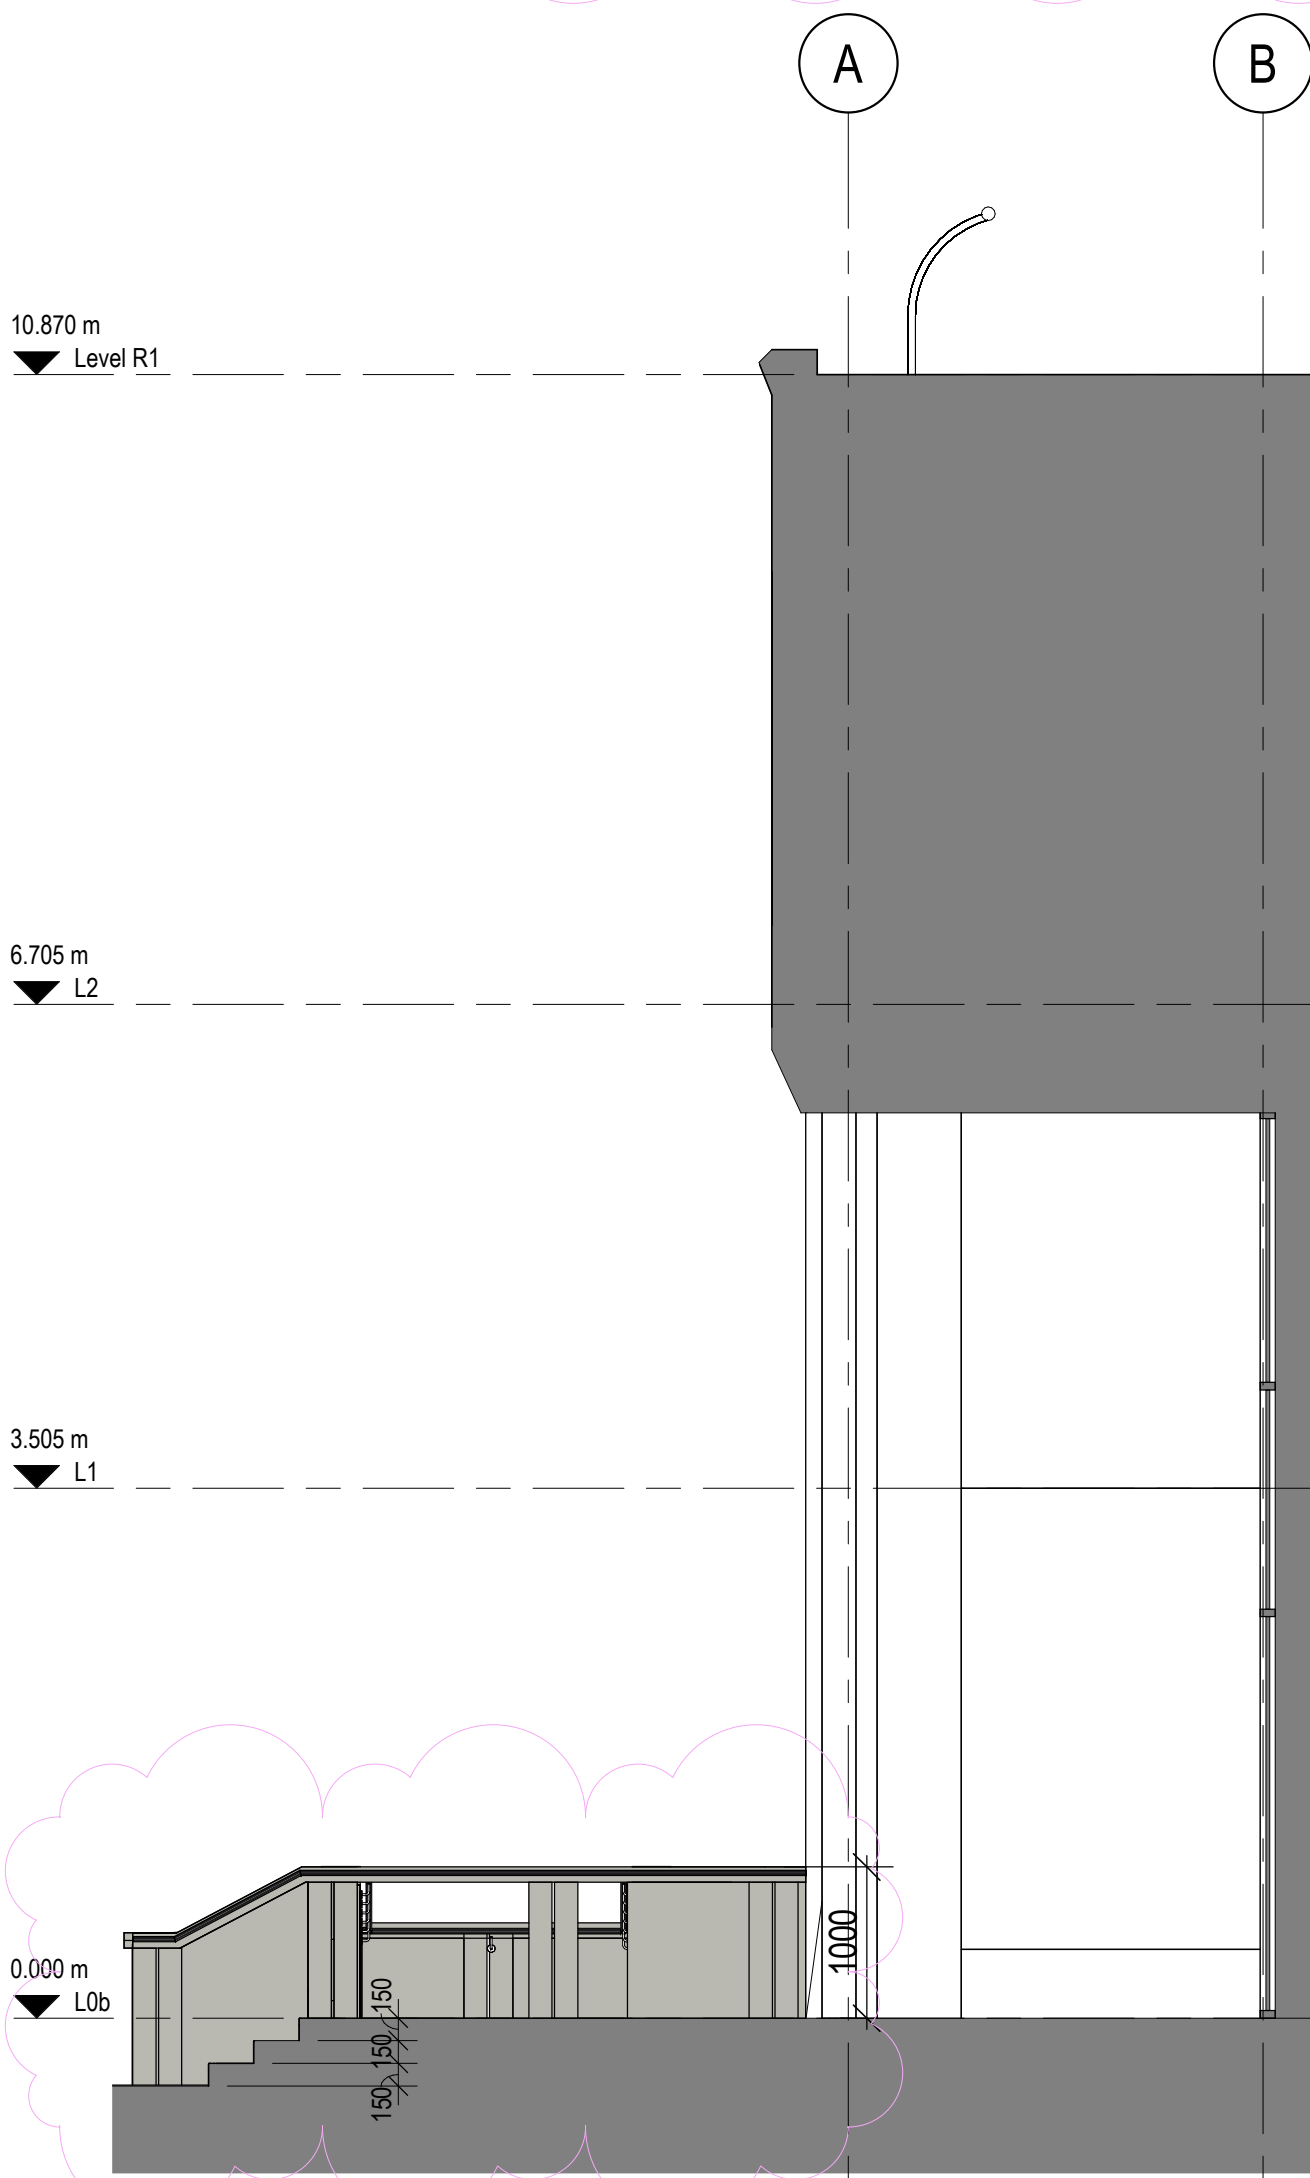


Entrance to Porch Section

1 : 50 @ A1

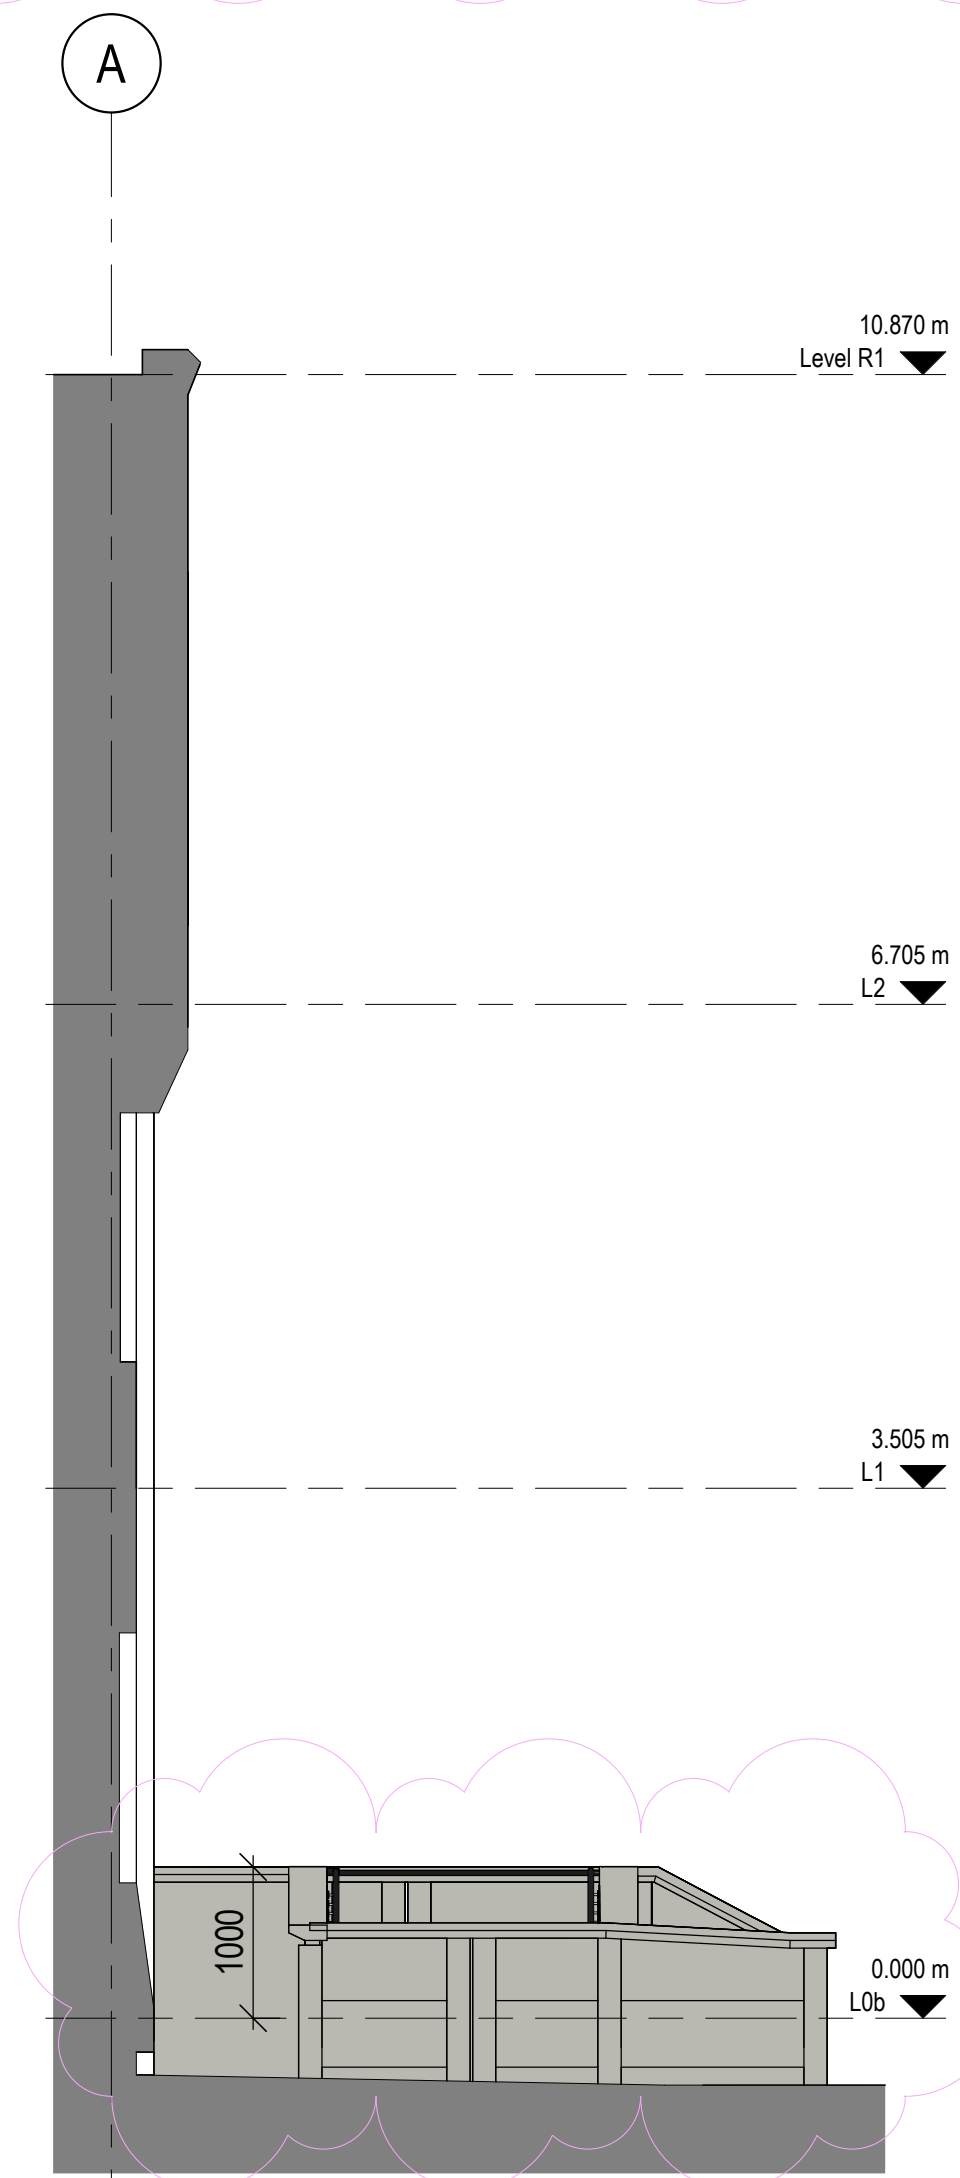

Southeast Elevation

1 : 50 @ A1

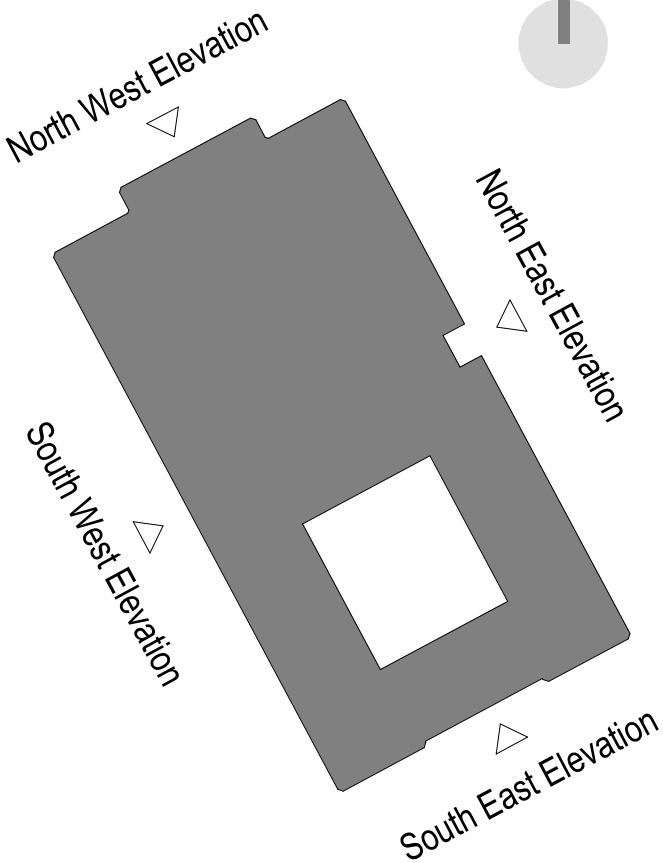

P6	Ramp design updated to include precast wall panels	14.08.2024	SA	TF
P5	Handrail to the proposed entrance map to match existing handrail style on Bridgeford Street. New Ramp and Stairs to be in concrete aggregate to match existing facade	07.06.2024	SA	TF
P4	Handrail reduced to 1000mm	16.05.24	SA	TF
P3	Proposal updated.	19.04.24	CB	TF
P2	Updated Drawing to Show Ramp Elevations	02.11.2023	MT	TF
P1	Issued for approval	13.09.2023	PMB / SA	TF
PLANNING				
Revision	Description	Date	Drawn	Checked

Halliday Meecham Architects Limited

111 Piccadilly Manchester M1 2HY
+44 (0)161 661 5566

4 Devonshire Street London W1W 5DT
+44 (0)203 440 5175

hma@hallidaymeecham.com
www.hallidaymeecham.com



Client:	University of Manchester					
Project:	Humanities LTM					
Phase/ Location:	Humanities Building, University of Manchester					
Drawing:	Existing and Proposed Ramp Elevations					
Scale @ A1	Scale @ A3	Date:	Drawn:	Checked:	Job No.	Drawing No.
1:50	1:100	09/11/23	SA	TF	5607	20203
Drawing Ref.	5607-HMA-HB-XX-DR-A-20203					Revision
						P6