



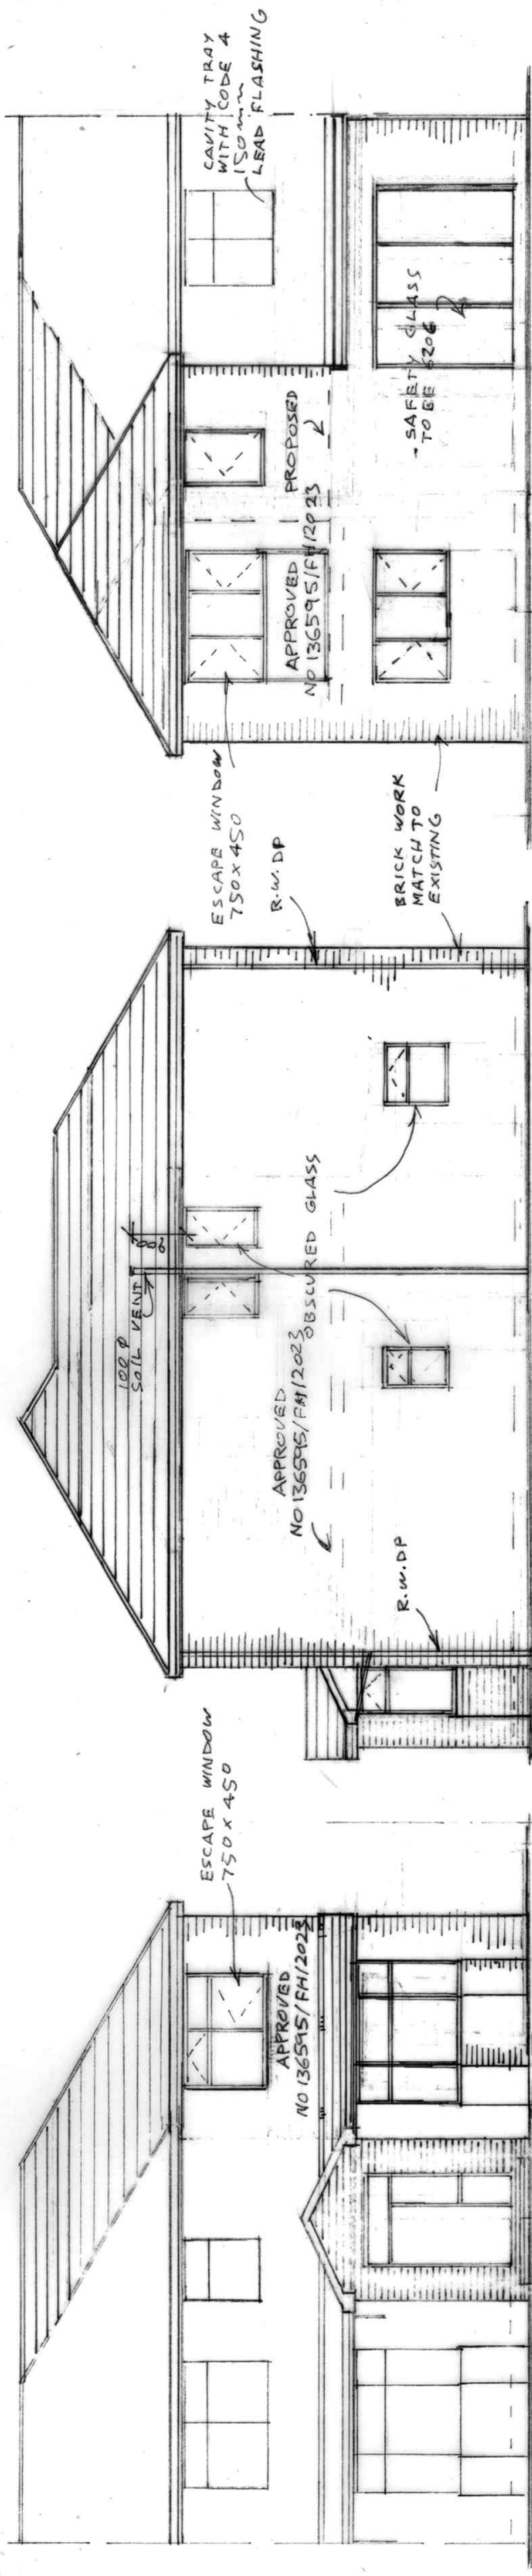

FRONT ELEVATION
(PROPOSED)

SIDE ELEVATION
(PROPOSED)

REAR ELEVATION
(PROPOSED)

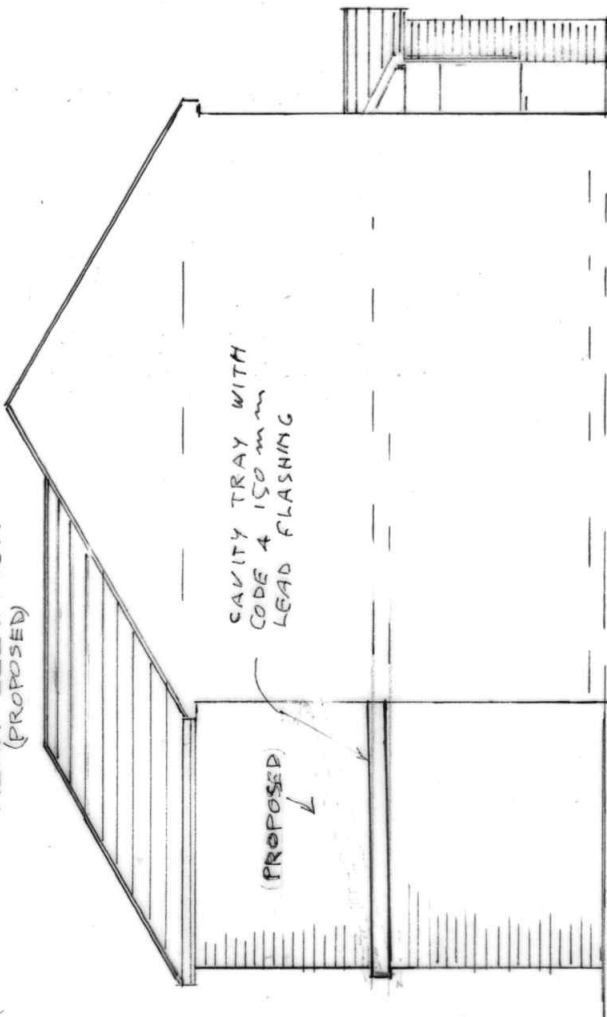

SIDE ELEVATION
(PROPOSED)

BUILDING DESIGN SERVICES M. FAROOQ 6 Stock Close, Shawclough, Rochdale OL12 6BB Tel: 01706 712231 Mob: 07967605763		
PROPOSED DOUBLE STOREY SIDE AND SINGLE STOREY REAR EXTENSION AT 2 ROTHESAY ROAD MANCHESTER M8 4JA		
For: Mr NAVEED KHAN	Elevation SECTION	Scale 1:100 SCALE 1:50
		A1984/3