


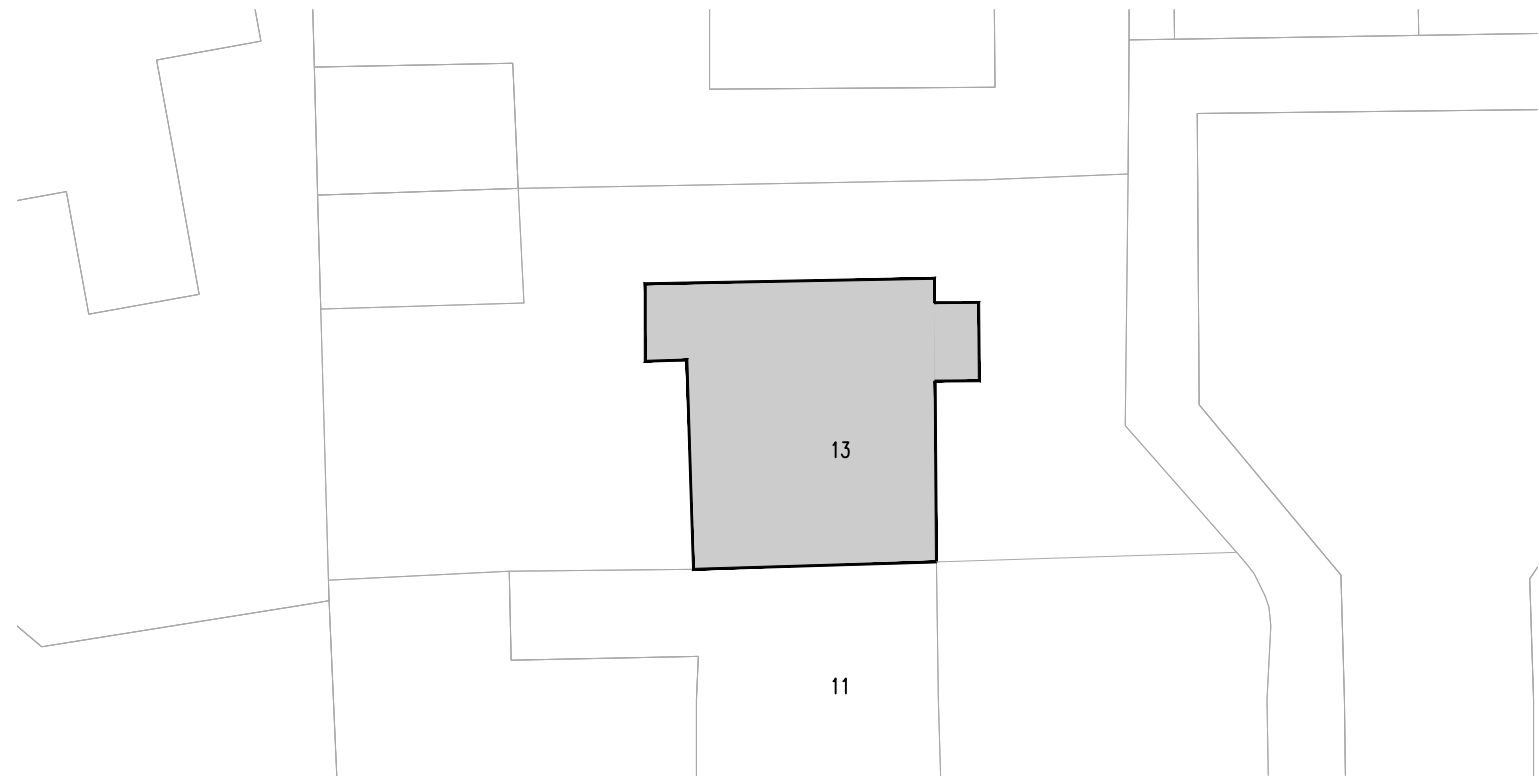
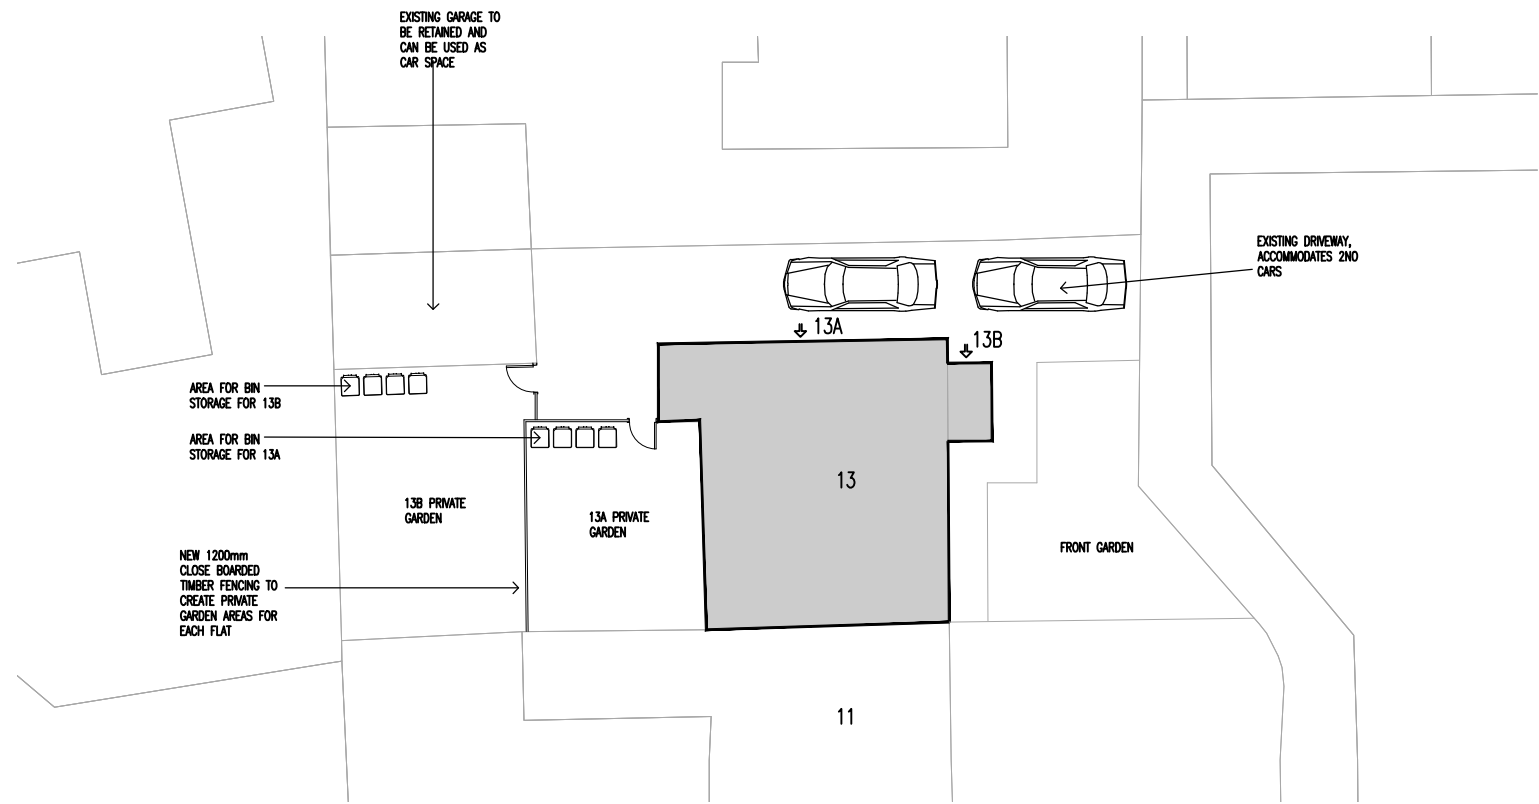


 

EXISTING SITE PLAN
1:200@A3

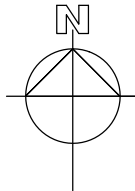

PROPOSED SITE PLAN
1:200@A3

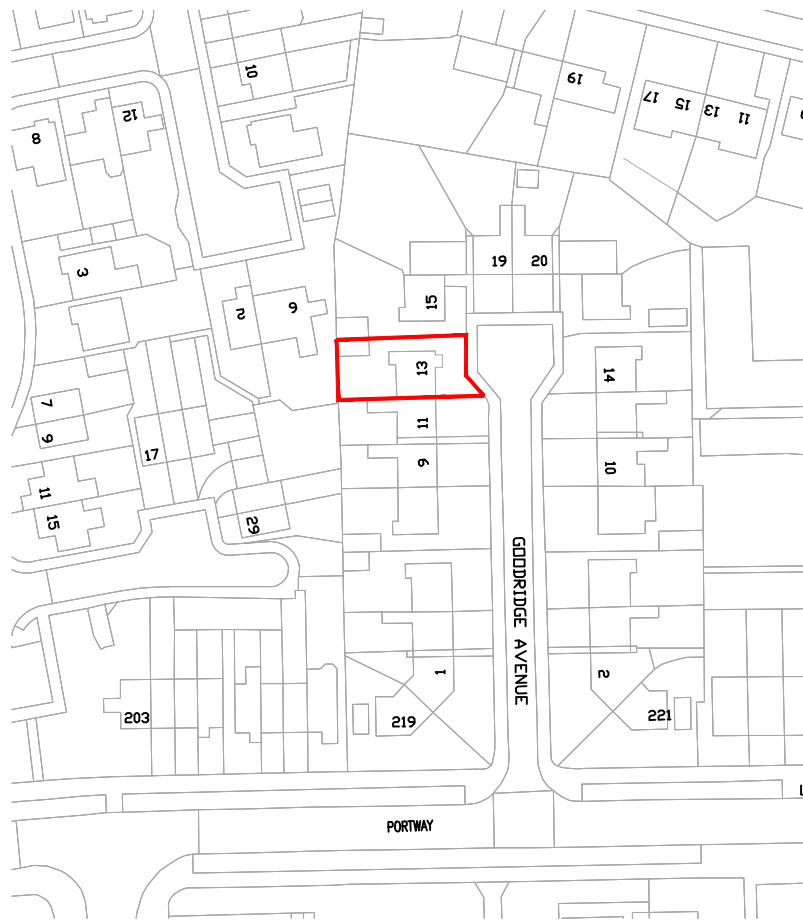

SITE LOCATION PLAN (226sqm)
1:1250@A3

C2 Amendments after planning comments		22.01.24	MG
C1 Amendments after planning comments		17.01.24	MG
Rev	Amendments	Date	Ints

Mark Gordon
Design + Associates

Project	
13 GOODRIDGE AVENUE WYTHENSHAW, M22 1QN	
Drawing Title	
SITE LOCATION PLAN PROPOSED SITE PLAN	

Drawn	TW	Checked	—
Date	MAR 2023	Scale	A3 1 : 100
Drawing No.	13GA/200/BR		Rev. C2