


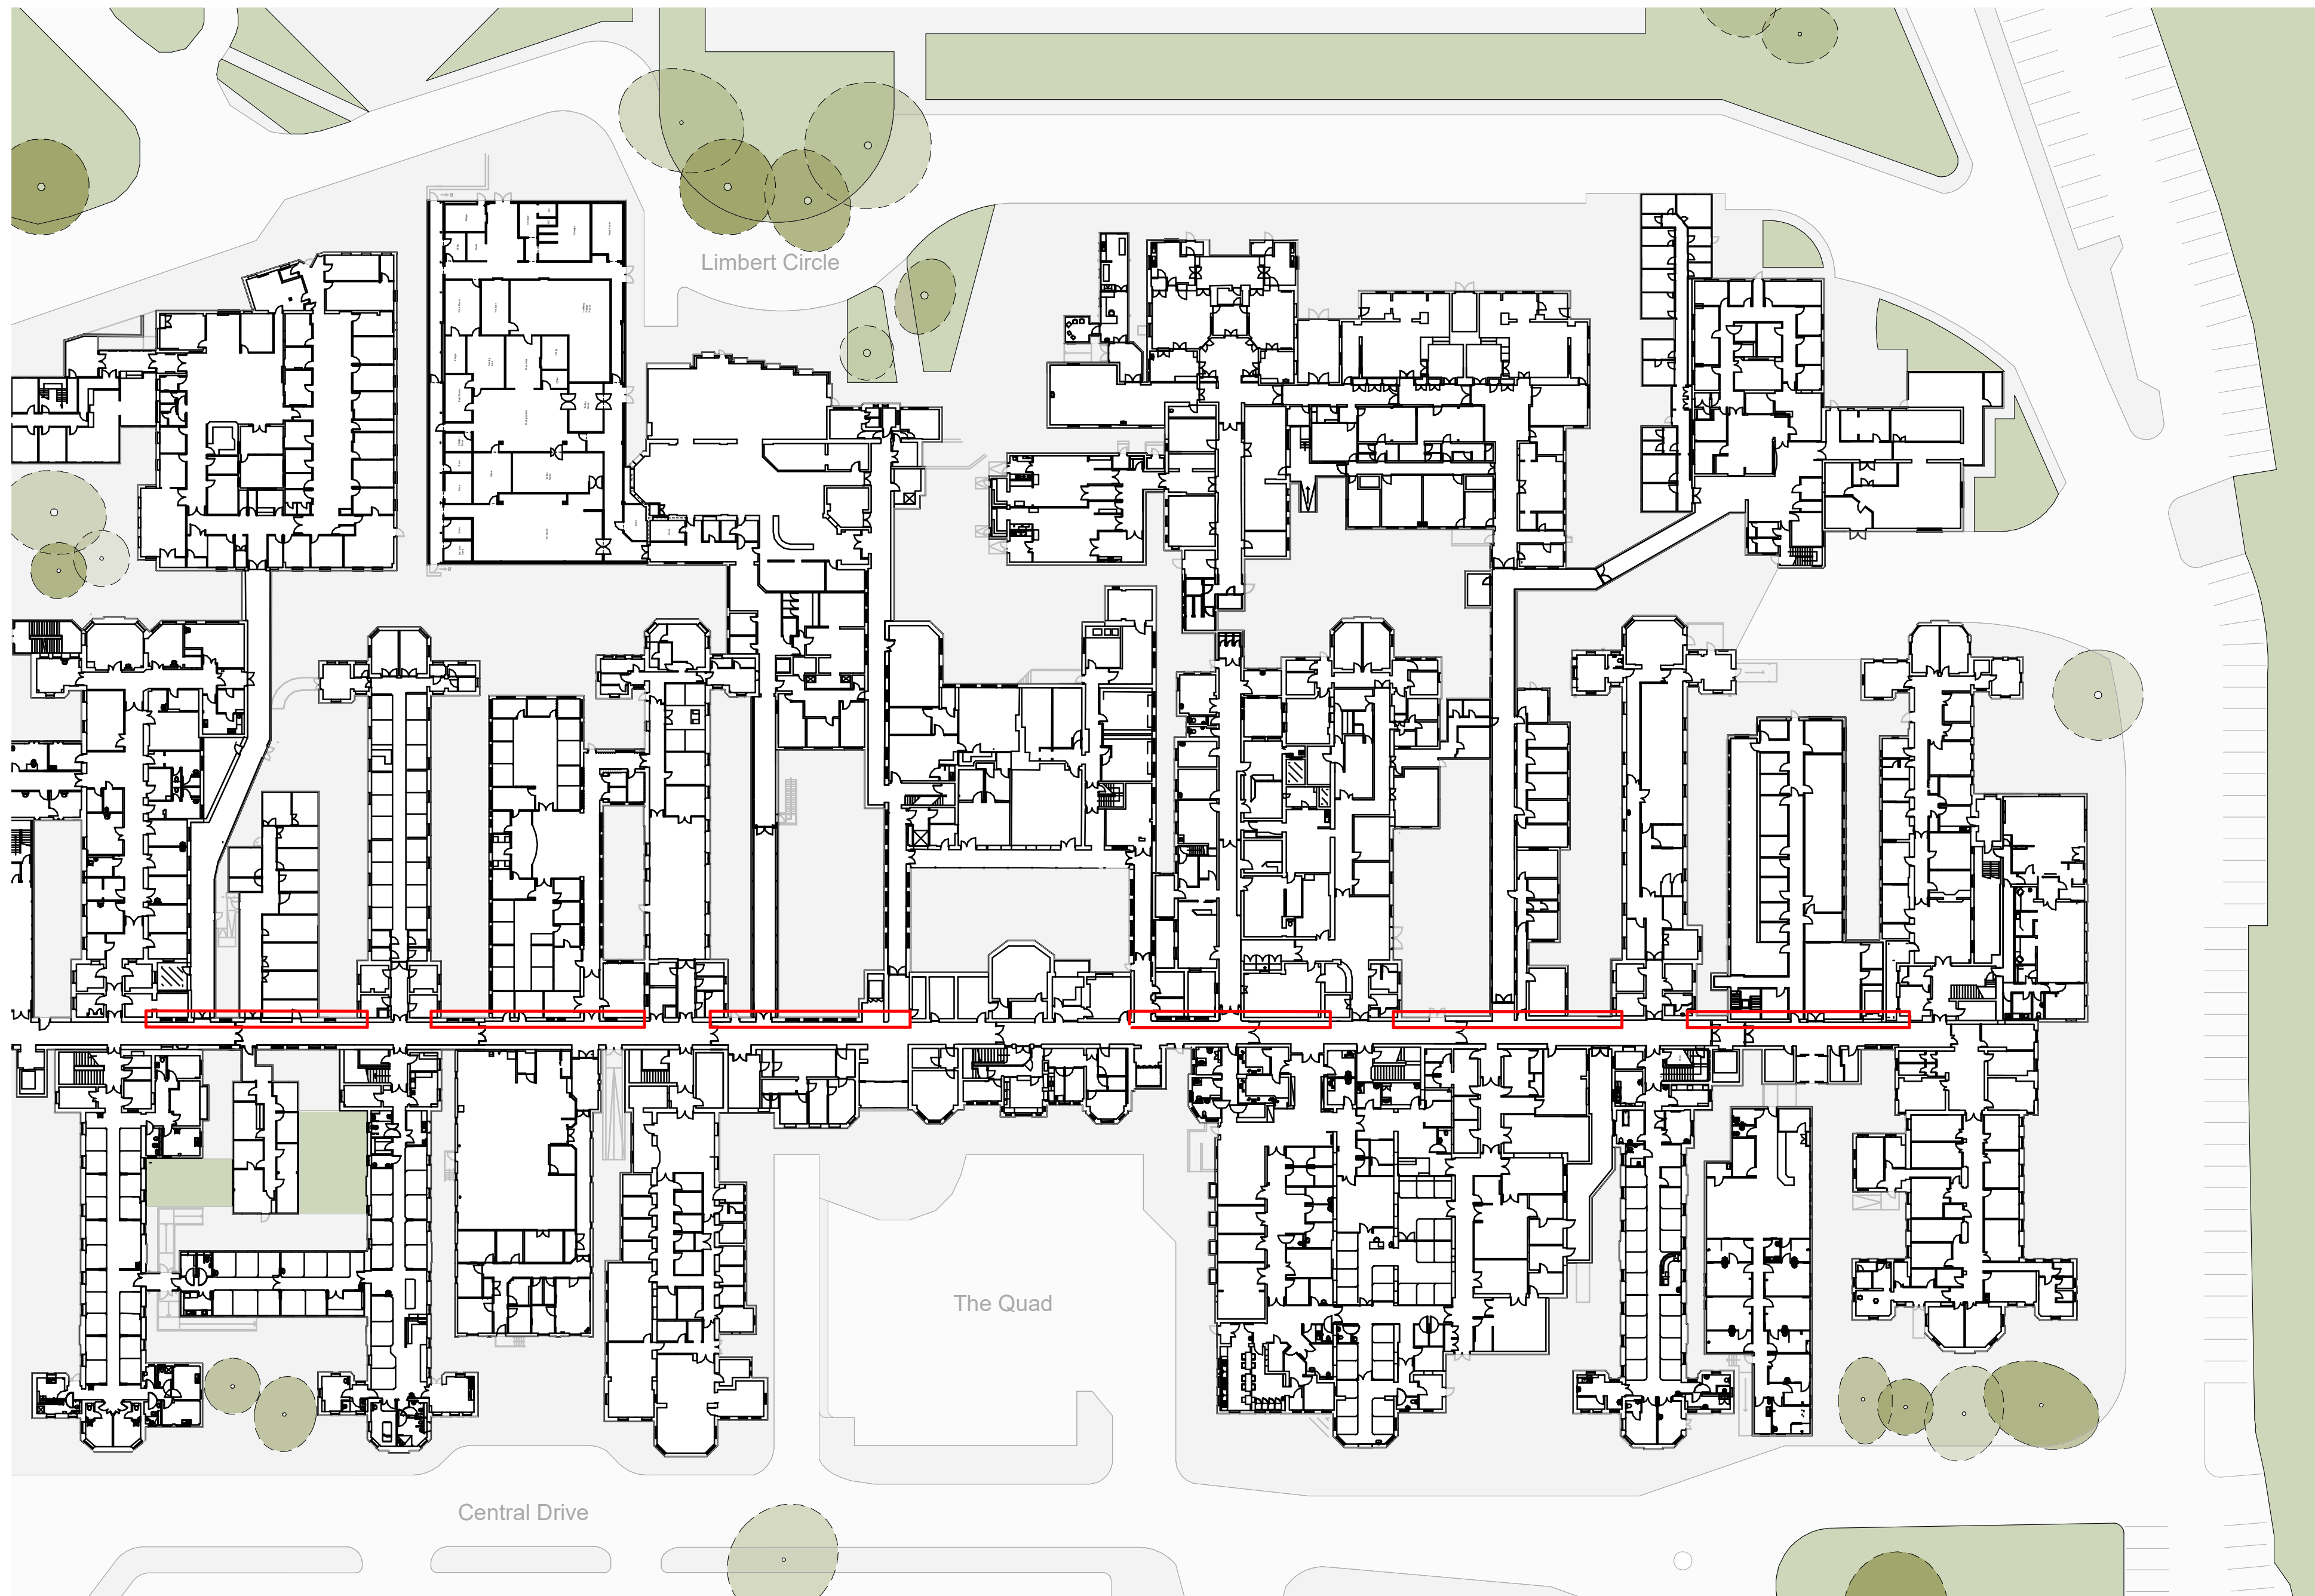

1

Level 0 - Site Plan

1:500

Denotes area under application

Scale 1:500

