



0 1 2 3 4 5
Metres
Scale 1 : 50 @ A1 1:100 @ A3

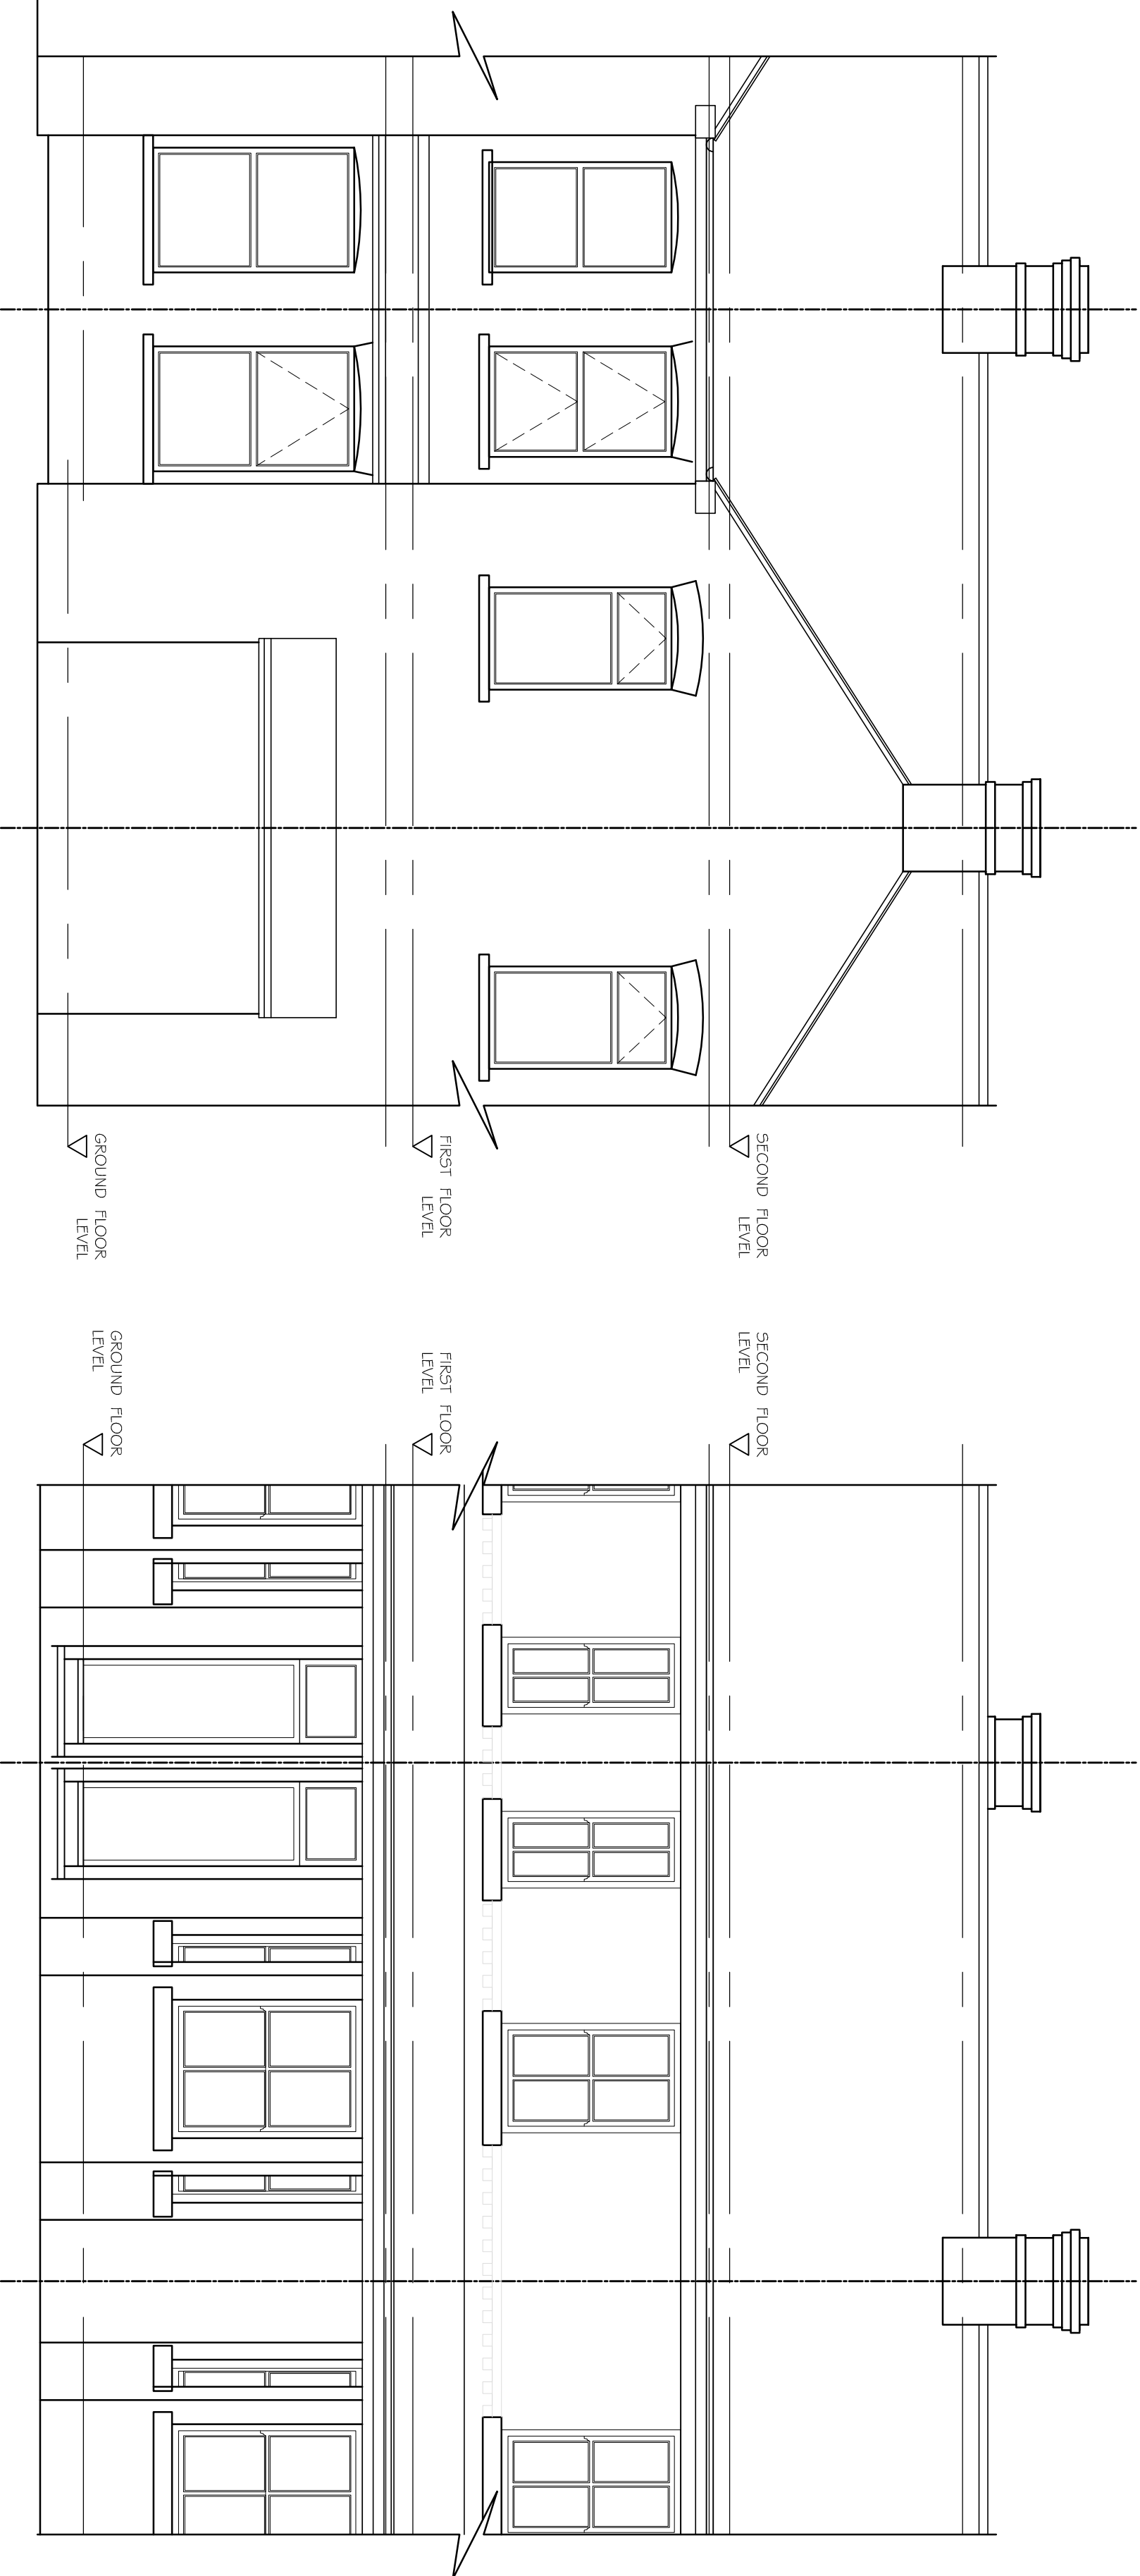


REAR ELEVATION - North

FRONT ELEVATION - South

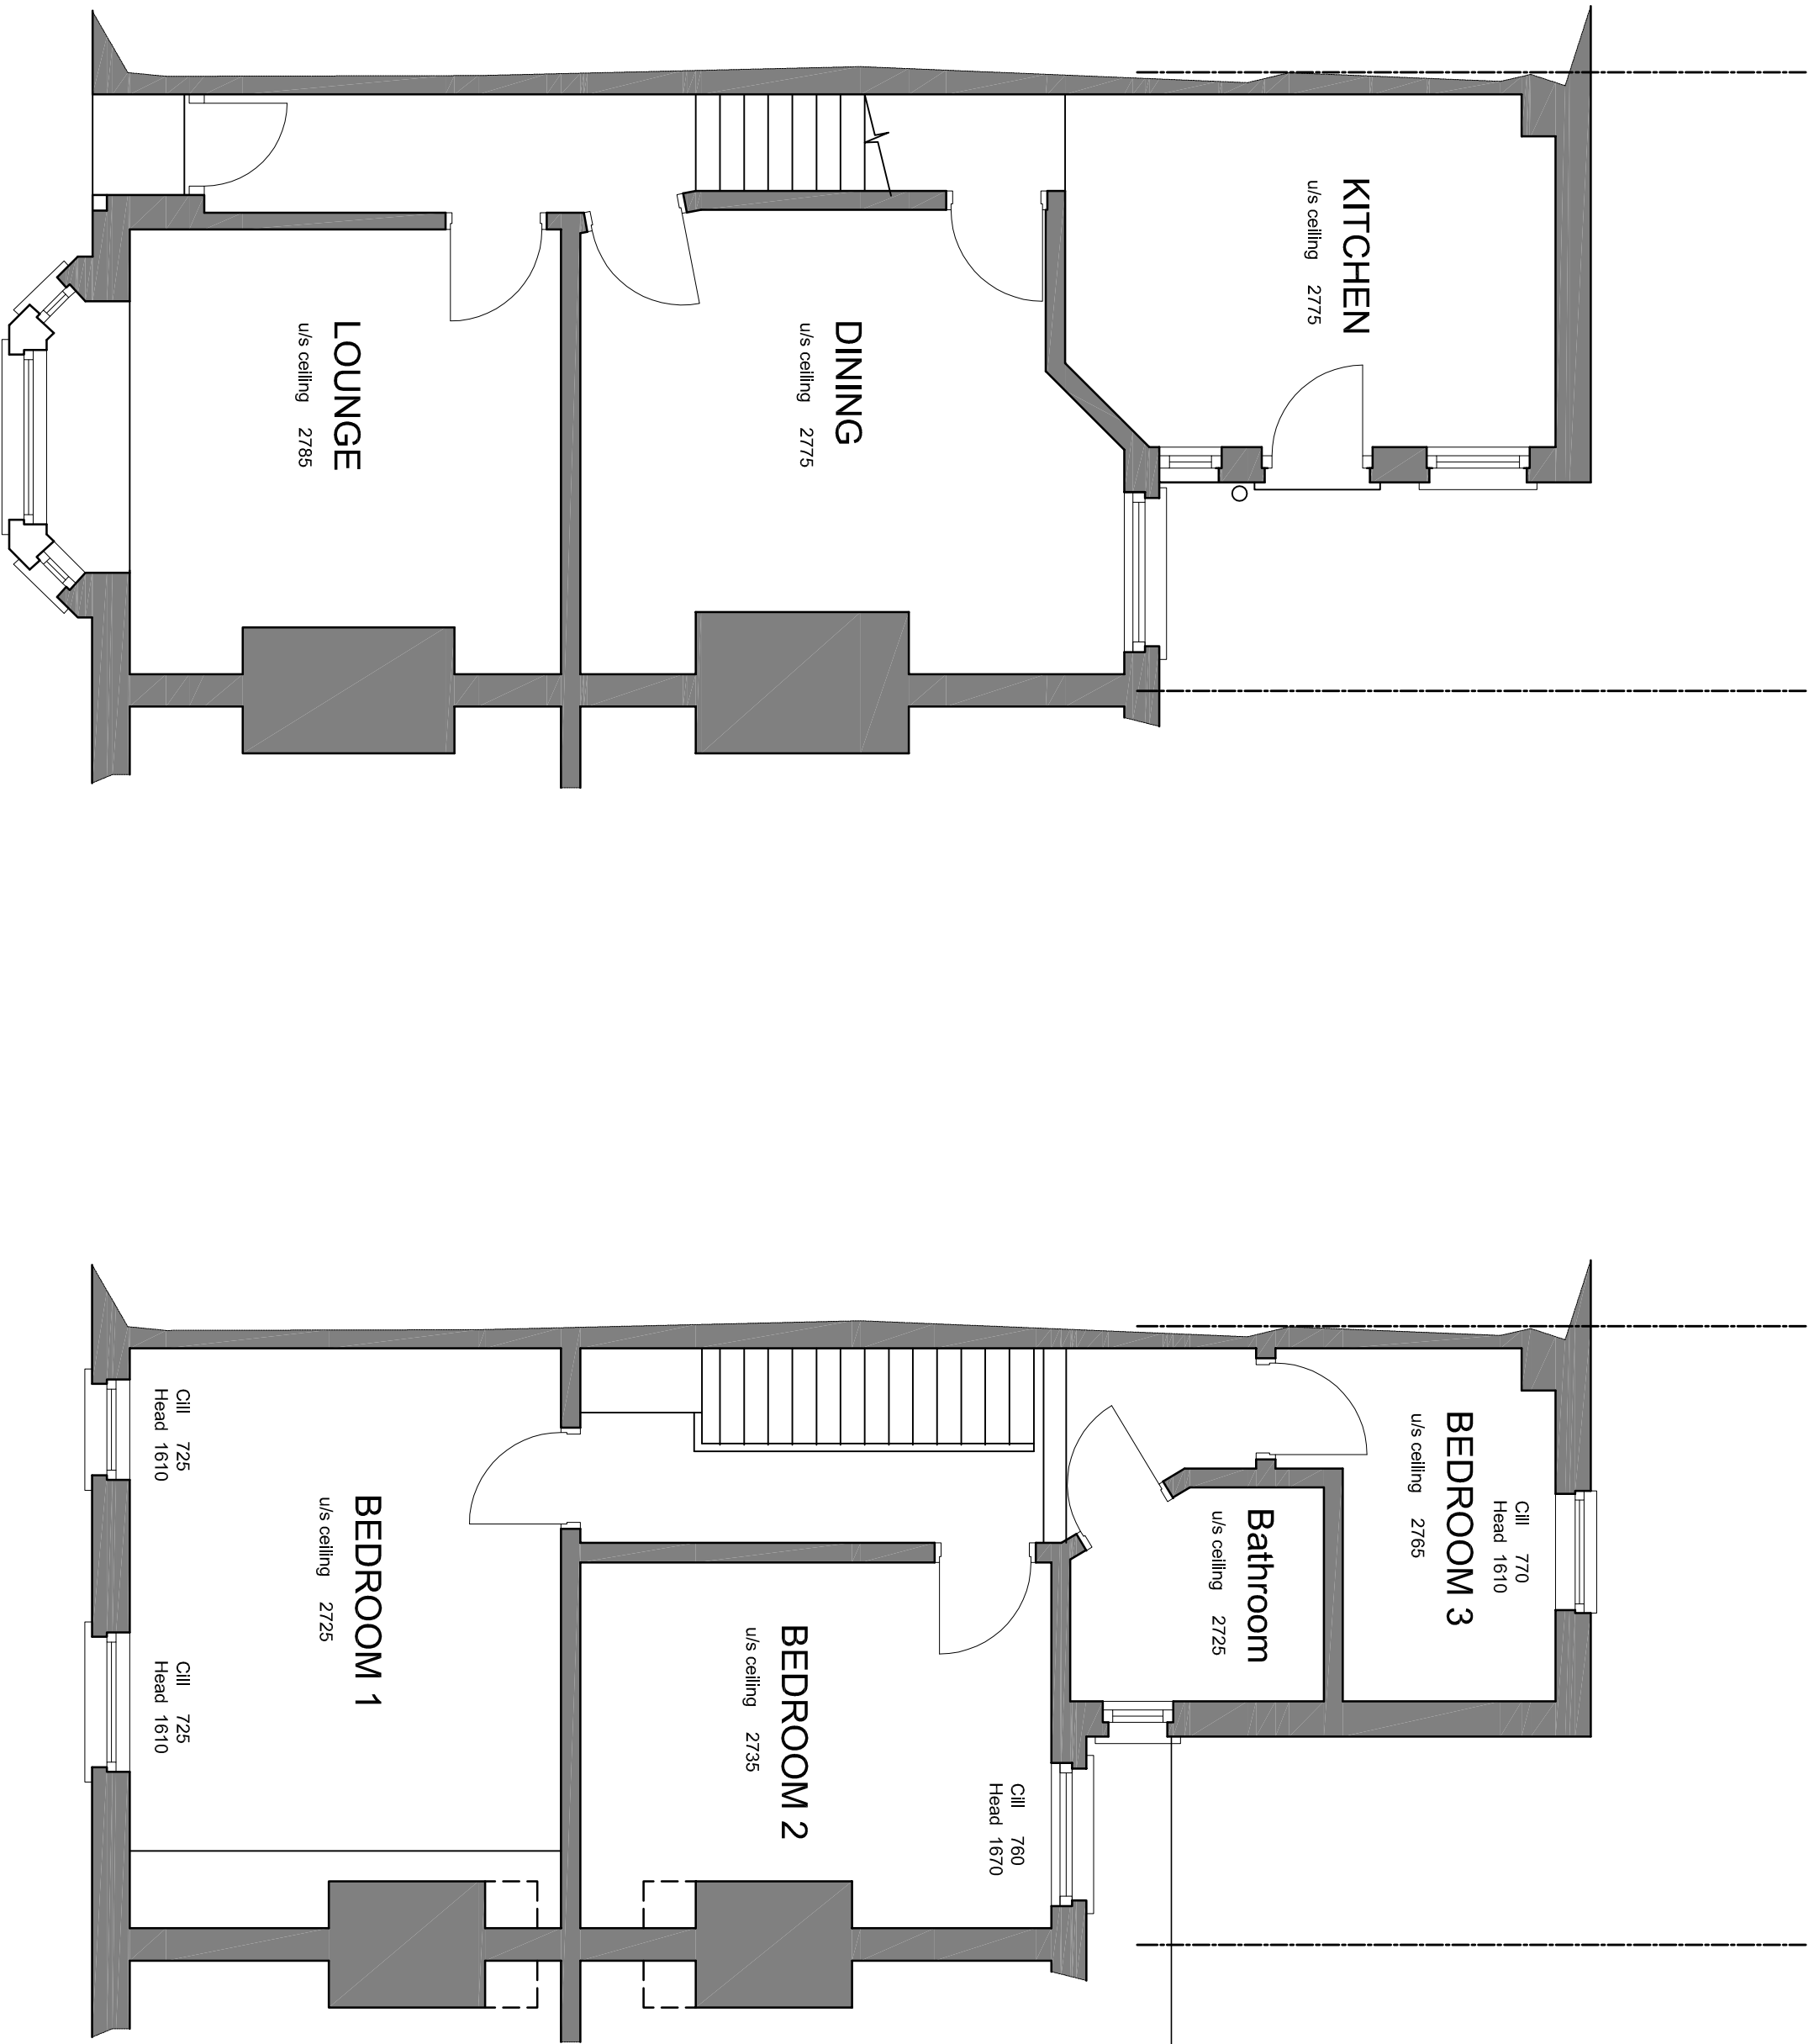

GROUND FLOOR PLAN

FIRST FLOOR PLAN

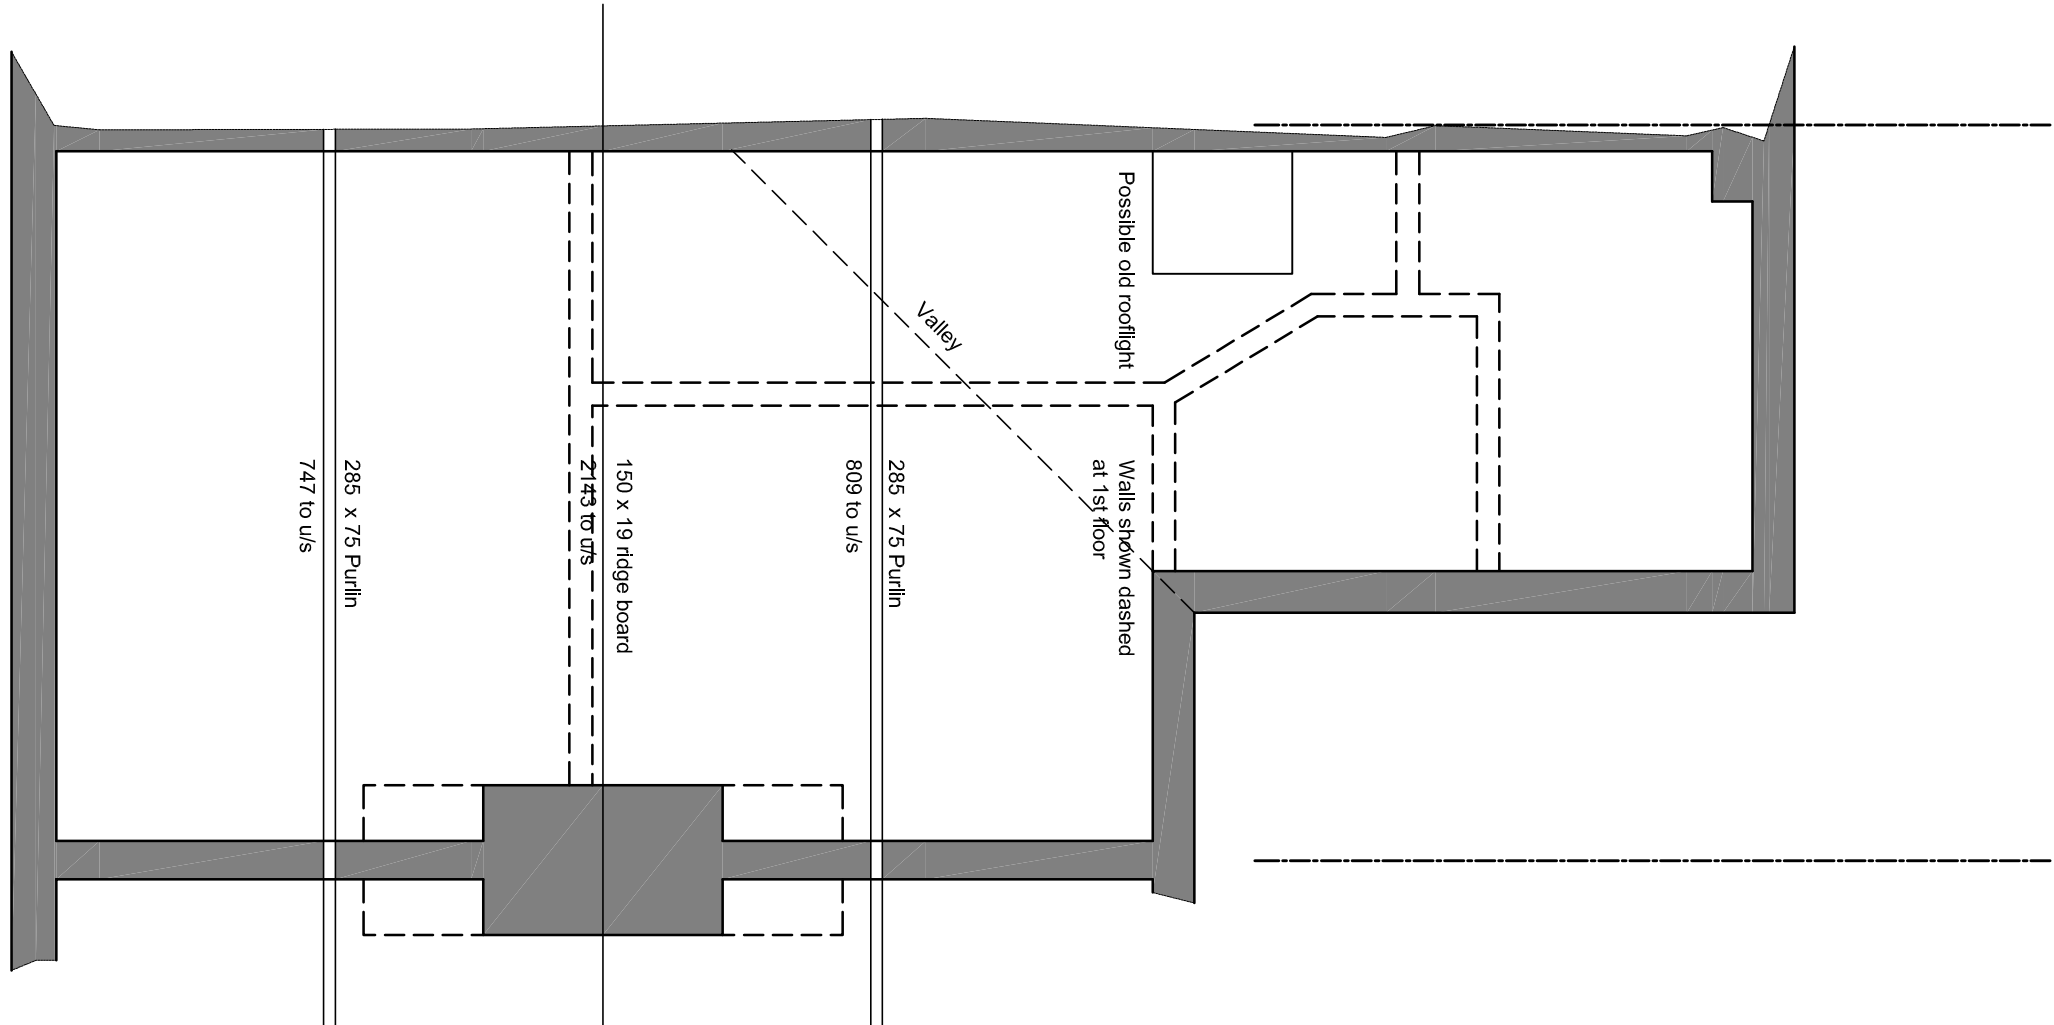


ROOF PLAN


© Ambit Architectural Design Limited Copyright 2014. All rights reserved. This drawing is the property of Ambit Architectural Design Limited and is not to be reproduced in any form without written permission. Any discrepancies should be referred to the Designer / Architect. This drawing is to be read in conjunction with structural engineers drawings and specifications and confirm all dimensions on site prior to manufacture.

NOTES:


- The builder is to familiarise himself and fully understand the plans and any appropriate structural details before any works commence.
- The plans relating to the proposed project to be read in conjunction with all appropriate structural engineers details.
- DO NOT SCALE FROM PLANS. Use figured dimensions only but the contractor is to check all dimensions on site prior to commencement of work on site and any discrepancies are to be brought to the attention of the designer or engineer.
- All site work to be carried out to the Building Regulations 1991, current British Standards and Codes of Practice.
- All structural site inspections are to be seen and approved by the Approved Inspector prior to commencement of work.
- Any existing beams and timbers carrying additional load are to be exposed and checked on site for suitability and if necessary replaced.
- All drainage and foundation work is provisional and is subject to conditions encountered on site.
- All concrete work to be carried out to BS 5328: pt 3 : 1981 and BS 1282 : 1985.
- All brickwork to be carried out to BS 5328 : pt 3 : 1985
- All timber to be preservative treated with a suitable preservative to BS 1282 : 1975.
- All building work to be carried out to the general requirements for workmanship. Workmanship should comply with the relevant sections of BS 8000 Part 10 : 1995.

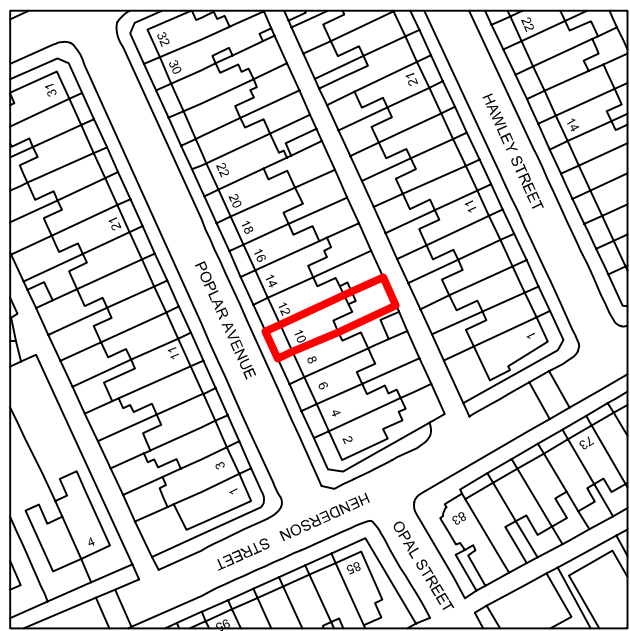

LOCATION PLAN
Scale 1:1250 @ A1

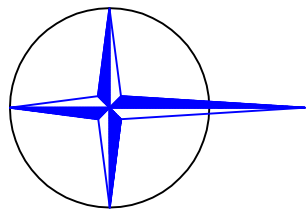

for Location Plan
PLAN GRID NORTH

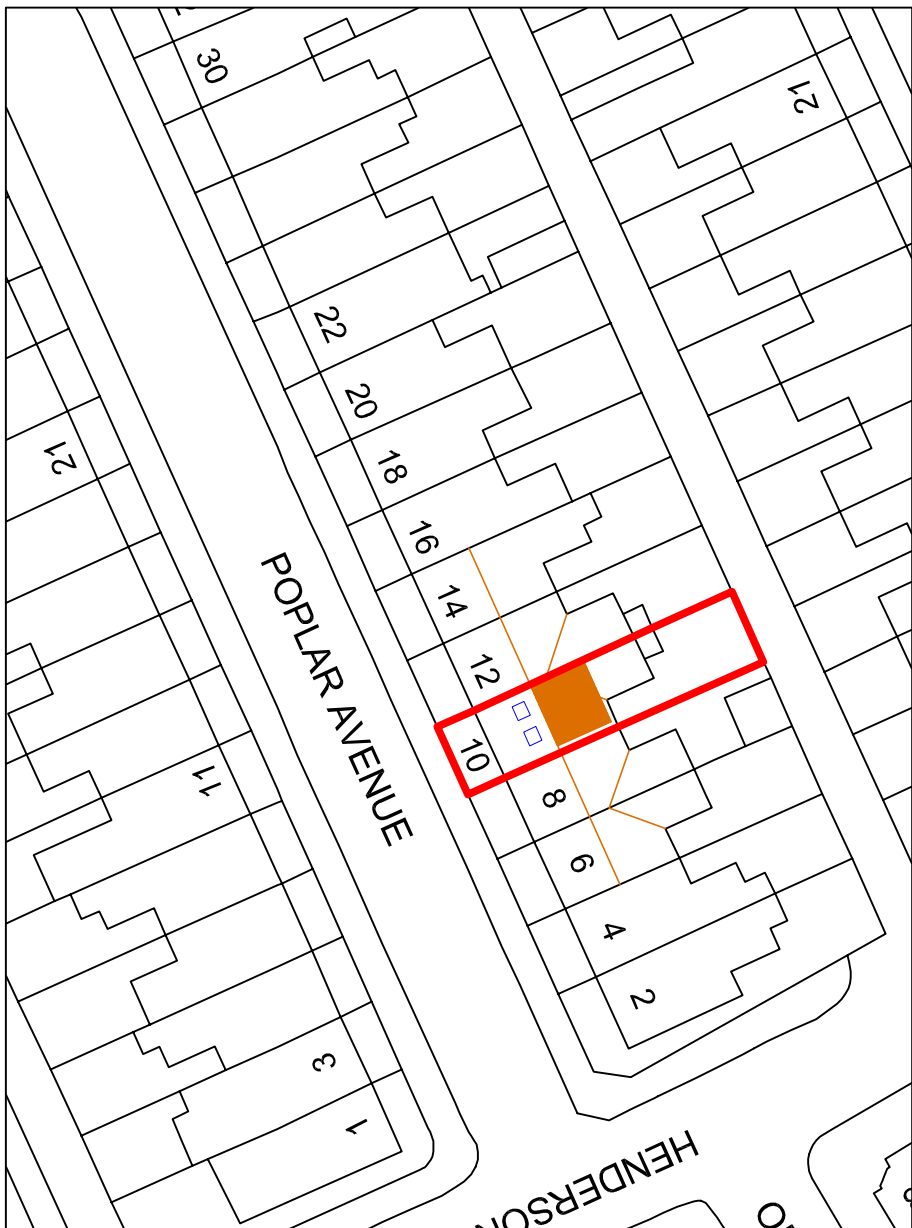

BLOCK PLAN : Scale 1:500 @ A1

0 10 20 30
Metres

A		Existing and proposed front and side elevations	27.06.2024
Rev	Description	Date	
PROJECT 10 Poplar Avenue, Levenshulme Manchester, M19 2GS TITLE EXISTING PLANS, ELEVATIONS, LOCATION PLAN & BLOCK PLAN DRAWN CGH SCALE 1:50@A1 1:100@A3 DATE May 2024 REV. A			
Ambit Architectural Design		29 Freshfield Road, Stockport, Cheshire SK4 3JN Email: info@ambitarch.co.uk	