





EXISTING FRONT ELEVATION

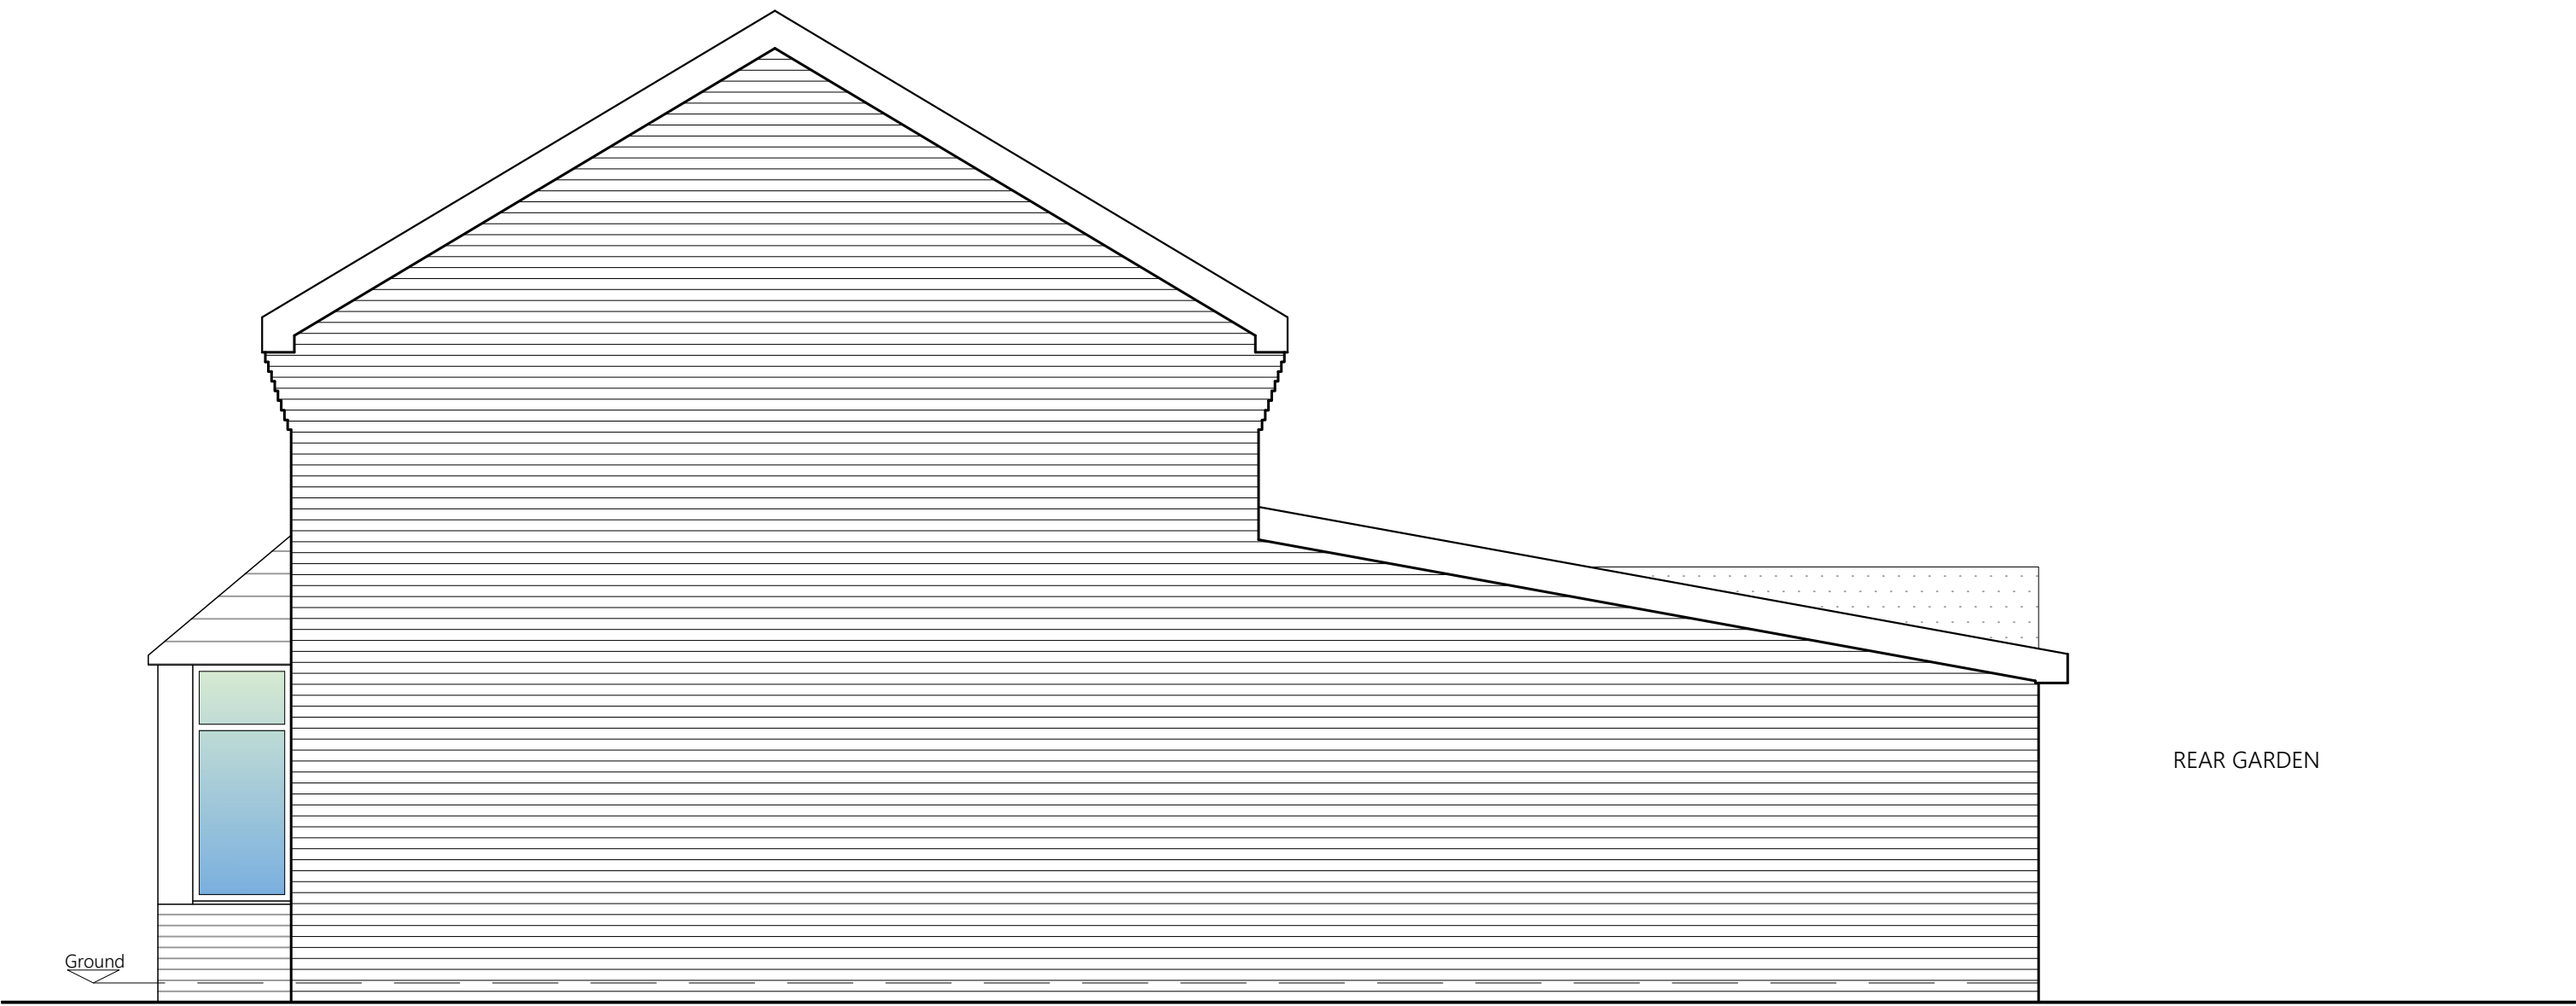

EXISTING SIDE ELEVATION



EXISTING REAR ELEVATION

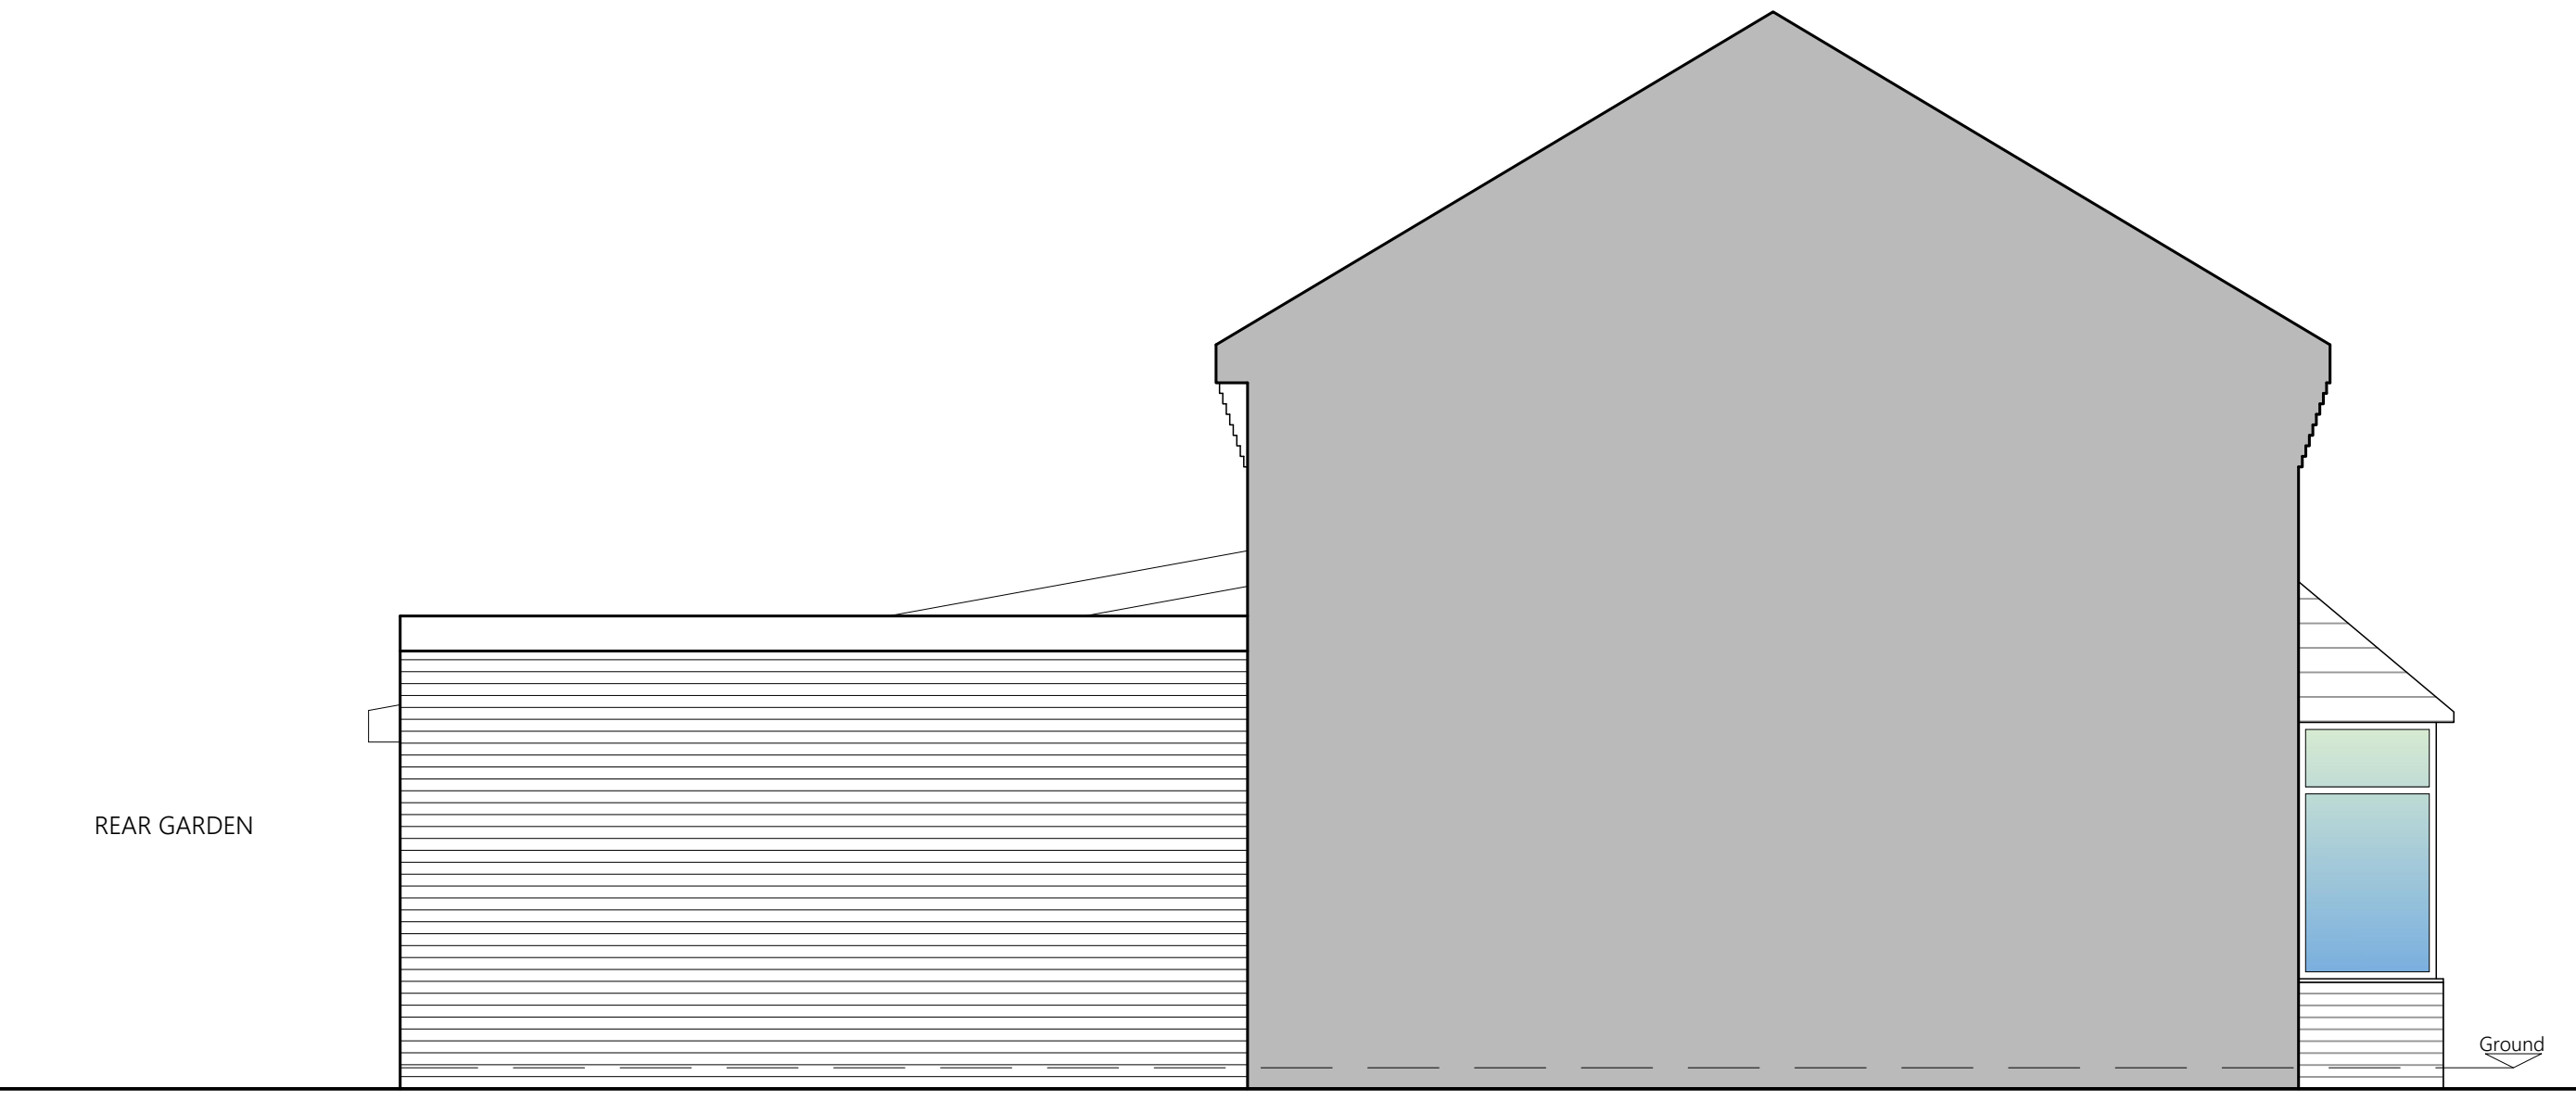

EXISTING SIDE ELEVATION



PROJECT	48 Norman Road Manchester M14 5LE		
CLIENT	H Rahman		
STATUS	Information		
DRAWING	Existing Elevations		
DWG No.	2436-03	REV	
SCALE	1:50@A1	DATE	July '24
		website: www.agbcad.co.uk email: info@agbcad.co.uk telephone: 07912 090 125 DO NOT SCALE FROM THIS DRAWING	