



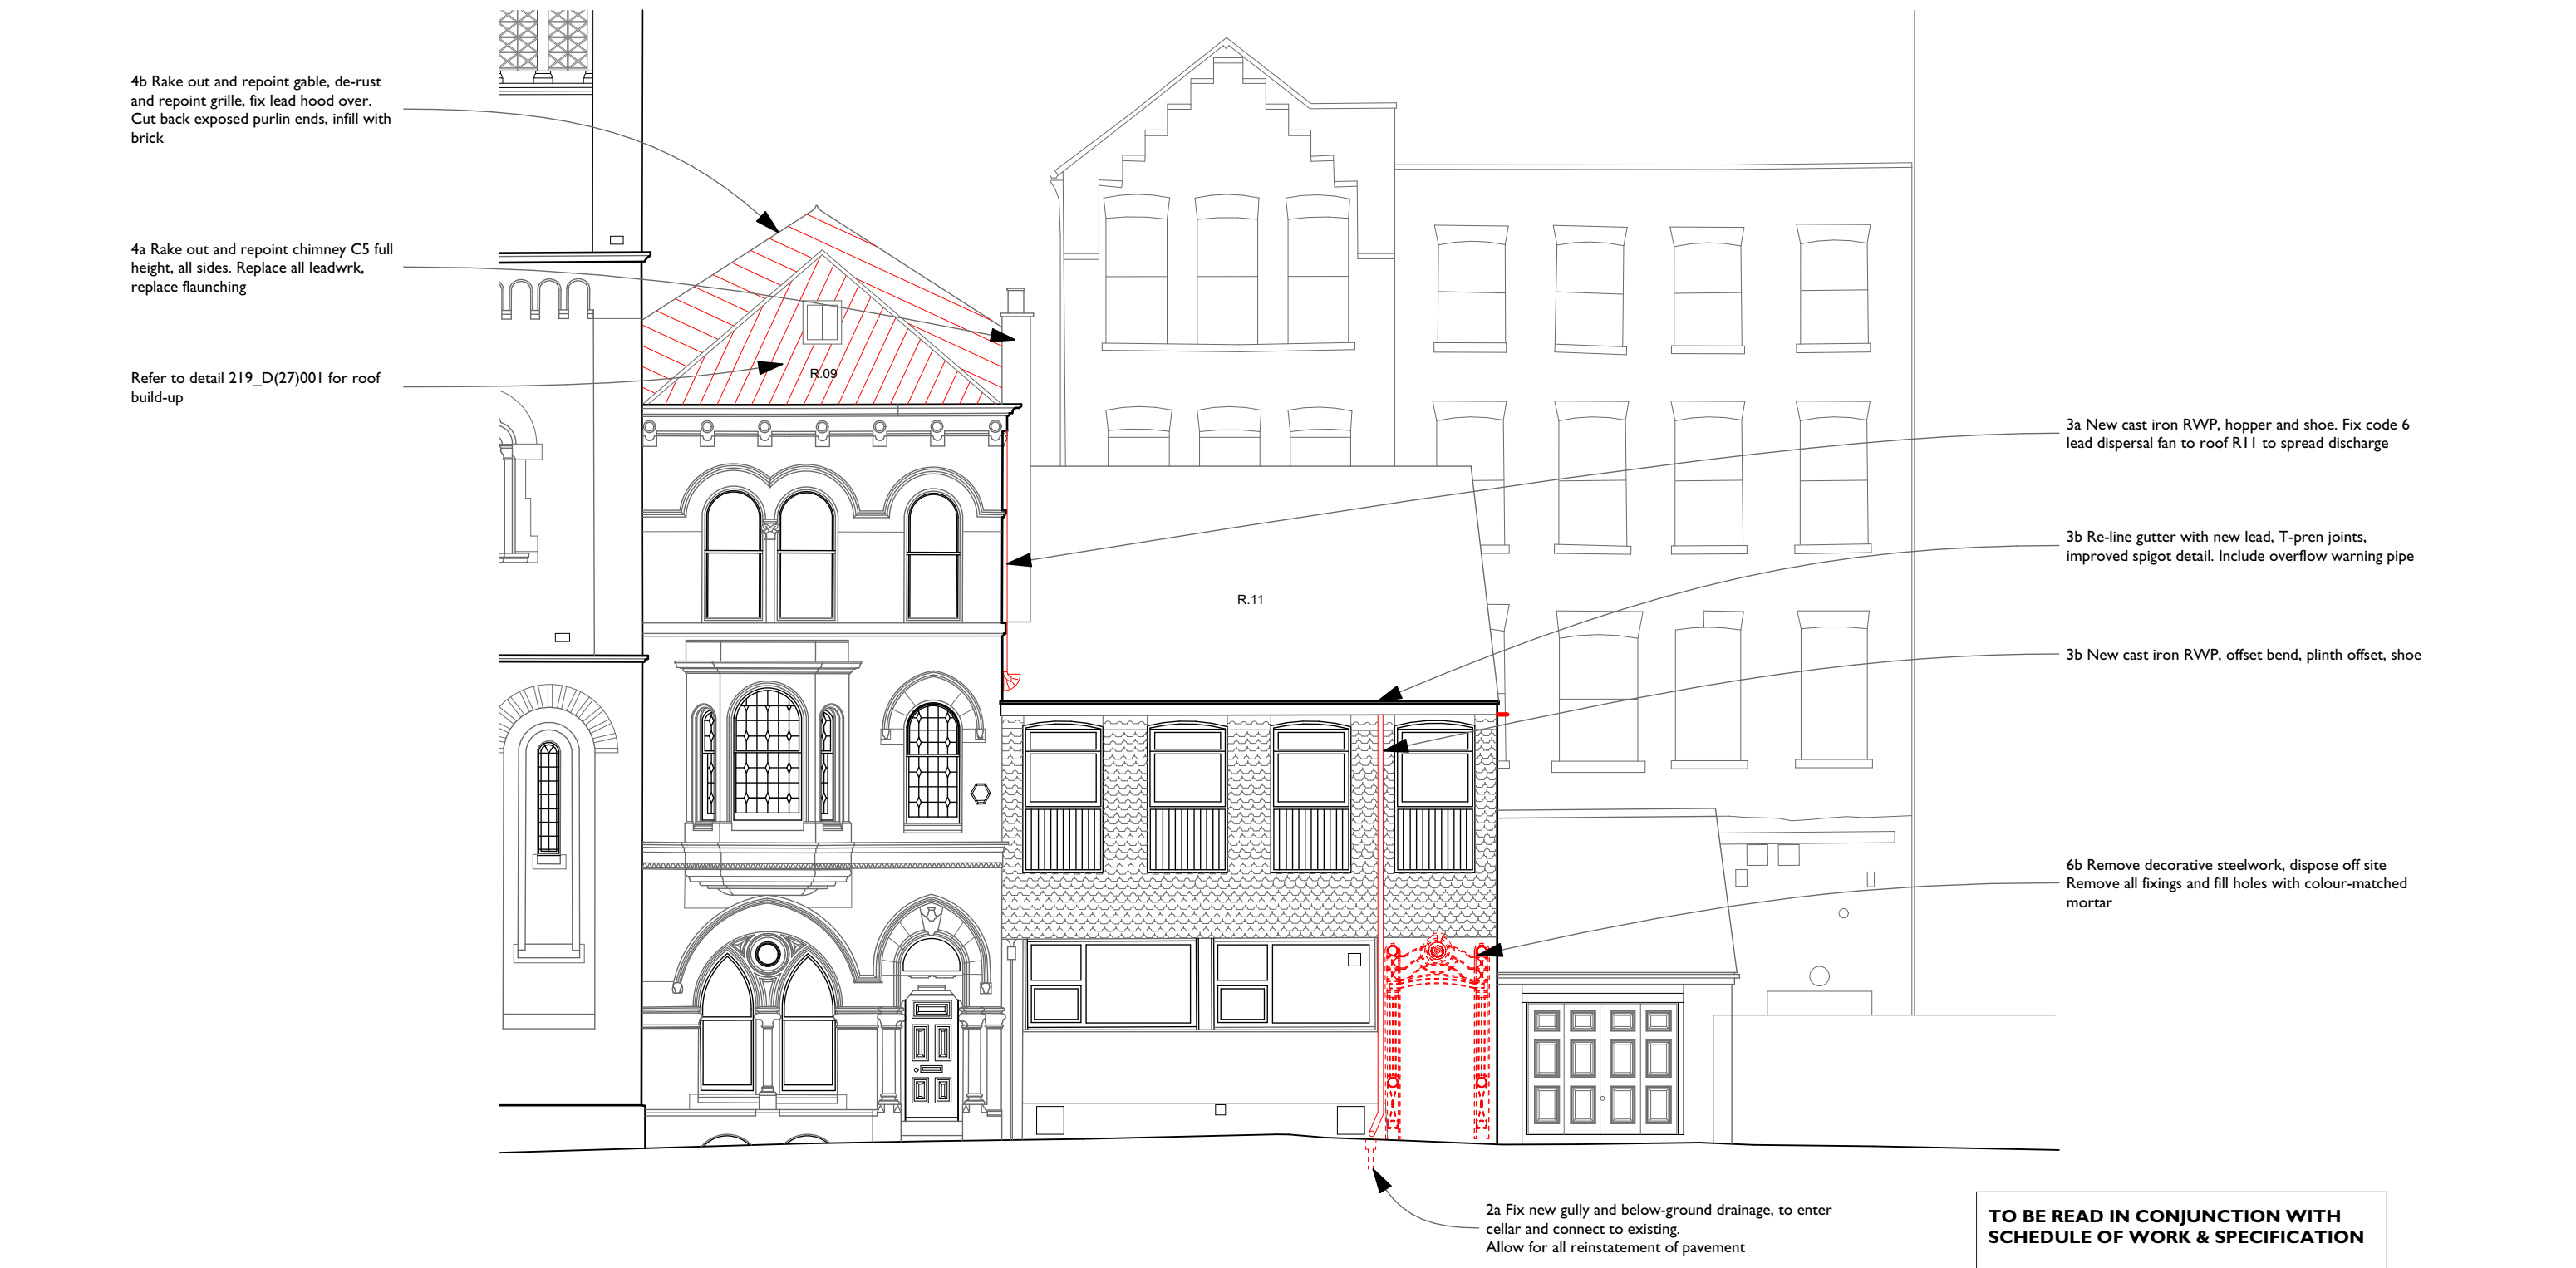

Do not scale from drawing.
Dimensions are to be checked onsite.

Proposed Presbytery West Elevation

Revision	Date	Note	Initial			
A	21/05/2024	Note to refer to roof detail added	MH	PROJECT	Hidden Gem	
				TITLE	Proposed Presbytery West Elevation - 02	
				STATUS	TENDER	
				DRAWING NUMBER	219_D(05)017	REVISION A SCALE 1:100
				DRAWN BY	CHECKED BY	DATE 21/05/2024

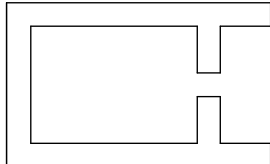

**CROSBY
GRANGER**
ARCHITECTS

The Fellside Centre, Low Fellside, Kendal, LA9 4NH

T + 44 (0) 1539 555300