




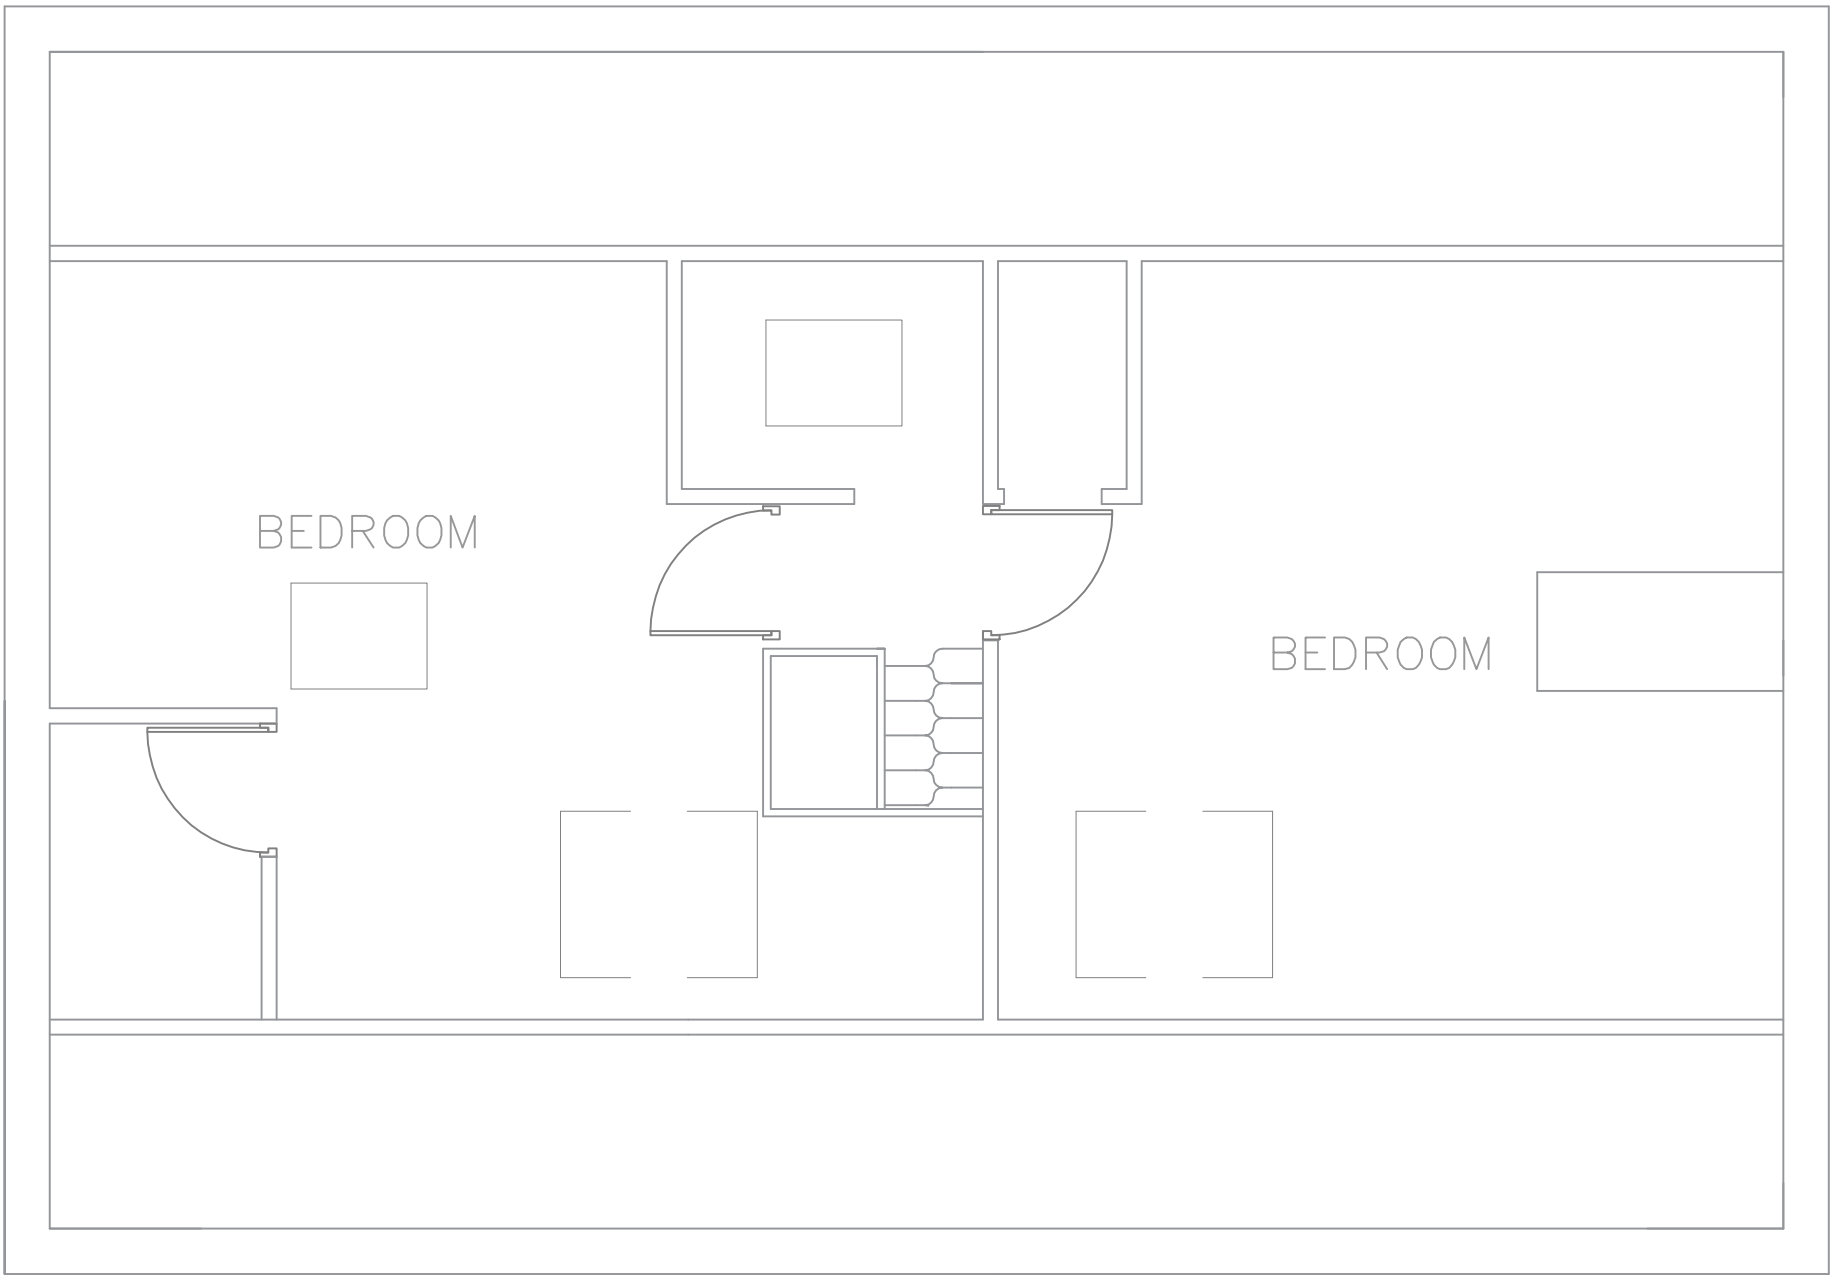


EXISTING FIRST FLOOR

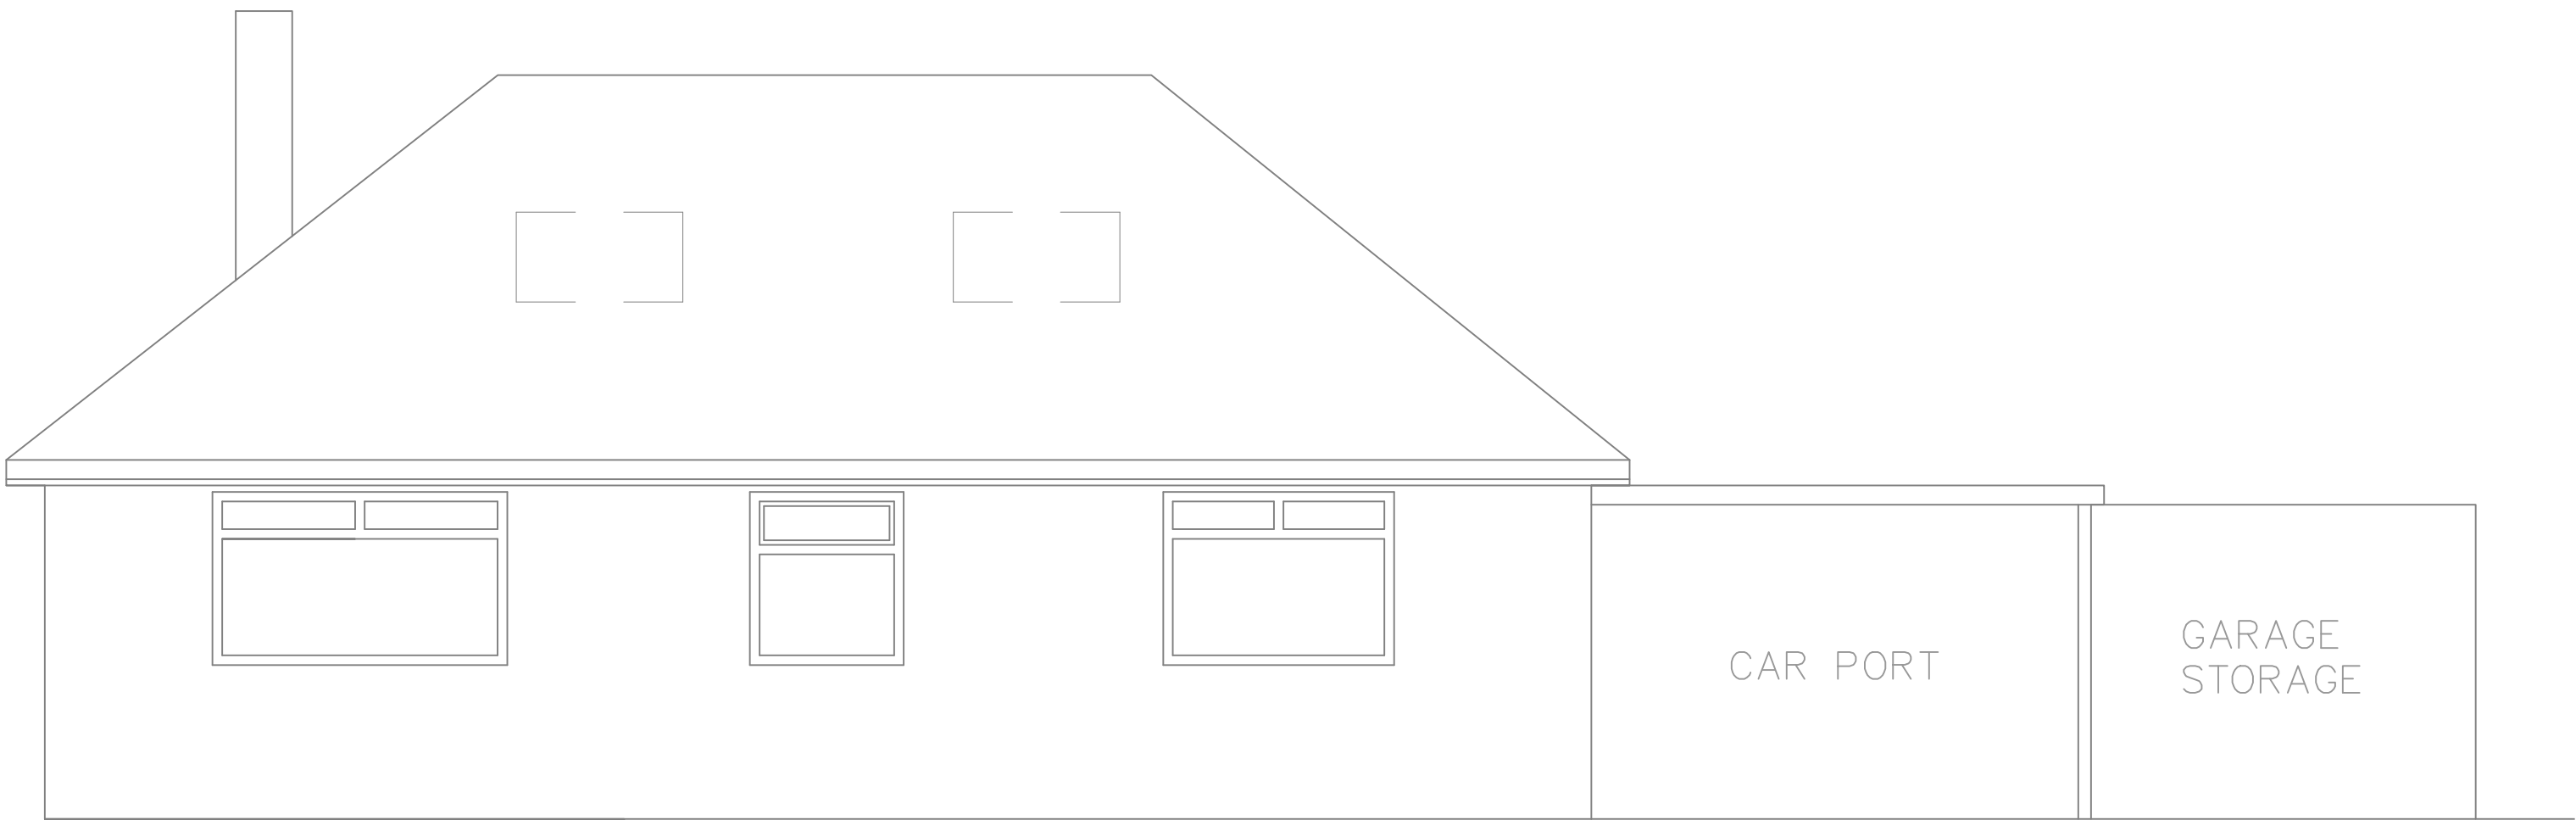


EXISTING REAR ELEVATION

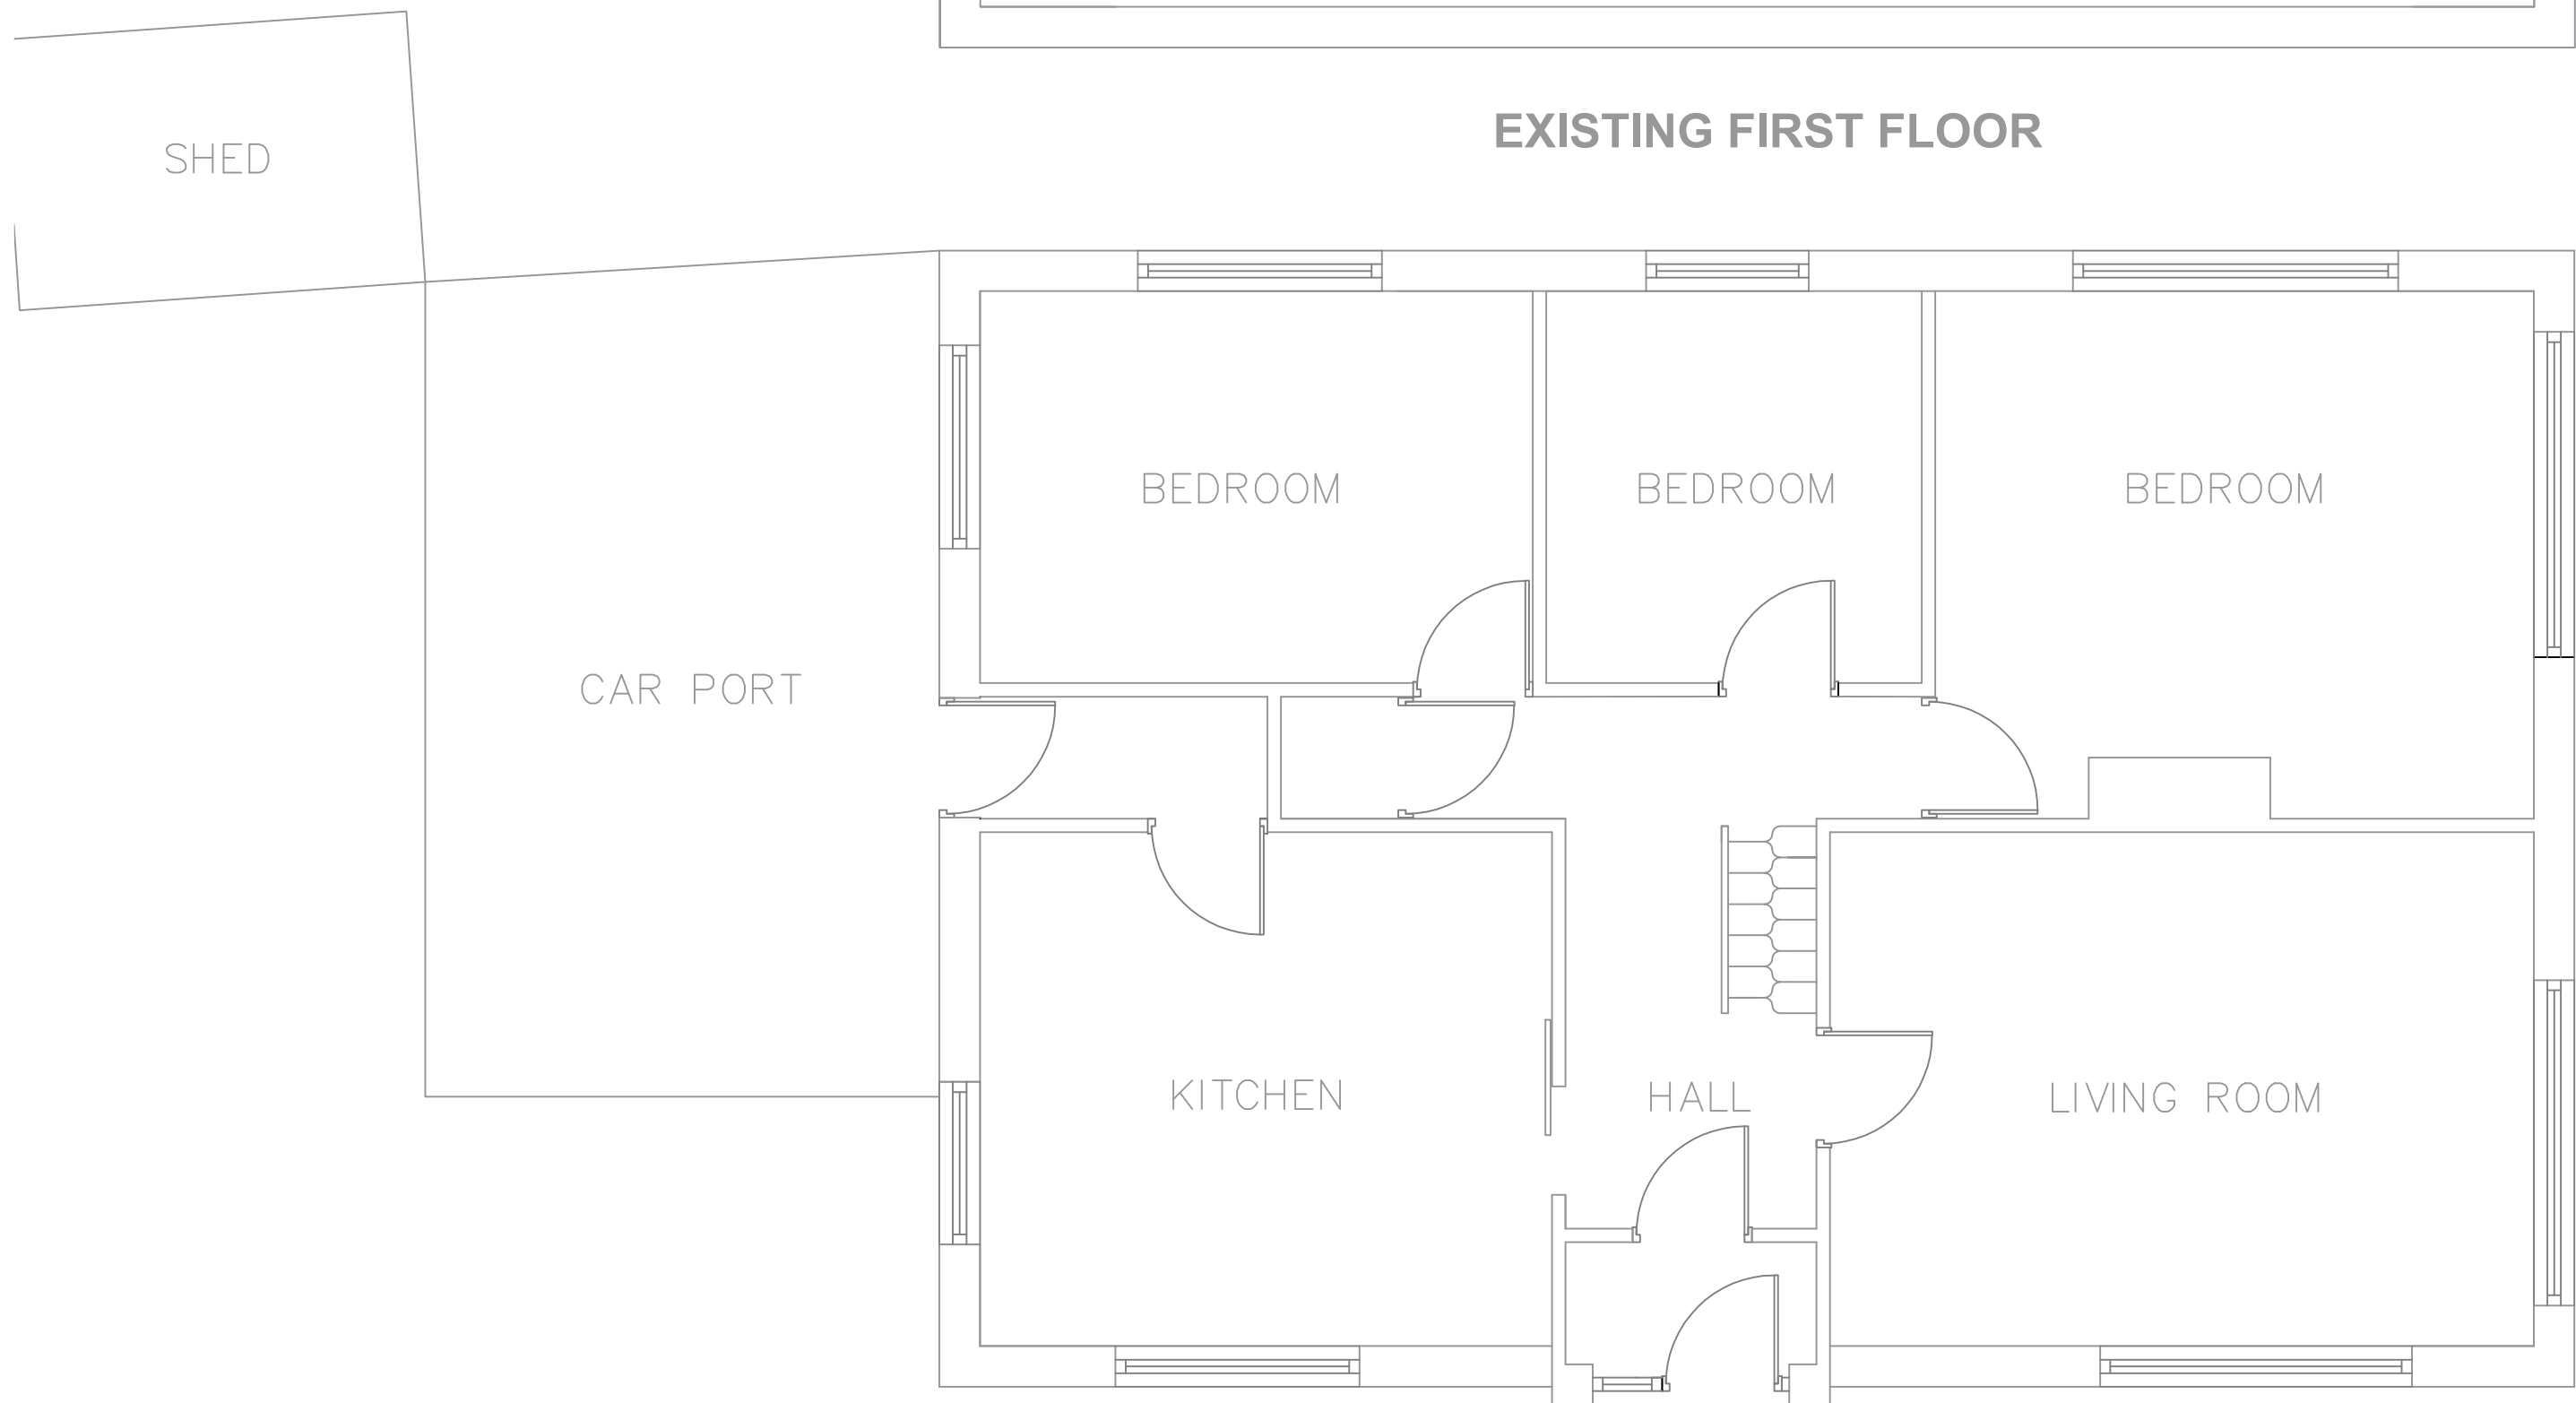

EXISTING GROUND FLOOR

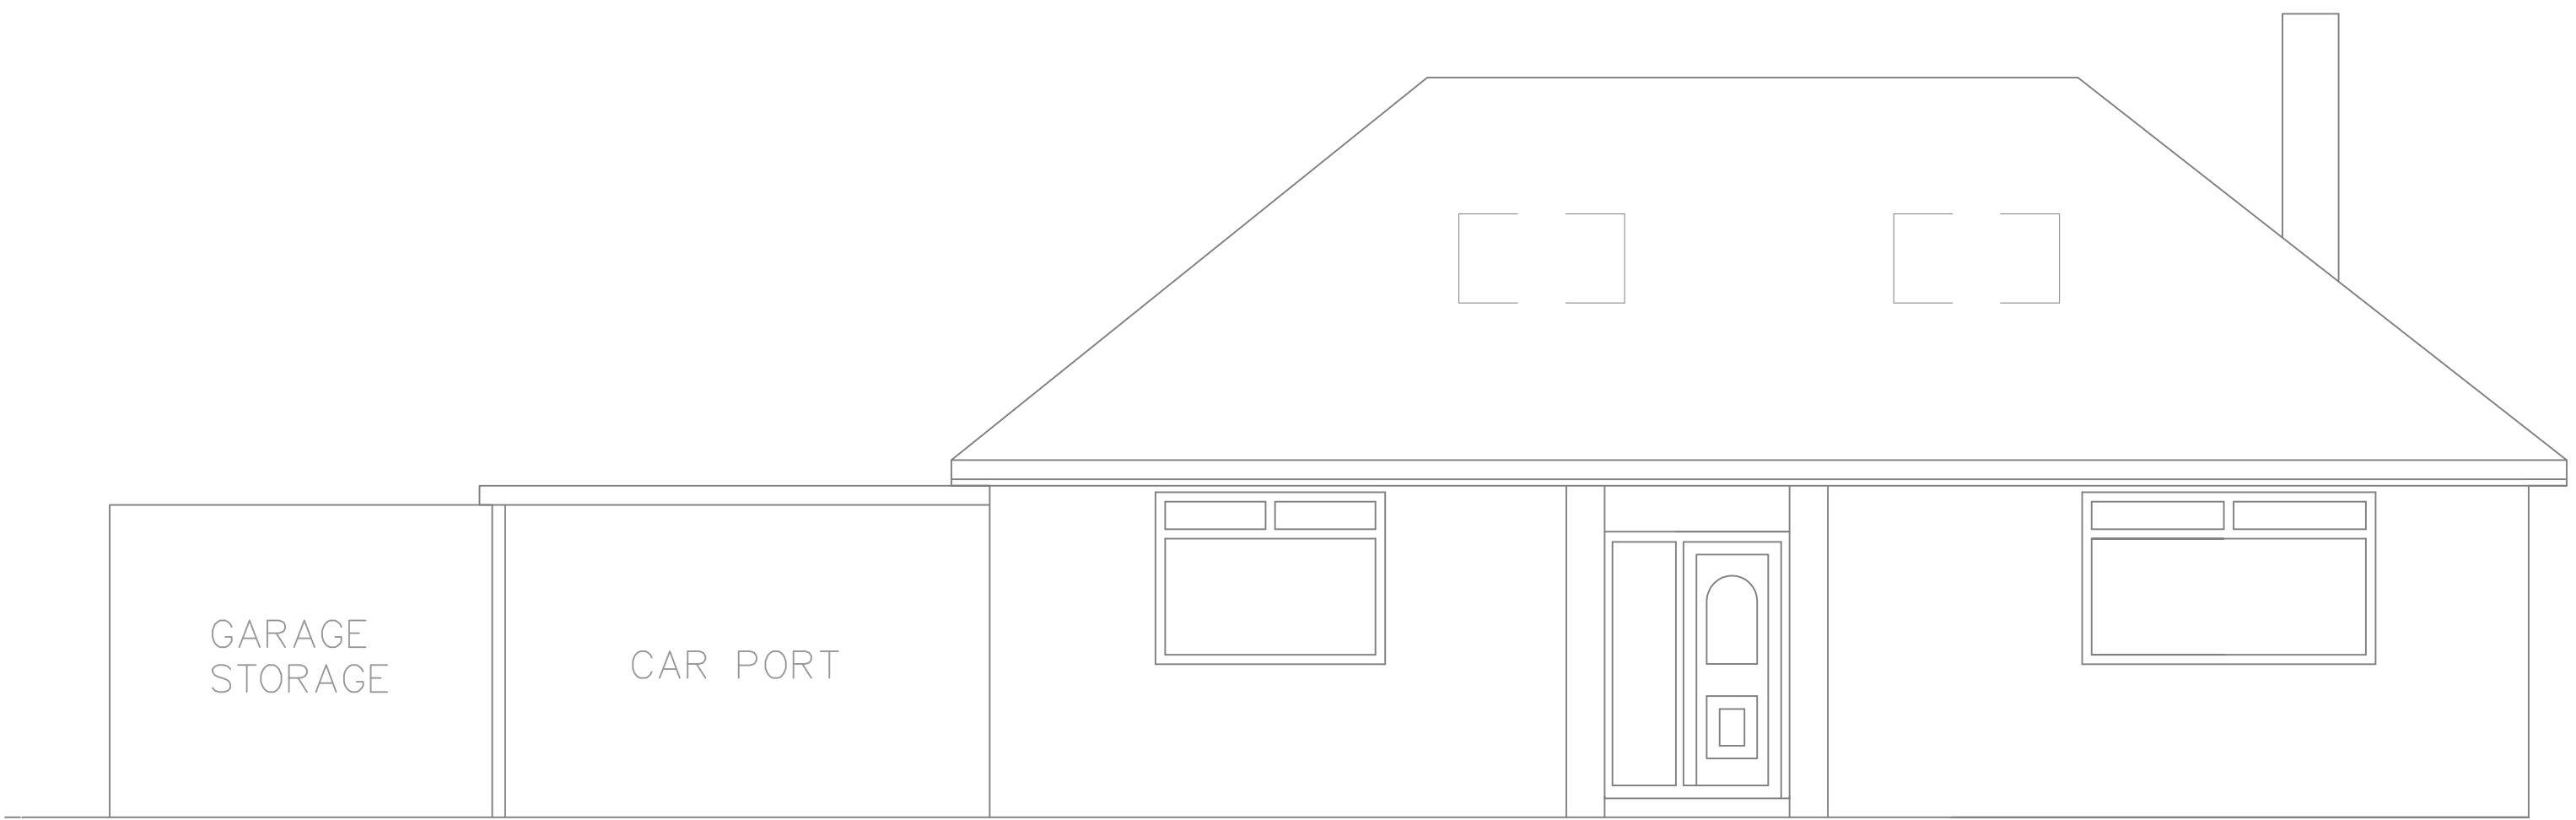


EXISTING FRONT ELEVATION

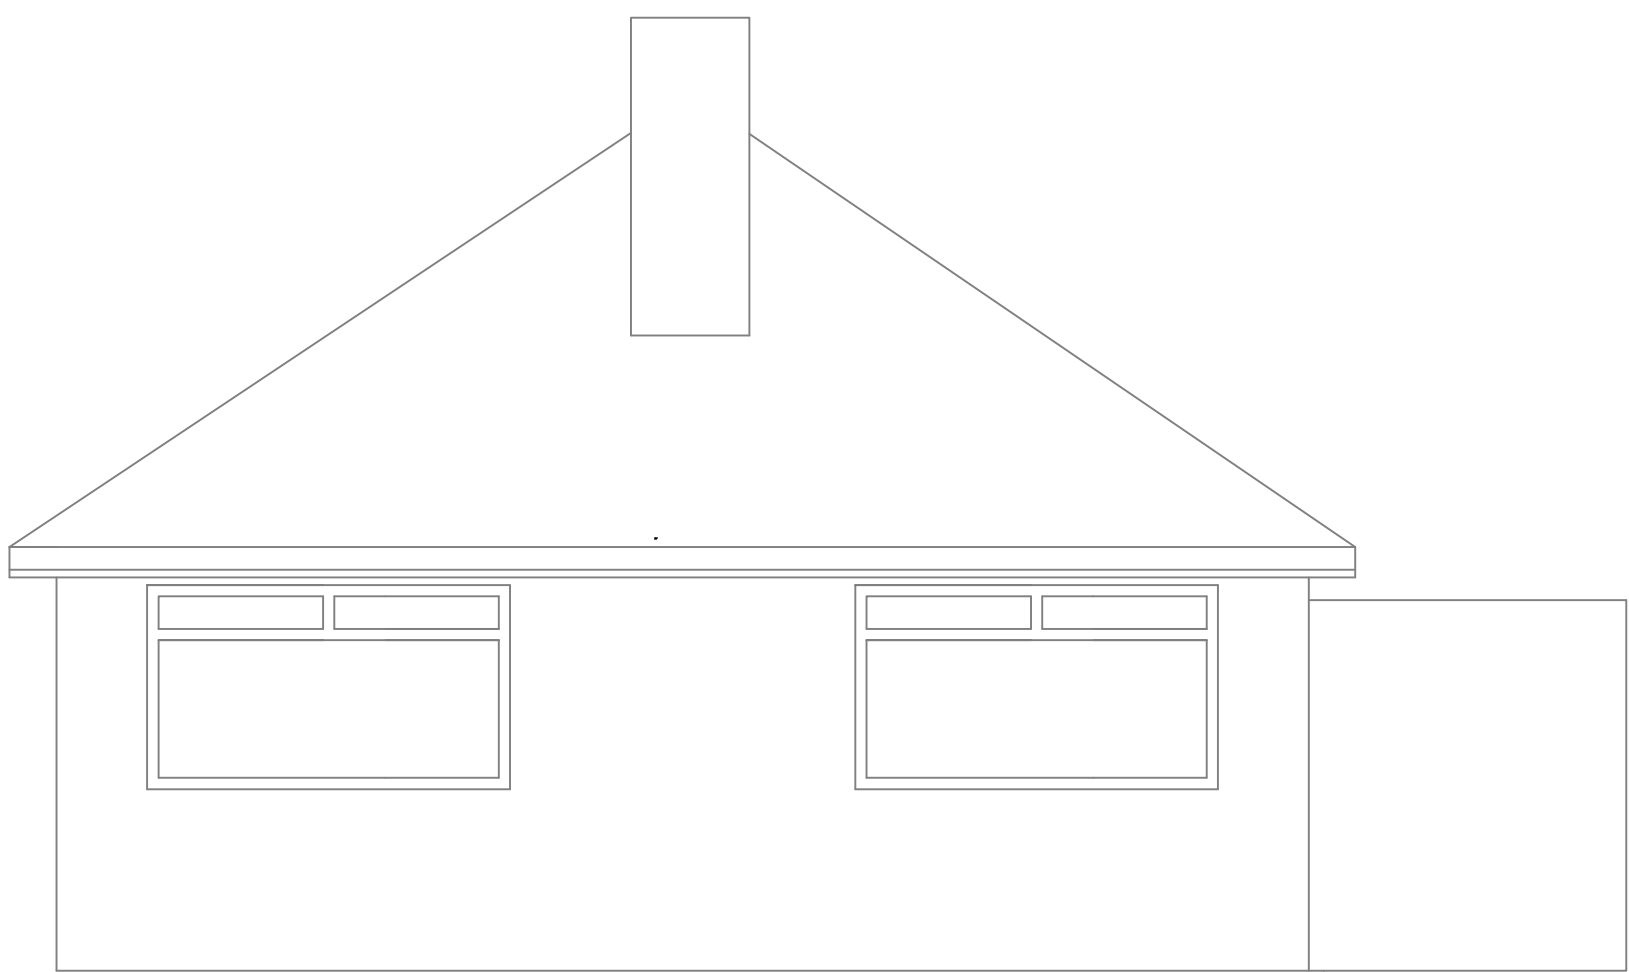

EXISTING SIDE ELEVATION



EXISTING SIDE ELEVATION

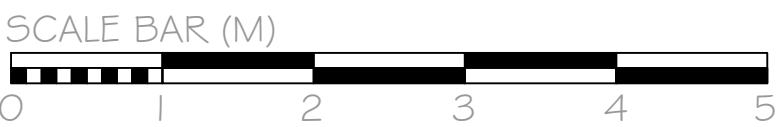

ALL DIEMSIONS ARE SUBJECT TO SITE MEASURE.

J & Sons Architectural Services

EXISTING GROUND & FIRST FLOOR GA
LAYOUT & EXISTING ELEVATIONS
2 BALMER DRIVE, MANCHESTER. M23 2YQ

Drawn FJ	Checked MJ	Approved	Date 05/24
Scale 1:500A1/1:1000A3	Drawing No.	2405/01/2	Revision