



EXISTING
FRONT ELEVATION




EXISTING
SIDE ELEVATION



EXISTING
REAR ELEVATION



PROPOSED
FRONT ELEVATION

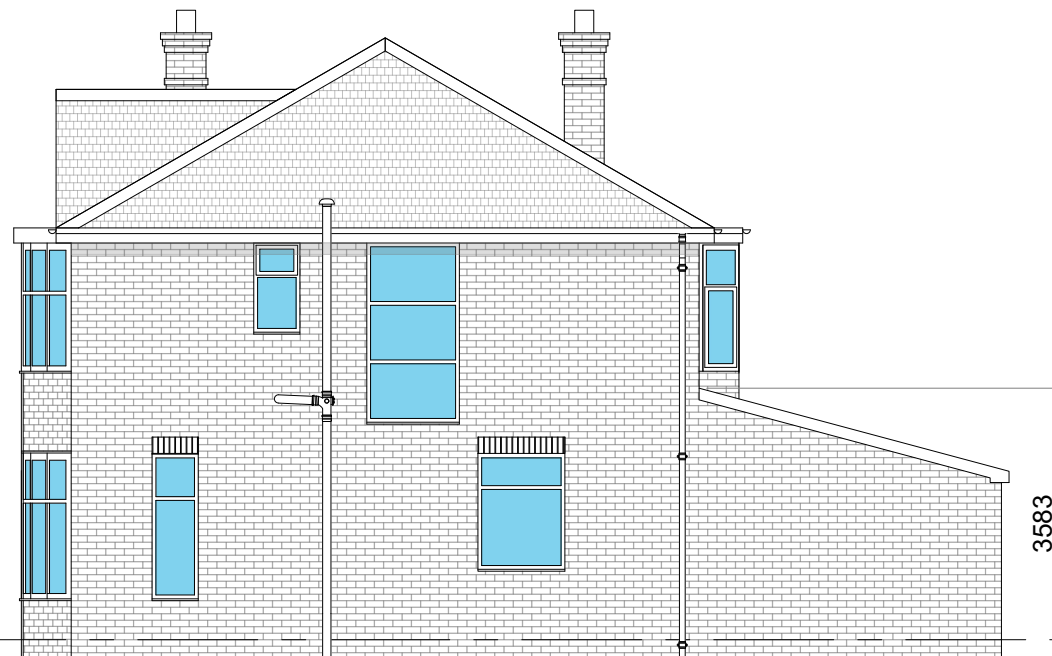

PROPOSED
SIDE ELEVATION



PROPOSED
REAR ELEVATION

A	FIRST ISSUE	IGS	16.05.24
REV	DESCRIPTION	BY	DATE



PROJECT PROPOSED REAR EXTENSION 849 KINGSWAY MANCHESTER	TITLE EXISTING & PROPOSED ELEVATIONS	DRAWN I STEVENSON	DRG No.
		DATE 16.05.24	03
CLIENT MR JOSHUA PHILLIPS		SCALE 1:50 (A3)	AMENDMENT A