

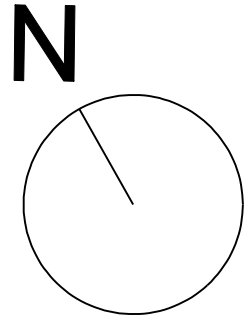


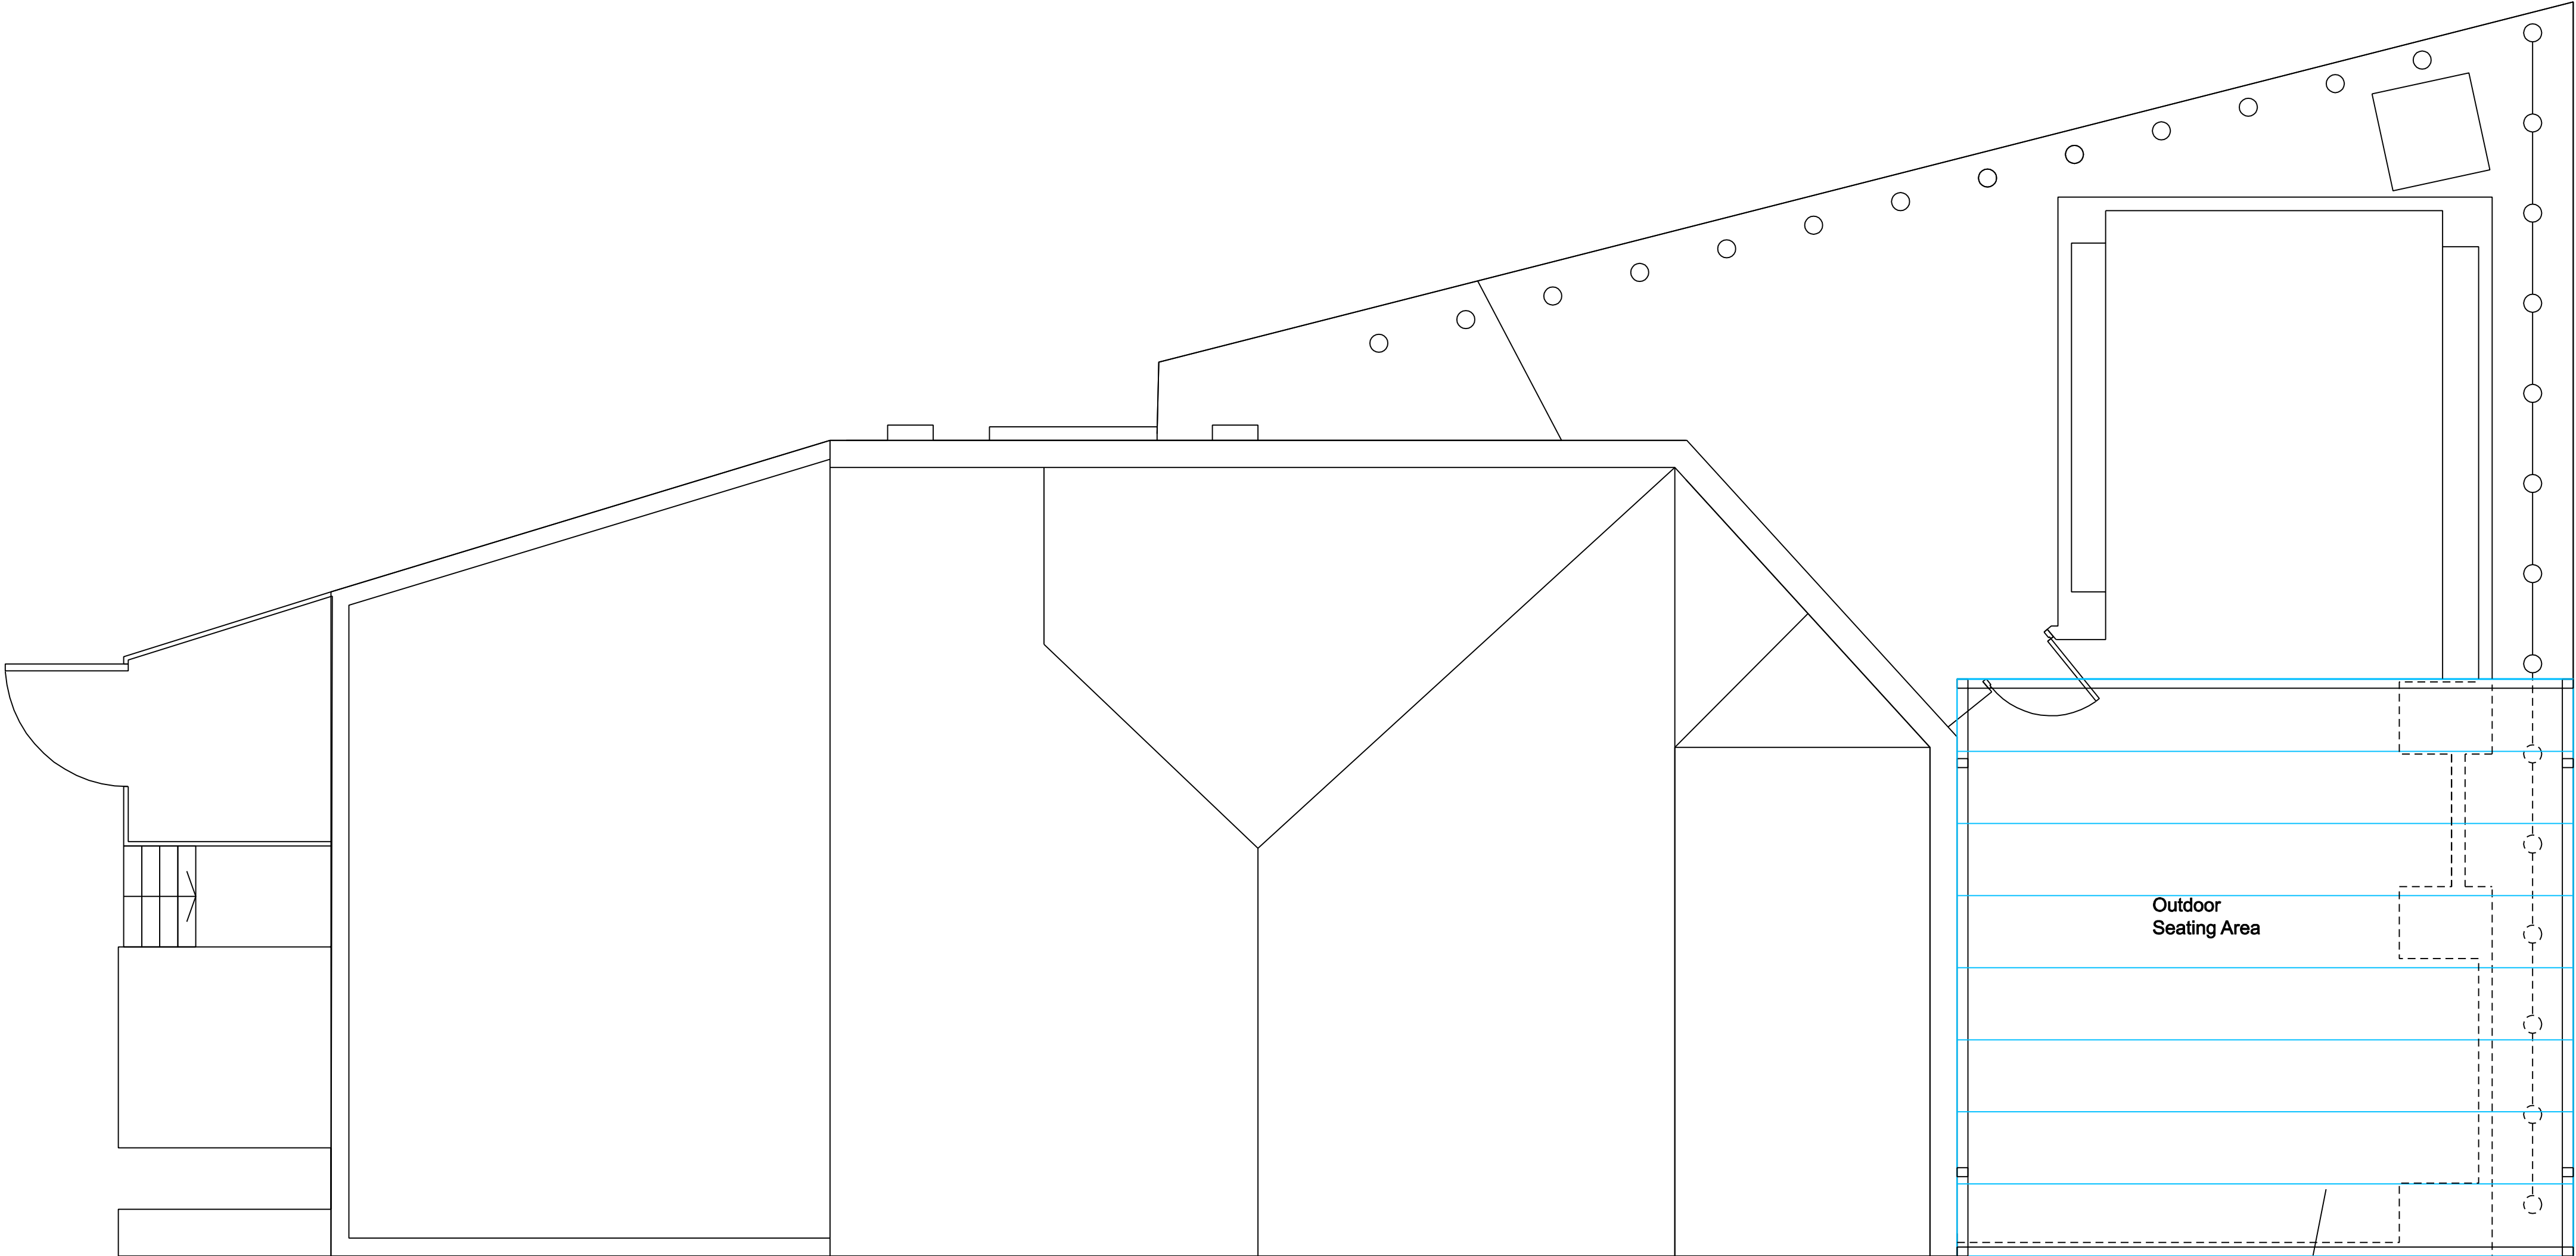

ROOF PLAN

Toughened glass panels (to be confirmed)

 

Written dimensions to be taken in preferences to scaled dimensions. The Contractor is responsible for checking all dimensions before work starts.

All work is to be carried out to the requirements, and to the satisfaction of the Local Authority. These drawings are for planning purposes only

Any discrepancies to be brought to the attention of 4D Planning immediately.

Rev	Date	Description	by	chk

4D PLANNING™

Architecture | Town Planning

T: 0161 408 4680 www.GetMePlanning.com®

Client
4D PLANNING

Project
310 Wilmslow Road,
Manchester, M14 6XQ

Title
Proposed Drawings

Date: July 2024	Rev: /
Scale: 1:50 @ A1, 1:00 @ A3	
Drawing No. 4D04P	