


Totem and Digital Information Boards are indicative and will be subject to a separate advertisement consent application.

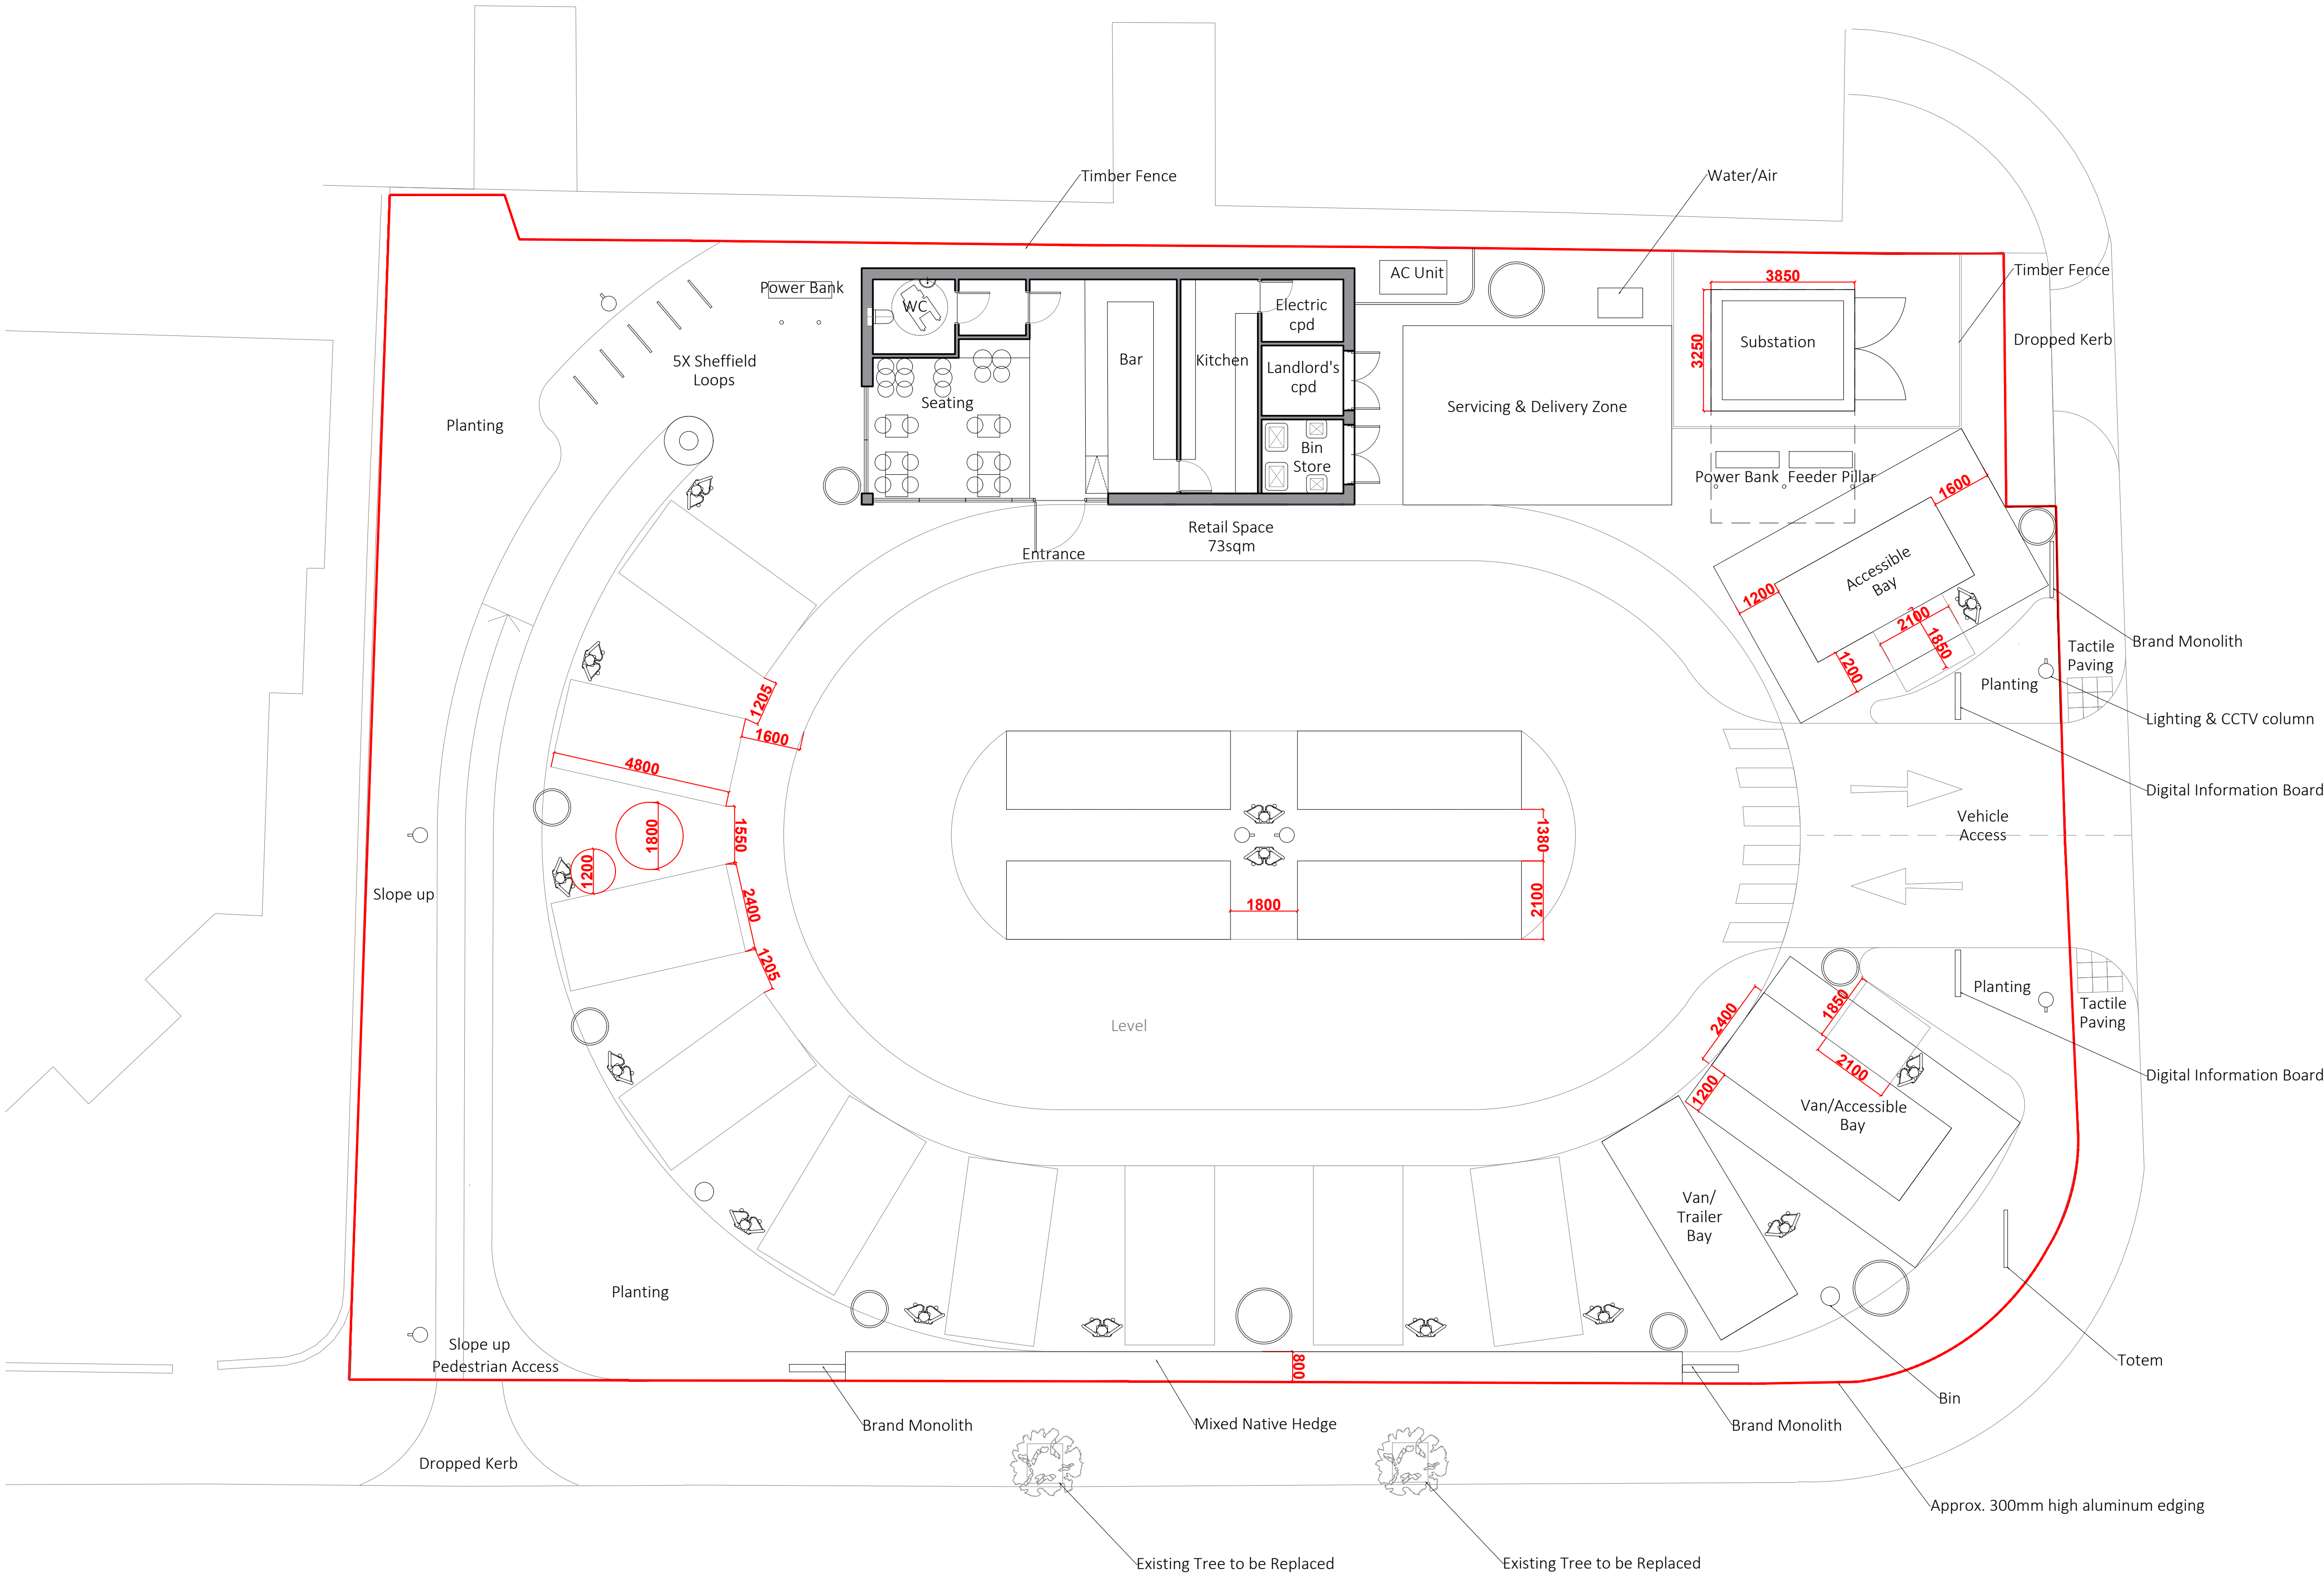

|     |            |                                        |    |    |
|-----|------------|----------------------------------------|----|----|
| P18 | 2024.06.07 | ISSUE Planning Consultant              | LL | EL |
| P17 | 2024.04.18 | ISSUE Planning                         | CW | LL |
| P16 | 2024.04.17 | Issue to Planning Consultant           | CW | LL |
| P15 | 2024.04.12 | Updated Plan                           | LL | EL |
| P14 | 2024.04.11 | Updated Plan                           | LL | EL |
| P13 | 2024.04.11 | Updated Plan                           | LL | EL |
| P12 | 2024.04.08 | Updated Plan                           | HF | LL |
| P11 | 2024.04.08 | Updated Retail Space                   | HF | LL |
| P10 | 2024.03.28 | Updated Plan                           | HF | LL |
| P9  | 2024.03.27 | ISSUE Planning Consultant              | HF | LL |
| P8  | 2024.03.26 | ISSUE Planning Consultant              | HF | LL |
| P7  | 2024.03.22 | Updated EV Equipment Layout            | LL | EL |
| P6  | 2024.03.20 | Issue to MES for EV Equipment Layout   | LL | EL |
| P5  | 2024.03.14 | Updated Proposal                       | LL | EL |
| P4  | 2023.05.12 | Updated Site Boundary                  | LL | EL |
| P3  | 2023.05.03 | Updated Waste Storage & Tactile Paving | LL | EL |
| P2  | 2023.04.25 | Updated Bicycle Location               | LL | EL |
| P1  | 2022.11.29 | ISSUE Planning                         | LL | EL |

| rev      | date | description        | revised by       | audited by |
|----------|------|--------------------|------------------|------------|
| stage    |      | drawing title      | suitability code |            |
| PLANNING |      | PROPOSED Site Plan | S2               |            |

ARCHITECT  
that

68-80 Hanbury Street  
London  
E1 5UL

info@architectthat.com  
www.architectthat.com

client  
Be.EV

project  
Reliance Street  
Oldham

|          |          |            |        |            |      |       |      |      |        |          |
|----------|----------|------------|--------|------------|------|-------|------|------|--------|----------|
| scale    | drawn by | audited by | job no | originator | zone | level | type | role | dwg no | revision |
| 1:100@A1 | HF       | LL         | 612 -  | AT -       | ZZ - | GR -  | DR - | A -  | 3.1001 | P18      |
| 1:200@A3 |          |            |        |            |      |       |      |      |        |          |