


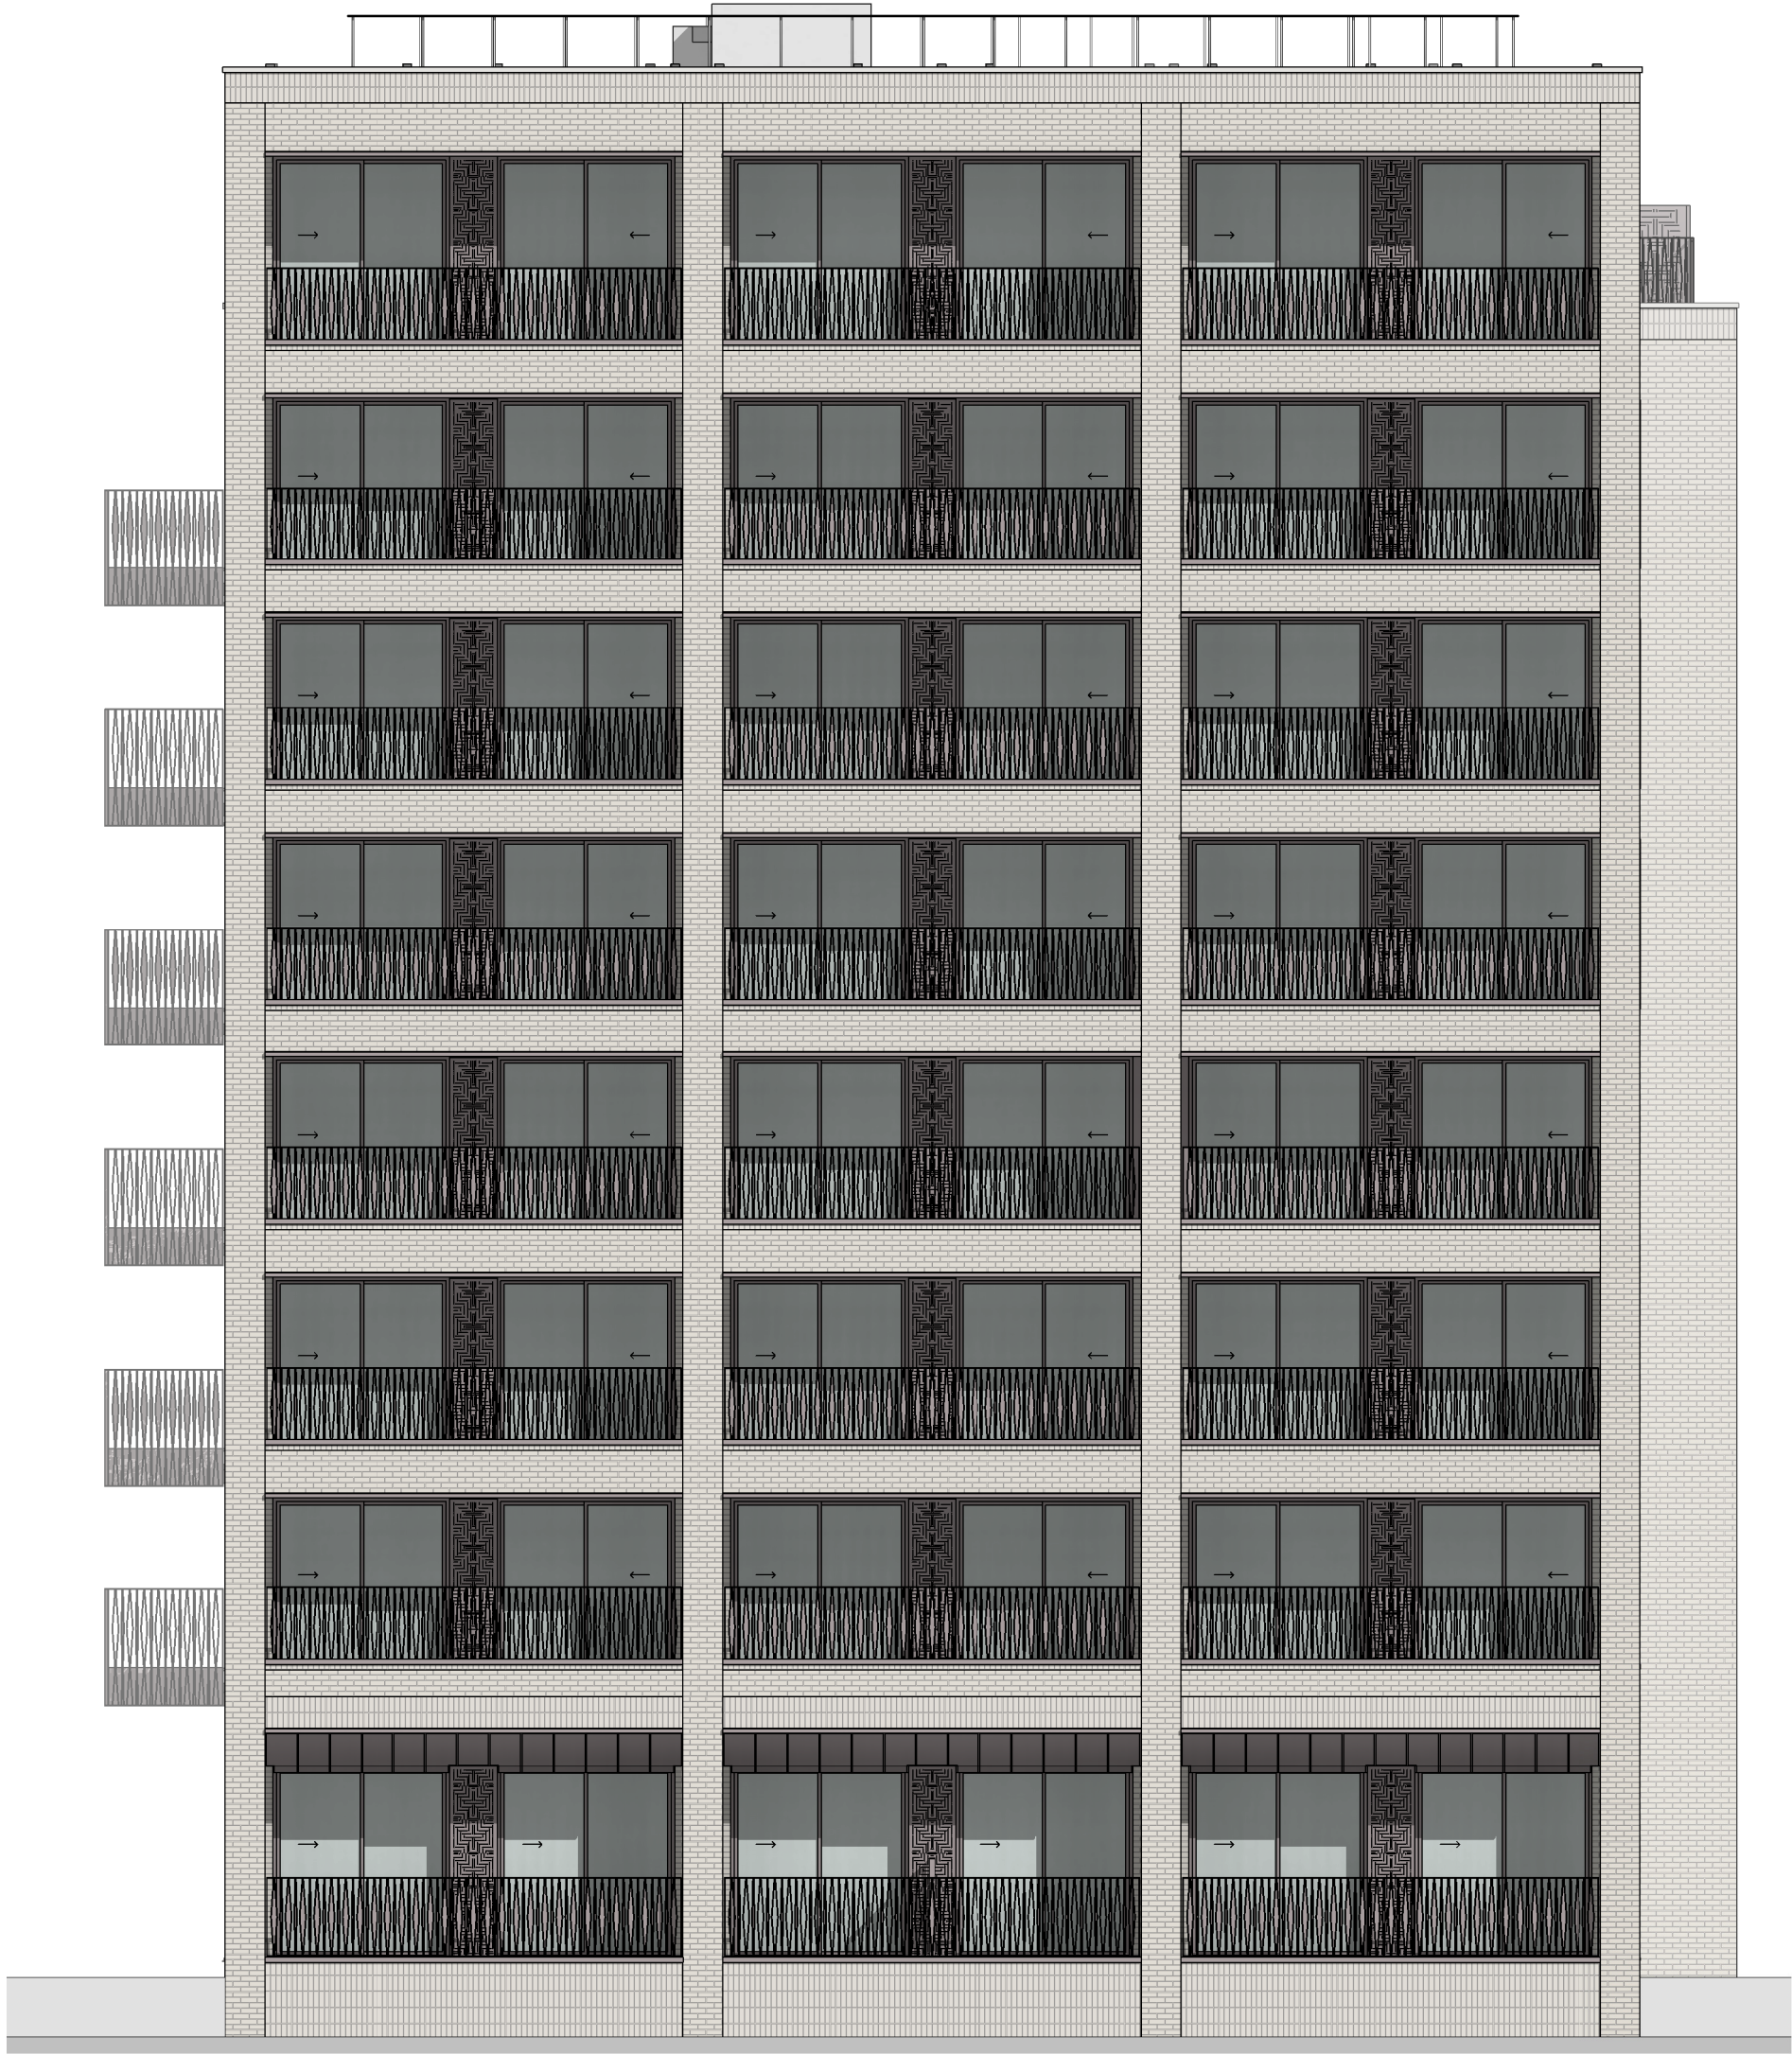


Notes

This document is © Falconer Chester Hall Limited
All drawing measurements shall not be obtained by scaling. Any discrepancies on this document to be immediately reported to the Architect. Verify all dimensions and levels prior to construction. This Document shall be read in conjunction with related documents, specifications and associated models.

This drawing contains the following model files:

P21110-FCH-BA-XX-M3-A-0001 [P17] [S0]
2022-05-04_Generator Alt Layout
2255-SCE-00-XX-M3-S-3000-STAGE 3 (PRELIMINARY)
4022-KIN-XX-XX-M3-ME-5900
P21110-FCH-FN-XX-M3-A-0002
P21110-FCH-SI-XX-M3-A-0100

Key Plan

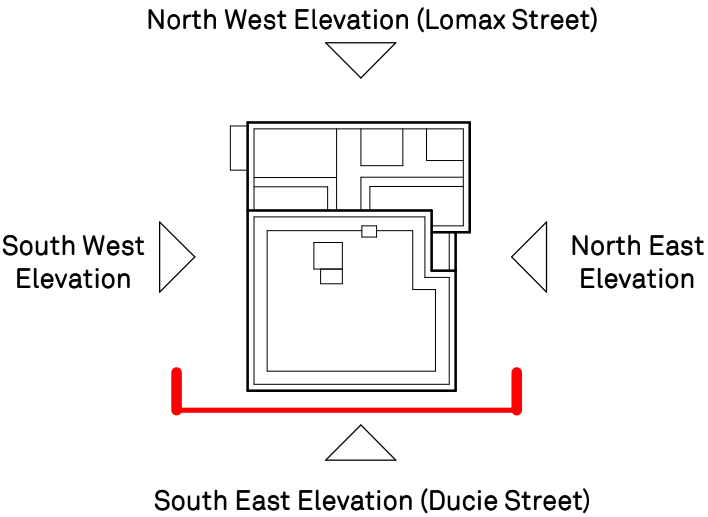

C3	31-07-2024	AM	GJ	Balustrade design updated.
C2	14-06-2024	AM	DM	Balcony railing design amended
C1	29-05-2024	AM	DM	First Issue
Rev	Date	By	Chk	Description

FALCONER
CHESTER
HALL

London | Liverpool | Manchester | www.fcharchitects.com | Tel +44 (0)151 2435800

FCH

Project Title			Drawing Title		
Ducie Street, Manchester			Proposed South-East Elevation (Ducie Street)		
Client			Drawing No.		
Big Red Urbano			P21110-FCH-BA-XX-DR-A-1412		
Drawing Title			Revision		
Status			Issue suitable for:		Revision
S2			INFORMATION		C3
Job No.			Date		Drawn By
P21110			10/05/24		AM
Drawing Stage			Scale		Checked By
Stage 5			1 : 100 @ A3		DM