

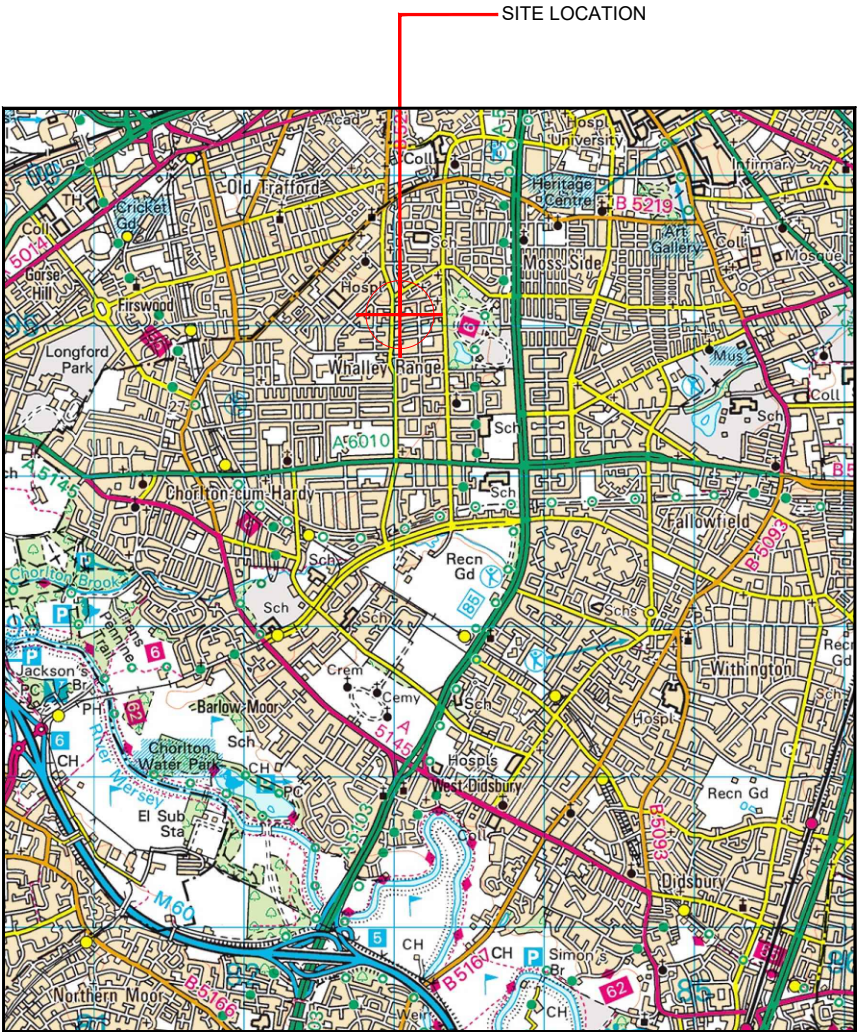


 


Reproduced by permission of Ordnance Survey on behalf of the Controller of Her Majesty's Stationery Office All rights reserved. © Crown Copyright licence no. 0100031673

SITE AREA PLAN

Scale 1:50,000

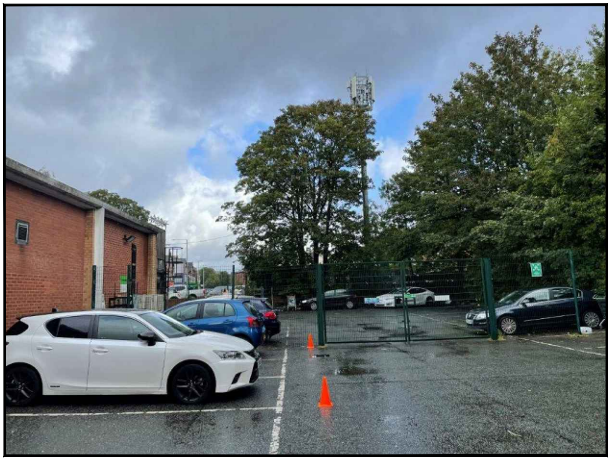

SITE PHOTOGRAPH

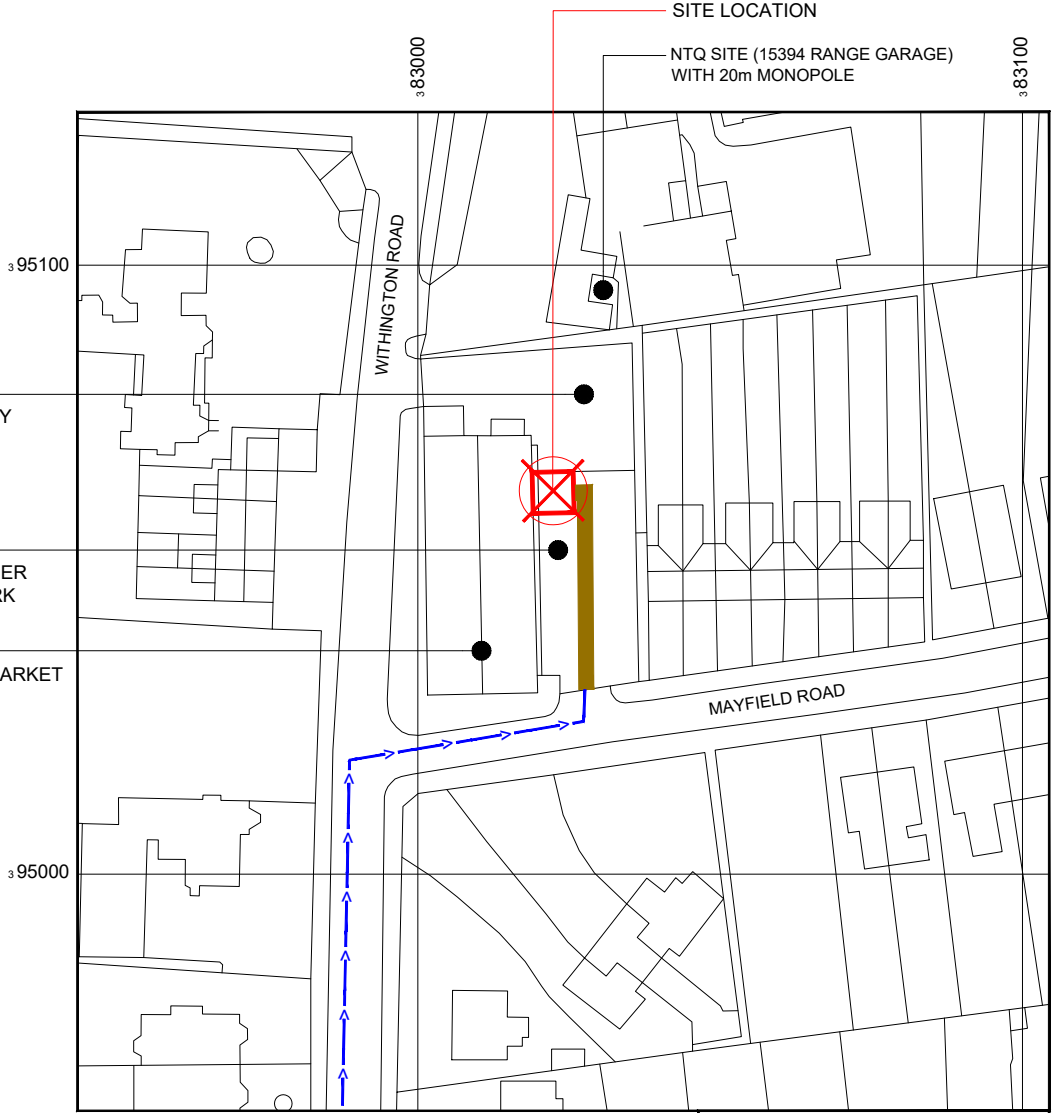


Reproduced by permission of Ordnance Survey on behalf of the Controller of Her Majesty's Stationery Office All rights reserved. © Crown Copyright licence no. 0100031673

NGR E: 383021 N: 395066

SITE LOCATION PLAN

Scale 1:1250

 

GOOGLE MAPS QR CODE

GOOGLE MAP - [Hyperlink to map of the site](#)

GOOGLE STREETVIEW - [Hyperlink to streetview of the site](#)

NOTES:

1. ALL DIMENSIONS IN MM UNLESS OTHERWISE NOTED.

From M60 junction 5 take the A5103 towards Manchester. Continue to the junction with Whalley Range High School and turn left onto the A6010. At the first set of traffic lights turn right onto Withington Road. The Co-op supermarket is on the right hand side after approx 1km. Turn right just before onto Mayfield Road and immediate left into car park. Site is straight ahead.

Outline of Proposed Compound:
Access Route To Site:
Access Route:



Master:	MBNL / EE / H3G:	Project:	Purpose of Issue:	Issue:
M001	MBNL	NTQ	Planning	A
Date:	16/10/23	Revision / Upgrade Description:		
Drawn:	J. BOOTE	First Issue		
Checked:	J. STOOKDALE			
Approved:	G.JENNINGS			



Hutchison 3G UK Limited
Green Park, 450 Longwater Avenue,
Reading, RG30 3UR
Tel: 01628 765 000



Hatfield Business Park
Hatfield
Hertfordshire
AL10 9BW
Tel: 01707 315000
Fax: 01707 319001



Mobile Broadband Network Limited
Sixth Floor, Thames Tower, Station Road, Reading, RG1 1LX


Design Consultant & Principal Contractor:



WHP Telecoms
Unit 1 Maple Park,
Low Fields Avenue, Leeds
LS12 6HH

Tel: 01133023550
e-mail: info@whptelecoms.com

Site Name:	CO-OP WHALLEY RANGE		
Site ID:	1709200		
Address:	CO-OP FOOD, 135-141 WITHINGTON ROAD, WHALLEY RANGE, MANCHESTER, M16 8EE		
Title:	002 SITE LOCATION PLAN		
Project:	NTQ		
Purpose of Issue:	GENERAL ARRANGEMENT		
EE Cell ID:	MBNL Cell ID:	3UK Cell ID:	
92781	MAN640	M2616	
Master Drawing No:			Issue:
1709200_MAN640_92781_M2616_M001			A

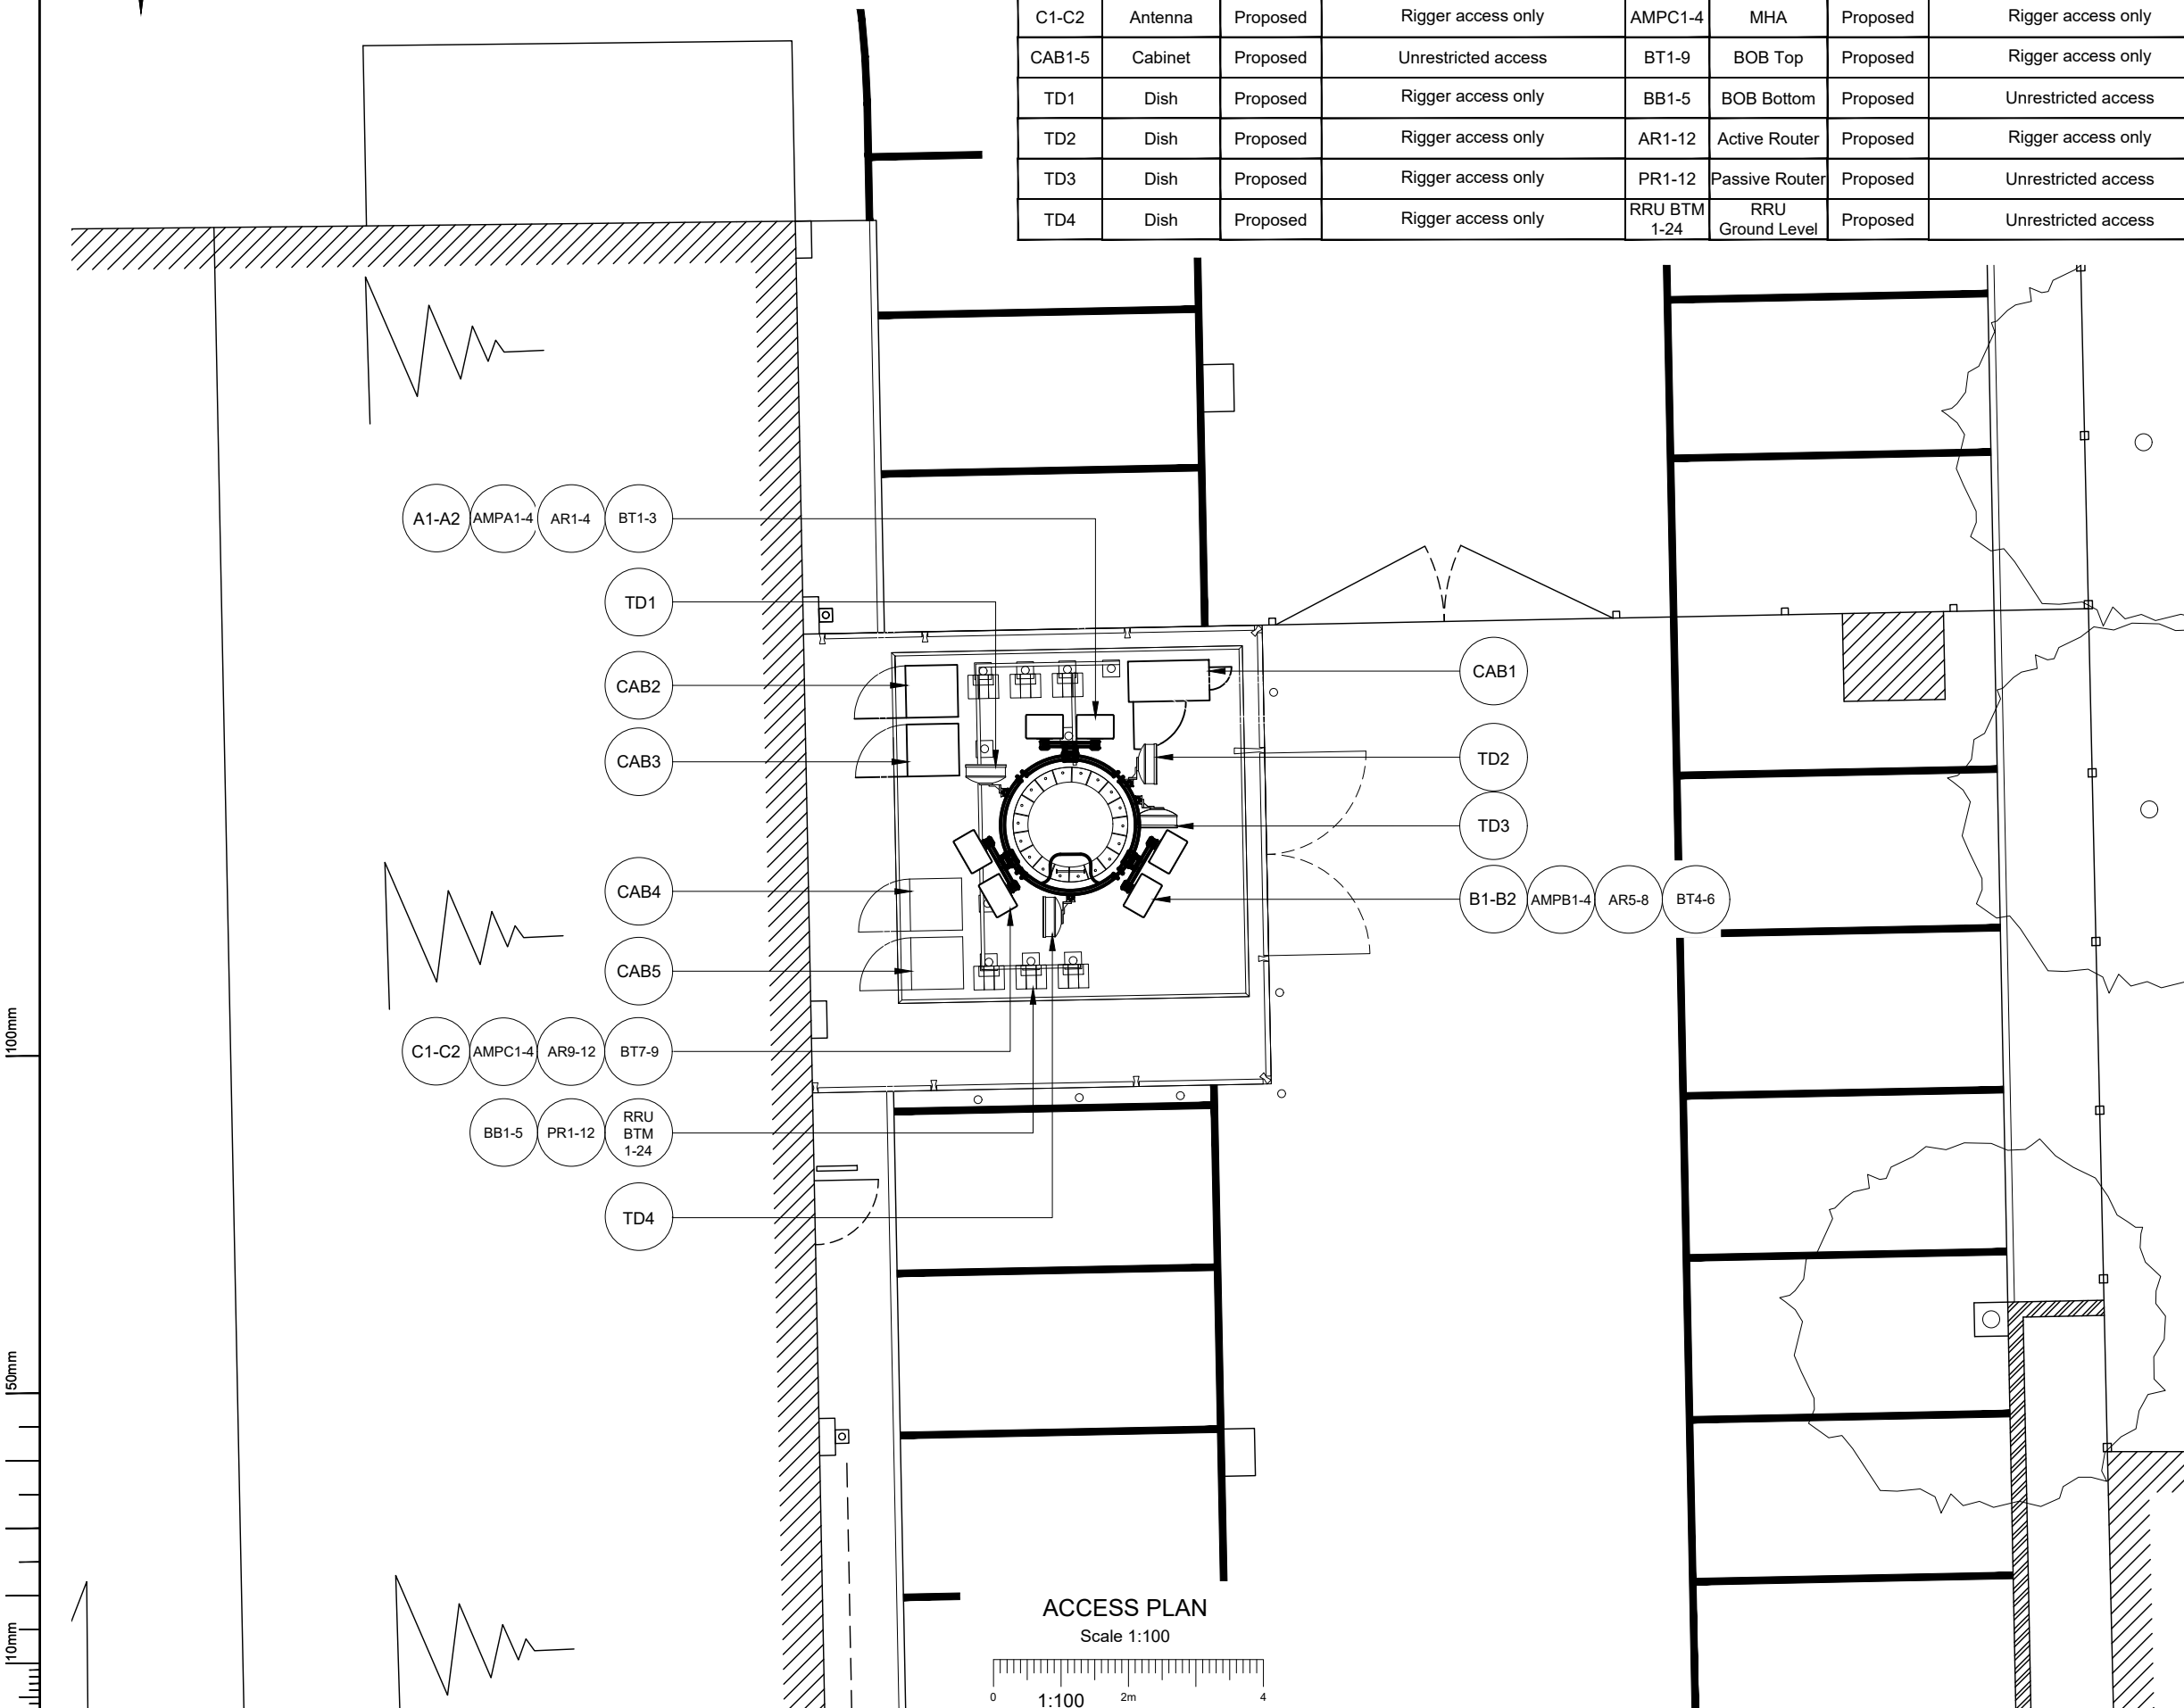

Asset Reference	Asset Description:	Asset Status:	Antenna / Dish / MHA / RRU / Equipment Access Description:	Asset Reference	Asset Description:	Asset Status:	Antenna / Dish / MHA / RRU / Equipment Access Description:
A1-A2	Antenna	Proposed	Rigger access only	AMPA1-4	MHA	Proposed	Rigger access only
B1-B2	Antenna	Proposed	Rigger access only	AMPB1-4	MHA	Proposed	Rigger access only
C1-C2	Antenna	Proposed	Rigger access only	AMPC1-4	MHA	Proposed	Rigger access only
CAB1-5	Cabinet	Proposed	Unrestricted access	BT1-9	BOB Top	Proposed	Rigger access only
TD1	Dish	Proposed	Rigger access only	BB1-5	BOB Bottom	Proposed	Unrestricted access
TD2	Dish	Proposed	Rigger access only	AR1-12	Active Router	Proposed	Rigger access only
TD3	Dish	Proposed	Rigger access only	PR1-12	Passive Router	Proposed	Unrestricted access
TD4	Dish	Proposed	Rigger access only	RRU BTM 1-24	RRU Ground Level	Proposed	Unrestricted access

NOTES:

1. ALL DIMENSIONS IN MM UNLESS OTHERWISE NOTED.

SHARED CONFIGURATION SITE

RF CONFIG

S1B

Master: MBNL / EE / H3G:		Project: NTQ	Purpose of Issue: Planning	Issue: A
Date:	16/10/23	Revision / Upgrade Description: First Issue		
Drawn:	J. BOOTE			
Checked:	J. STOCKDALE			
Approved:	G.JENNINGS			



Hutchison 3G UK Limited
Green Park, 450 Longwater Avenue,
Reading, RG30 3UR
Tel: 01628 765 000

H3G Base Station Information line:
0845 6043000
Available 8am-8pm Monday to Friday




Hatfield Business Park
Hatfield
Hertfordshire
AL10 9BW

Tel: 01707 315000
Fax: 01707 319001



Mobile Broadband Network Limited
Sixth Floor, Thames Tower, Station Road, Reading, RG1 1LX

Design Consultant & Principal Contractor:

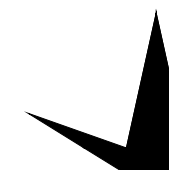

WHP Telecoms
Unit 1 Maple Park,
Low Fields Avenue, Leeds
LS12 6HH

Tel: 01133023550
e-mail: info@whptelecoms.com

Site Name: **CO-OP WHALLEY RANGE**

Site ID: 1709200

Address: CO-OP FOOD,
135-141 WITHINGTON ROAD,
WHALLEY RANGE,
MANCHESTER,
M16 8EE

Title:	003 ACCESS PLAN
--------	-----------------



Project: NTQ

Purpose of Issue:	GENERAL ARRANGEMENT
-------------------	---------------------

EE Cell ID: 92781	MBNL Cell ID: MAN640	3UK Cell ID: M2616
-----------------------------	--------------------------------	------------------------------

Master Drawing No:
1709200 MAN640 92781 M2616 M001


Issue:	A
--------	---

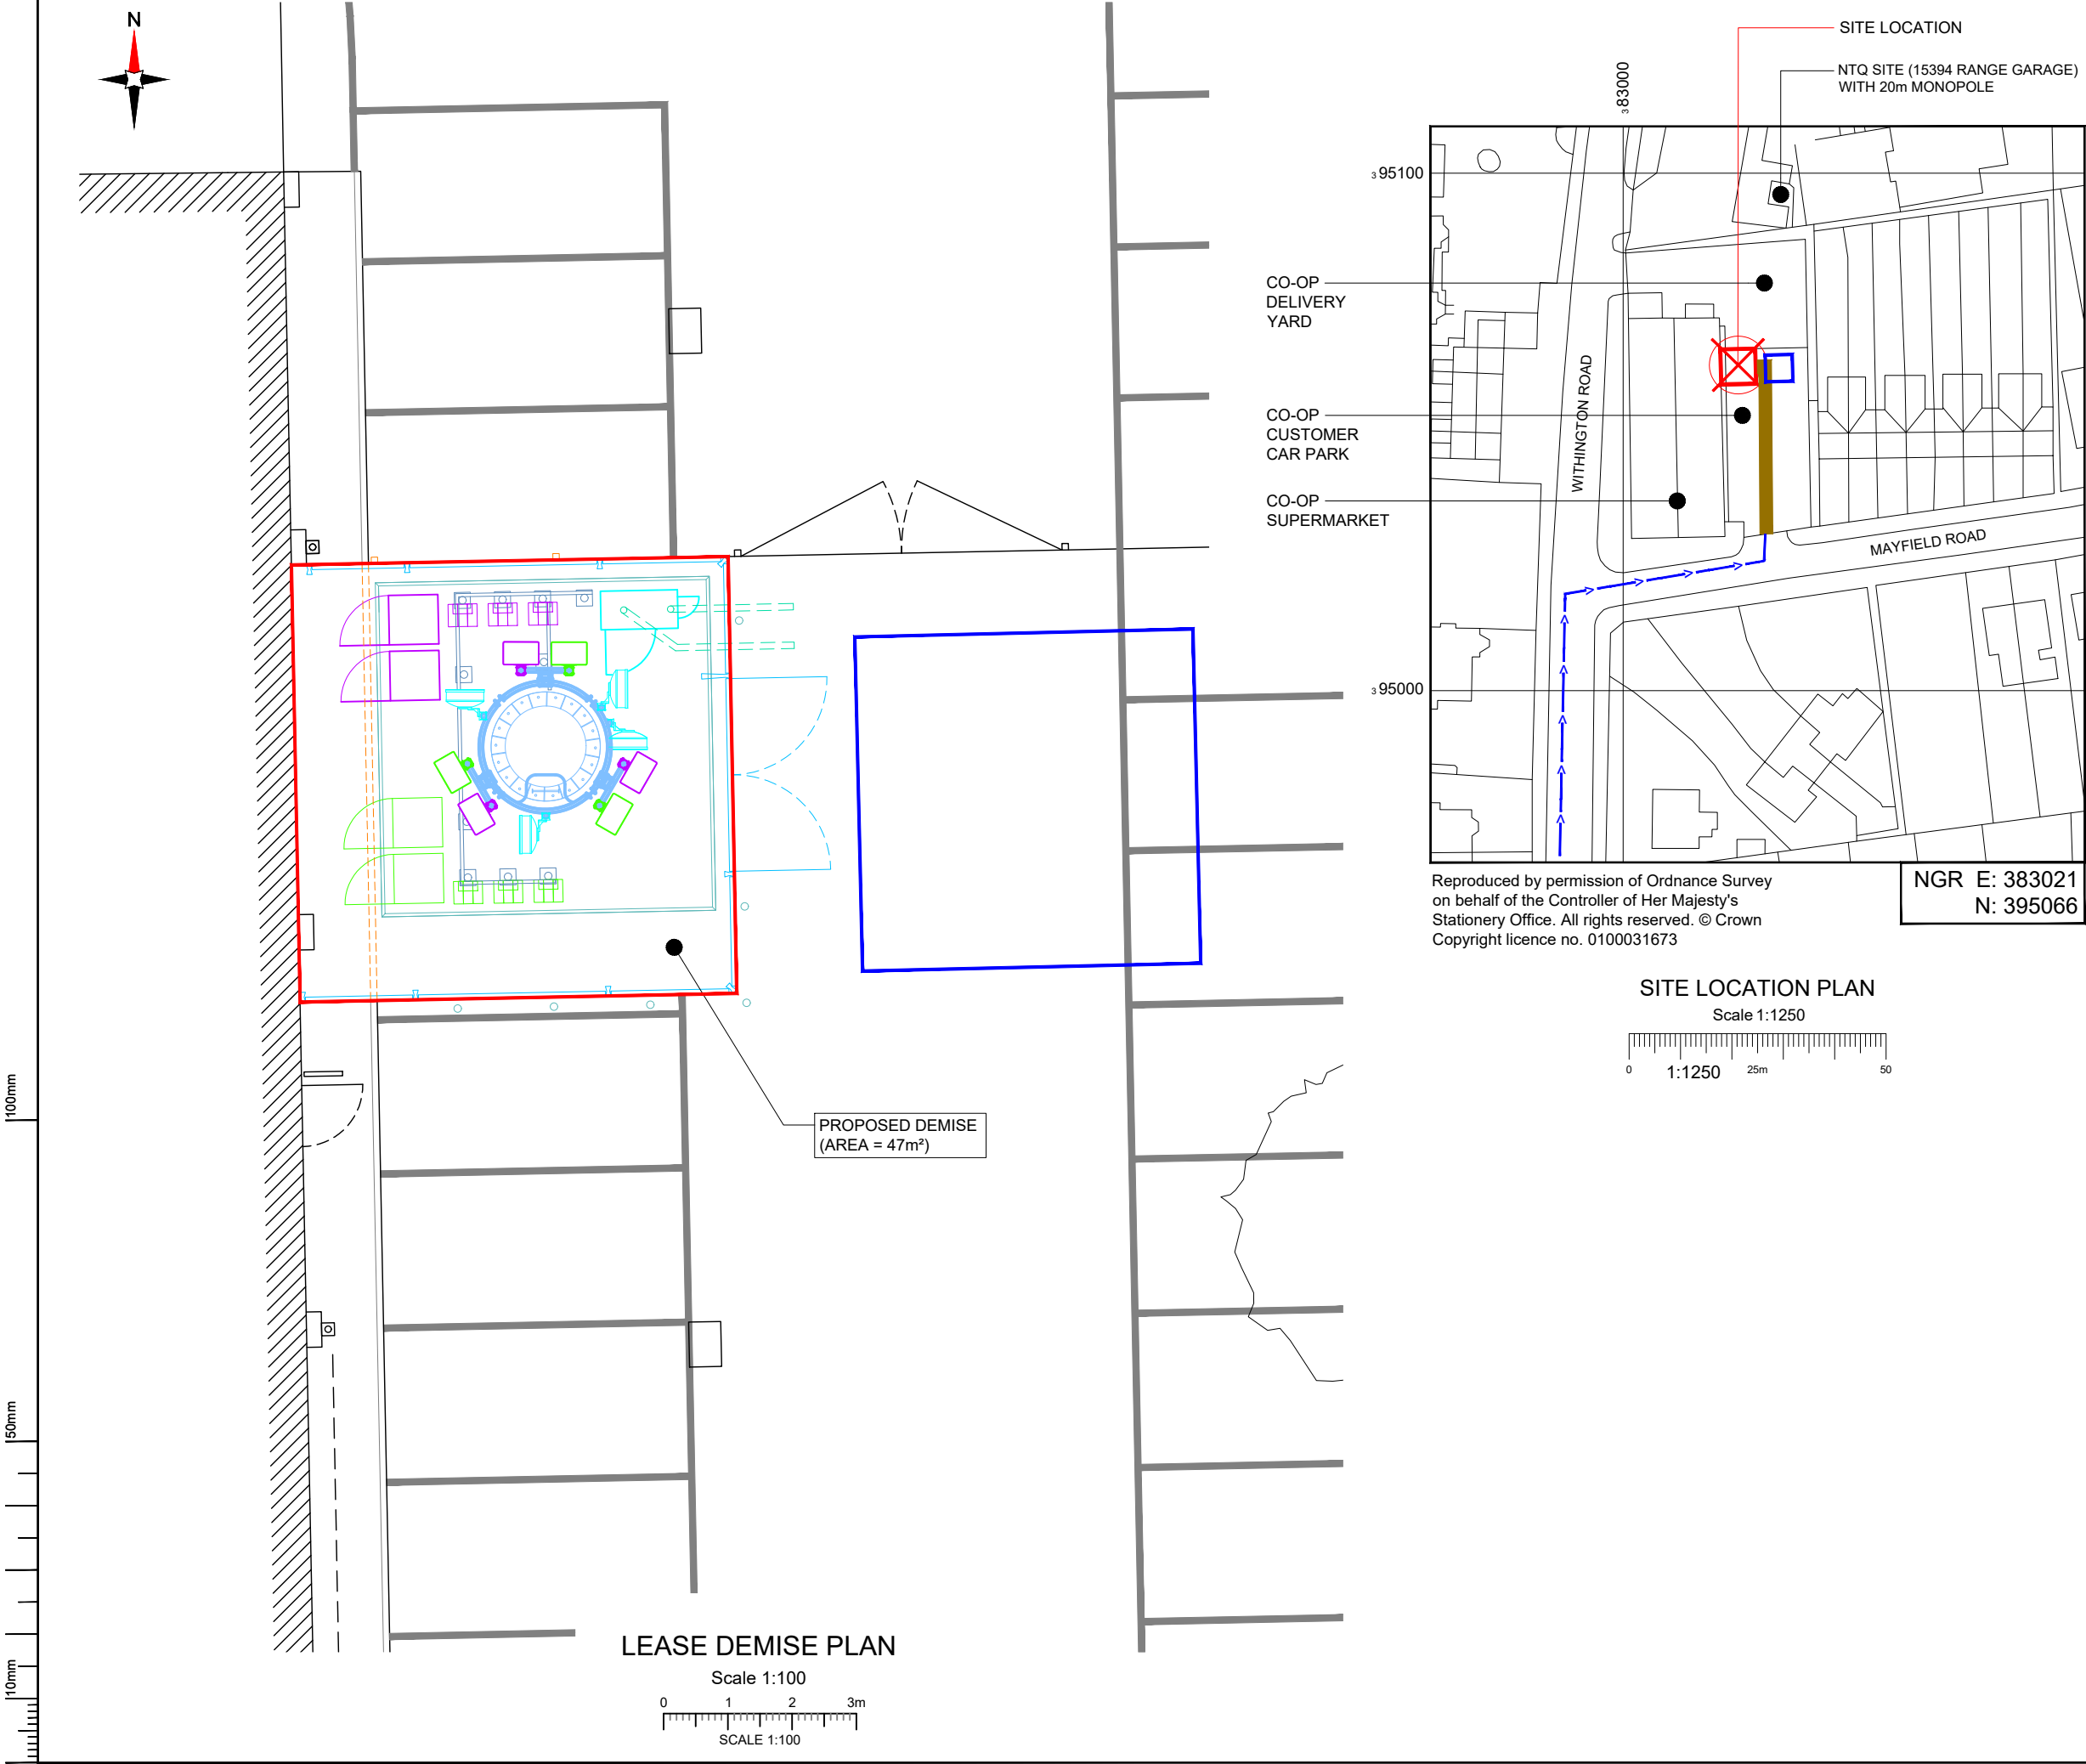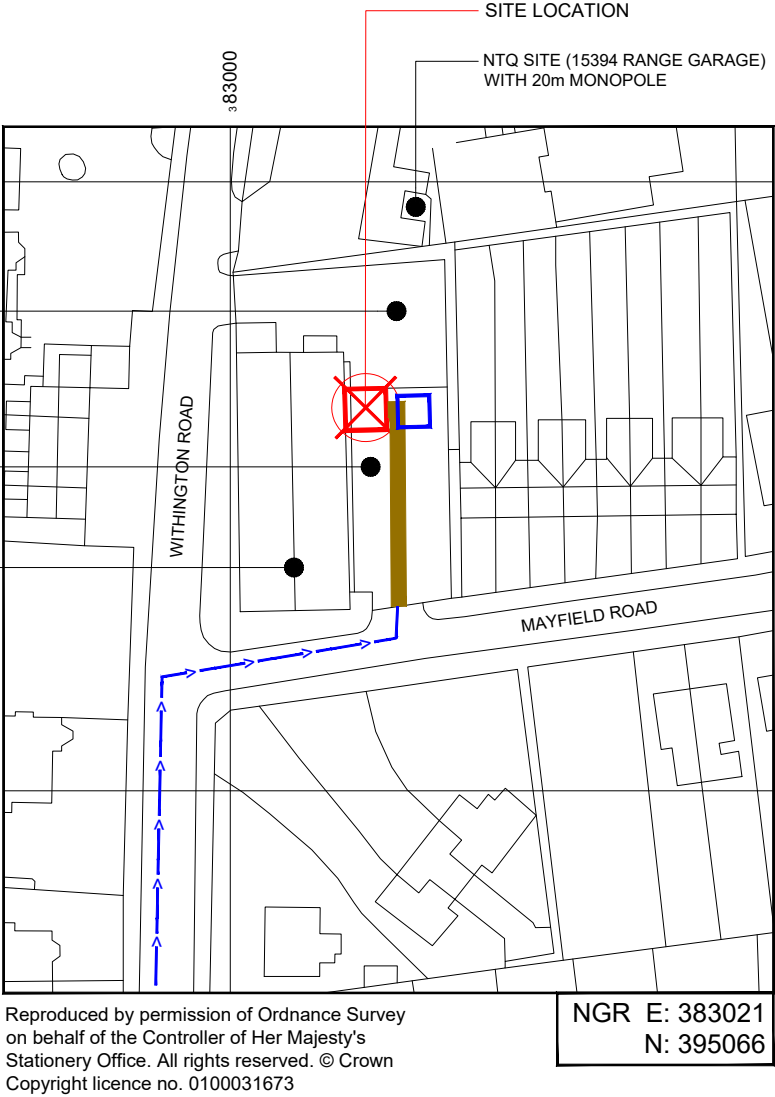

Reproduced by permission of Ordnance Survey
on behalf of the Controller of Her Majesty's
Stationery Office. All rights reserved. © Crown
Copyright licence no. 0100031673

NGR E: 383021
N: 395066

SITE LOCATION PLAN
Scale 1:1250

 

NEW CODE:		
Demise:	Outlined in Red	
Access Route:	Solid Brown	
Set Down Area:	Outlined in Blue	

Master:	MBNL / EE / H3G:	Project:	Purpose of Issue:	Issue:
M001	MBNL	NTQ	Planning	A
Date:	16/10/23	Revision / Upgrade Description:		
Drawn:	J. BOOTE	First Issue		
Checked:	J. STOCKDALE			
Approved:	G.JENNINGS			



Hutchison 3G UK Limited
Green Park, 450 Longwater Avenue,
Reading, RG30 3UR
Tel: 01628 765 000



Hatfield Business Park
Hatfield
Hertfordshire
AL10 9BW
Tel: 01707 315000
Fax: 01707 319001



Mobile Broadband Network Limited
Sixth Floor, Thames Tower, Station Road, Reading, RG1 1LX



Design Consultant & Principal Contractor:





WHP Telecoms
Unit 1 Maple Park,
Low Fields Avenue, Leeds
LS12 6HH

Tel: 01133023550
e-mail: info@whptelecoms.com

Site Name:	CO-OP WHALLEY RANGE		
Site ID:	1709200		
Address:	CO-OP FOOD, 135-141 WITHINGTON ROAD, WHALLEY RANGE, MANCHESTER, M16 8EE		
Title:	004 LEASE DEMISE		
Project:	NTQ		
Purpose of Issue:	GENERAL ARRANGEMENT		
EE Cell ID:	MBNL Cell ID:	3UK Cell ID:	
92781	MAN640	M2616	
Master Drawing No:			Issue:
1709200_MAN640_92781_M2616_M001			A

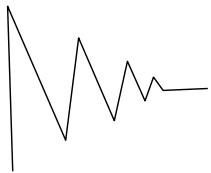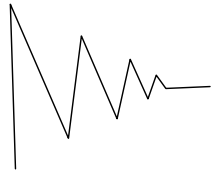

CO-OP SUPERMARKET
RIDGE LEVEL
8.0m AGL

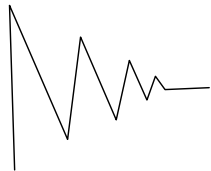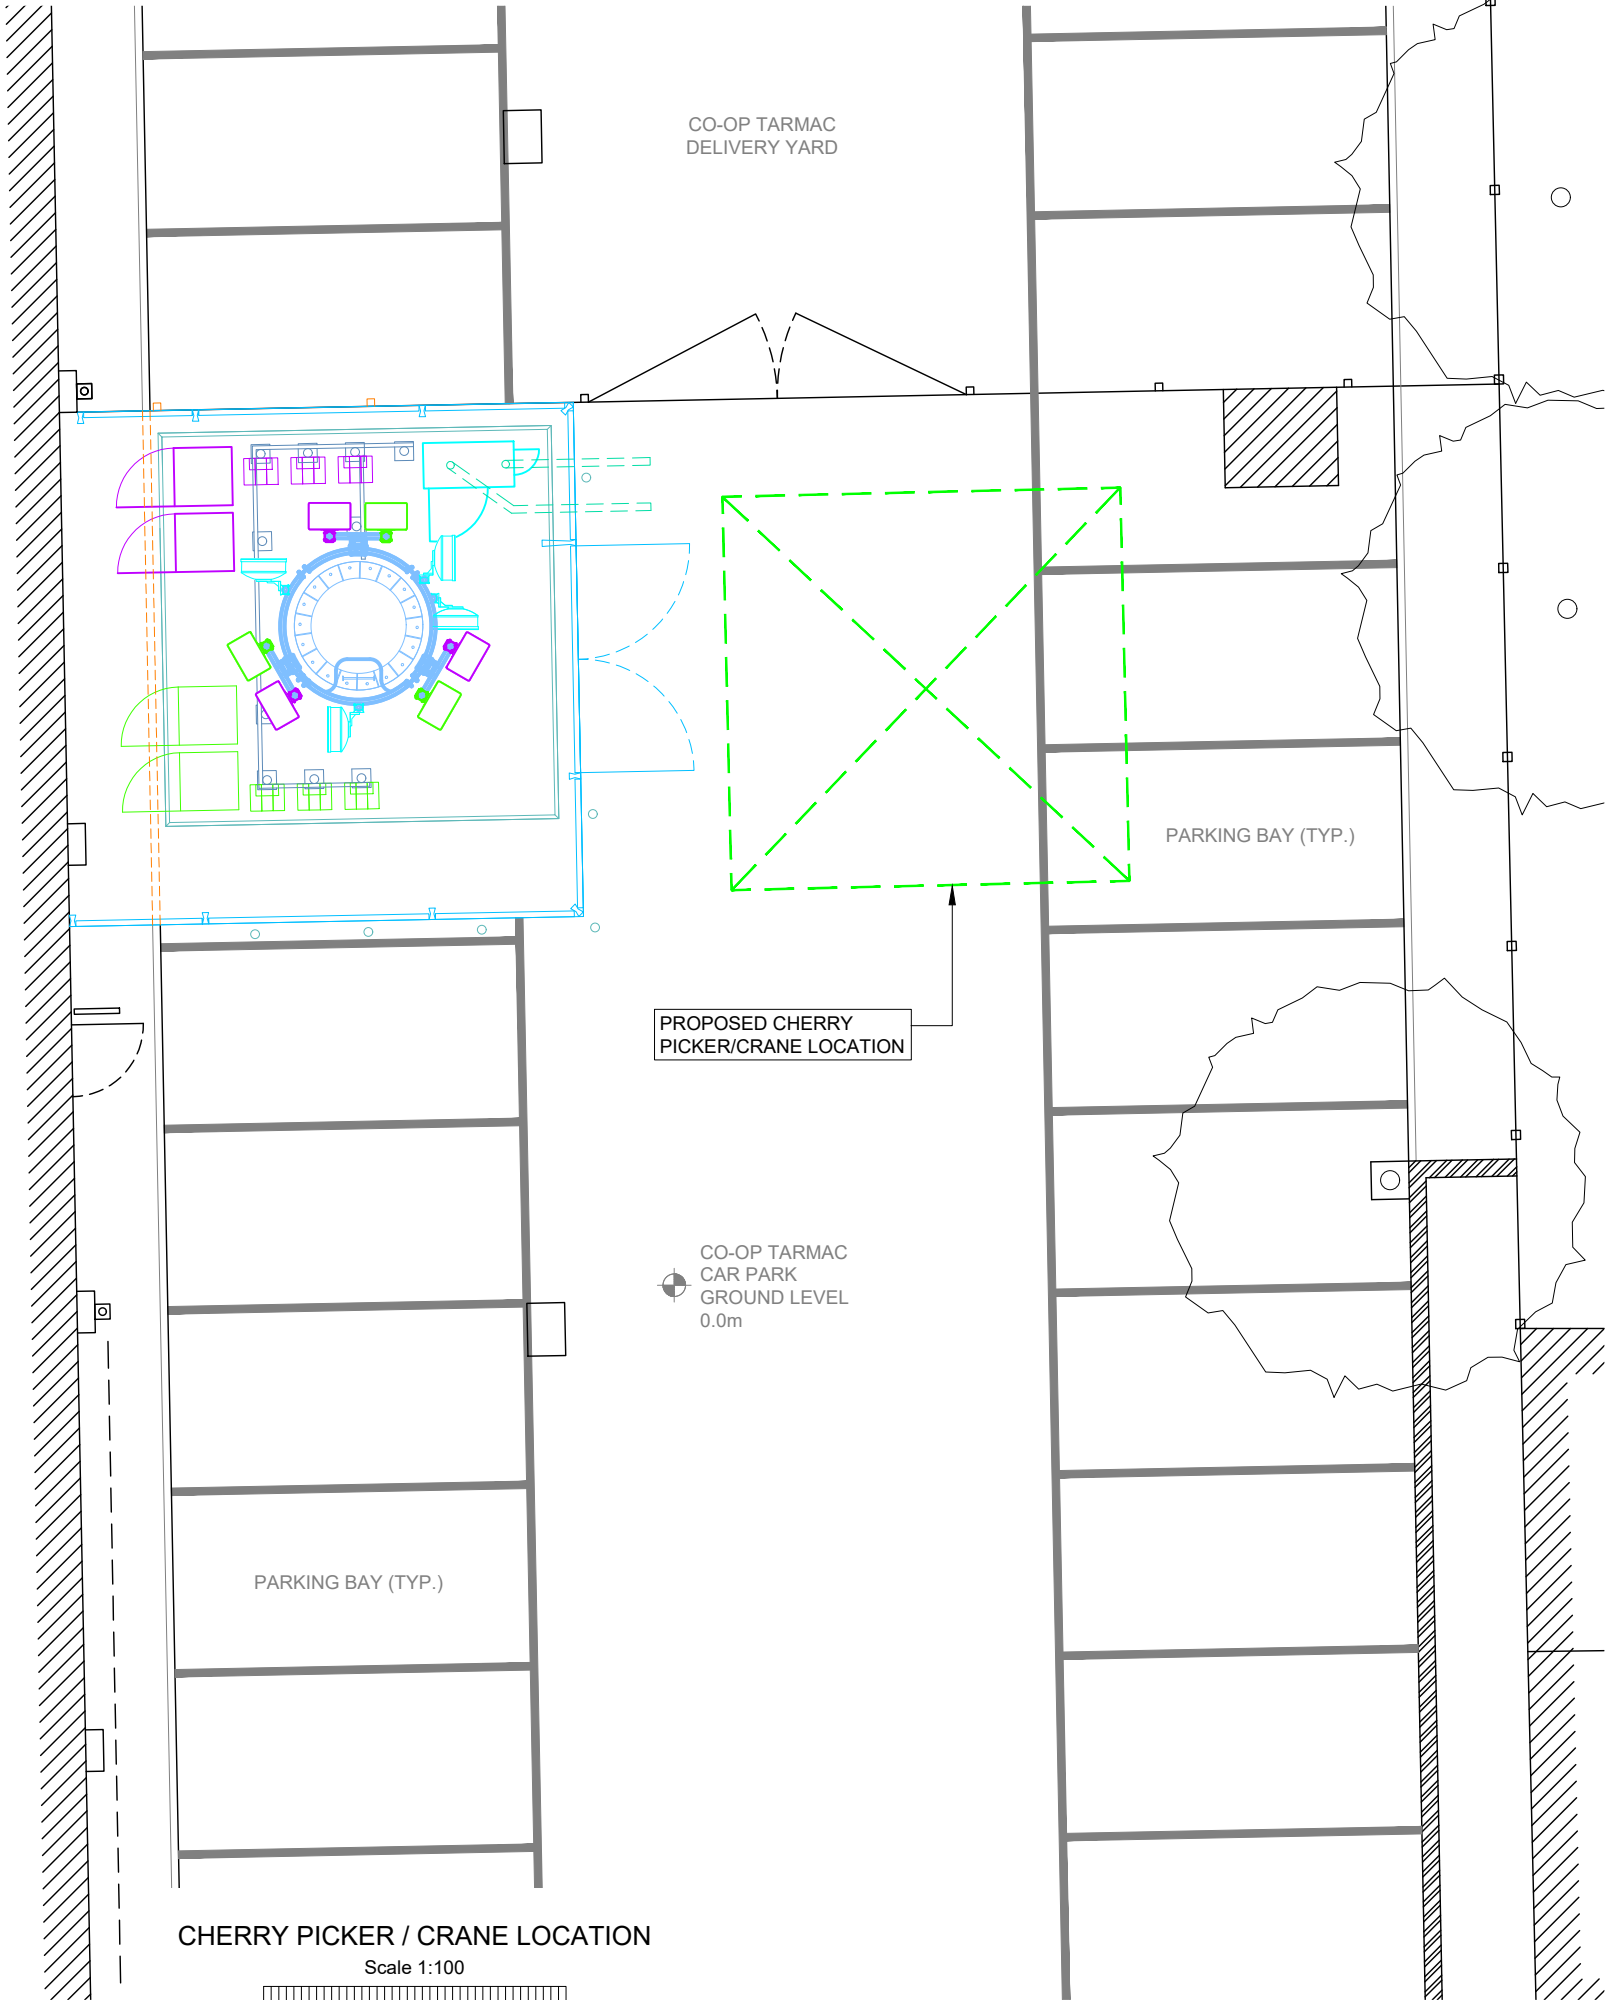

- NOTES:
- ALL DIMENSIONS IN MM UNLESS OTHERWISE NOTED.
- PROPOSED CRANE OR CHERRY PICKER LOCATION:



Master:	MBNL / EE / H3G:	Project:	Purpose of Issue:	Issue:
M001	MBNL	NTQ	Planning	A
Date:	16/10/23	Revision / Upgrade Description:		
Drawn:	J. BOOTE	First Issue		
Checked:	J. STOCKDALE			
Approved:	G.JENNINGS			



Hutchison 3G UK Limited
Green Park, 450 Longwater Avenue,
Reading, RG30 3UR
Tel: 01628 765 000



Hatfield Business Park
Hatfield
Hertfordshire
AL10 9BW
Tel: 01707 315000
Fax: 01707 319001



Mobile Broadband Network Limited
Sixth Floor, Thames Tower, Station Road, Reading, RG1 1LX

Design Consultant & Principal Contractor:



WHP Telecoms
Unit 1 Maple Park,
Low Fields Avenue, Leeds
LS12 6HH
Tel: 01133023550
e-mail: info@whptelecoms.com


Site Name:	CO-OP WHALLEY RANGE		
Site ID:	1709200		
Address:	CO-OP FOOD, 135-141 WITHINGTON ROAD, WHALLEY RANGE, MANCHESTER, M16 8EE		
Title:	005 CHERRY PICKER & CRANE LOCATION		
Project:	NTQ		
Purpose of Issue:	GENERAL ARRANGEMENT		
EE Cell ID:	MBNL Cell ID:	3UK Cell ID:	
92781	MAN640	M2616	
Master Drawing No:		Issue:	
1709200_MAN640_92781_M2616_M001		A	



NOTES:


1. ALL DIMENSIONS IN MM UNLESS OTHERWISE NOTED.

Master:	MBNL / EE / H3G:	Project:	Purpose of Issue:	Issue:
M001	MBNL	NTQ	Planning	A
Date:	16/10/23	Revision / Upgrade Description:		
Drawn:	J. BOOTE	First Issue		
Checked:	J. STOCKDALE			
Approved:	G.JENNINGS			
 <p>Hutchison 3G UK Limited Green Park, 450 Longwater Avenue, Reading, RG30 3UR Tel: 01628 765 000</p> <p>H3G Base Station Information line: 0845 6043000 Available 8am-8pm Monday to Friday</p>		 <p>Hatfield Business Park Hatfield Hertfordshire AL10 9BW</p> <p>Tel: 01707 315000 Fax: 01707 319001</p>		
		Mobile Broadband Network Limited Sixth Floor, Thames Tower, Station Road, Reading, RG1 1LX		
Design Consultant & Principal Contractor:				
		<p>WHP Telecoms Unit 1 Maple Park, Low Fields Avenue, Leeds LS12 6HH</p> <p>Tel: 01133023550 e-mail: info@whptelecoms.com</p>		
Site Name:				
CO-OP WHALLEY RANGE				
Site ID:				
1709200				
Address:				
CO-OP FOOD, 135-141 WITHINGTON ROAD, WHALLEY RANGE, MANCHESTER, M16 8EE				
Title:				
100 EXISTING SITE PLAN				
Project:				
NTQ				
Purpose of Issue:				
GENERAL ARRANGEMENT				
EE Cell ID:		MBNL Cell ID:		3UK Cell ID:
92781		MAN640		M2616
Master Drawing No:				Issue:
1709200_MAN640_92781_M2616_M001				A

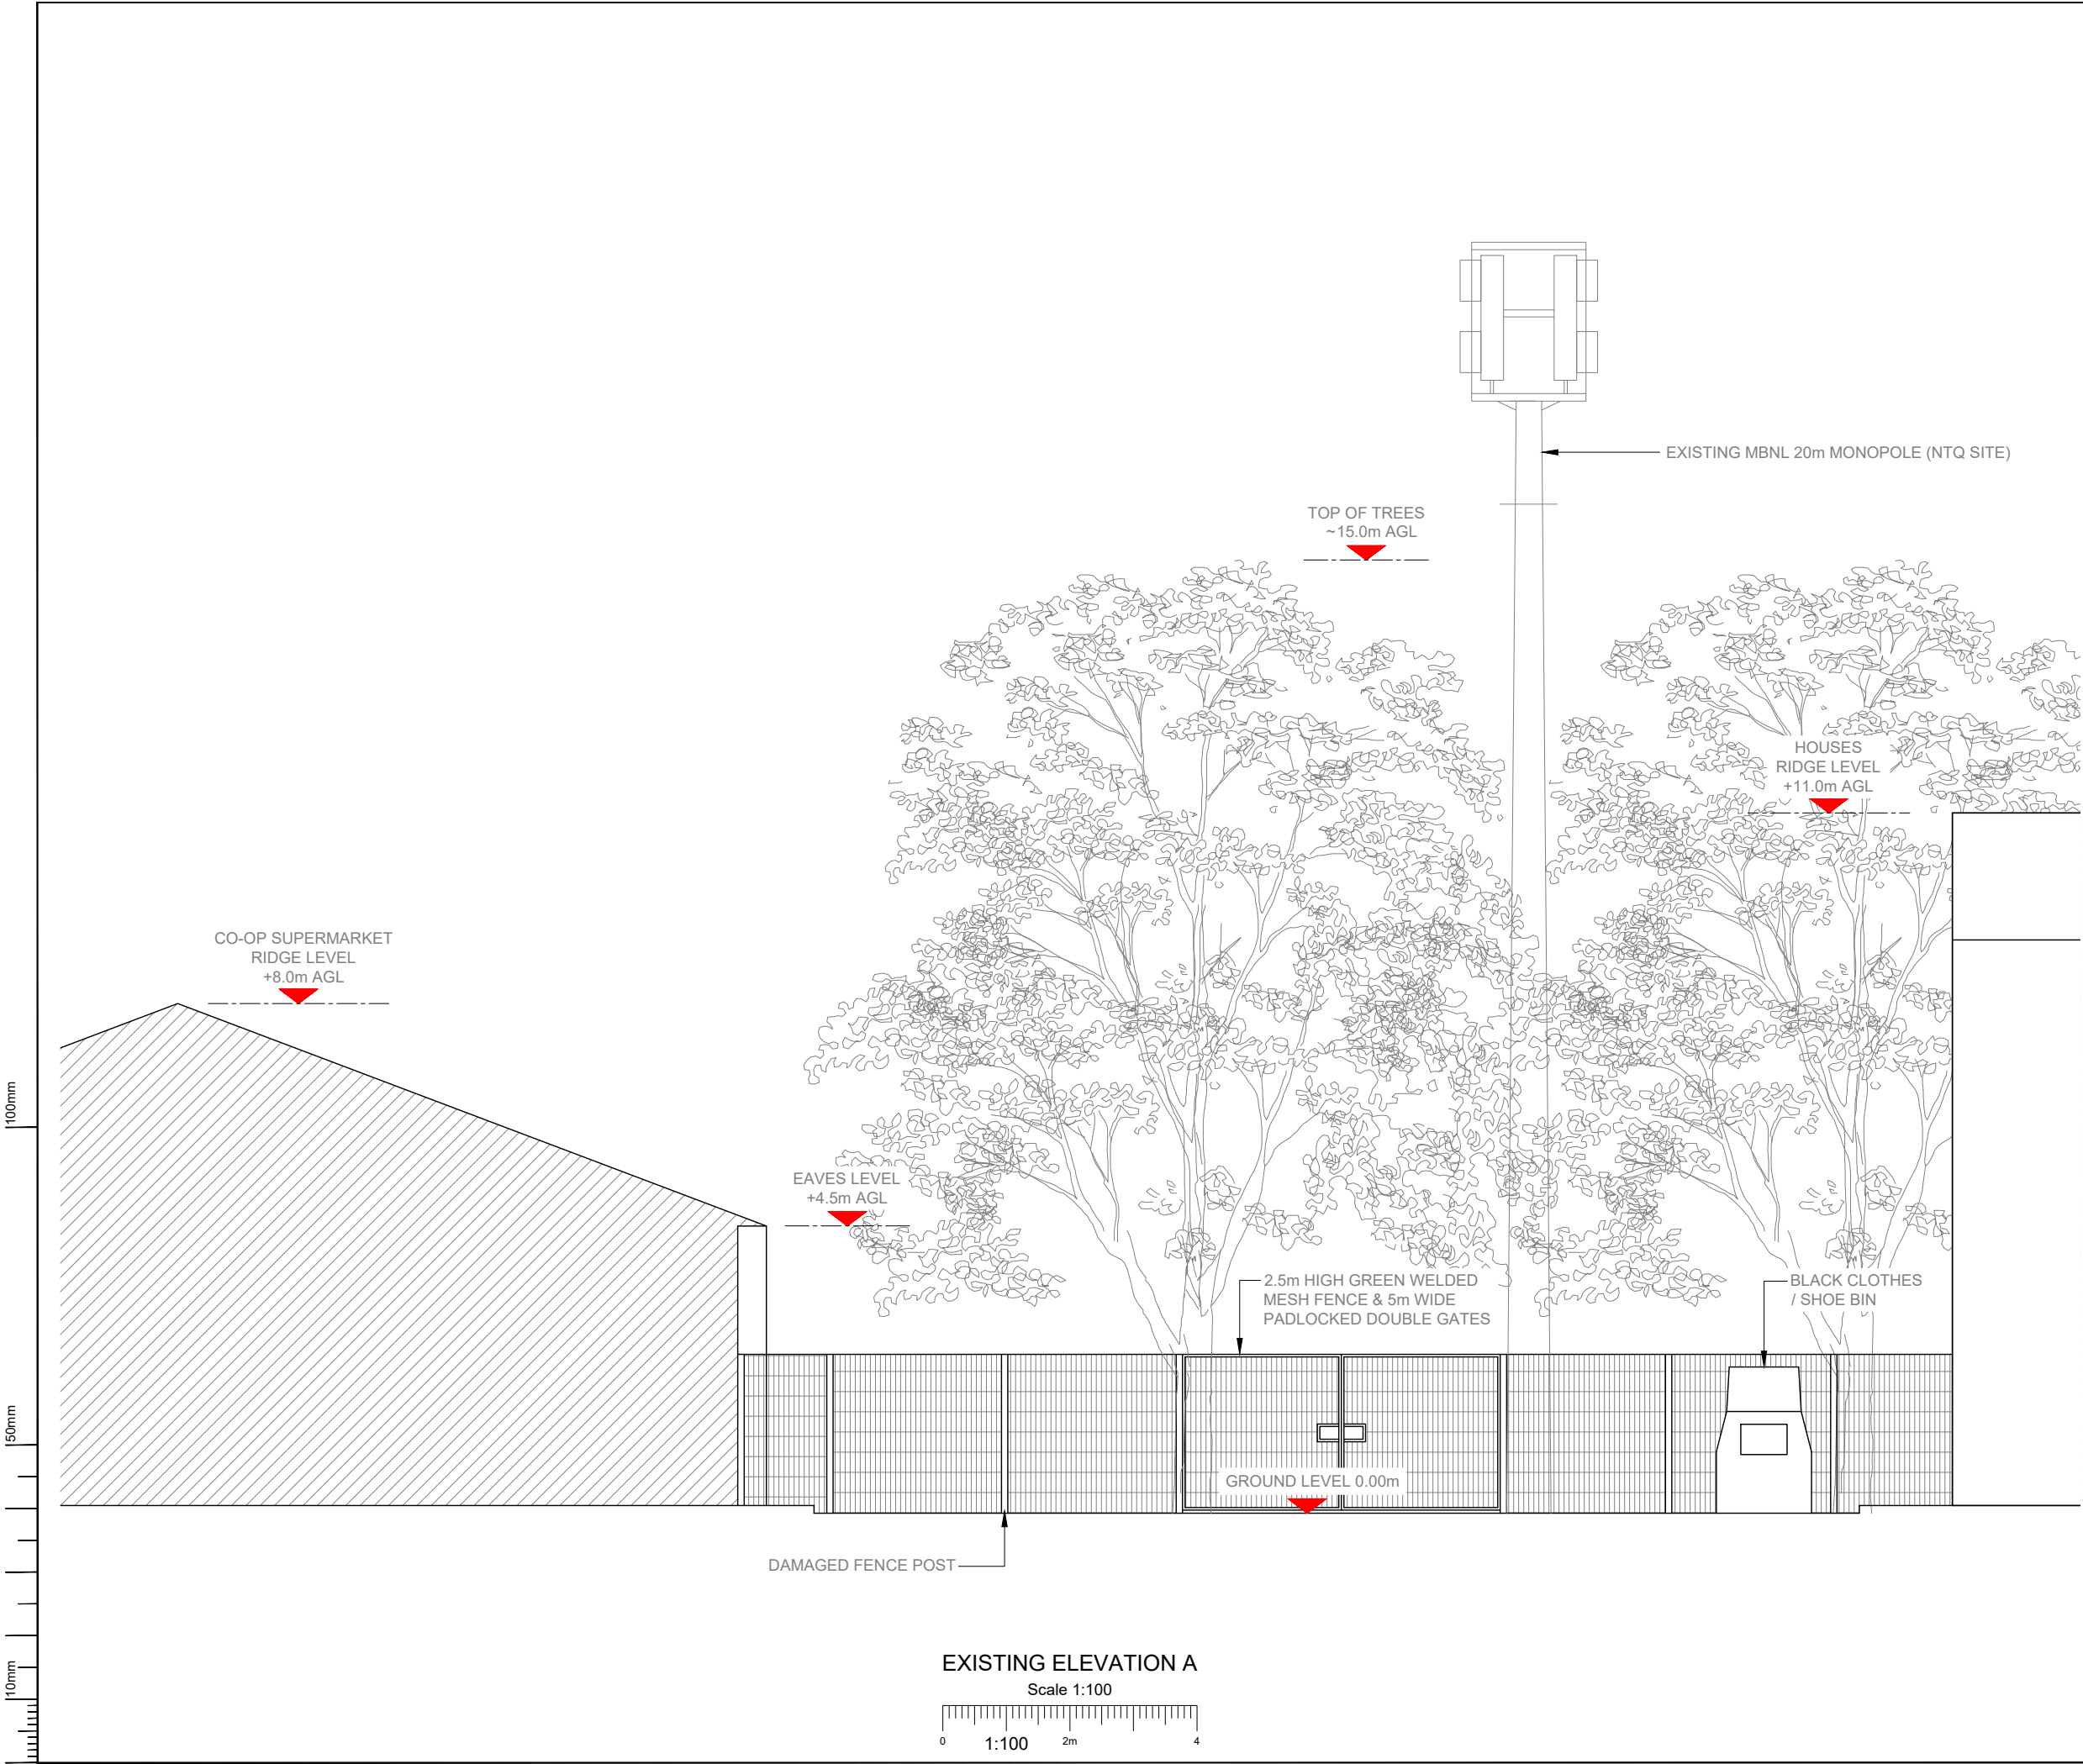

- NOTES:
- ALL DIMENSIONS IN MM UNLESS OTHERWISE NOTED.

Master: M001	MBNL / EE / H3G: MBNL	Project: NTQ	Purpose of Issue: Planning	Issue: A
Date: 16/10/23	Revision / Upgrade Description: First Issue			
Drawn: J. BOOTE				
Checked: J. STOCKDALE				
Approved: G.JENNINGS				
 Hutchison 3G UK Limited Green Park, 450 Longwater Avenue, Reading, RG30 3UR Tel: 01628 765 000		 Hatfield Business Park Hatfield Hertfordshire AL10 9BW Tel: 01707 315000 Fax: 01707 319001		
 H3G Base Station Information line: 0845 6043000 Available 8am-8pm Monday to Friday				
 Mobile Broadband Network Limited Sixth Floor, Thames Tower, Station Road, Reading, RG1 1LX				
Design Consultant & Principal Contractor:				
		WHP Telecoms Unit 1 Maple Park, Low Fields Avenue, Leeds LS12 6HH Tel: 01133023550 e-mail: info@whptelecoms.com		
Site Name:				
CO-OP WHALLEY RANGE				
Site ID:				
1709200				
Address:				
CO-OP FOOD, 135-141 WITHINGTON ROAD, WHALLEY RANGE, MANCHESTER, M16 8EE				
Title:				
150 EXISTING ELEVATION A				
Project:				
NTQ				
Purpose of Issue:				
GENERAL ARRANGEMENT				
EE Cell ID: 92781		MBNL Cell ID: MAN640		3UK Cell ID: M2616
Master Drawing No: 1709200_MAN640_92781_M2616_M001				Issue: A

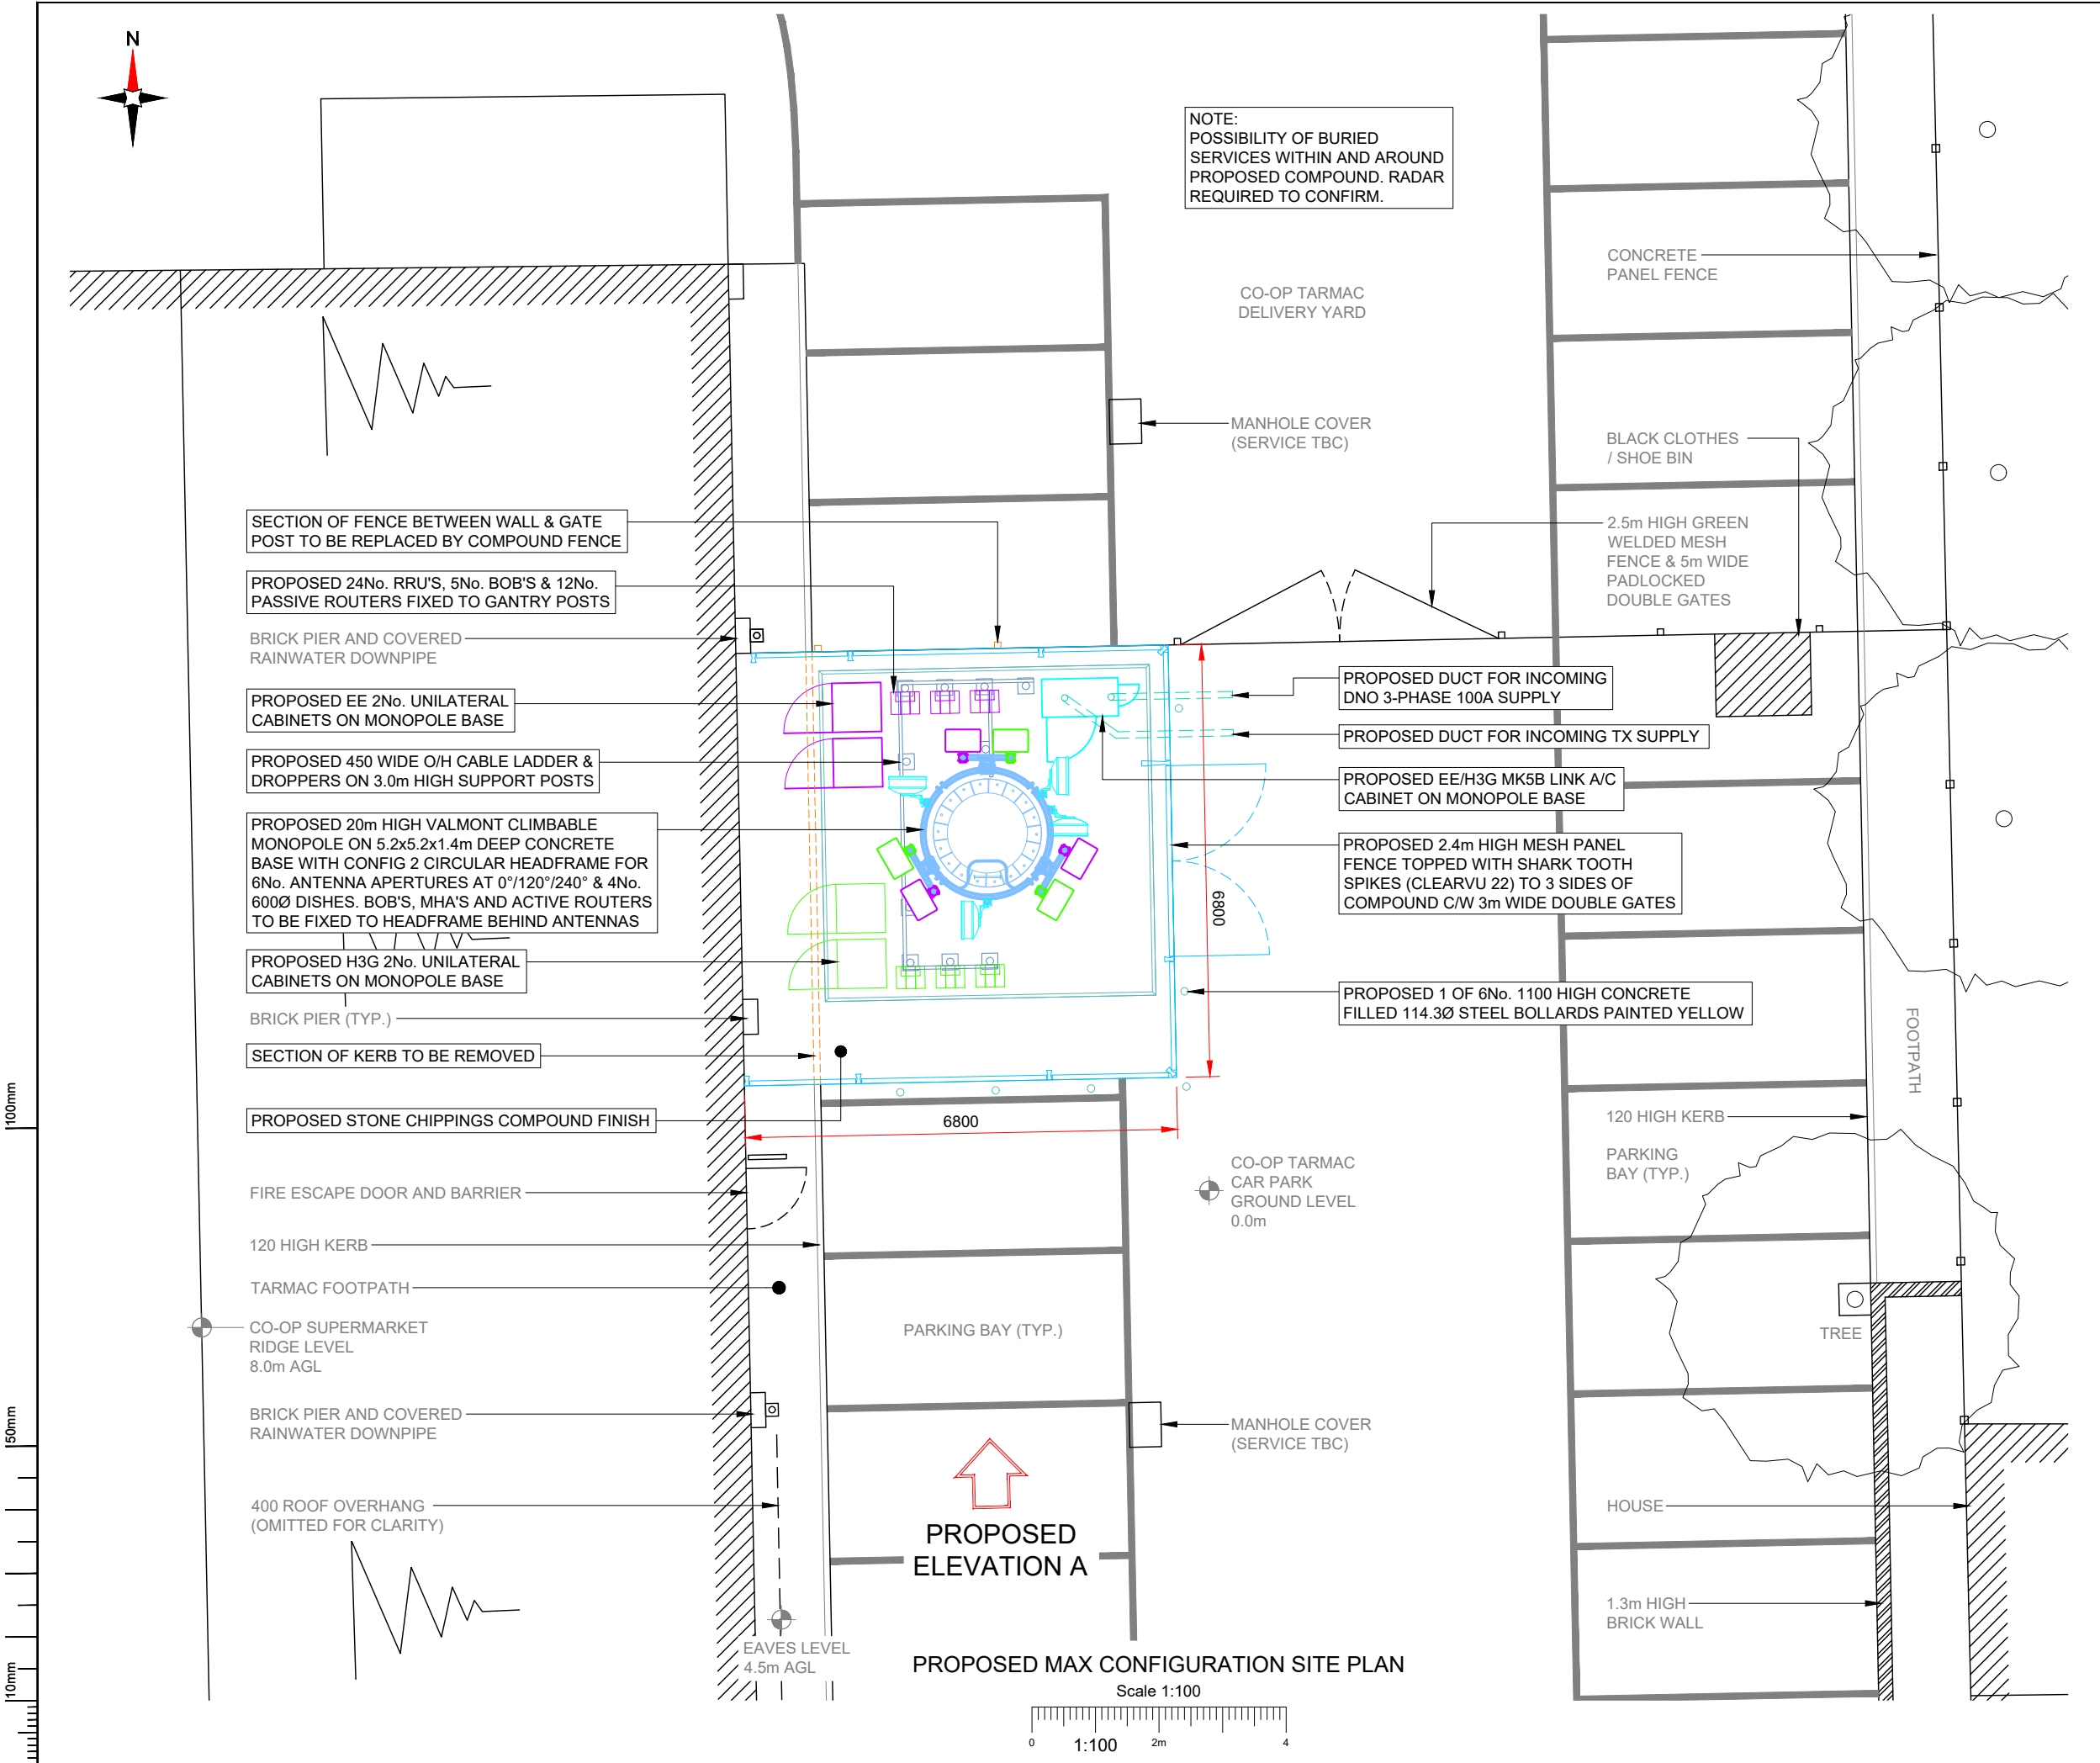

NOTES:

1. ALL DIMENSIONS IN MM UNLESS OTHERWISE NOTED.

SHARED CONFIGURATION SITE

RF CONFIG

S1B

Master:	MBNL / EE / H3G:	Project:	Purpose of Issue:	Issue:
M001	MBNL	NTQ	Planning	A
Date:	16/10/23	Revision / Upgrade Description:		
Drawn:	J. BOOTE	First Issue		
Checked:	J. STOCKDALE			
Approved:	G.JENNINGS			



Hutchison 3G UK Limited
Green Park, 450 Longwater Avenue,
Reading, RG30 3UR
Tel: 01628 765 000

H3G Base Station Information line:
0845 6043000
Available 8am-8pm Monday to Friday



Hatfield Business Park
Hatfield
Hertfordshire
AL10 9BW
Tel: 01707 315000
Fax: 01707 319001



Mobile Broadband Network Limited
Sixth Floor, Thames Tower, Station Road, Reading, RG1 1LX

Design Consultant & Principal Contractor:



WHP Telecoms
Unit 1 Maple Park,
Low Fields Avenue, Leeds
LS12 6HH

Tel: 01133023550
e-mail: info@whptelecoms.com

Site Name:
CO-OP WHALLEY RANGE

Site ID:
1709200

Address:
CO-OP FOOD,
135-141 WITHINGTON ROAD,
WHALLEY RANGE,
MANCHESTER,
M16 8EE

Title: 215 PROPOSED MAX CONFIGURATION
SITE PLAN

Project:
NTQ


Purpose of Issue:
GENERAL ARRANGEMENT

EE Cell ID:	MBNL Cell ID:	3UK Cell ID:
92781	MAN640	M2616

Master Drawing No:
1709200_MAN640_92781_M2616_M001

Issue:
A

100mm
50mm
10mm

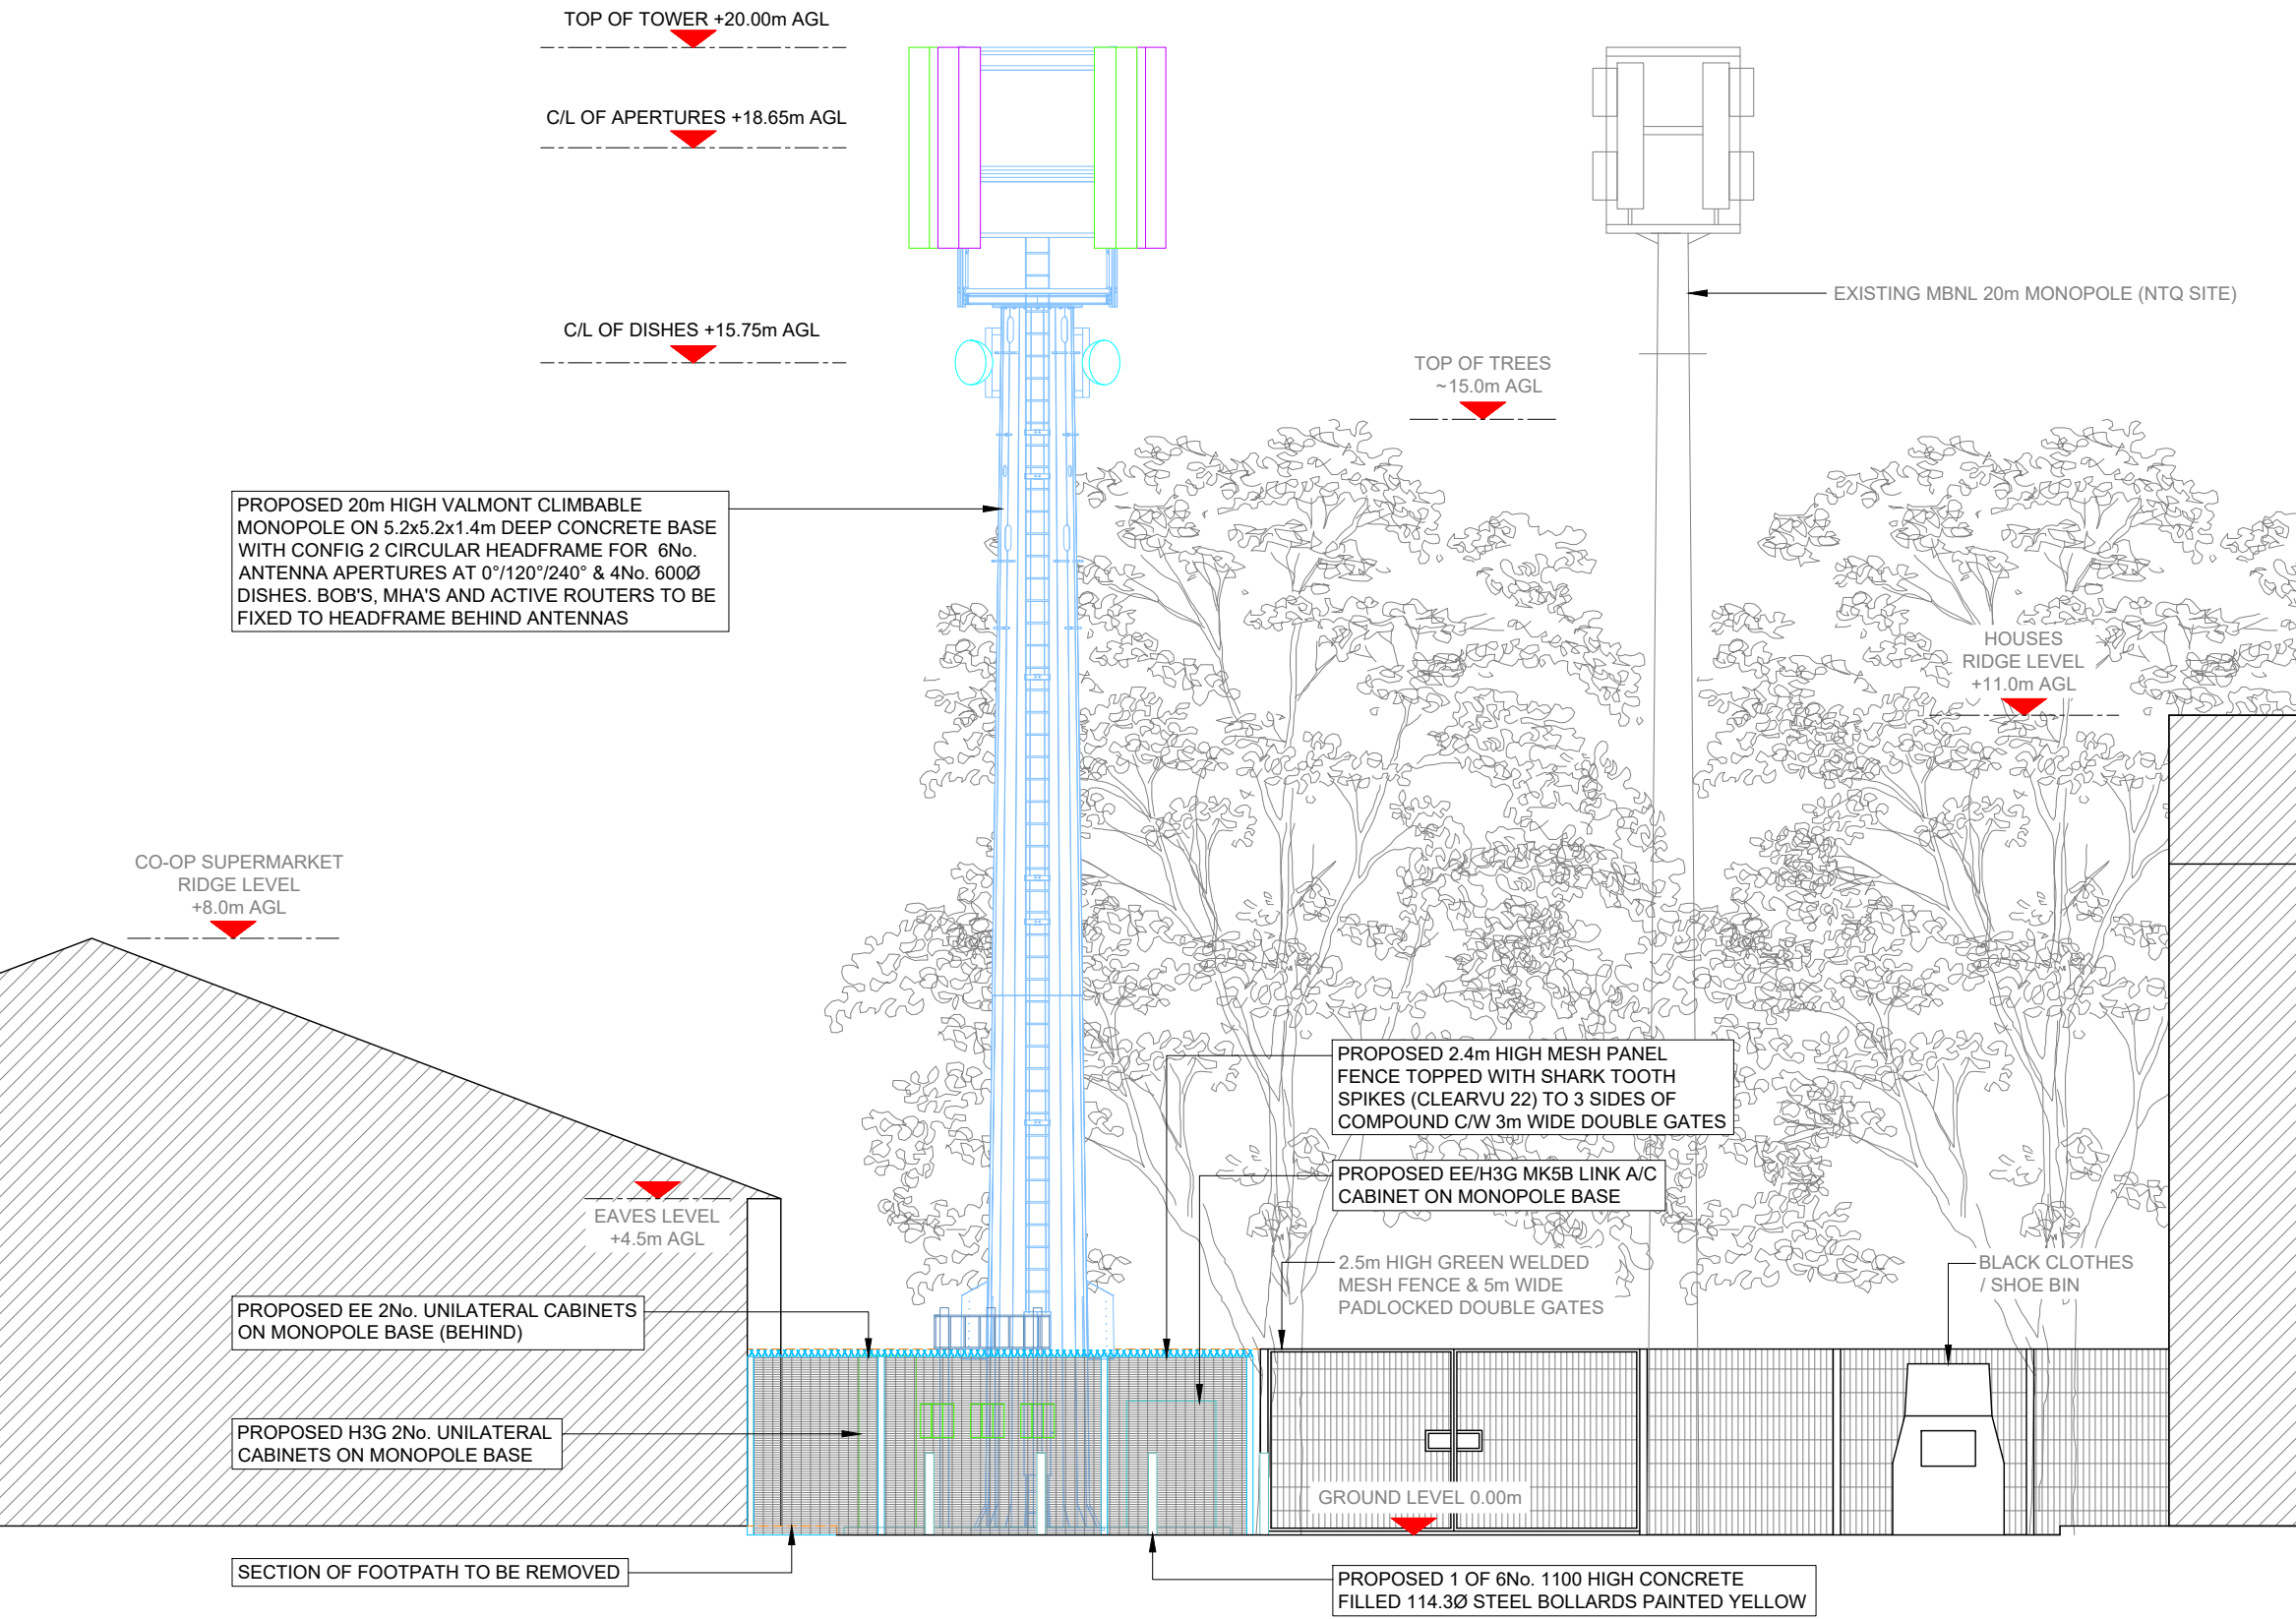

PROPOSED MAX CONFIGURATION ELEVATION A
Scale 1:100

- NOTES:
- ALL DIMENSIONS IN MM UNLESS OTHERWISE NOTED.

SHARED CONFIGURATION SITE

RF CONFIG

S1B

Master:	MBNL / EE / H3G:	Project:	Purpose of Issue:	Issue:
M001	MBNL	NTQ	Planning	A
Date:	16/10/23	Revision / Upgrade Description:		
Drawn:	J. BOOTE	First Issue		
Checked:	J. STOOKDALE			
Approved:	G.JENNINGS			



Hutchison 3G UK Limited
Green Park, 450 Longwater Avenue,
Reading, RG30 3UR
Tel: 01628 765 000

H3G Base Station Information line:
0845 6043000
Available 8am-8pm Monday to Friday



Hatfield Business Park
Hatfield
Hertfordshire
AL10 9BW
Tel: 01707 315000
Fax: 01707 319001



Mobile Broadband Network Limited
Sixth Floor, Thames Tower, Station Road, Reading, RG1 1LX

Design Consultant & Principal Contractor:



WHP Telecoms
Unit 1 Maple Park,
Low Fields Avenue, Leeds
LS12 6HH

Tel: 01133023550
e-mail: info@whptelecoms.com

Site Name:
CO-OP WHALLEY RANGE

Site ID:
1709200

Address:
CO-OP FOOD,
135-141 WITHINGTON ROAD,
WHALLEY RANGE,
MANCHESTER,
M16 8EE

Title: 265 PROPOSED MAX CONFIGURATION
ELEVATION A

Project:
NTQ

Purpose of Issue:
GENERAL ARRANGEMENT

EE Cell ID: 92781	MBNL Cell ID: MAN640	3UK Cell ID: M2616
----------------------	-------------------------	-----------------------

Master Drawing No:
1709200_MAN640_92781_M2616_M001

Issue:
A

Max Configuration Antenna Aperture Schedule & RF Equipment Capacity																	
Antenna Aperture ID	Antenna Aperture Size (Length x Width x Depth)	Aperture Height C/L	Aperture Max Weight (kg)	Proposed Bearing	Tech:	Operator: Shared/ EE/H3G	Antenna Aperture Coordinates		RRU No. <small>Max Size & Weight L=320mm W=400mm D=150mm Weight=25kg</small>	MHA No. <small>Max Size & Weight L=300mm W=300mm D=150mm Weight=10kg</small>	Main Feeder			BOB <small>Max Size & Weight (300x300x250mm & 5kg)</small>		Active Router No. <small>Max Size & Weight (370x260x150mm & 10kg)</small>	Passive Router No. <small>Max Size & Weight (350x220x150mm & 10kg)</small>
							Eastings	Northings			Size	Length	No.	No. Top	No. Bottom		
A1	2700x500x400mm	18.65m	150kg	0°	2G/4G/5G	EE	-	-	-	2	LDF5-50	25.0m	4	1	1	2	2
A2	2700x500x400mm	18.65m	150kg	0°	4G/5G	H3G	-	-	-	2	LDF5-50	25.0m	4	2	1	2	2
B1	2700x500x400mm	18.65m	150kg	120°	2G/4G/5G	EE	-	-	-	2	LDF5-50	25.0m	4	1	1	2	2
B2	2700x500x400mm	18.65m	150kg	120°	4G/5G	H3G	-	-	-	2	LDF5-50	25.0m	4	2	1	2	2
C1	2700x500x400mm	18.65m	150kg	240°	2G/4G/5G	EE	-	-	-	2	LDF5-50	25.0m	4	1	1	2	2
C2	2700x500x400mm	18.65m	150kg	240°	4G/5G	H3G	-	-	-	2	LDF5-50	25.0m	4	2	-	2	2

NOTE:
THERE MAY BE UP TO 2 ANTENNAS PER APERTURE
SUBJECT TO SITE SPECIFIC RADIO DESIGN

Passive Infrastructure Equipment Capacity		
A	B	C
S1B	S1B	S1B

STATUS KEY:

Installed: Existing
Retain: Existing and to remain
Relocate: Existing and to be relocated
Remove: Existing to be removed from site
Proposed: New on site

Master:	MBNL / EE / H3G:	Project:	Purpose of Issue:	Issue:
M001	MBNL	NTQ	Planning	A
Date:	16/10/23	Revision / Upgrade Description:		
Drawn:	J. BOOTE	First Issue		
Checked:	J. STOCKDALE			
Approved:	G.JENNINGS			



Hutchison 3G UK Limited
Green Park, 450 Longwater Avenue,
Reading, RG30 3UR
Tel: 01628 765 000



H3G Base Station Information line:
0845 6043000
Available 8am-8pm Monday to Friday



Hatfield Business Park
Hatfield
Hertfordshire
AL10 9BW

Tel: 01707 315000
Fax: 01707 319001



Mobile Broadband Network Limited
Sixth Floor, Thames Tower, Station Road, Reading, RG1 1LX

Design Consultant & Principal Contractor:



WHP Telecoms
Unit 1 Maple Park,
Low Fields Avenue, Leeds
LS12 6HH

Tel: 01133023550
e-mail: info@whptelecoms.com

Site Name:			CO-OP WHALLEY RANGE		
Site ID:			1709200		
Address:			CO-OP FOOD, 135-141 WITHINGTON ROAD, WHALLEY RANGE, MANCHESTER, M16 8EE		
Title:			304 PROPOSED MAX CONFIGURATION ANTENNA SCHEDULE		
Project:			NTQ		
Purpose of Issue:			GENERAL ARRANGEMENT		
EE Cell ID:		MBNL Cell ID:		3UK Cell ID:	
92781		MAN640		M2616	
Master Drawing No:					Issue:
1709200_MAN640_92781_M2616_M001					A