

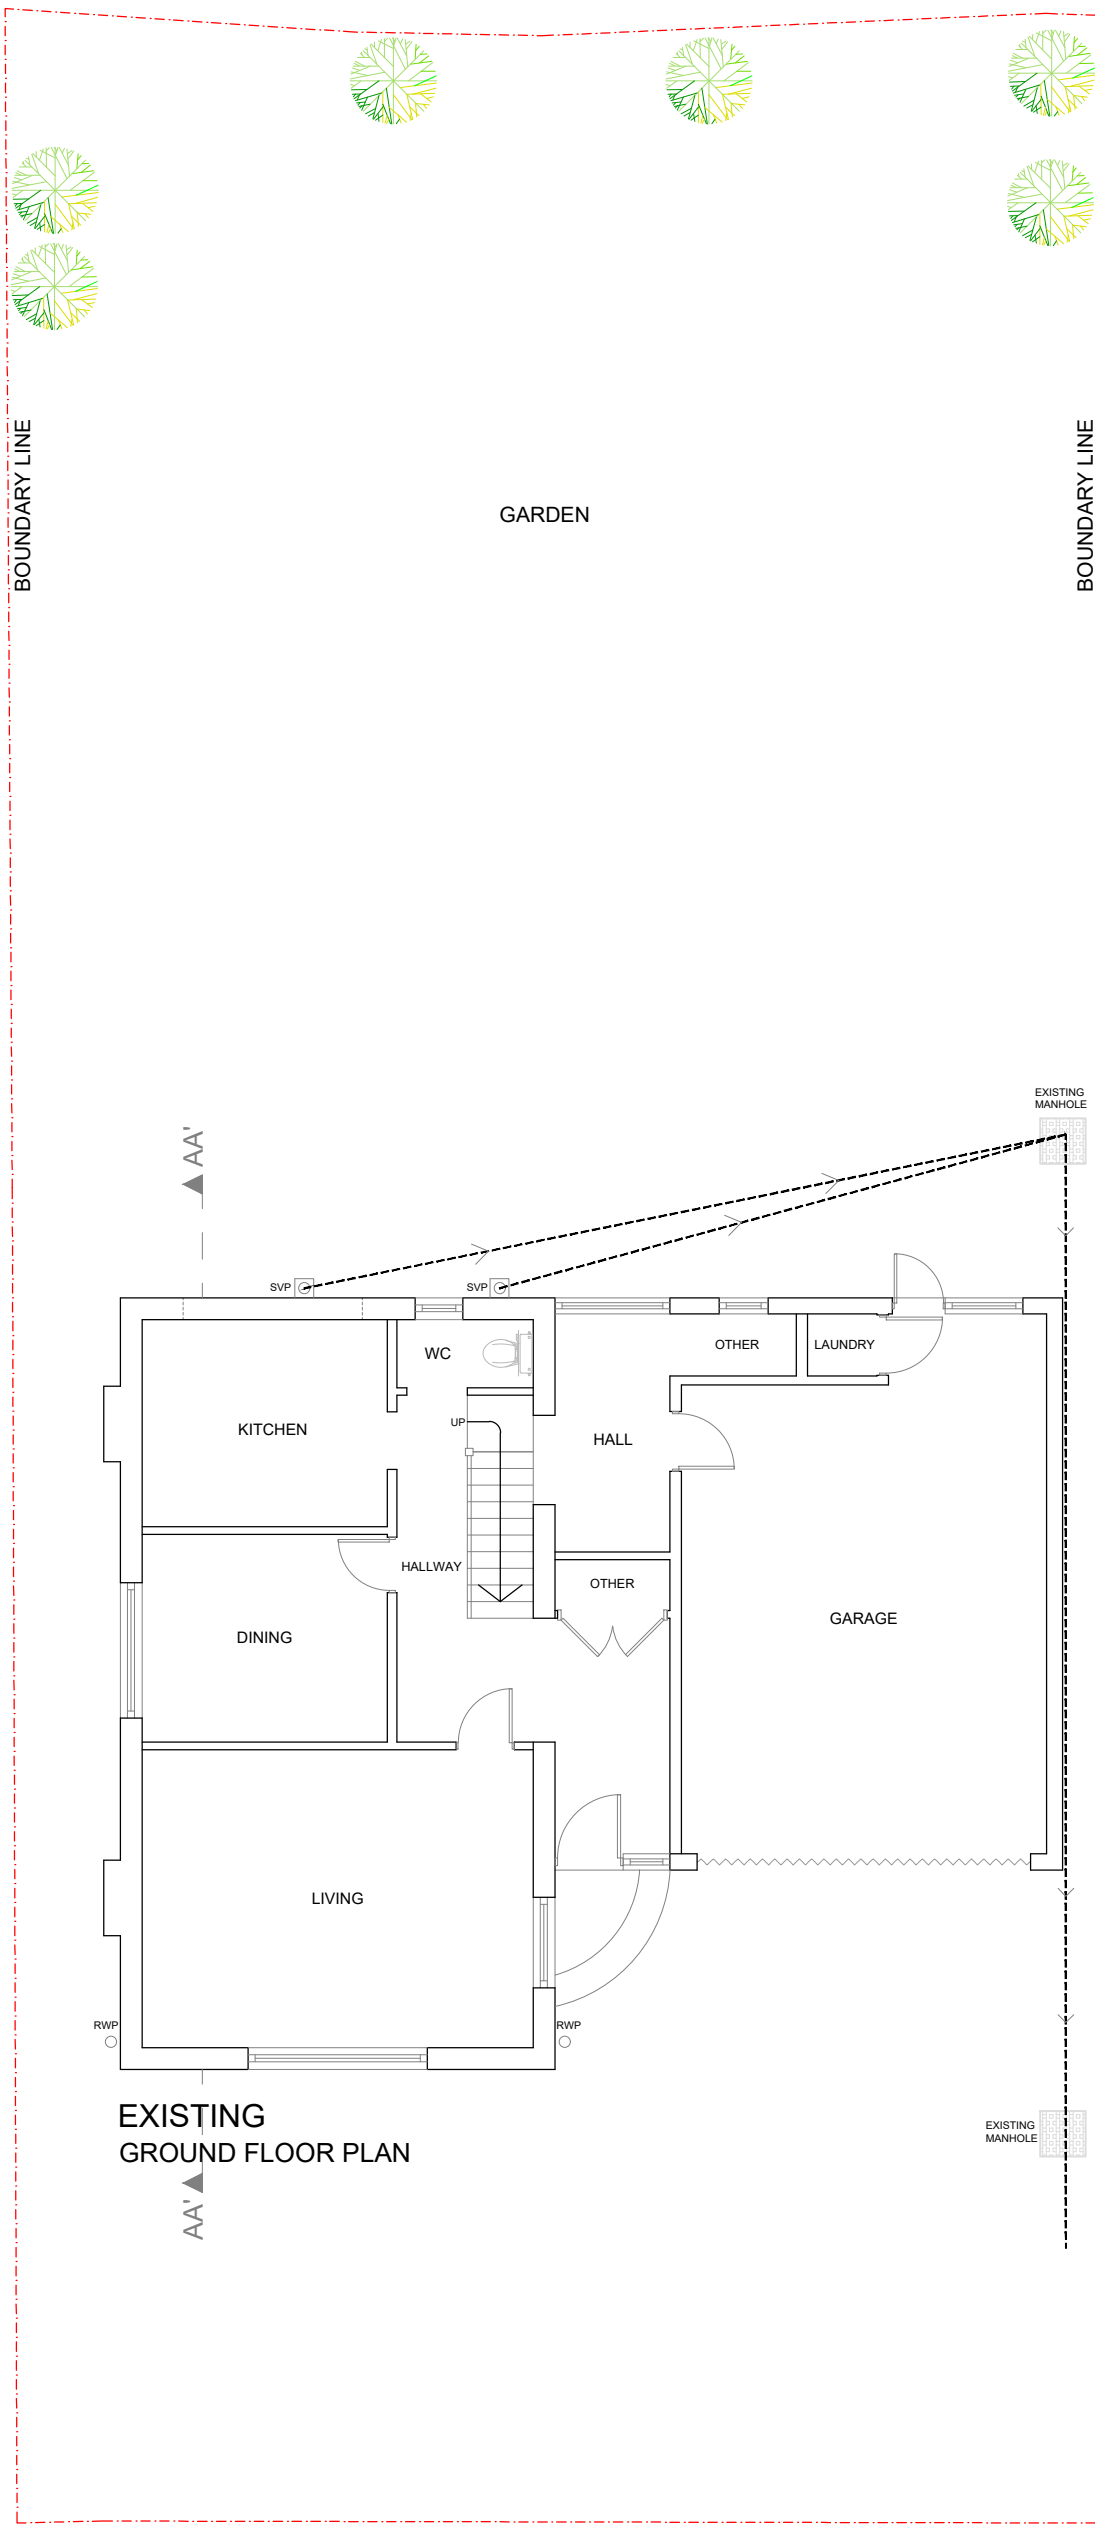
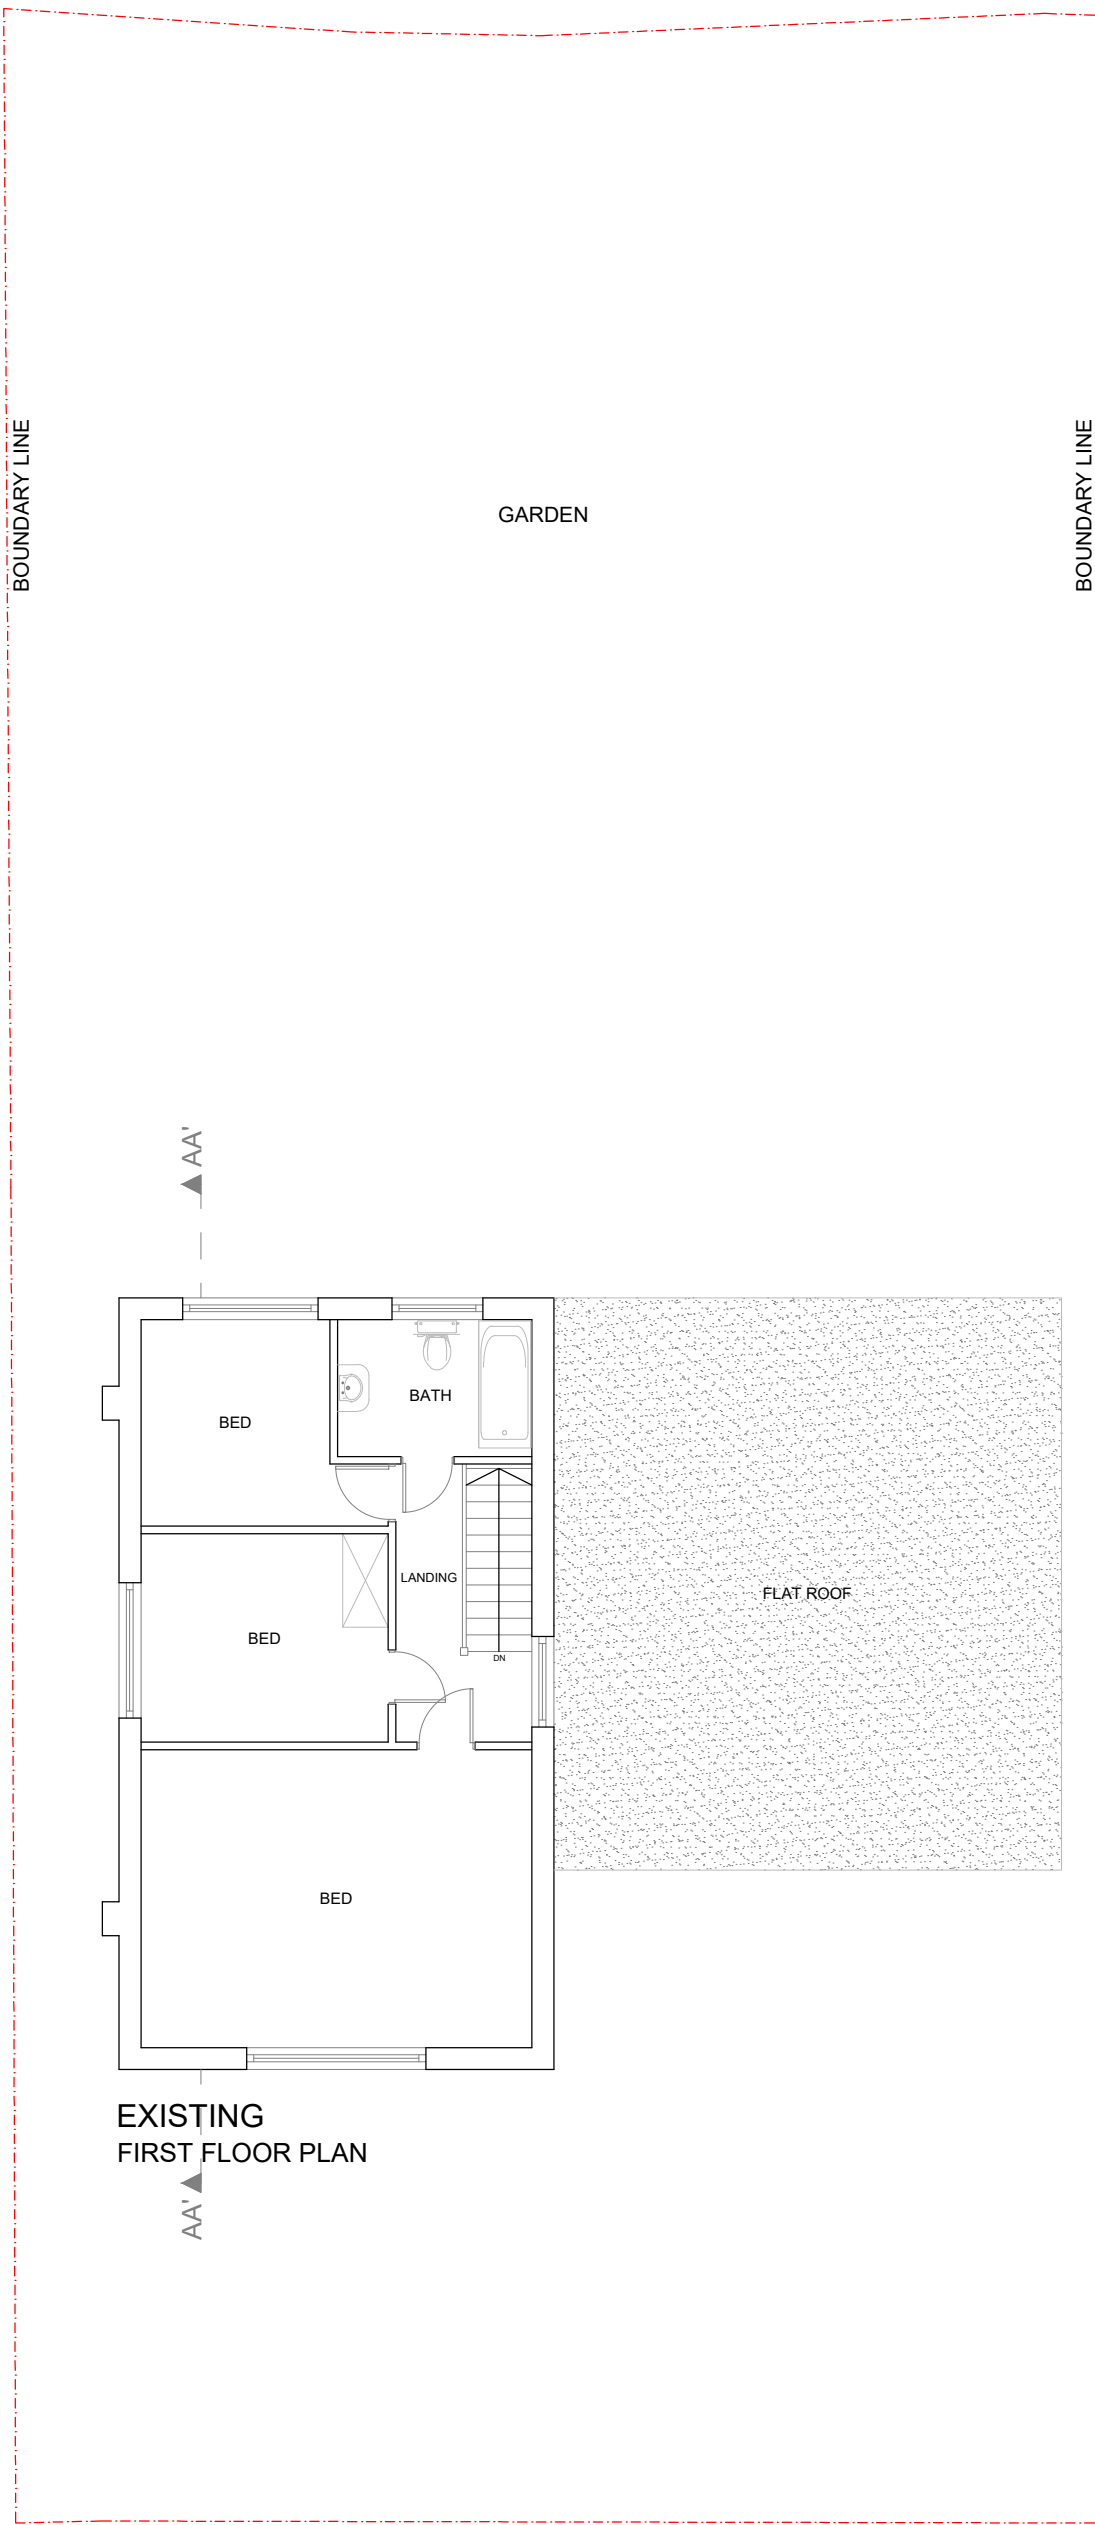


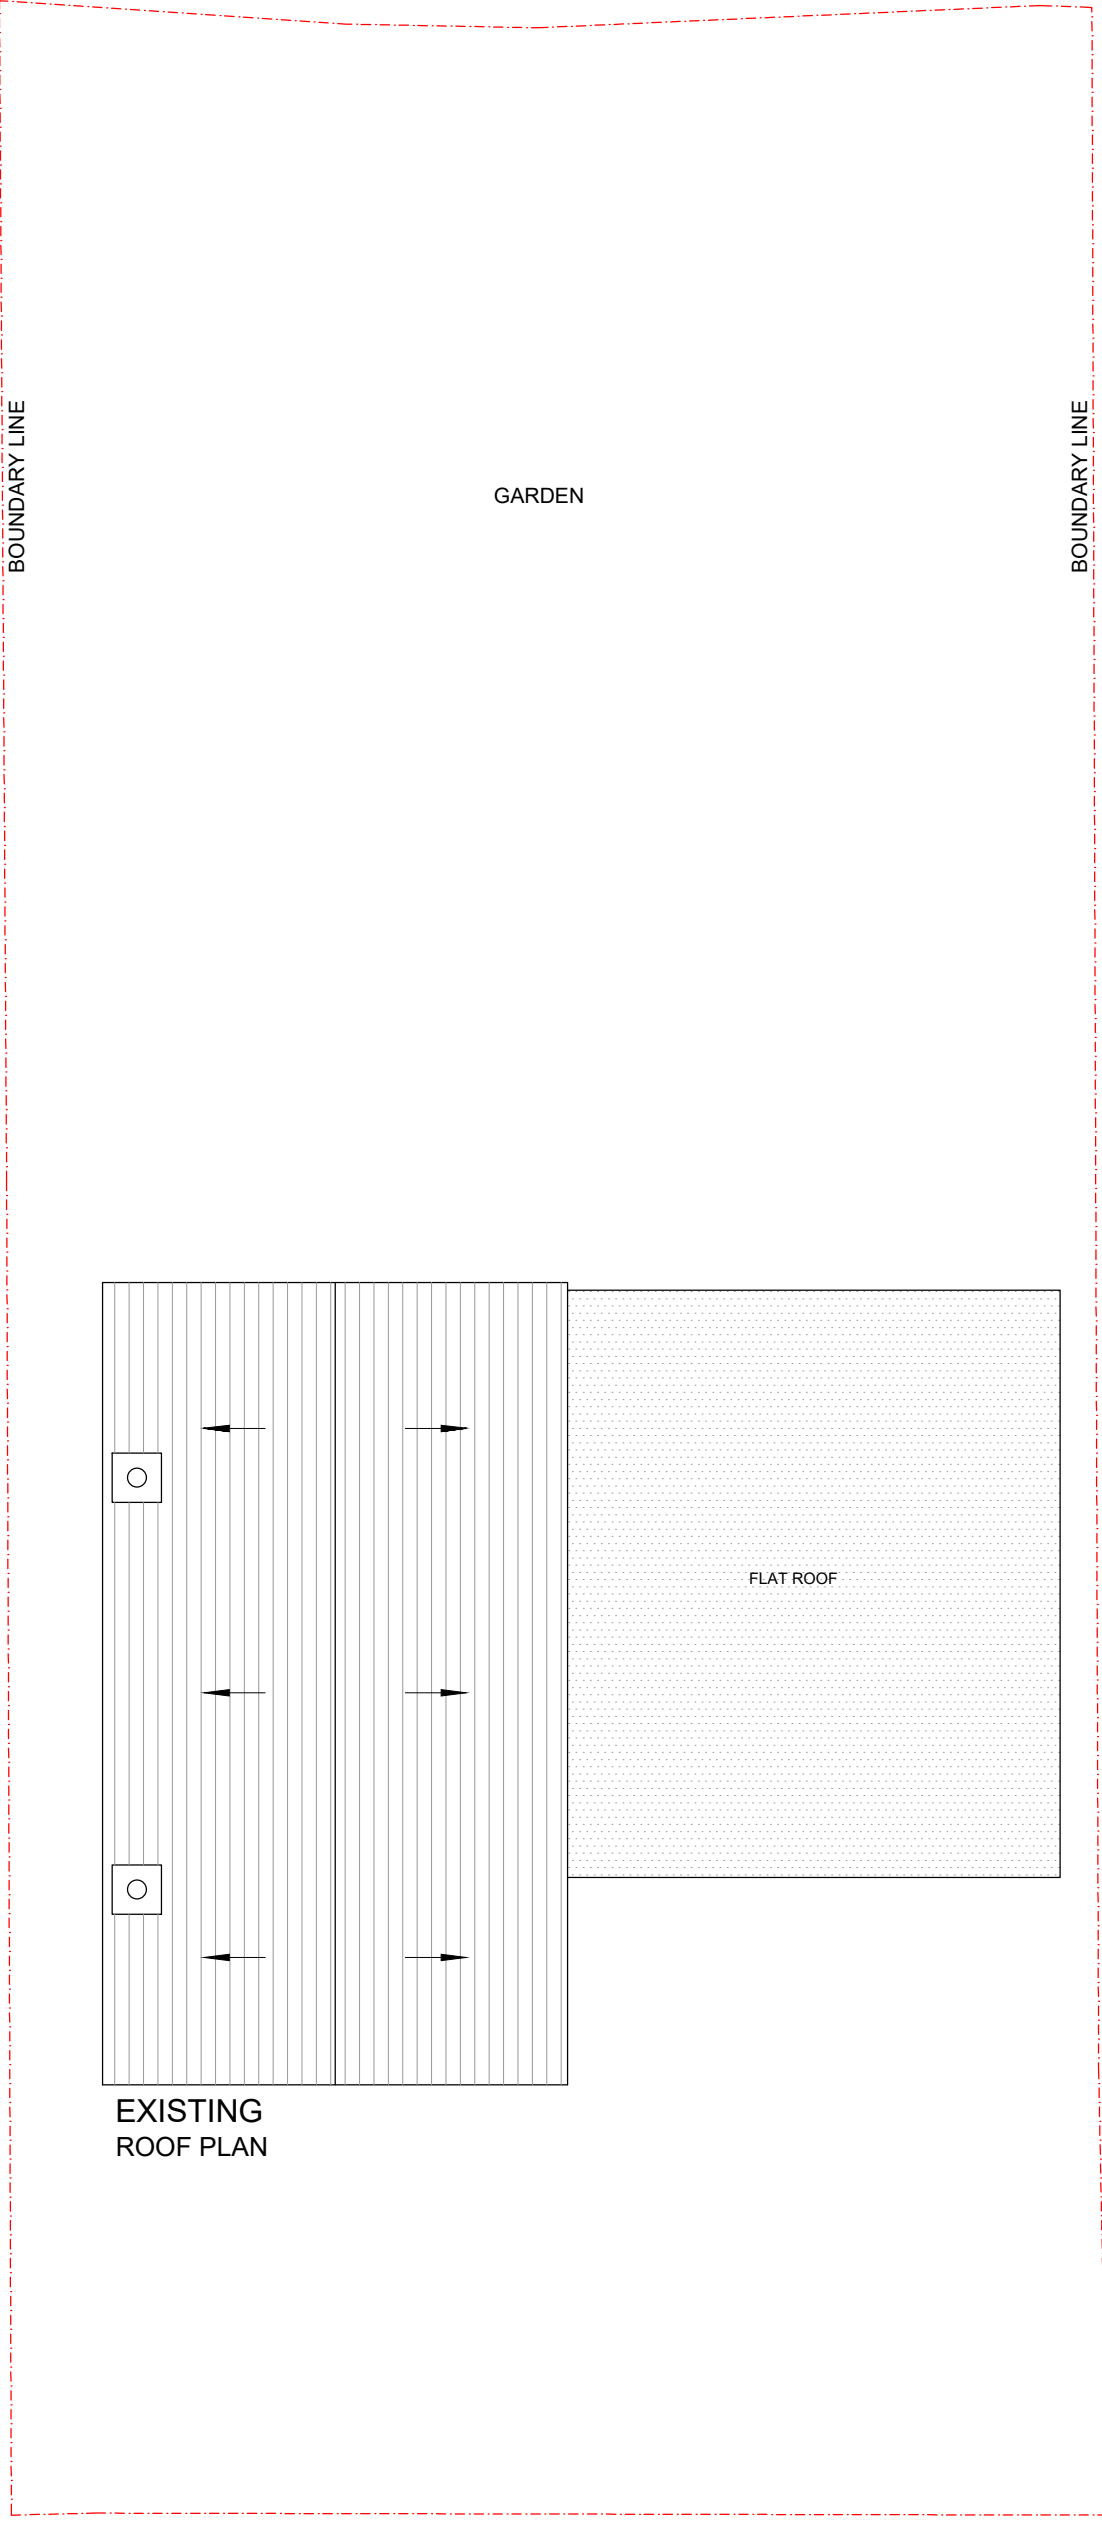

A	29.04.24	DA ISSUE AMENDMENT	GK BY

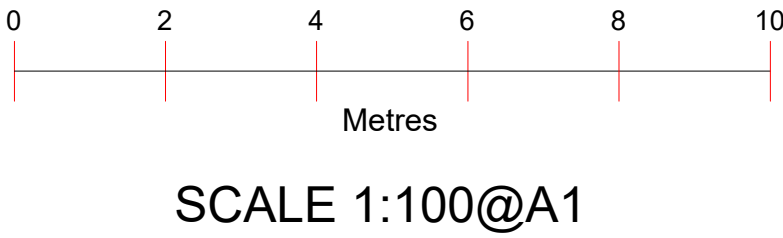

Project :
Proposed Double Storey Side & Single
Storey Rear Extension




Date : 29/04/24

Sheet Title :
Existing Floor Plans With Roof Plan


Sheet no : 01

Address :
3 New Forest Road
MANCHESTER
M23 9JT

Applicant :

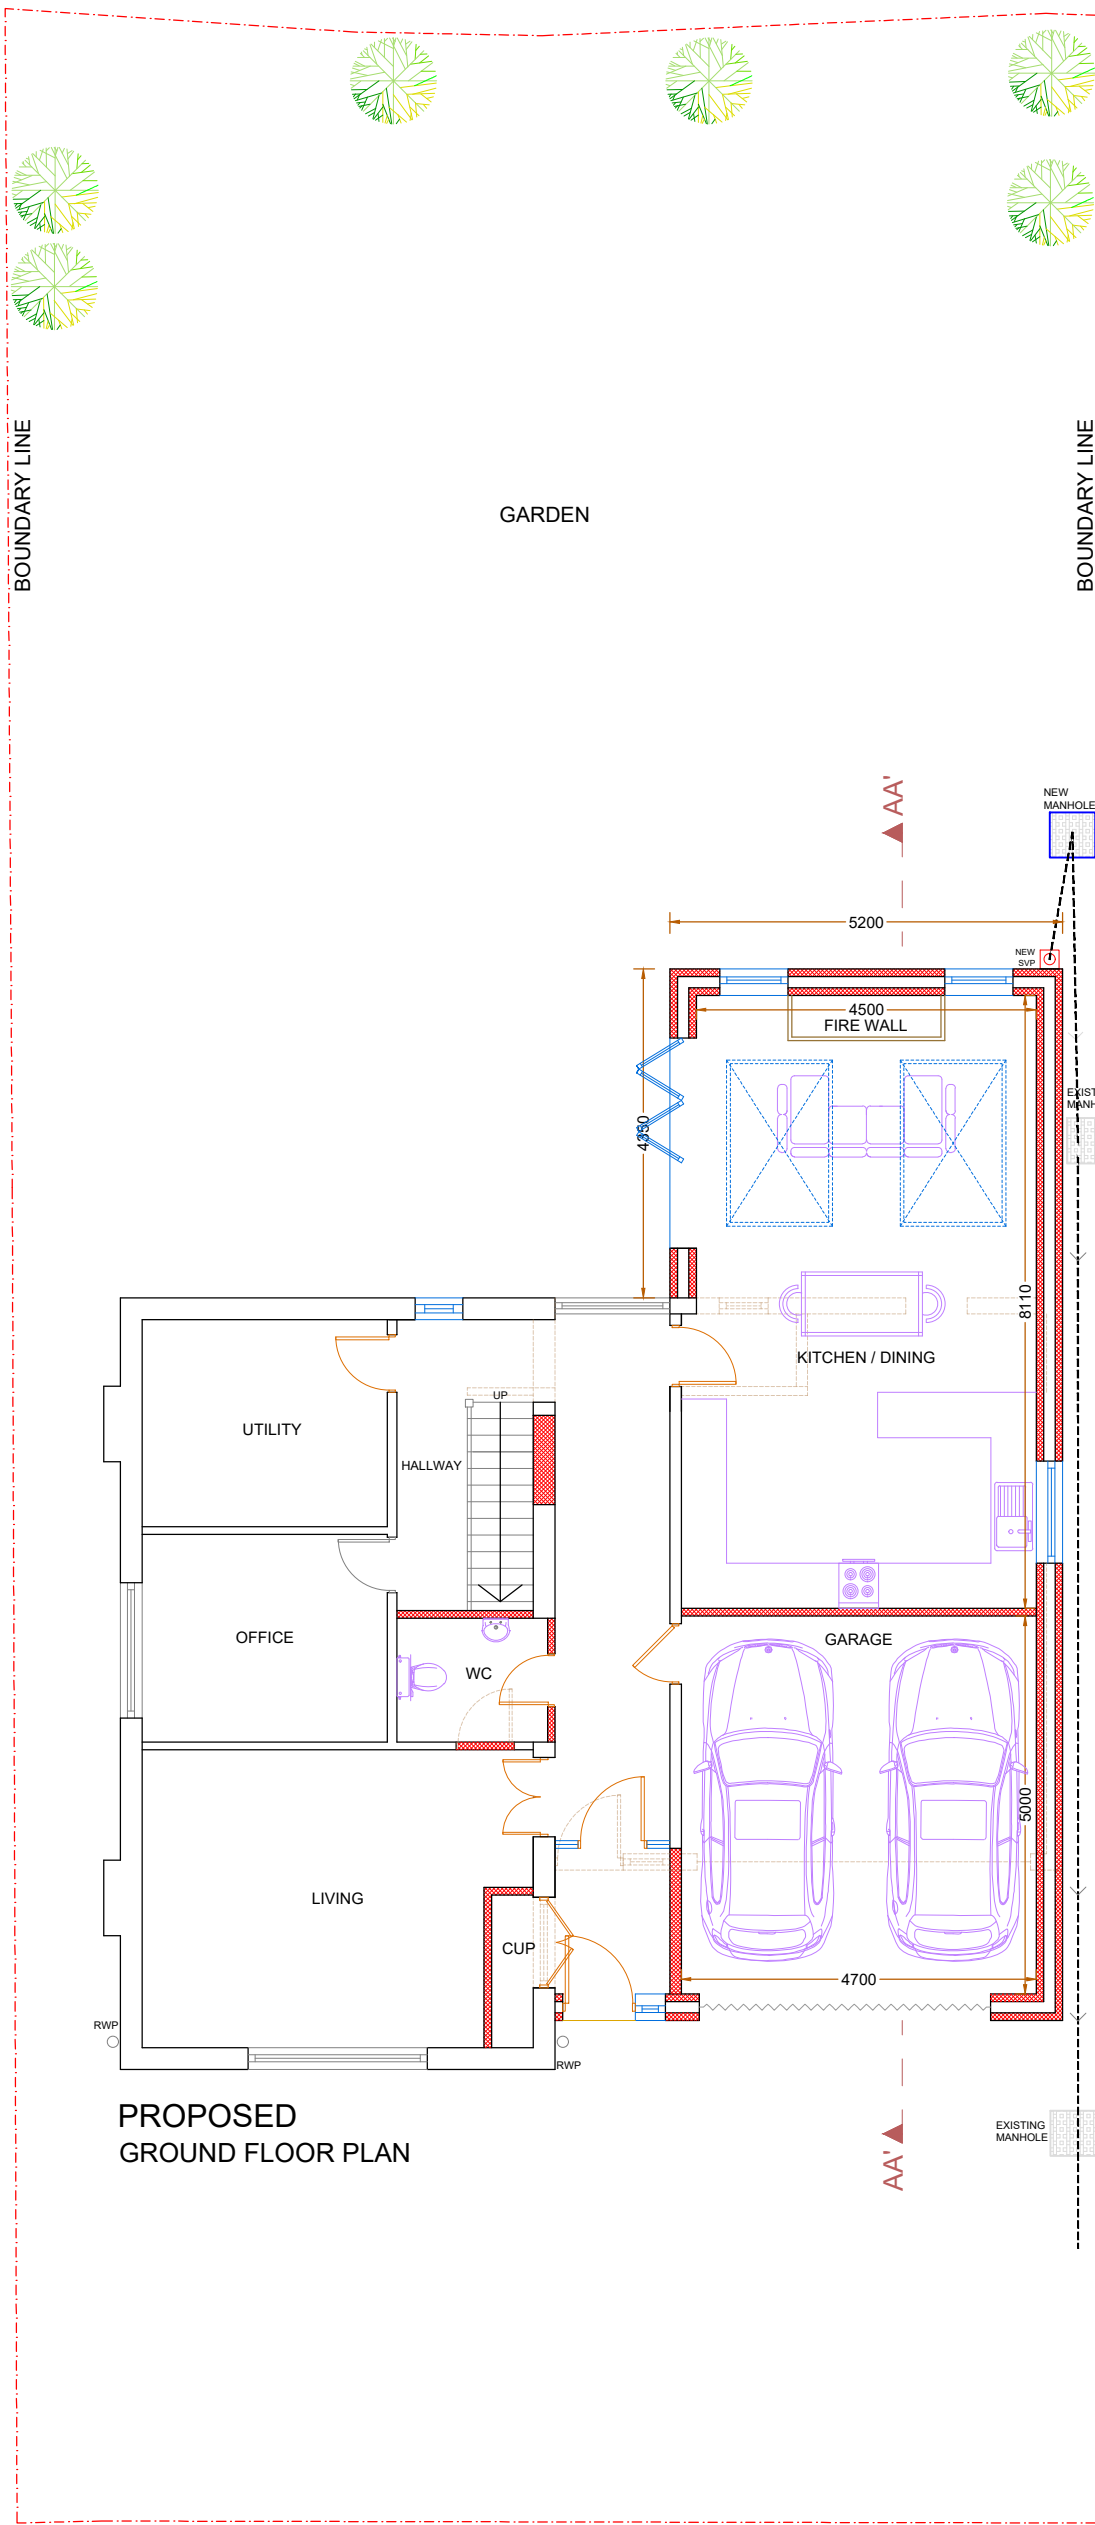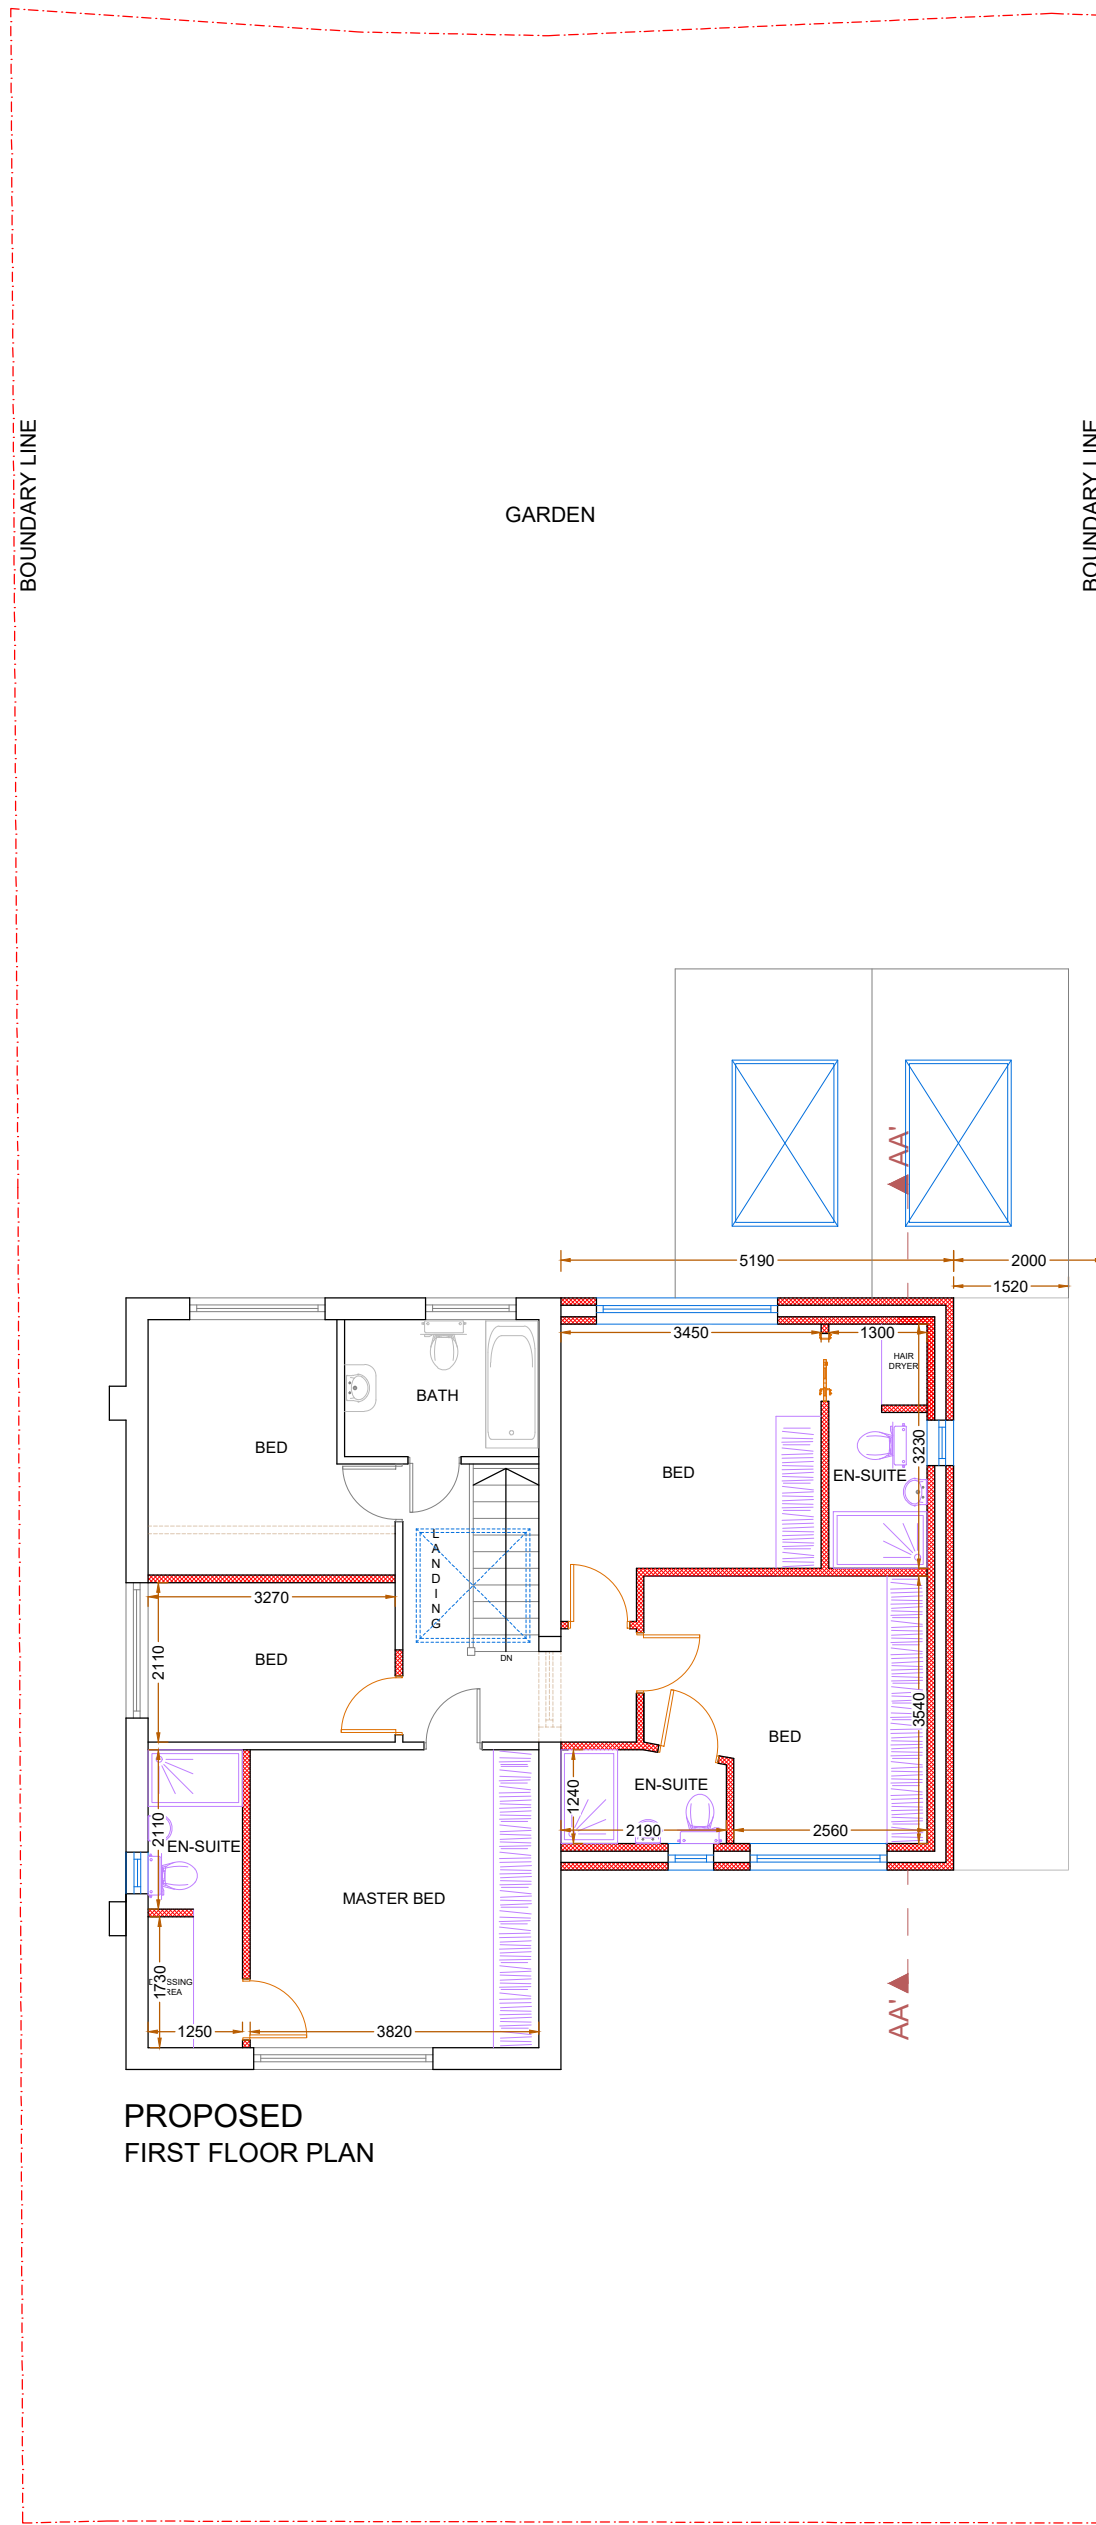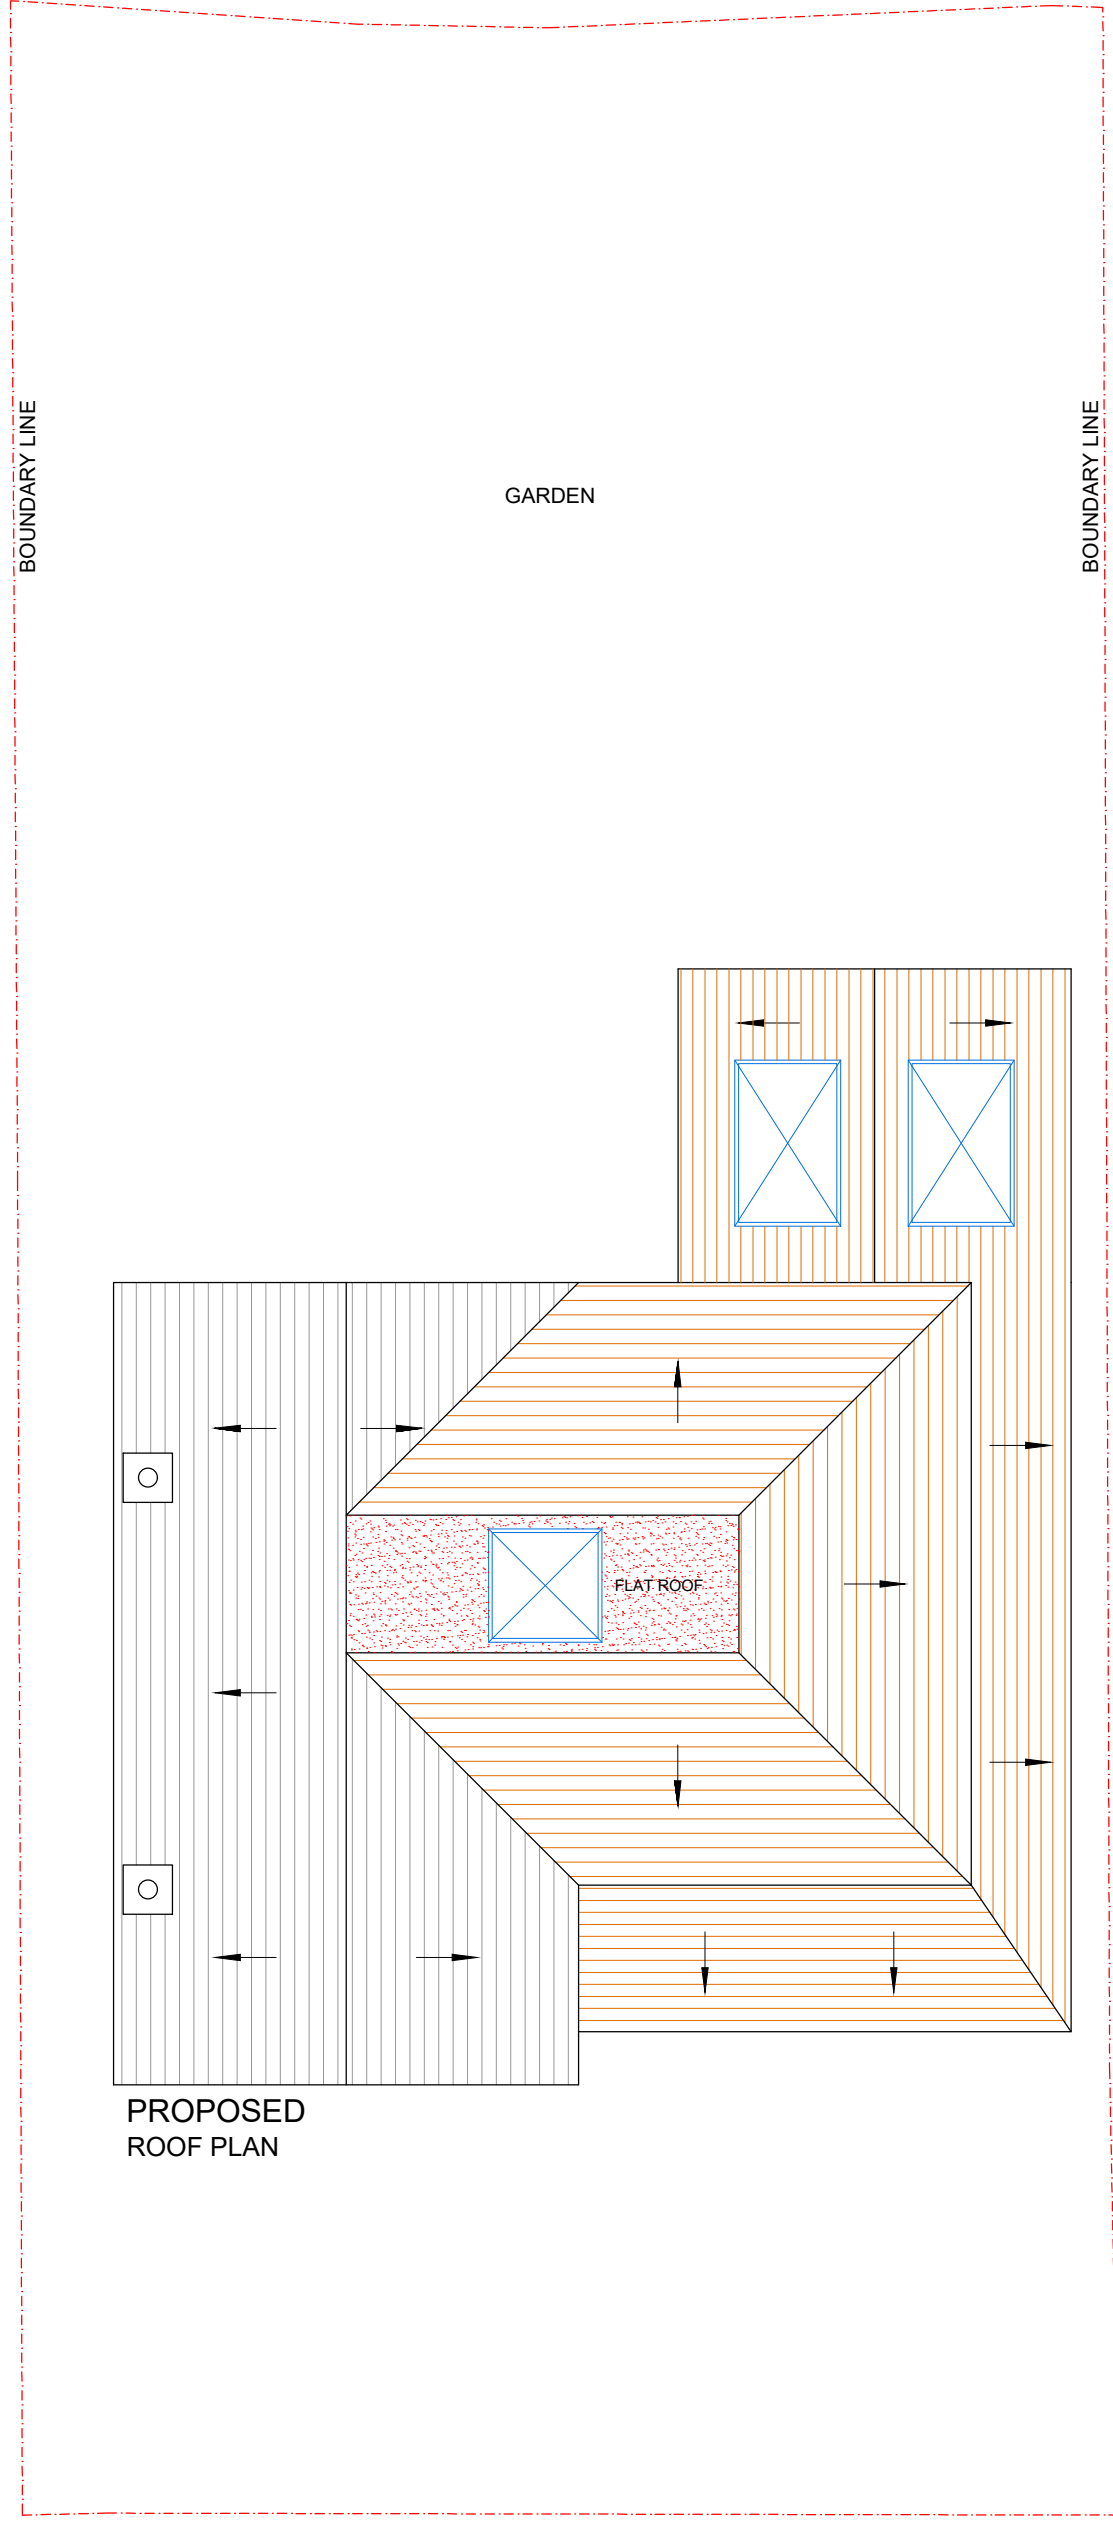

A	29.04.24	DA ISSUE AMENDMENT	GK BY

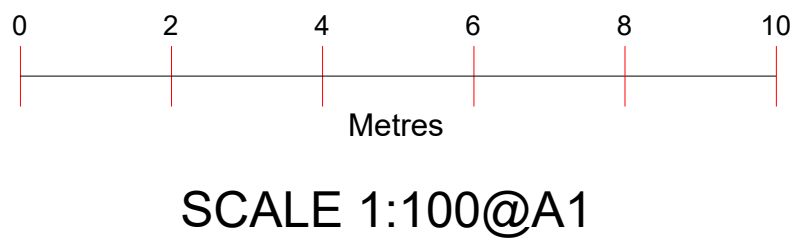

Project :
Proposed Double Storey Side & Single
Storey Rear Extension

Date : 29/04/24




Sheet Title :
Proposed Floor Plans With Roof Plan

Sheet no : 02

Address :
3 New Forest Road
MANCHESTER
M23 9JT


Applicant :

LEGENDS:

   
EXISTING WALL		PROPOSED WALL	
EXISTING RENDER		PROPOSED RENDER	
EXISTING ROOF TILES		PROPOSED ROOF TILES	
EXISTING BRICKS		PROPOSED BRICKS	
EXISTING DOOR & WINDOWS		PROPOSED DOOR & WINDOWS	
DEMOLISHED			




EXISTING
FRONT ELEVATION

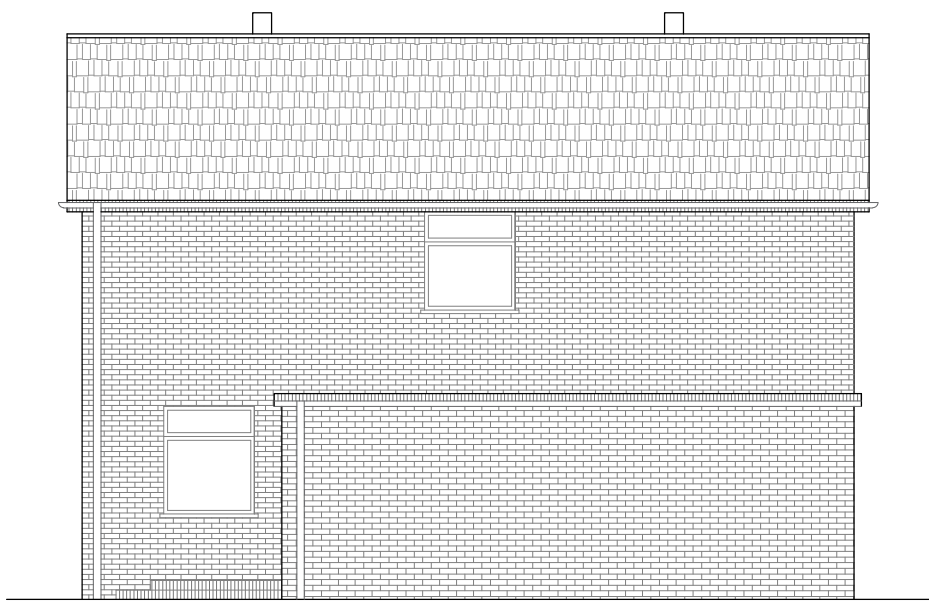

EXISTING
SIDE ELEVATION-1

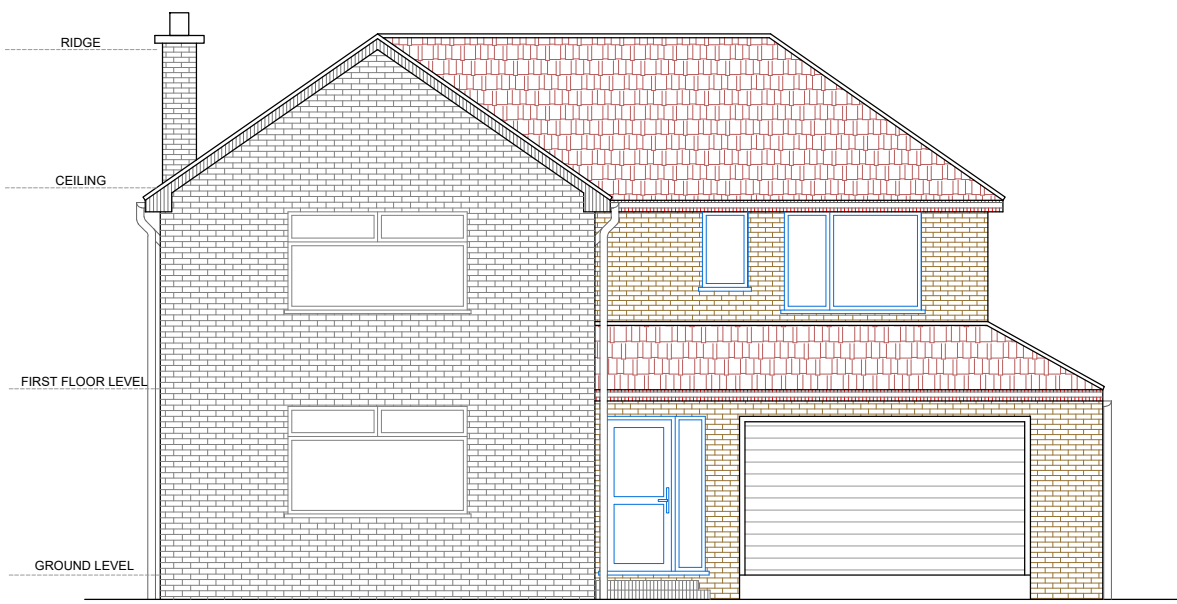


PROPOSED
FRONT ELEVATION

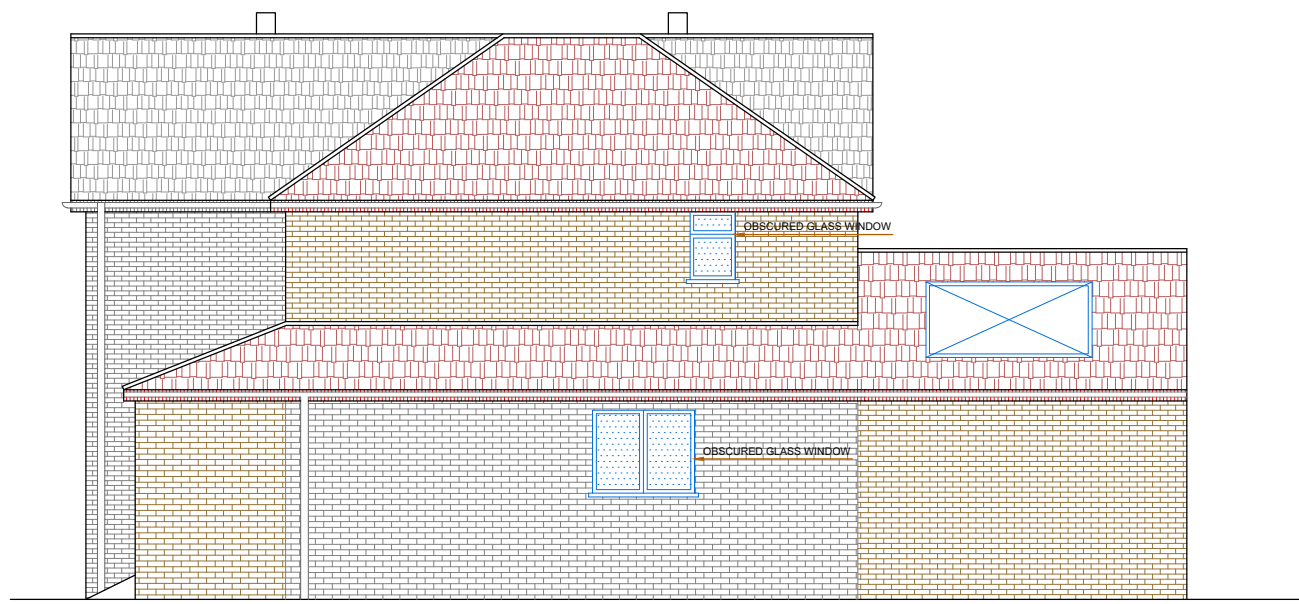


PROPOSED
SIDE ELEVATION-1




EXISTING
REAR ELEVATION

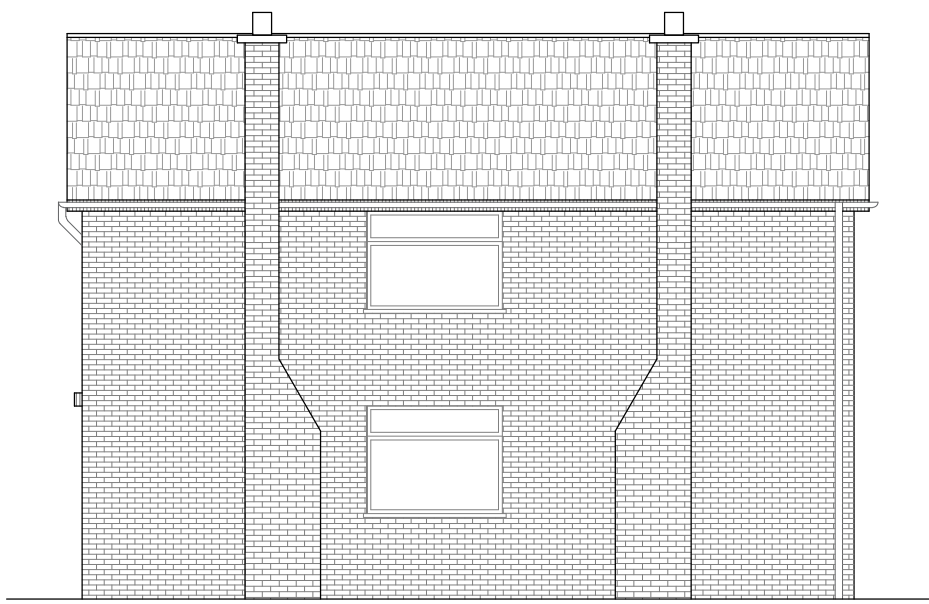

EXISTING
SIDE ELEVATION-2

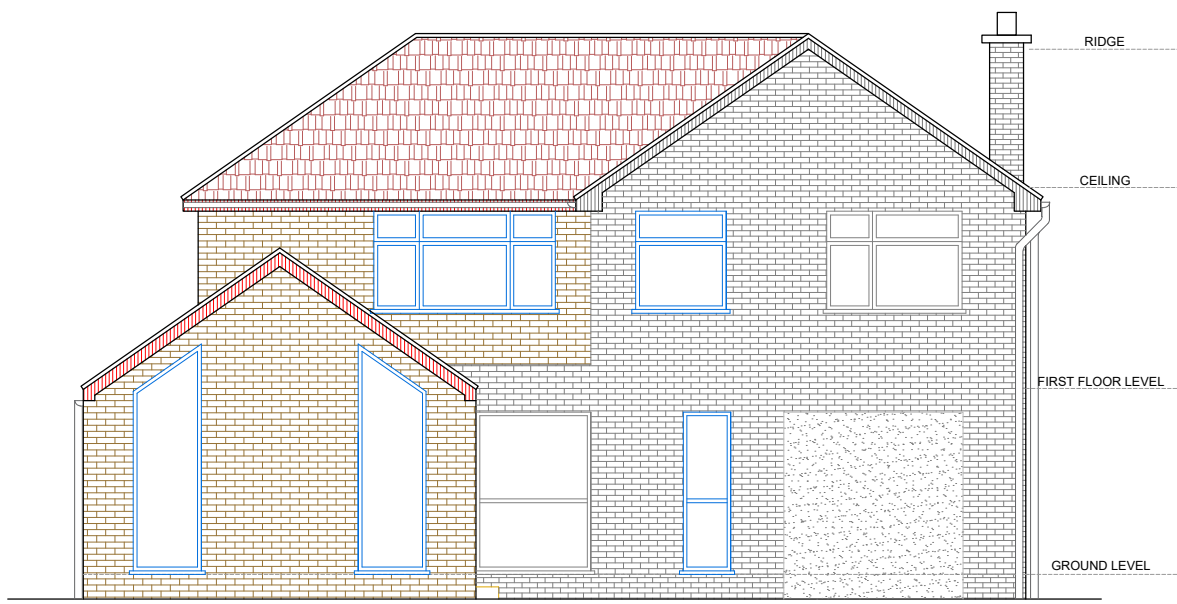


PROPOSED
REAR ELEVATION

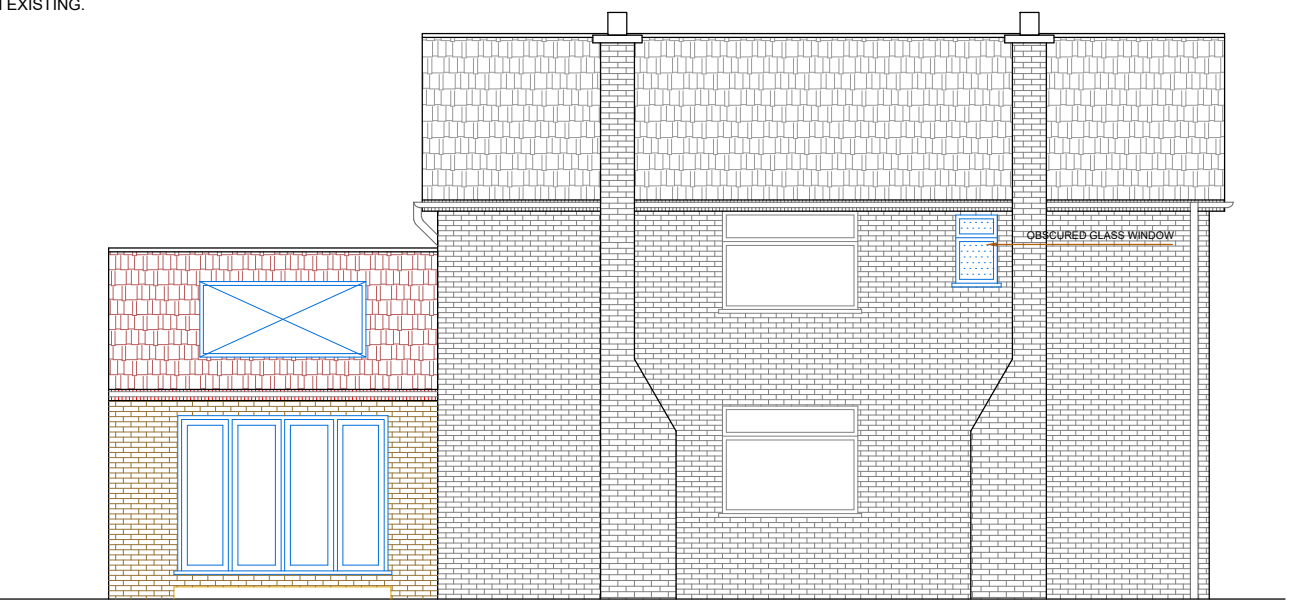


PROPOSED
SIDE ELEVATION-2

WALLS : BRICKS OR BLOCKS &
BRICK FACING TO MATCH EXISTING
ROOF : TILES MATCH TO EXISTING
WINDOWS : UPVC DOUBLE GLAZED WINDOWS
DOORS : UPVC DOUBLE GLAZED DOOR
ALL FINISHES TO MATCH EXISTING.

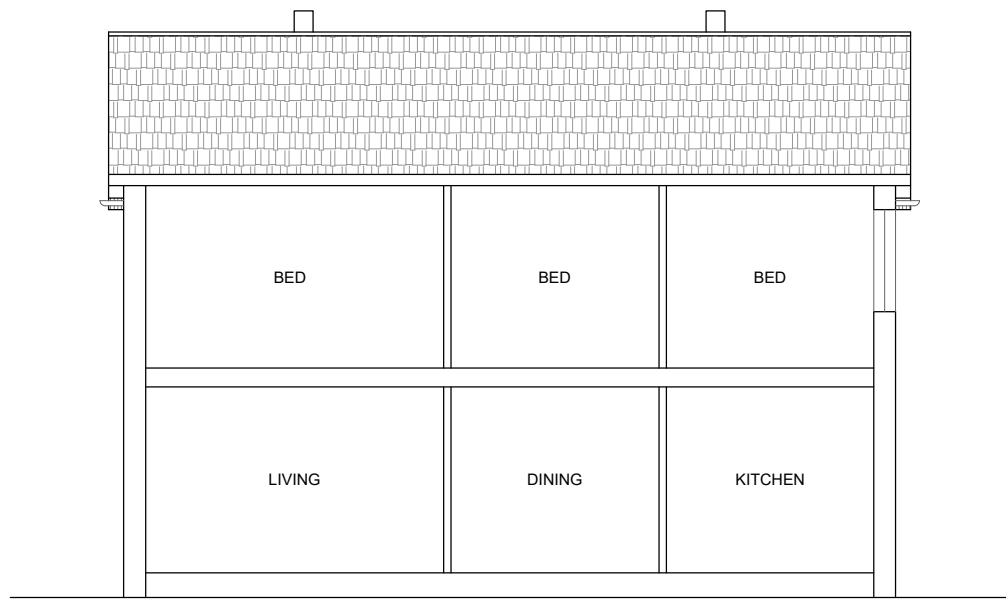


EXISTING
SECTION

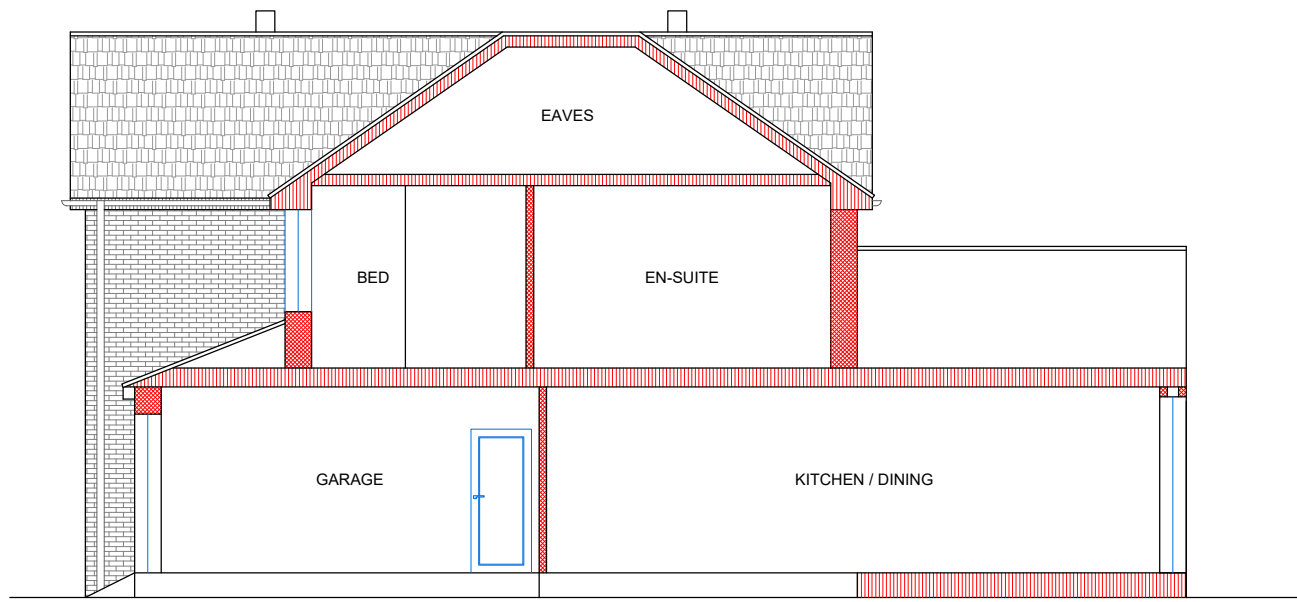

PROPOSED
SECTION

A	29.04.24	DA ISSUE AMENDMENT	GK BY

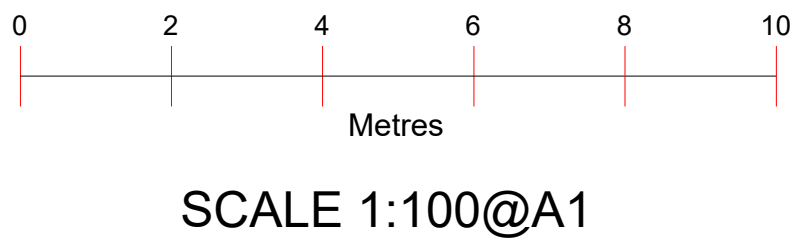

Project :
Proposed Double Storey Side & Single
Storey Rear Extension




Date : 29/04/24

Sheet Title :
Existing & Proposed Elevations With Sections

Sheet no : 03

Address :
3 New Forest Road
MANCHESTER
M23 9JT

Applicant :

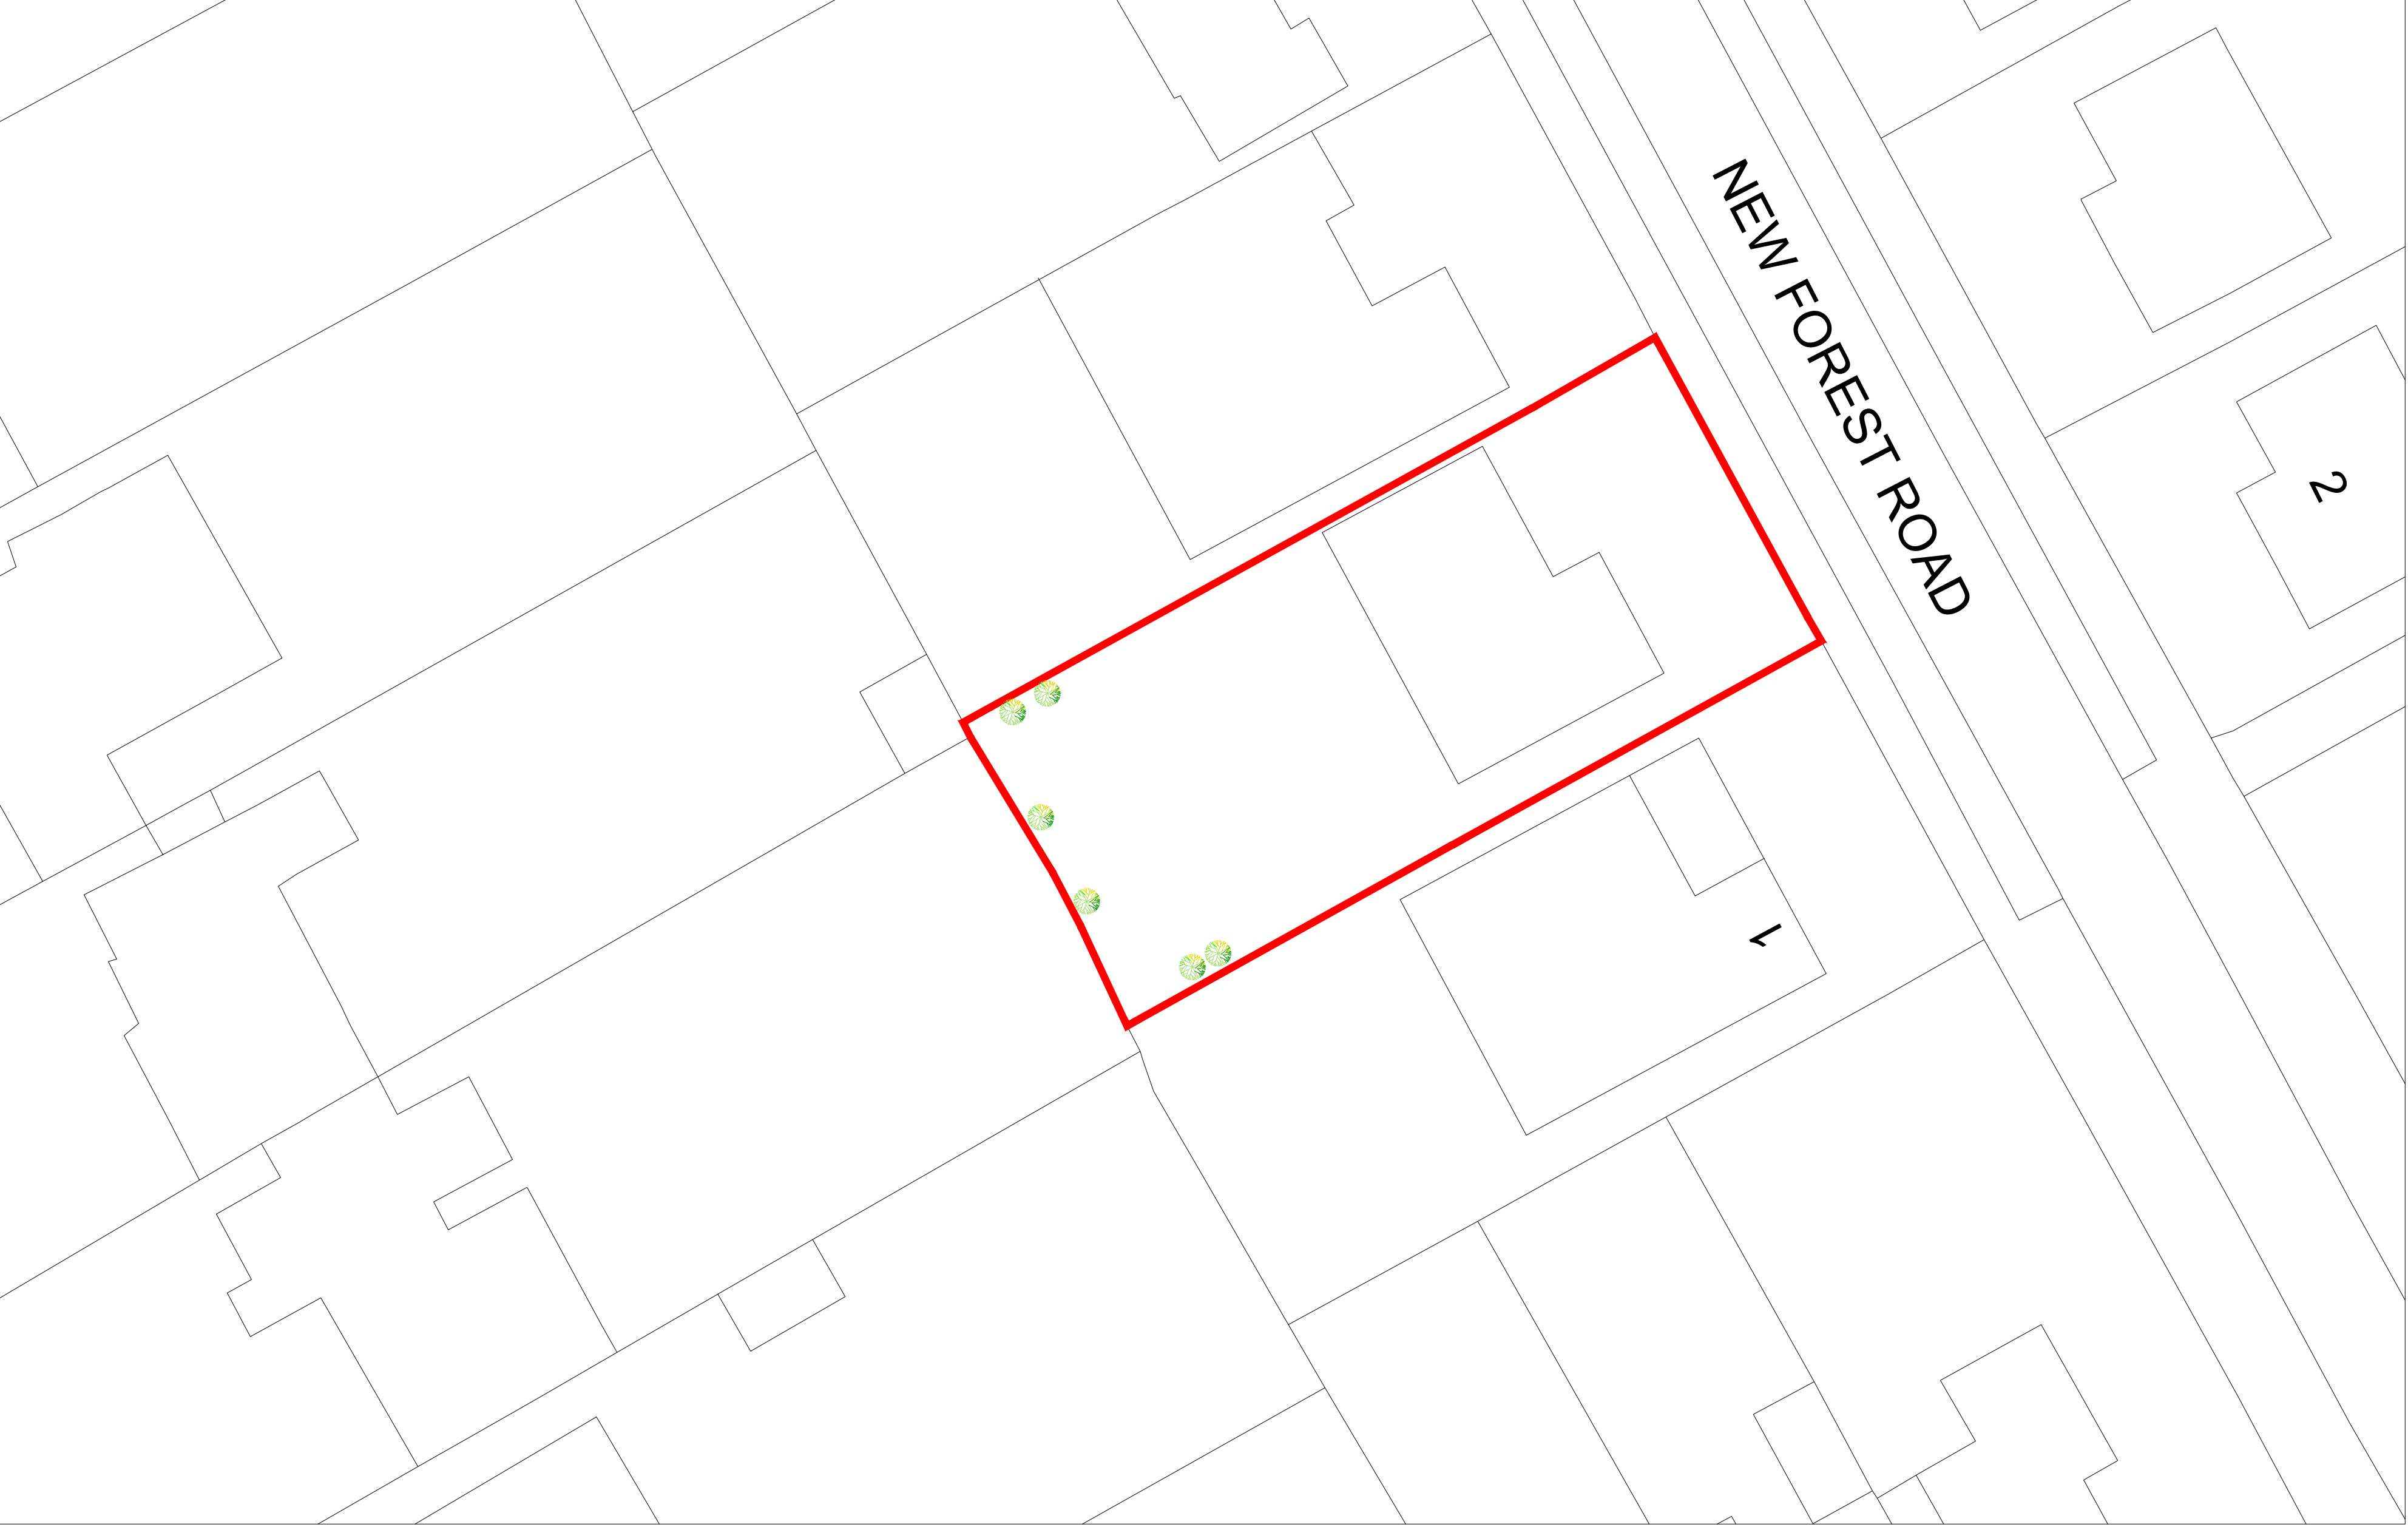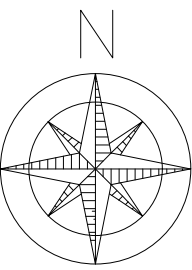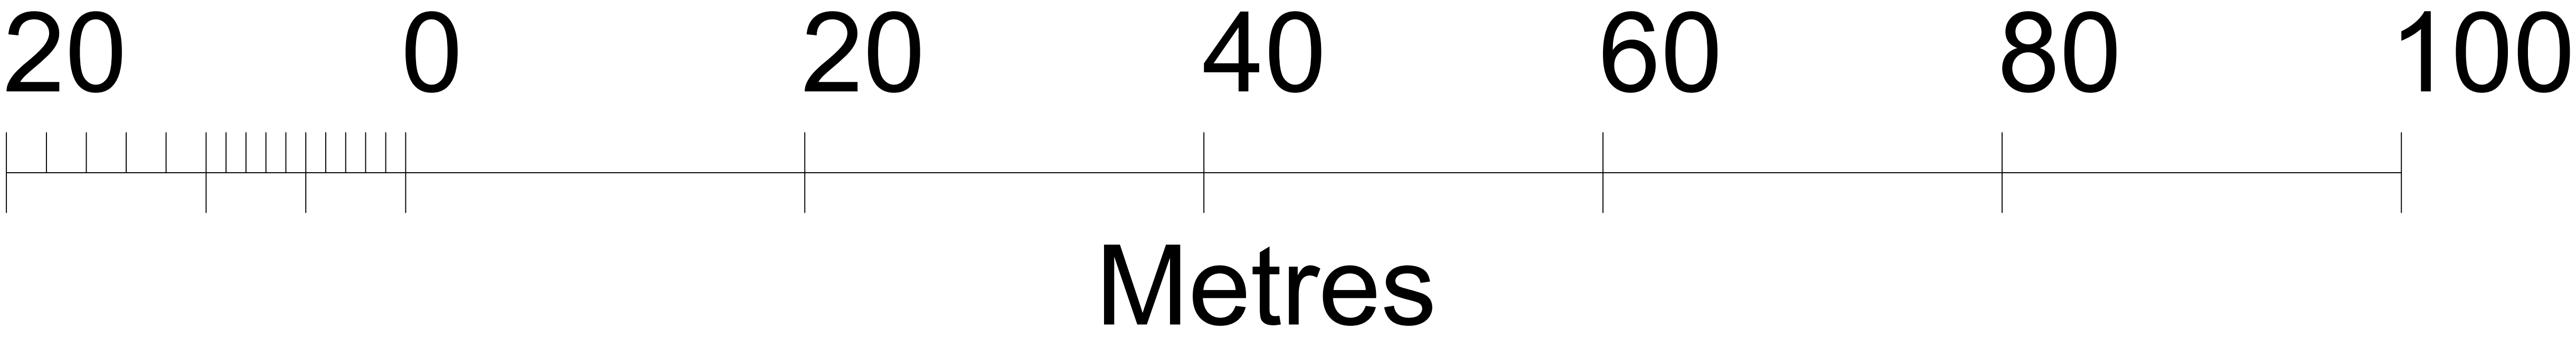

A	29.04.24	DA ISSUE AMENDMENT	GK BY

SCALE 1:200@A1

Project :
Proposed Double Storey Side & Single
Storey Rear Extension




Date : 29/04/24

Sheet Title :
Existing Site Block Plan

Sheet no : 04

Address :
3 New Forest Road
MANCHESTER
M23 9JT

Applicant :

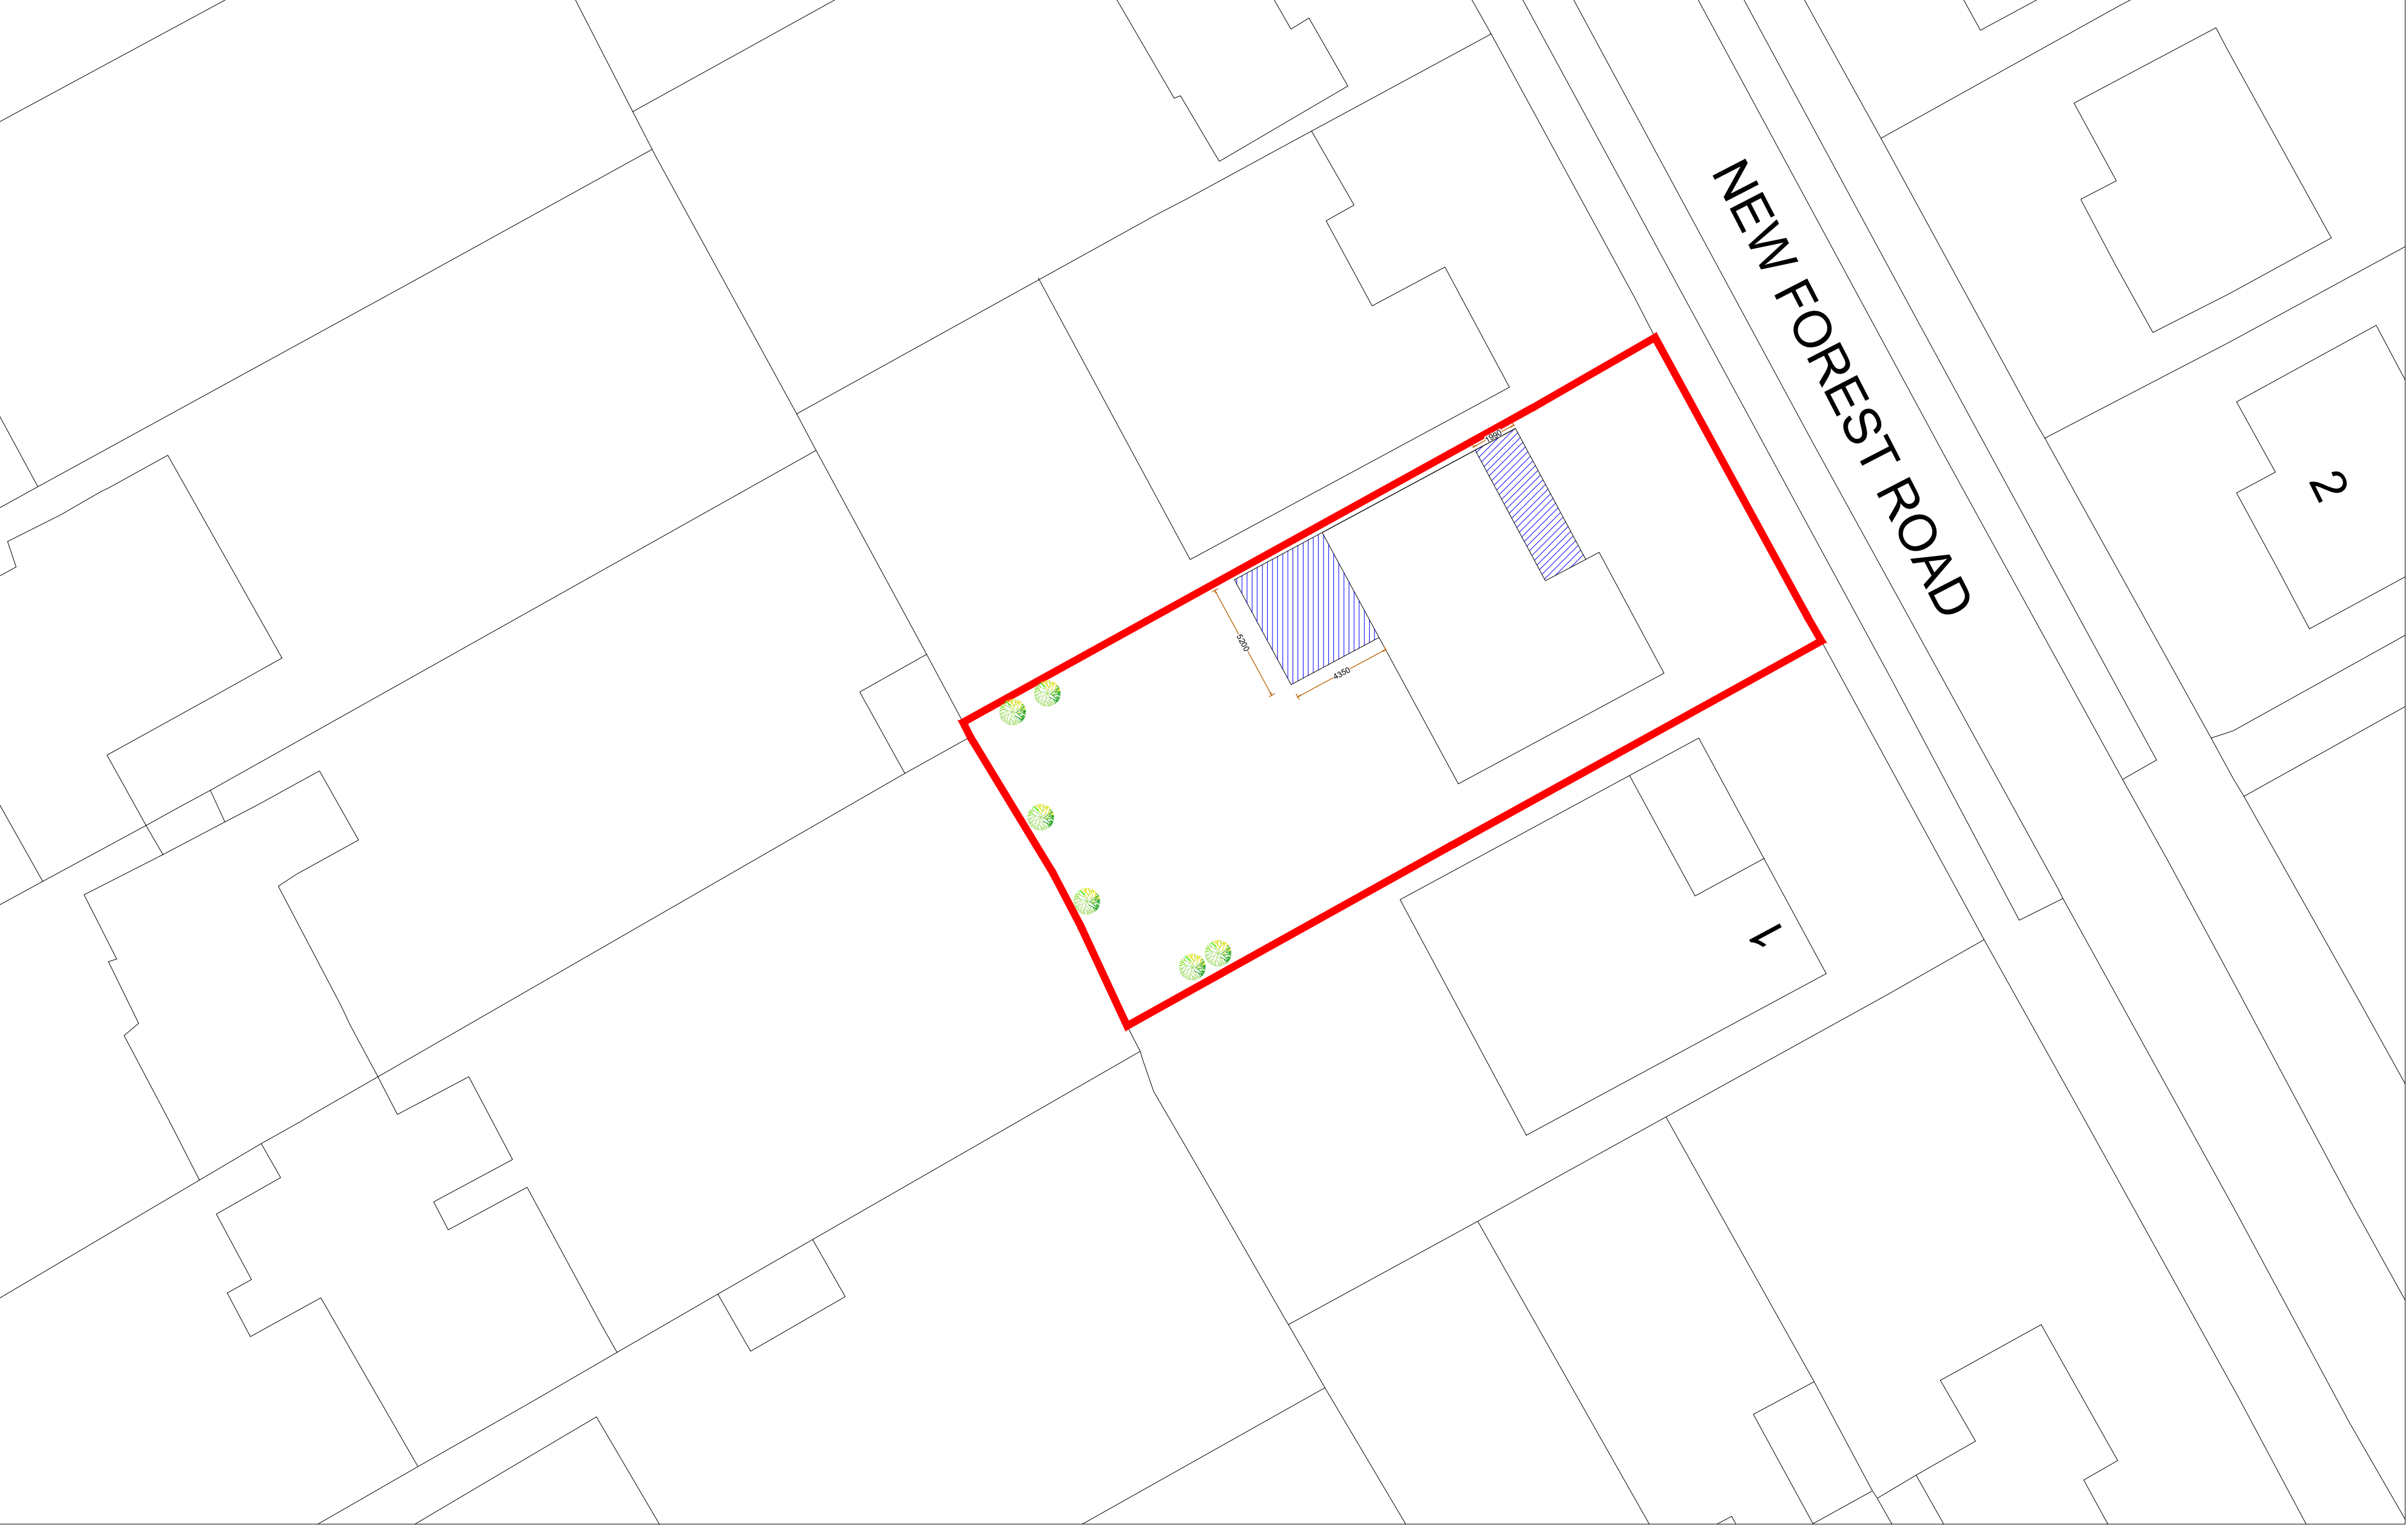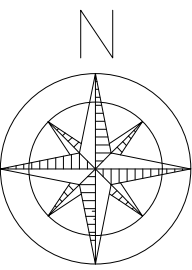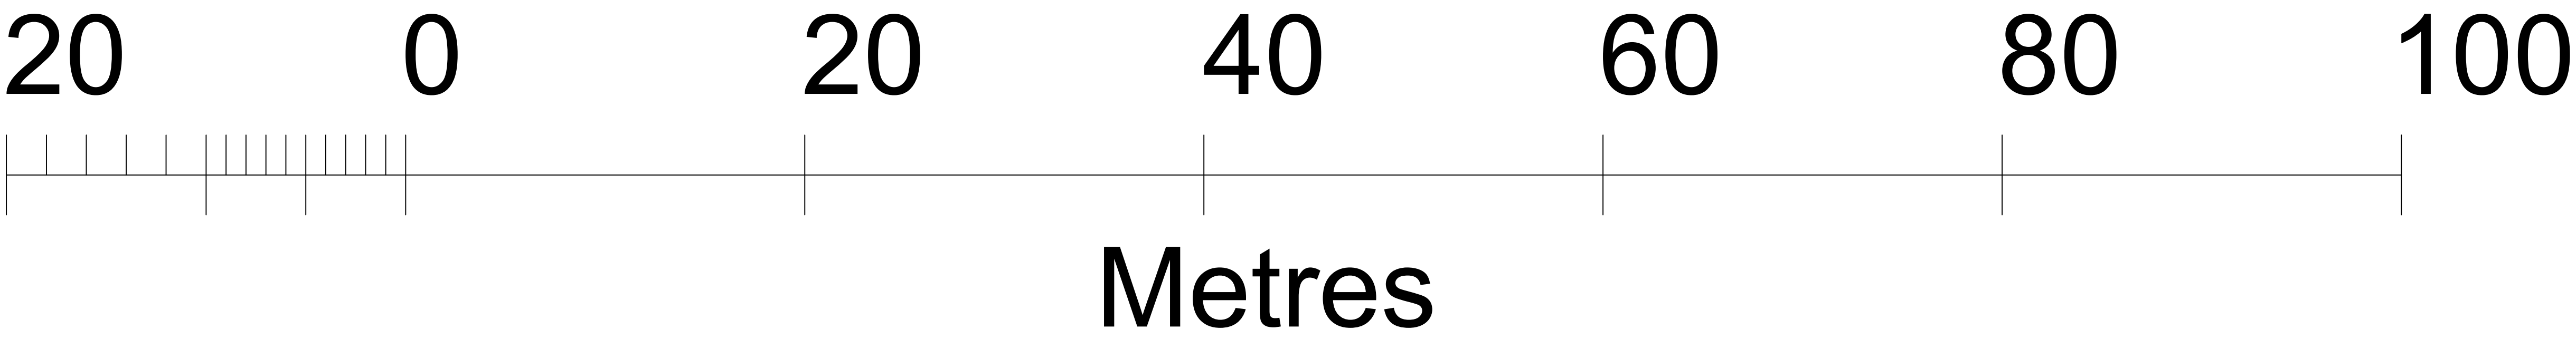

A	29.04.24	DA ISSUE AMENDMENT	GK BY

SCALE 1:200@A1

Project :
Proposed Double Storey Side & Single
Storey Rear Extension


Date : 29/04/24

Sheet Title :
Proposed Site Block Plan

Sheet no : 05

Address :
3 New Forest Road
MANCHESTER
M23 9JT

Applicant :

 

ADDRESS:

3 New Forest Road
MANCHESTER
M23 9JT

SCALE:

1:1250@A4

