





RECEPTION AREA - RECEPTION DESK - ELEVATION D
Scale 1:20


NEW HOST DESK - DIMENSIONS AND MATERIALITY TO MATCH SPECIFICATION OF NEIGHBORING HOST DESK (TBC). ALLOW FOR BRAND LOGO SIGNAGE AS INDICATED IN STYLE OF NEIGHBORING 'BOND' SIGNAGE

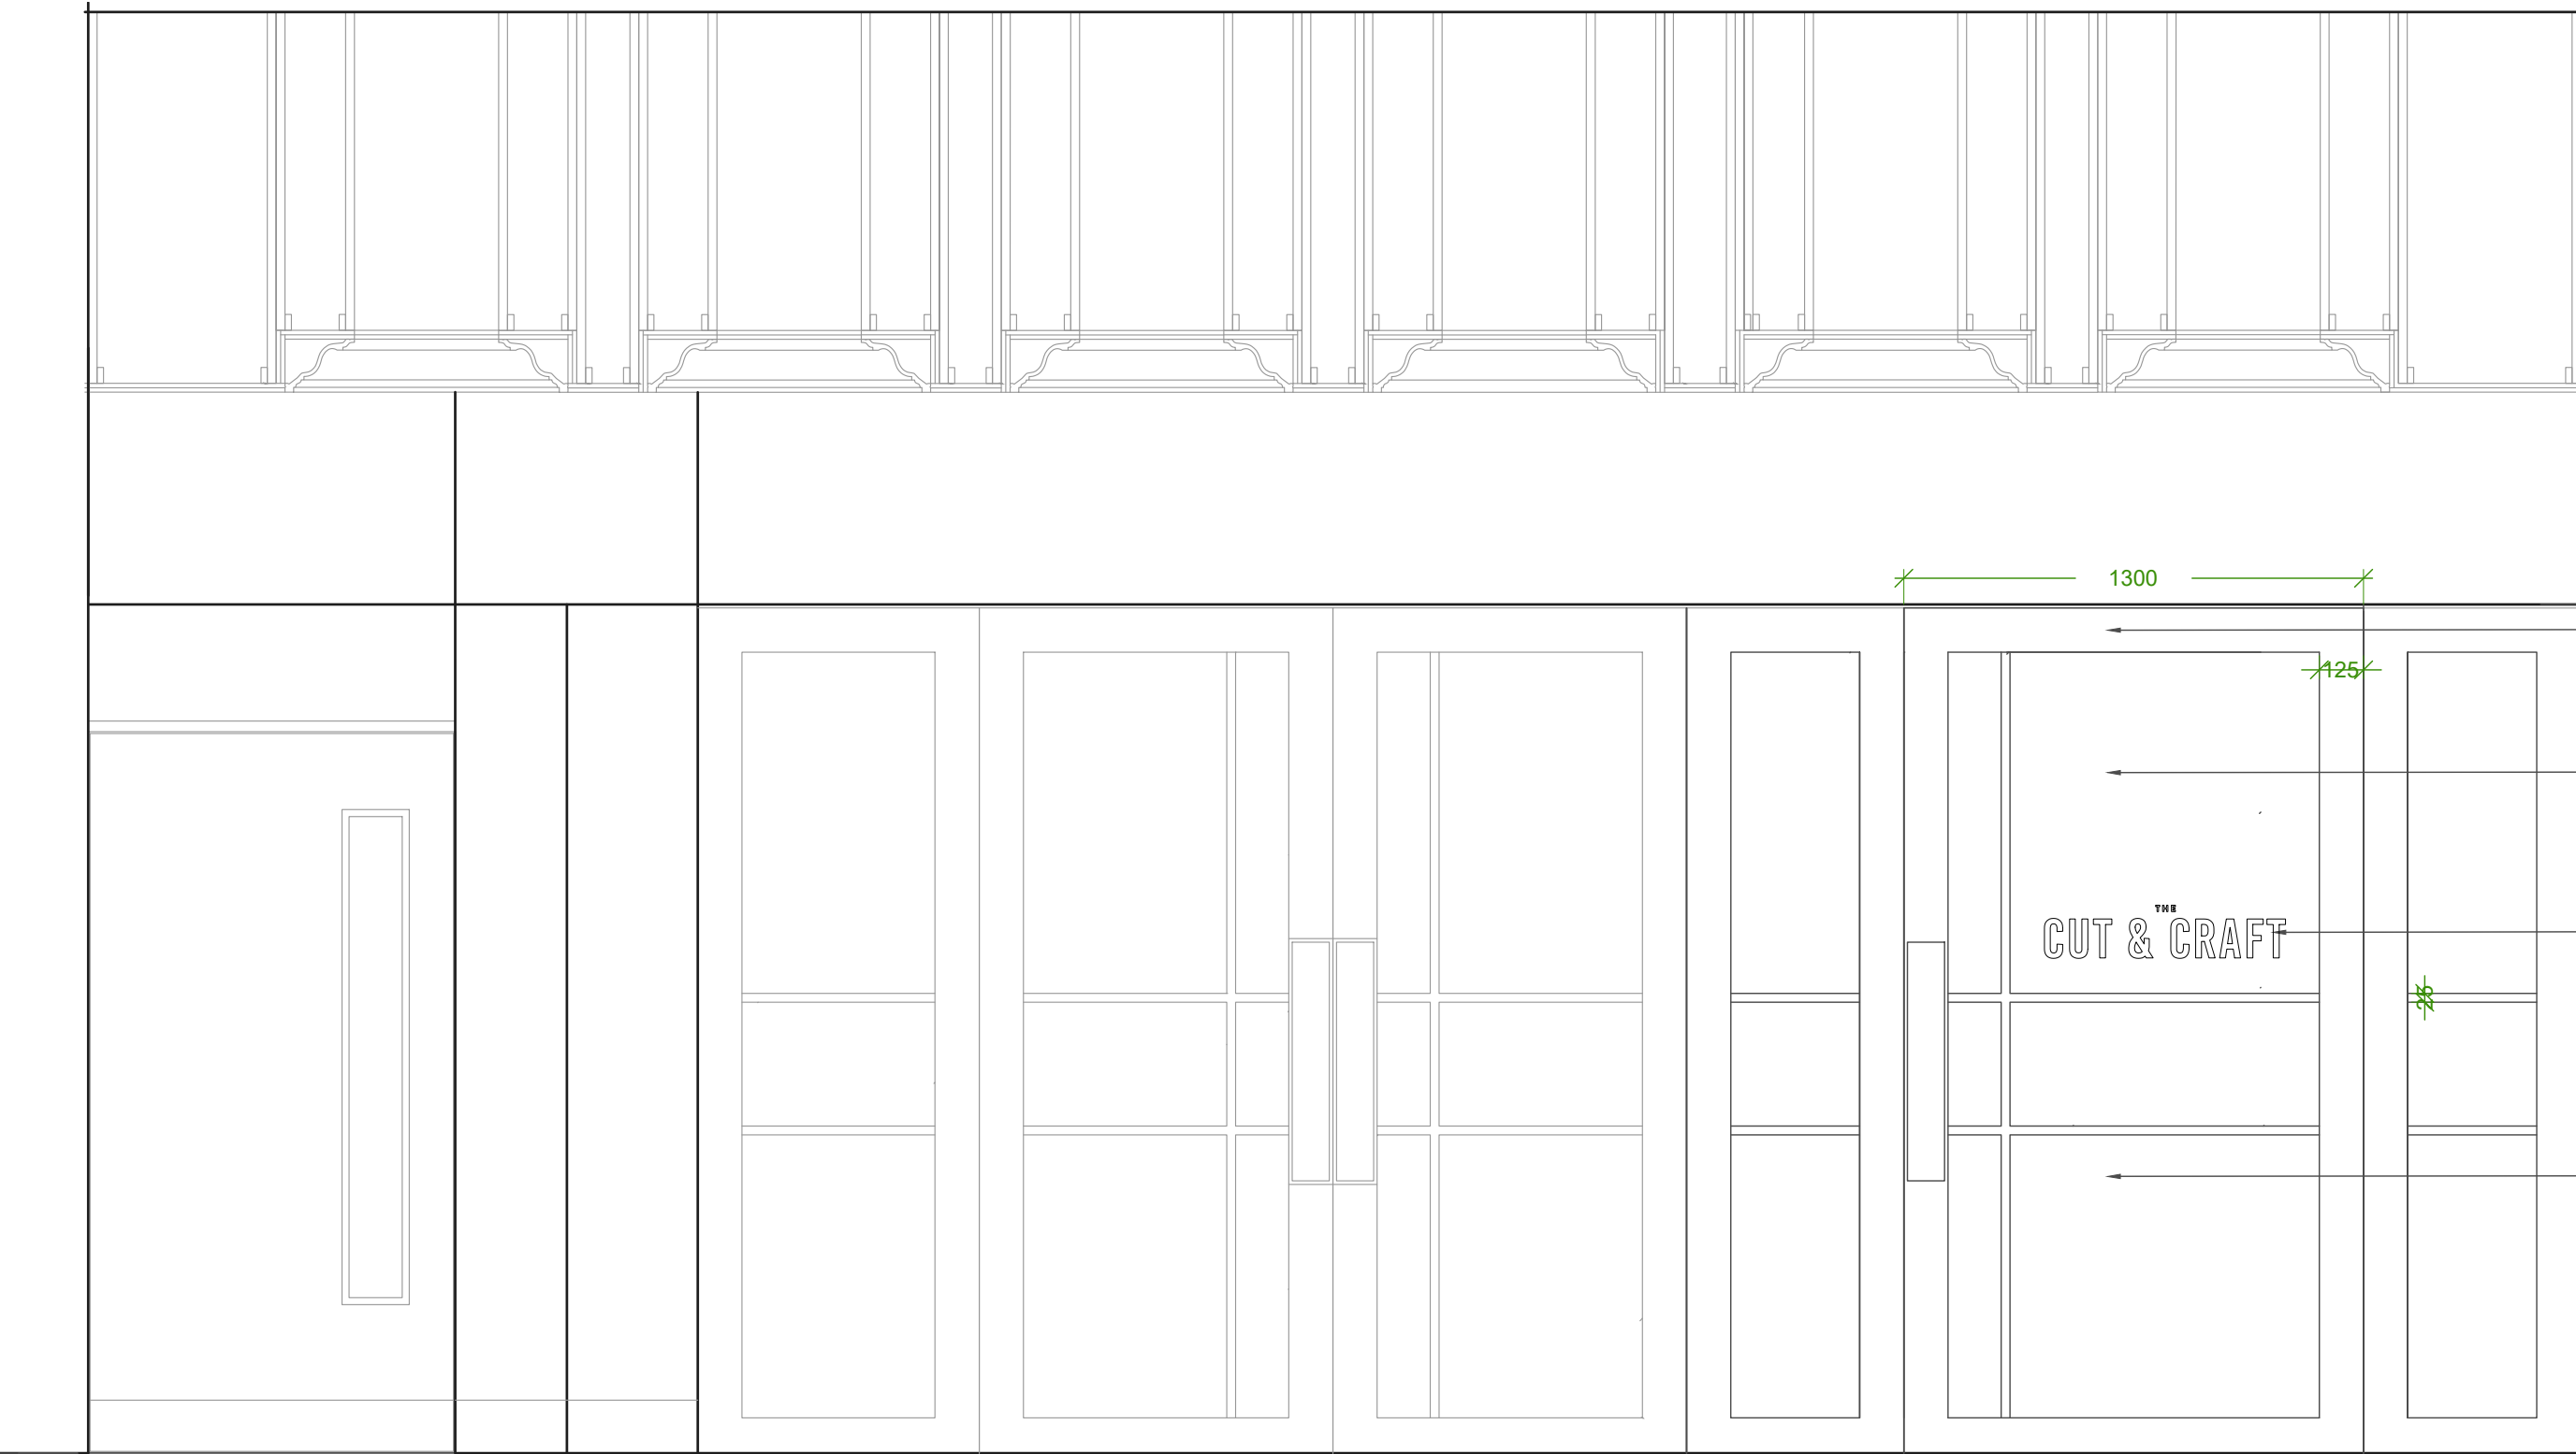


RECEPTION AREA - MAIN ENTRANCE DOORS - ELEVATION D
Scale 1:20

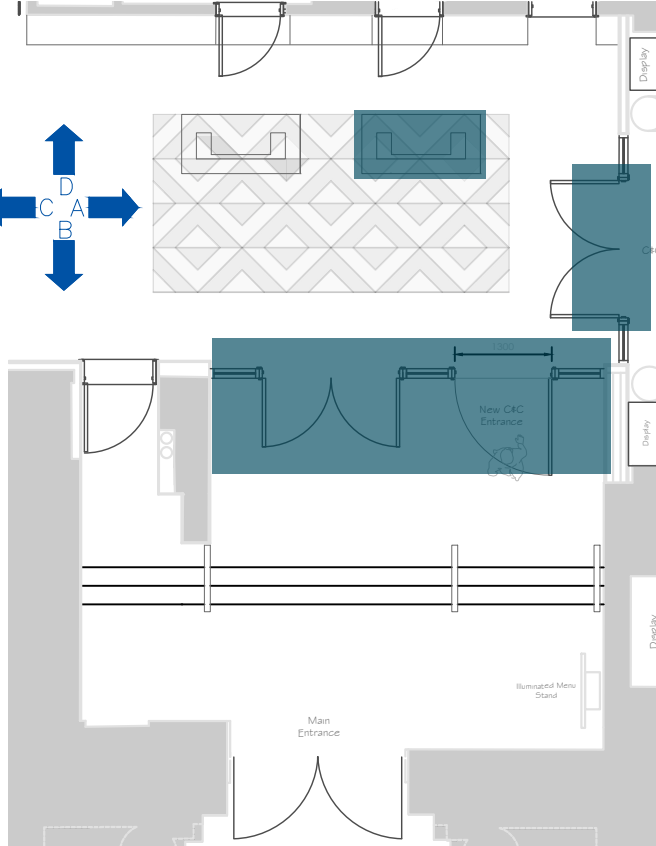


Location Plan -
Ground Floor
Scale 1:100

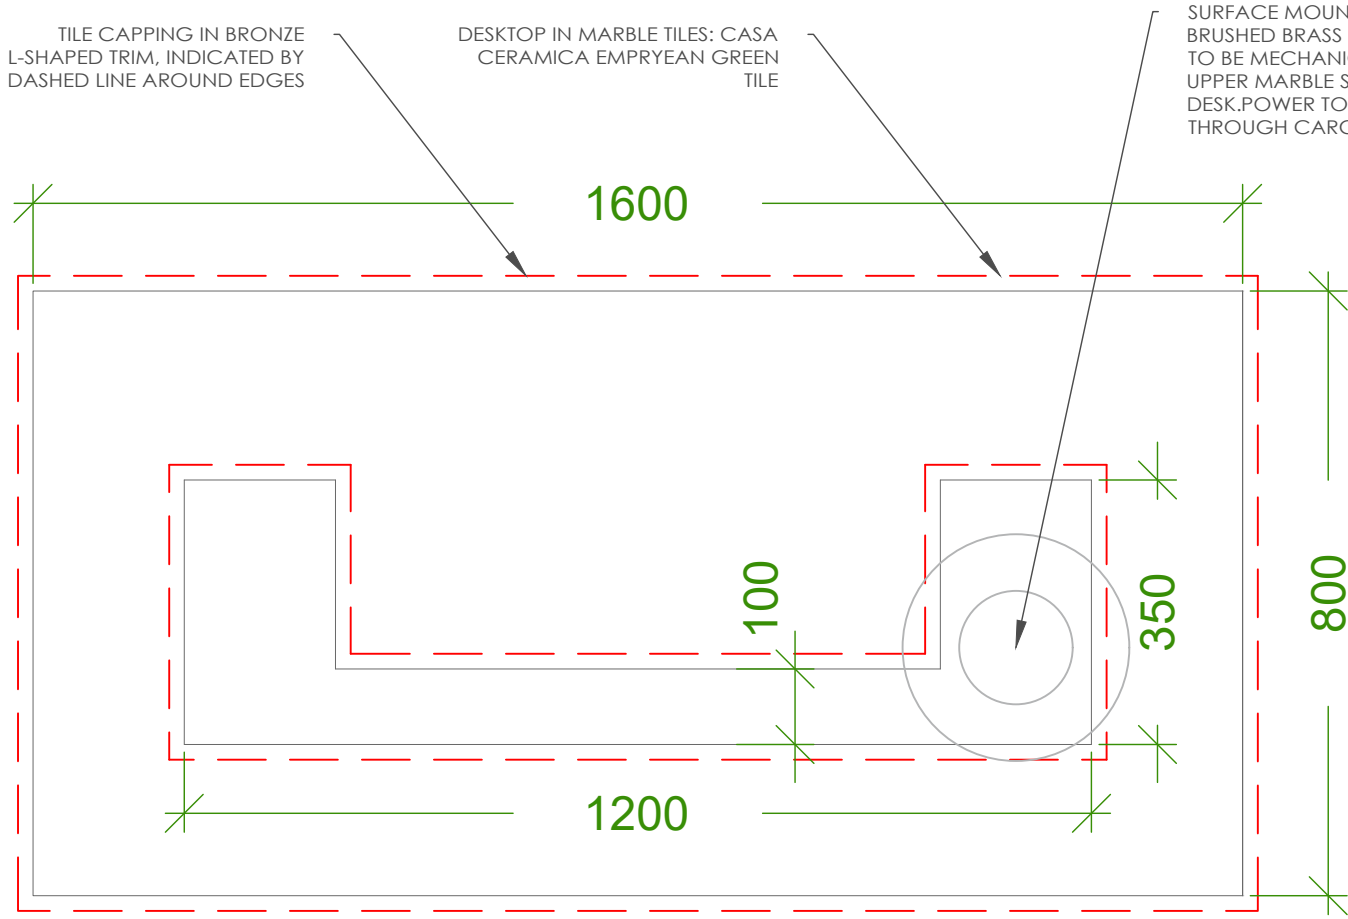


RECEPTION DESK PLAN
Scale 1:10

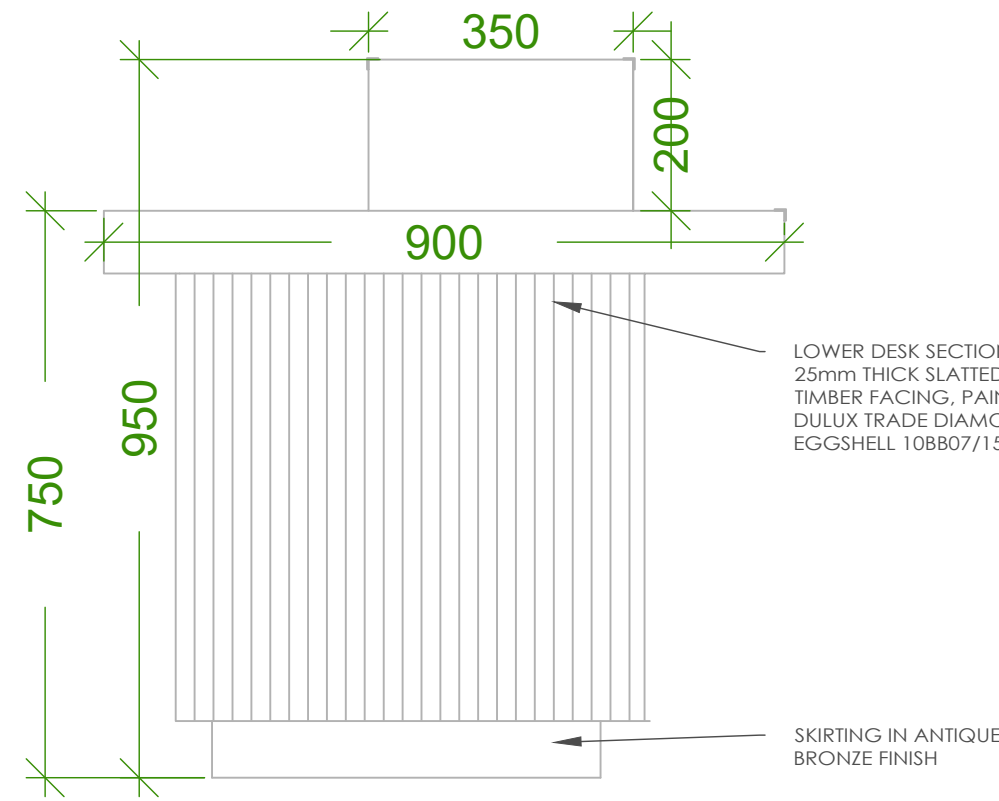


RECEPTION DESK SIDE ELEVATION A
Scale 1:10

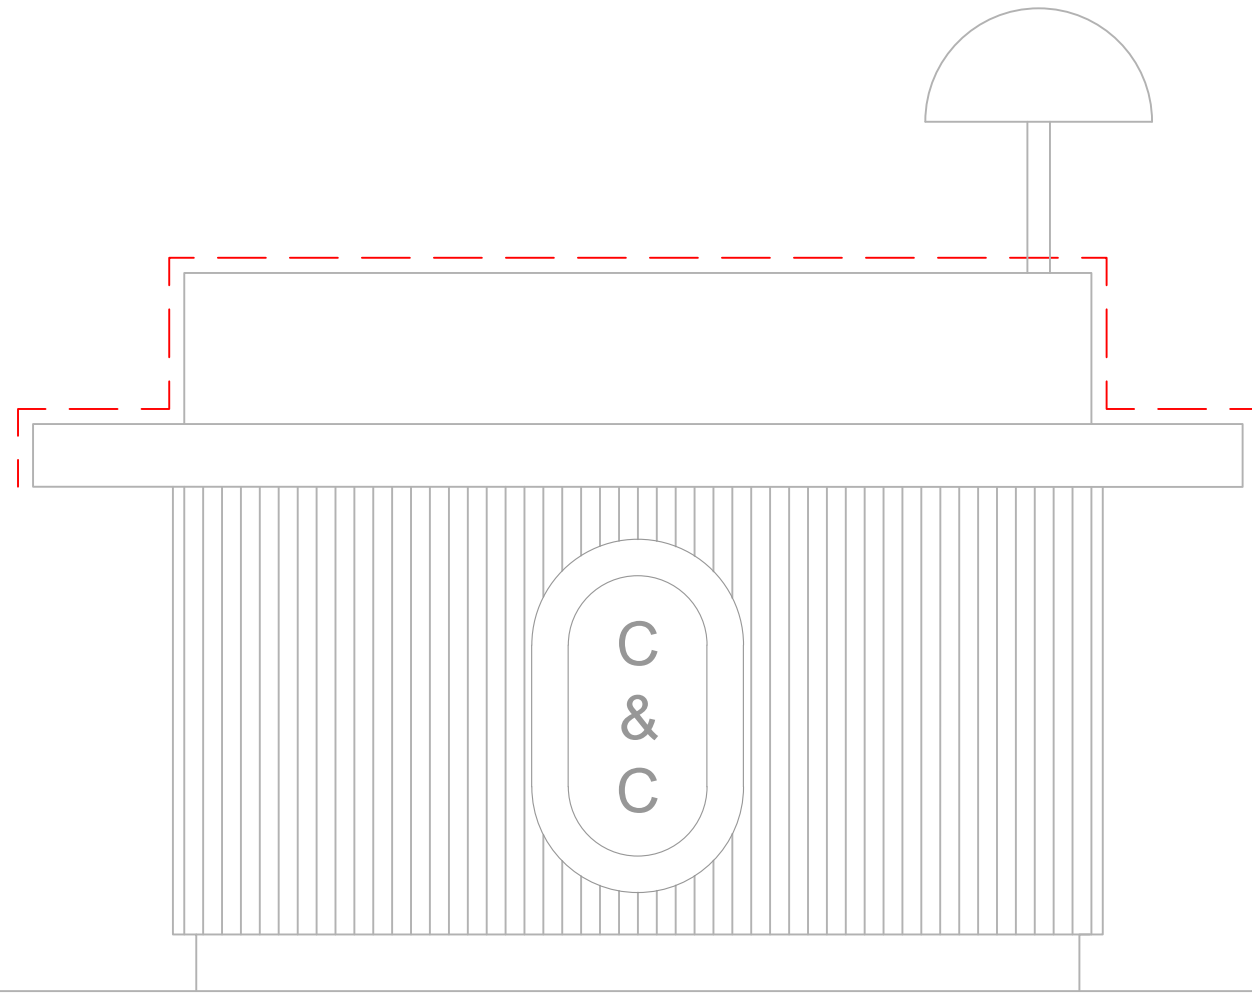

RECEPTION DESK FRONT ELEVATION D
Scale 1:10

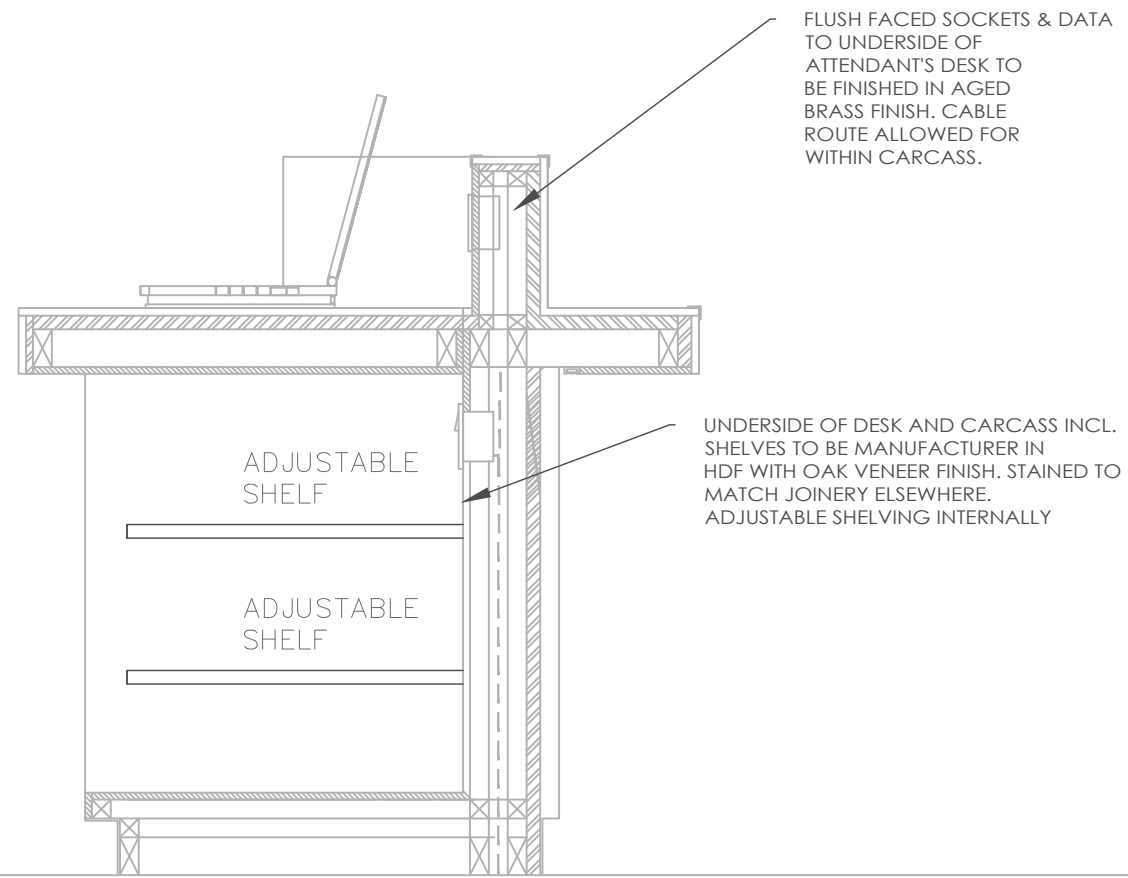

RECEPTION DESK SECTION THROUGH
Scale 1:10

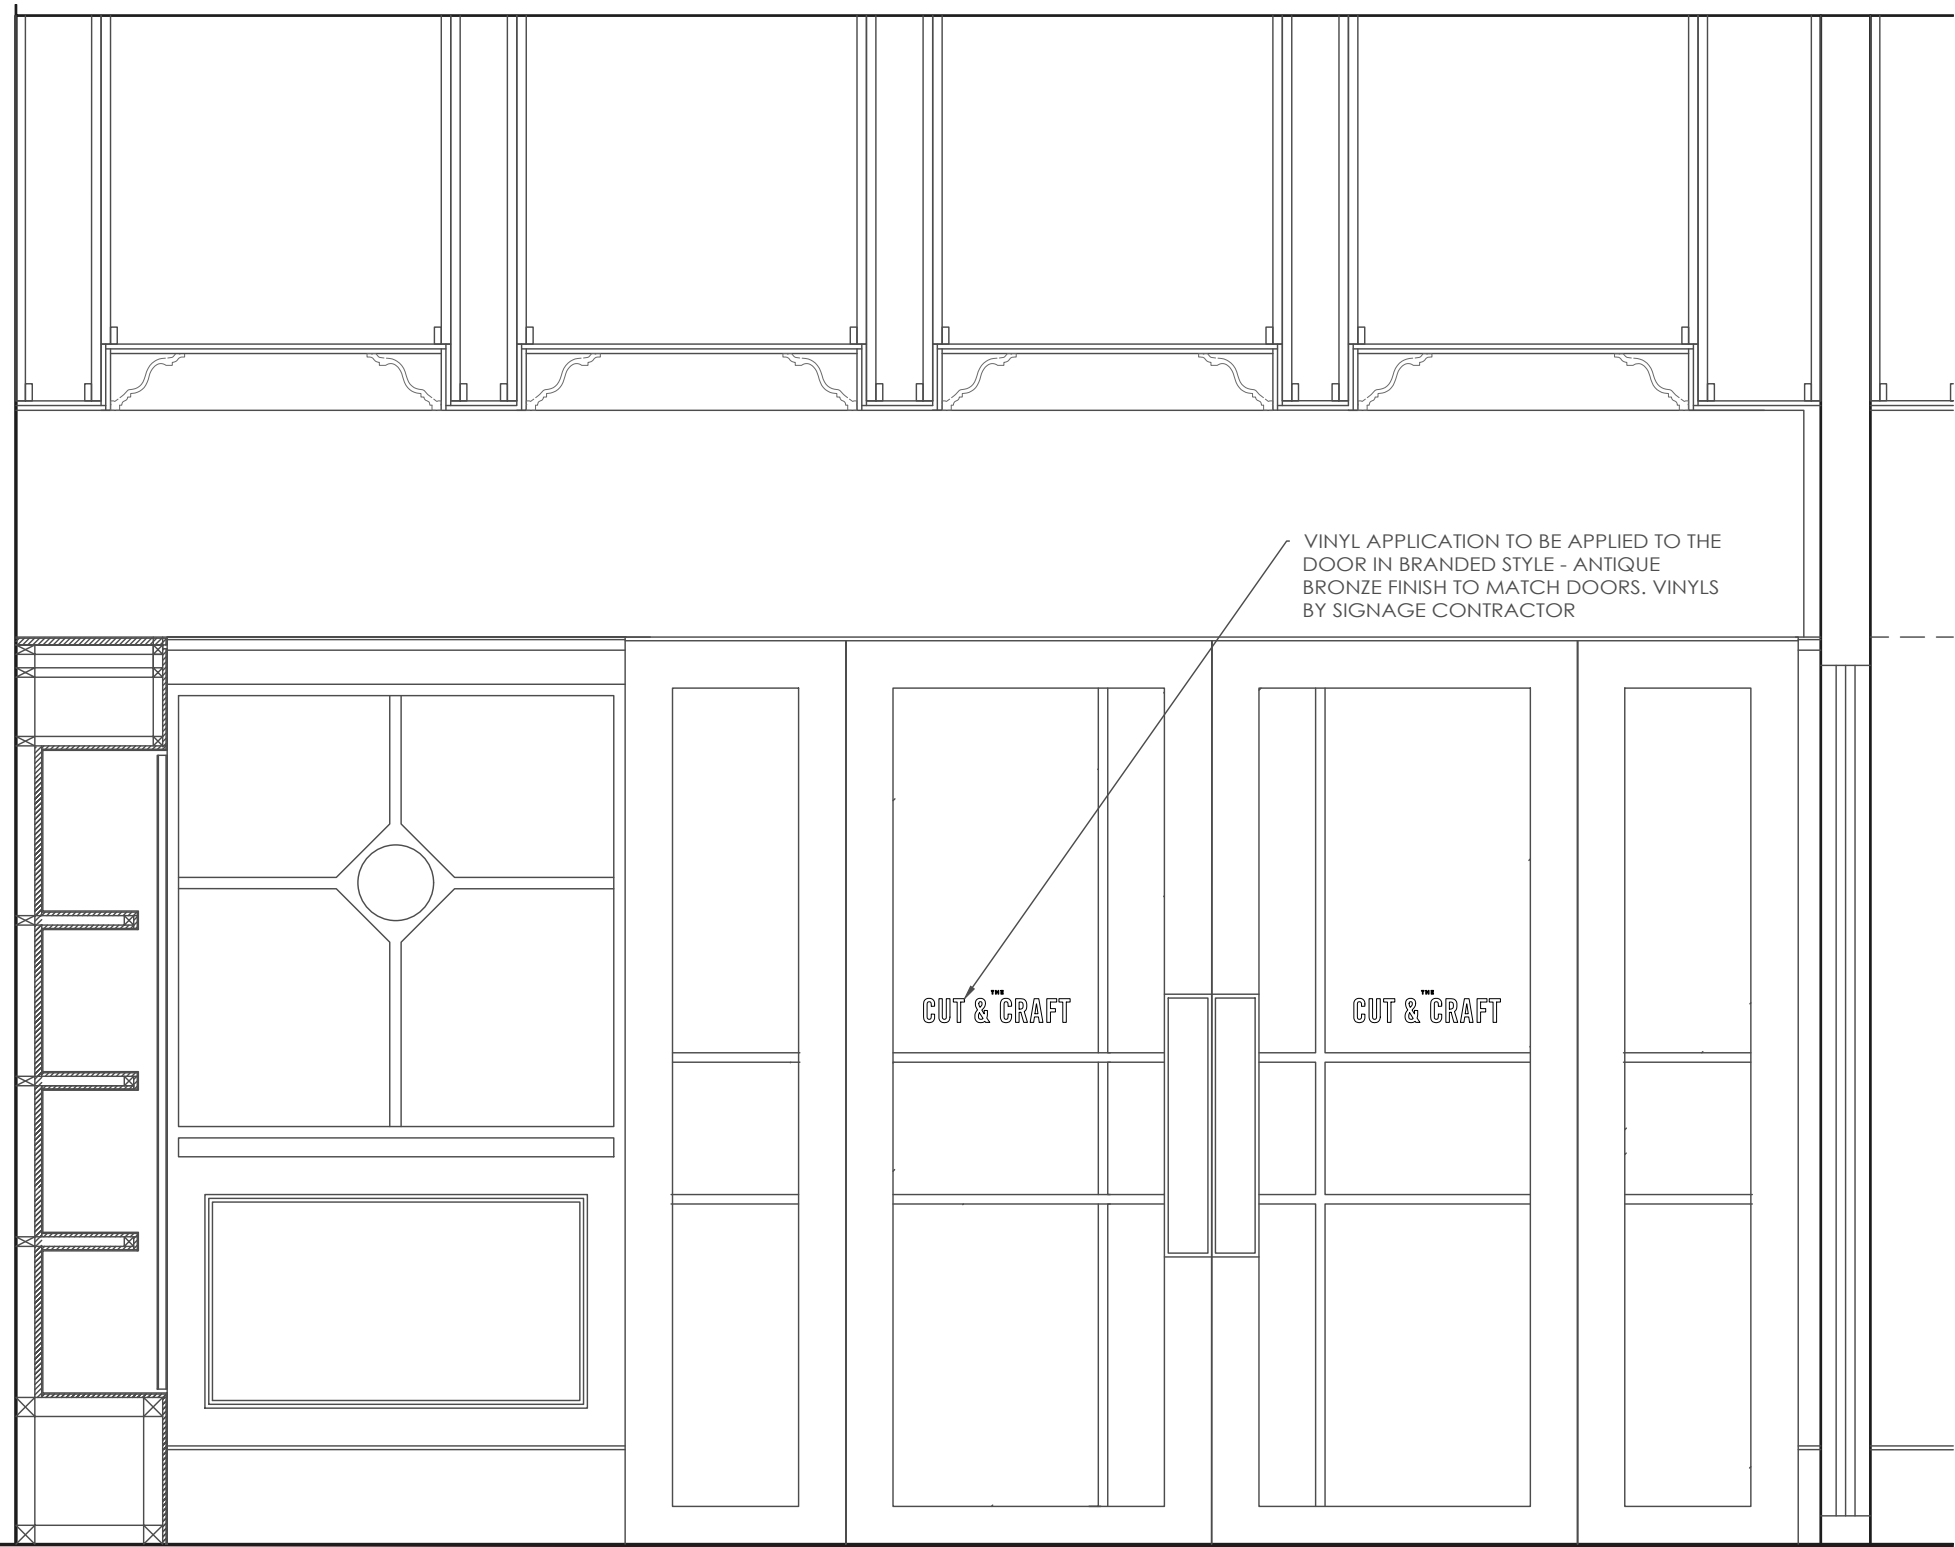

RECEPTION AREA - RESTARAUNT ENTRANCE DOORS - ELEVATION A
Scale 1:20

STUDIO TWO

JOB TITLE

Cut & Craft
Manchester

DRAWING TITLE

Proposed Reception Area Elevations

SCALE

VARIES @ A1

DATE

May 2024

DRAWING No

AC 23- P18

DO NOT SCALE. ALL DIMENSIONS TO BE CHECKED ON SITE BY CONTRACTOR. ALL MEASUREMENTS ARE IN MM UNLESS OTHERWISE SPECIFIED. WRITTEN DIMENSIONS TO BE USED IN PREFERENCE TO SCALED DIMENSIONS & ALL DISCREPANCIES TO BE REPORTED TO STUDIO TWO. THE DESIGN SHOWN ON THIS DRAWING IS THE PROPERTY OF STUDIO TWO AND IS NOT TO BE USED OR ITS CONTENTS COPIED, COMMUNICATED OR DISCLOSED, IN WHOLE OR IN PART.