



LDS SQUARE

NORTH ELEVATION

2 SPINNINGFIELDS SQUARE

GENERAL EXTRACT AIR OUT VIA
EXISTING LOUVER

SUPPLY AIR IN VIA EXISTING LOUVER

-	-	-
-	-	-
-	-	-
-	-	-
Rev	Date	Description
FWP UK LTD		
REFRIGERATION AIR CONDITIONING VENTILATION		
17 Calverton Business Park Hoyle Road		
Calverton Nottingham NG14 6QL		
tel: 0115 965 5042		web: fwpuuk.com
Drawn:	Checked:	Date:
-	-	--/--/----
Issue:		
Provisional ☒ Approved ☐ As Built ☐ Current ☐		
Site Address:		
Sey Fisah Manchester		
Drawing Title:		
North Elevation		
Drawing Number:	Rev:	Paper size: Scale:
21368/5000	-	A1 1:100

KITCHEN EXTRACT SYSTEM DISCHARGE TO
ATMOSPHERE BEHIND SCREENING ON ROOF

ALL KITCHEN EXTRACT AIR IS FILTER THROUGH
ELECTROSTATIC PRECIPITATORS TO ENSURE THAT
TO OIL, GREASE AND SMOKE PARTICLES FILTERED
OUT OF THE EXHAUST AIR

ALL KITCHEN EXTRACT AIR TO BE TREATED WITH
UV-O TECHNOLOGY TO PRODUCE OZONE AND
HYDROXYL FREE RADICALS TO OXIDISE COOKING
ODOURS THROUGH A PROCESS OF OZONOLYSIS

Plant screen

Parapet
Roof

Ø4

Ø3

Ø2

Terrace

Ø1

G

T0844.753
FFL431553

Structural glass balustrade

Parapet
57.003

58.948

B2

C2

D2

E2

F2

G2

H2

SUPPLY AIR IN VIA EXISTING
LOUVRE

GENERAL EXTRACT AIR OUT VIA
EXISTING LOUVRE

GENERAL EXTRACT AIR OUT VIA
EXISTING LOUVRE

SUPPLY AIR IN VIA EXISTING
LOUVRE

GENERAL EXTRACT AIR OUT VIA
EXISTING LOUVRE

SUPPLY AIR IN VIA EXISTING
LOUVRE

GENERAL EXTRACT AIR OUT VIA
EXISTING LOUVRE

-	-	-
-	-	-
-	-	-
-	-	-

Rev	Date	Description
-----	------	-------------



REFRIGERATION-AIR CONDITIONING-VENTILATION

17 Calverton Business Park Hoyle Road

Calverton Nottingham NG14 6QL

tel: 0115 965 5042 web: fwpuuk.com

Drawn: - Checked: - Date: -

Issue: Provisional ☒ Approved ☐ As Built ☐ Current ☐

Site Address: Sexy Fish Manchester

-

Drawing Title:

South Elevation

Drawing Number: 21368/5001

Rev: -

Paper size: A1

Scale: 1:100

NO OPENABLE WINDOWS
IN NEIGHBORING
BUILDING


NO OPENABLE WINDOWS
IN ELEVATION ABOVE
LOUVRES

KITCHEN EXTRACT SYSTEM DISCHARGE TO
ATMOSPHERE BEHIND SCREENING ON ROOF

ALL KITCHEN EXTRACT AIR IS FILTER THROUGH
ELECTROSTATIC PRECIPITATORS TO ENSURE THAT
TO OIL, GREASE AND SMOKE PARTICLES FILTERED
OUT OF THE EXHAUST AIR

ALL KITCHEN EXTRACT AIR TO BE TREATED WITH
UV-O TECHNOLOGY TO PRODUCE OZONE AND
HYDROXYL FREE RADICALS TO OXIDISE COOKING
ODOURS THROUGH A PROCESS OF OZONOLYSIS

NO OPENABLE WINDOWS
IN ELEVATION ABOVE
LOUVRES

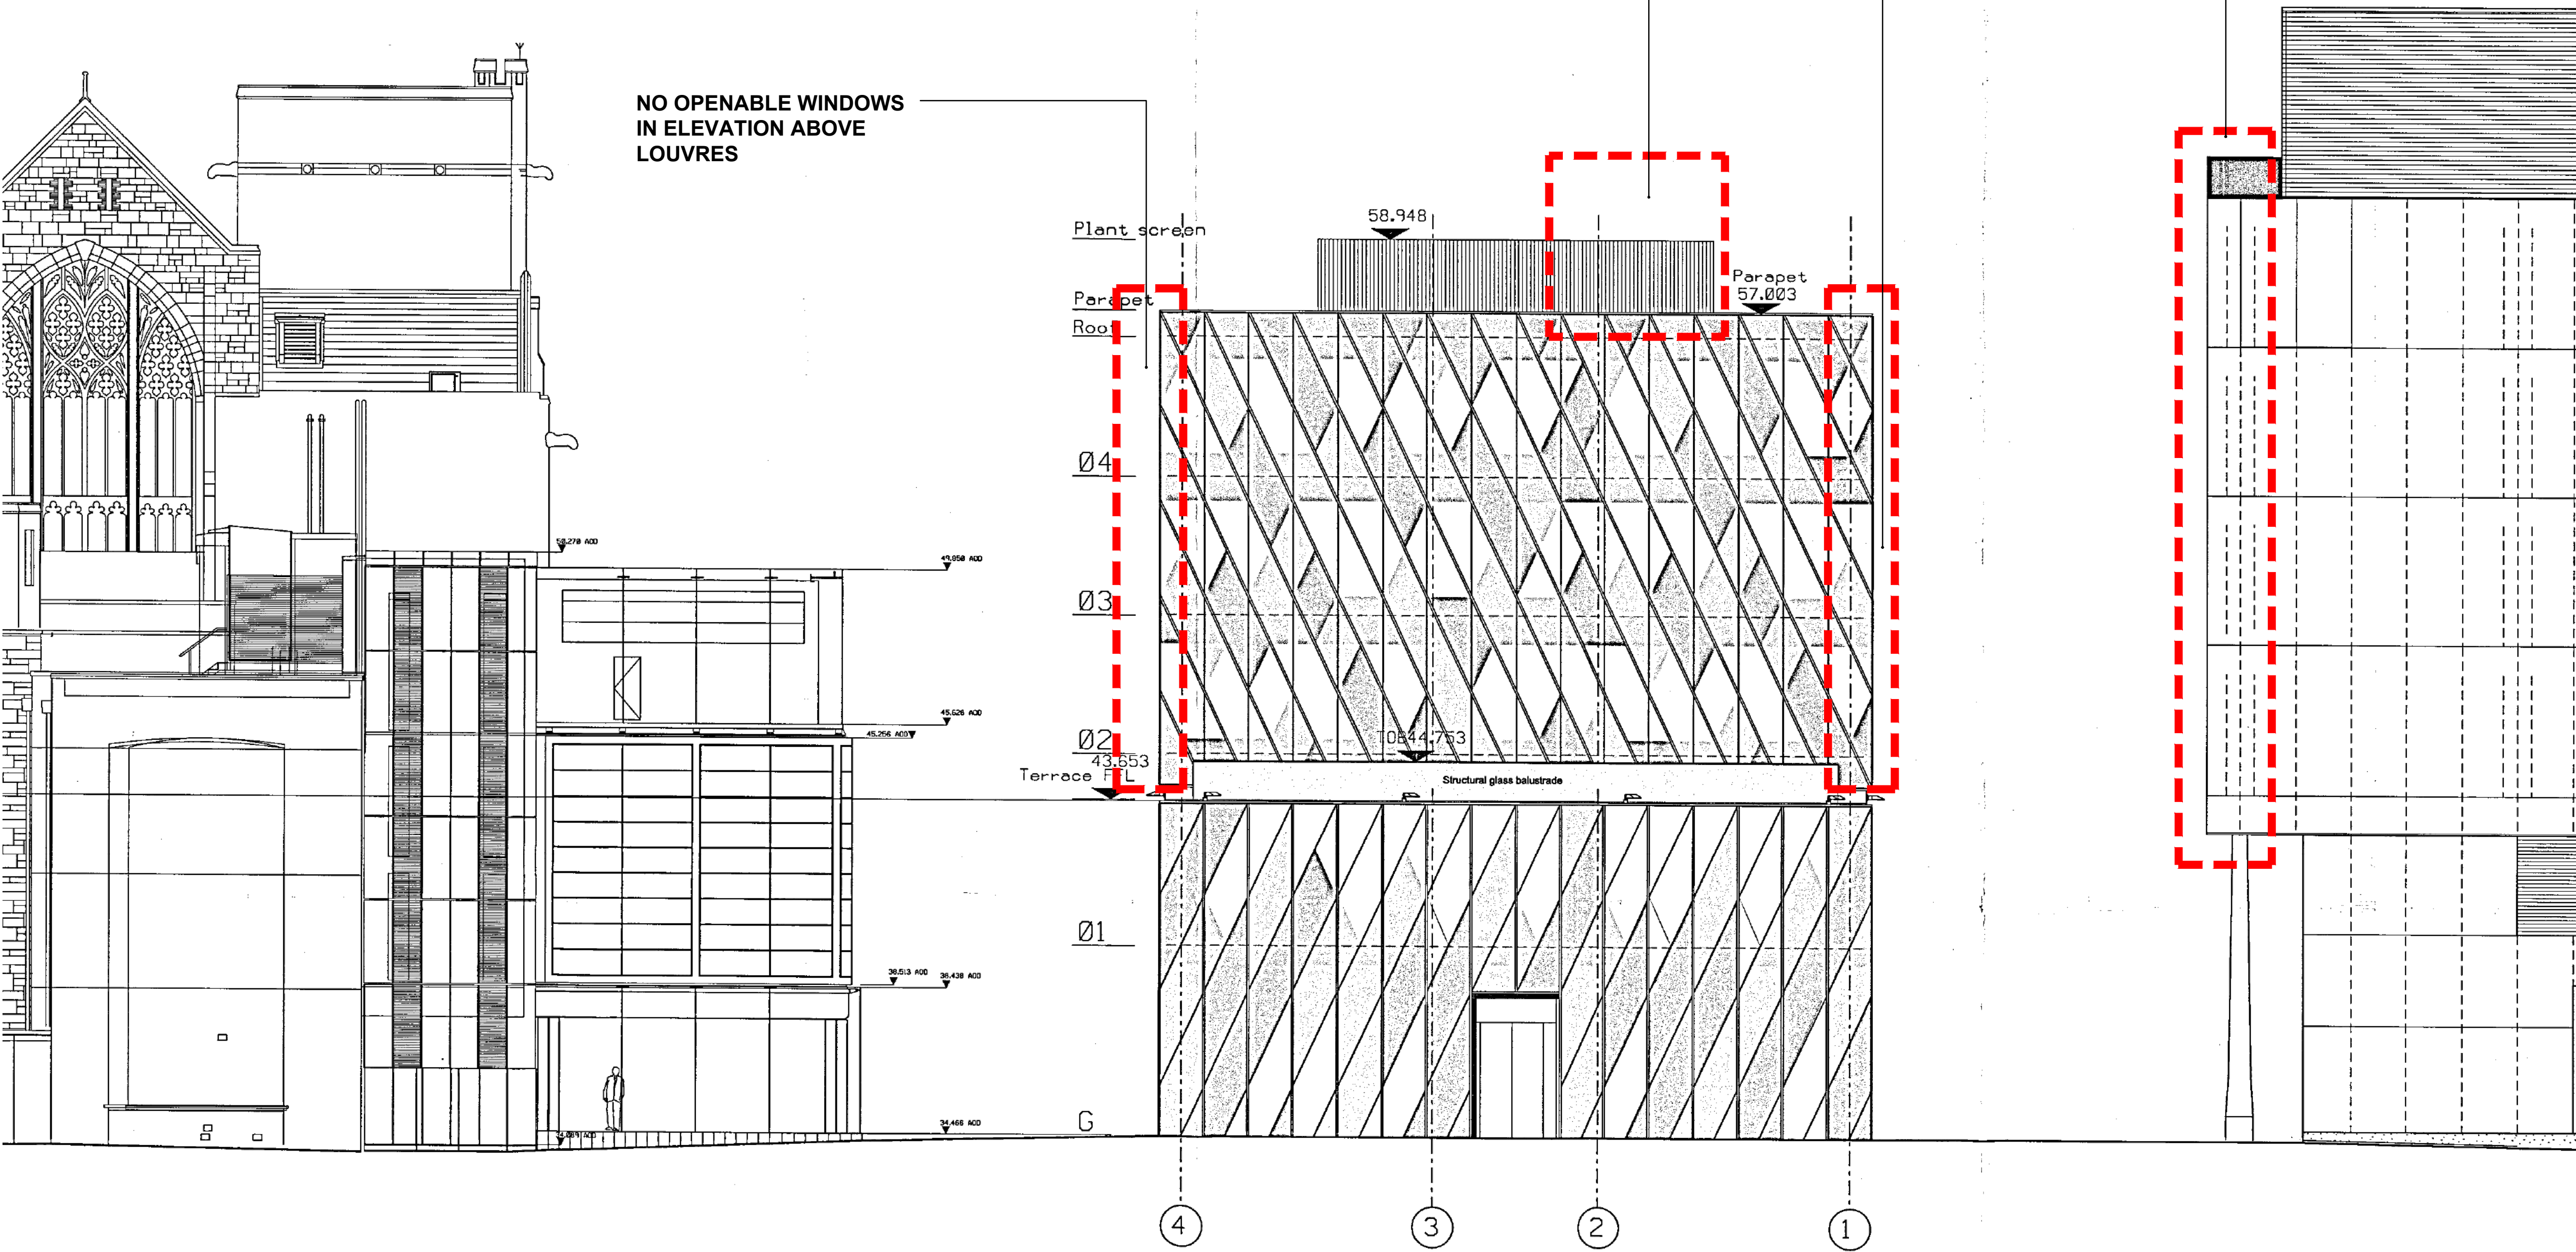

Rev	Date	Description
-	-	-
-	-	-
-	-	-
-	-	-

FWP UK LTD
REFRIGERATION-AIR CONDITIONING-VENTILATION
17 Calverton Business Park Hoyle Road
Calverton Nottingham NG14 6QL
tel: 0115 965 5042 web: fwpuuk.com

Drawn:	Checked:	Date:
-	-	--/--/----

Issue:
Provisional ☒ Approved ☐ As Built ☐ Current ☐

Site Address:
Sexy Fish Manchester

Drawing Title:
West Elevation

Drawing Number:	Rev:	Paper size:	Scale:
21368/5002	-	A1	1:100