

- 1

Existing brickwork to be made good where required
- 2

Existing broken window to be removed and replace with new double glazed window/door assemblies
- 3

Proposed black double glazed window/door assemblies
- 4

Proposed black double glazed window/door assemblies
- 5

Proposed black vertical standing seam zinc cladding
- 6


Proposed glass balustrade
- 7

Proposed brickwork to match existing



PROPOSED NORTH ELEVATION

SCALE 1 : 50

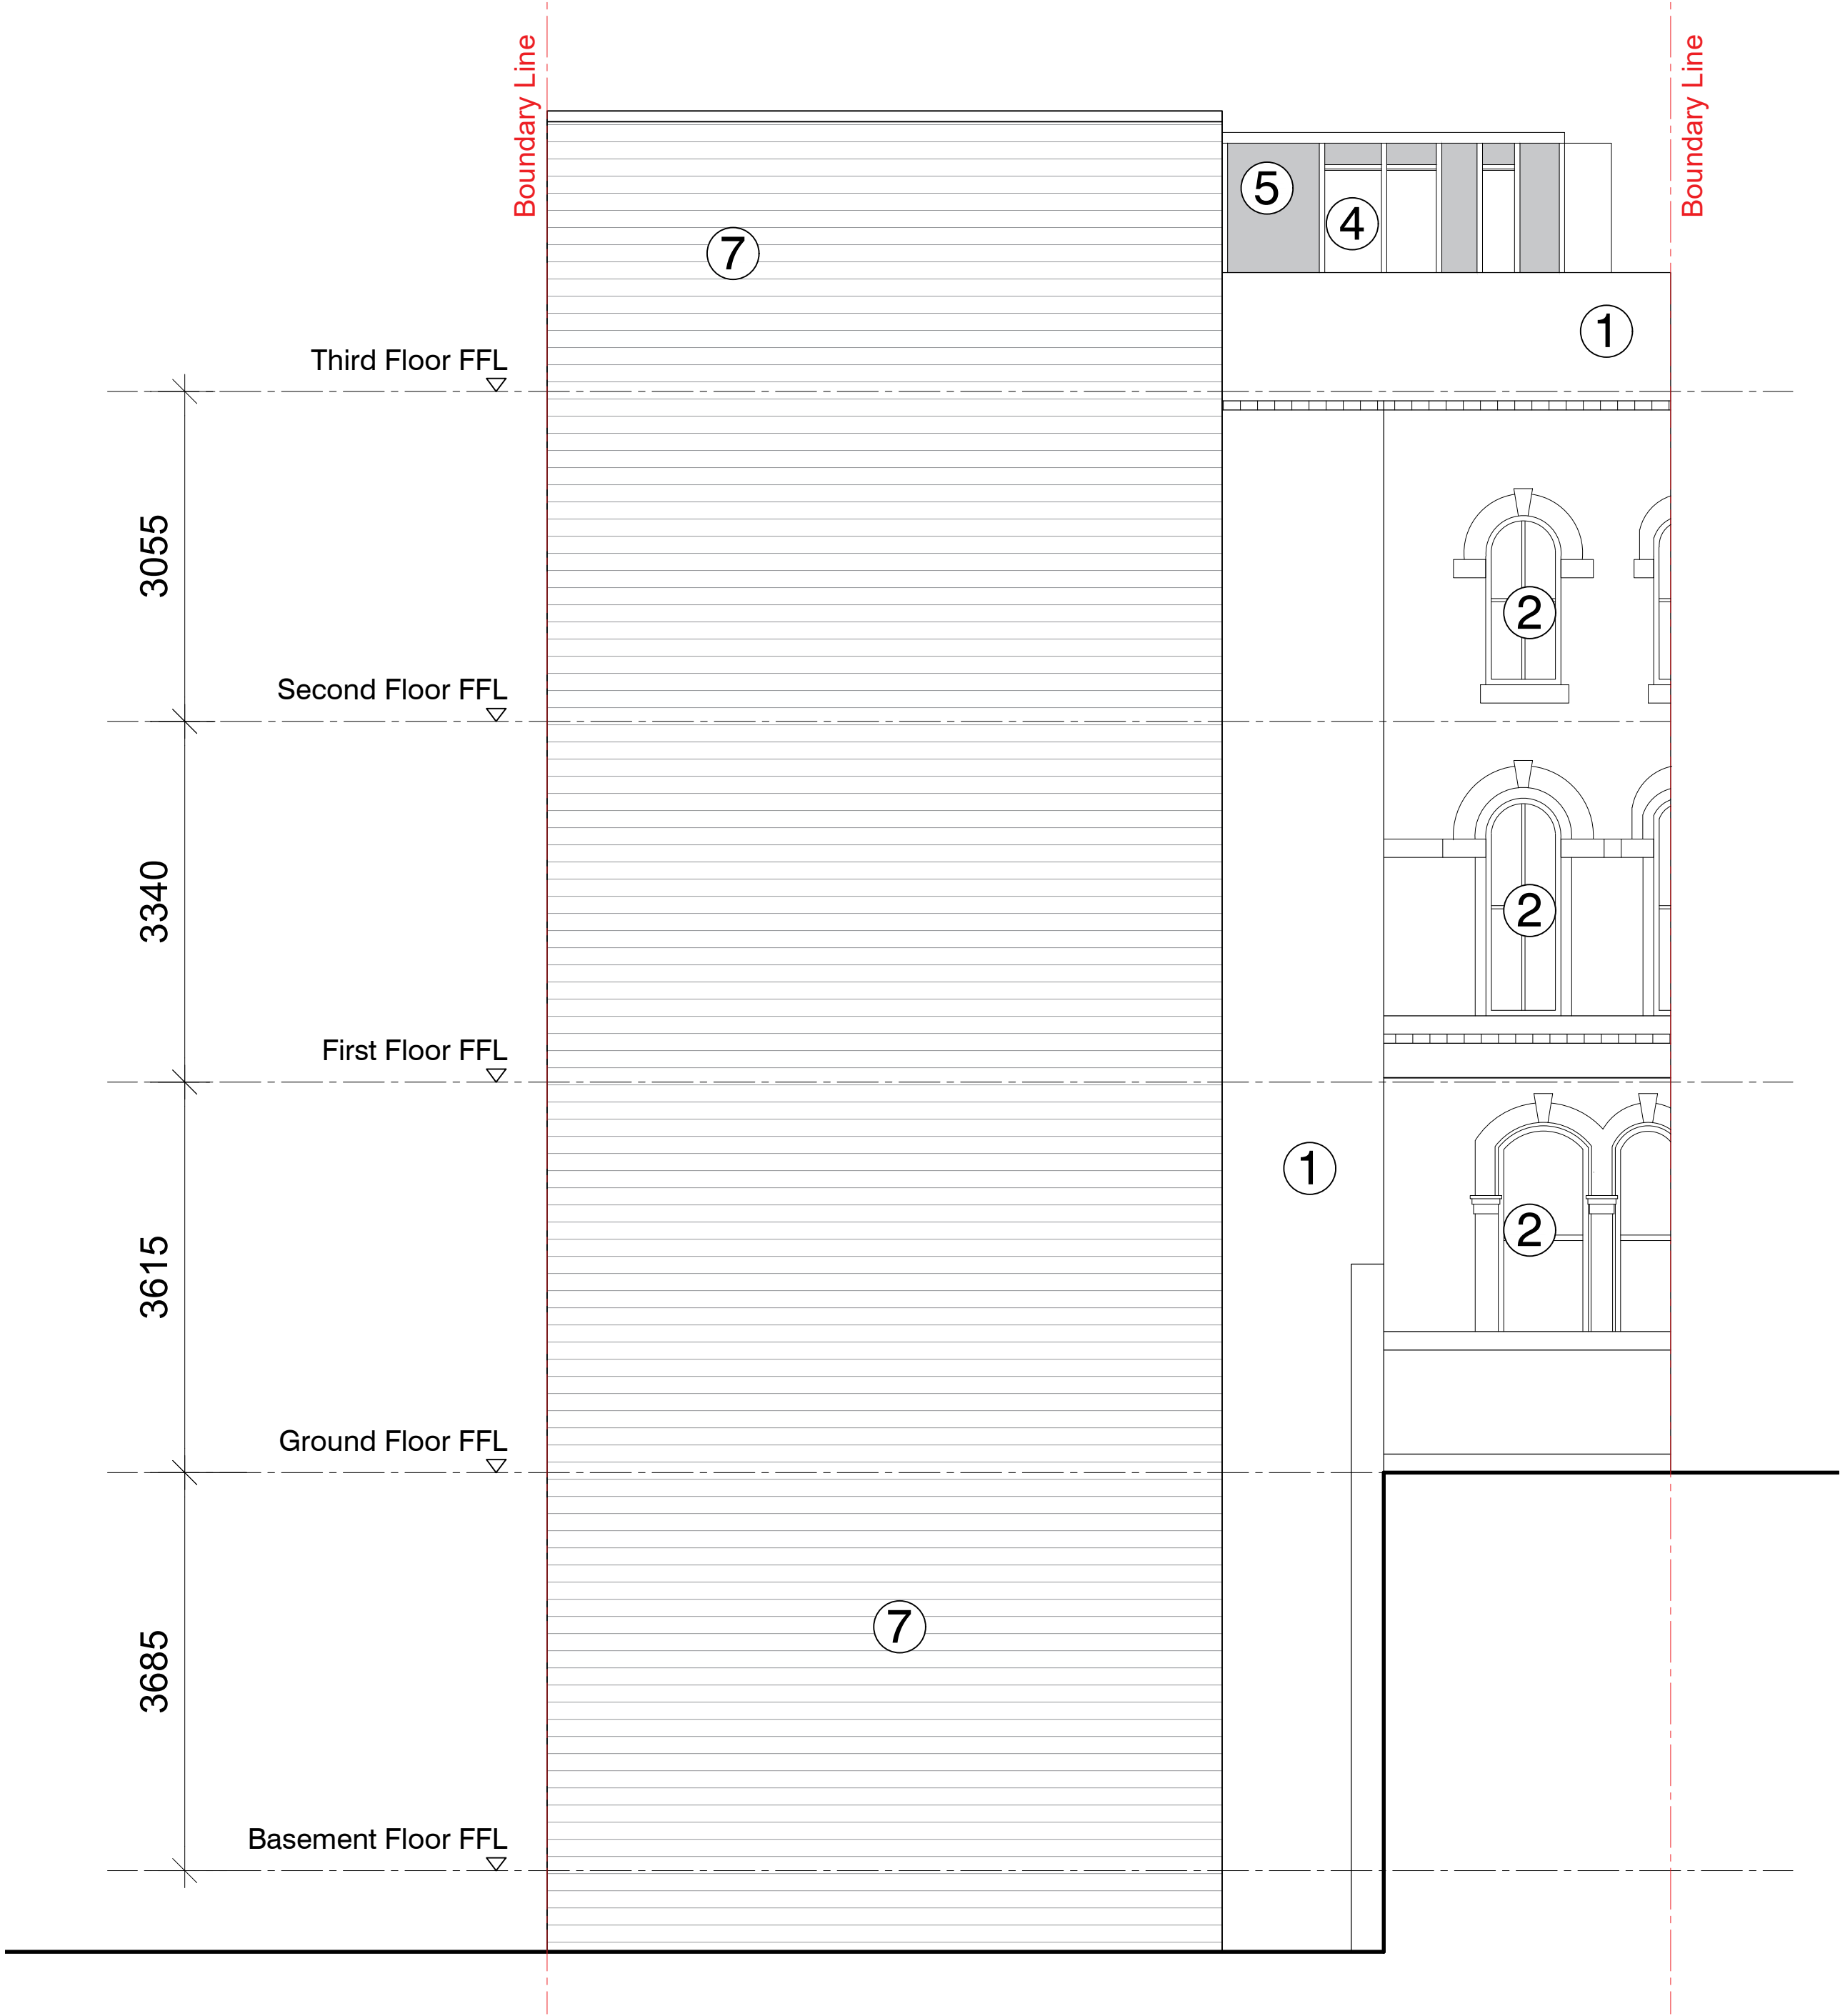

PROPOSED WEST ELEVATION

SCALE 1 : 50

- Demolition wall line
- Existing wall to be retain