



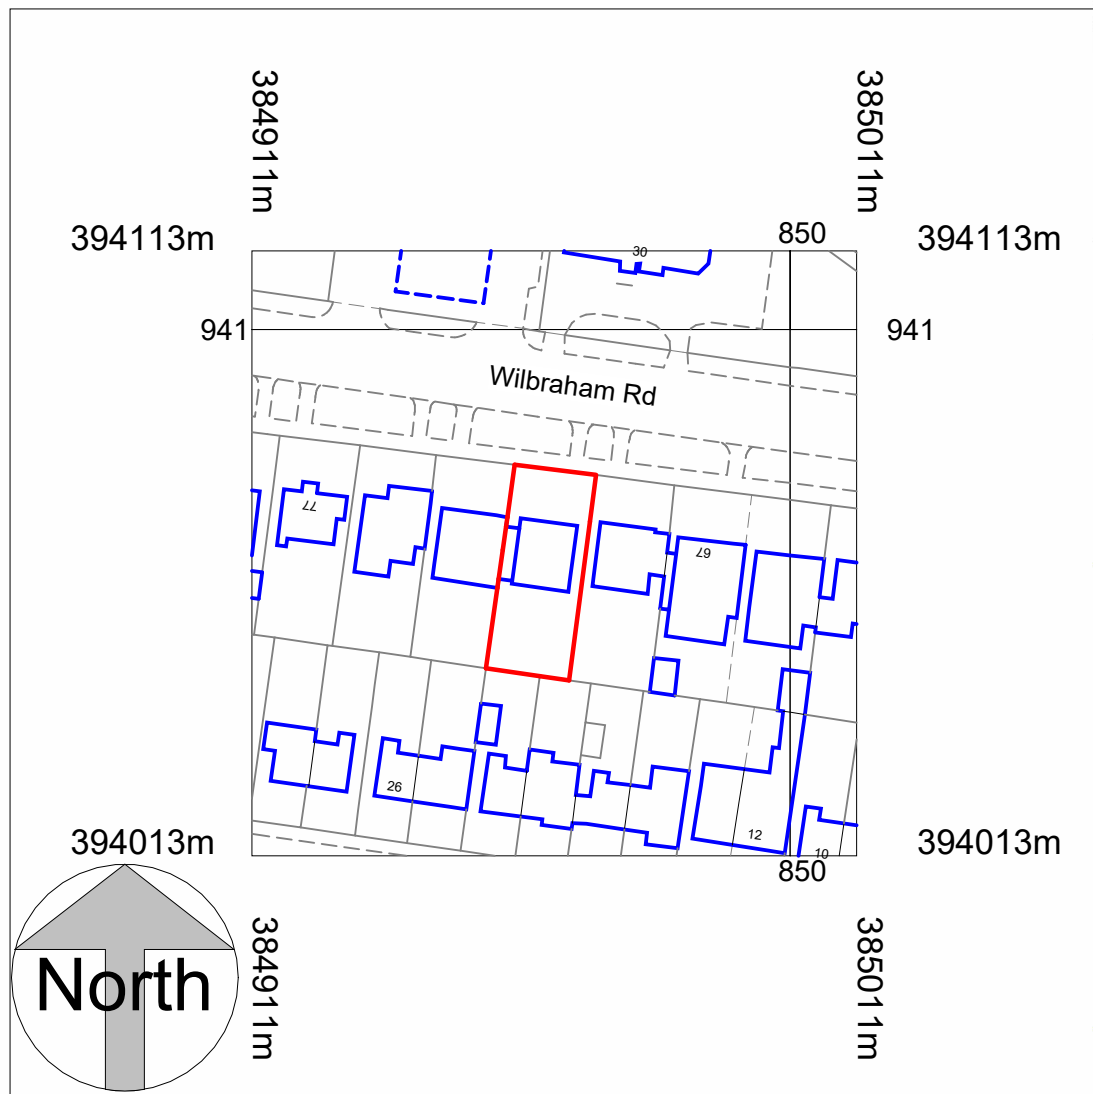

Location Plan
1 : 1250

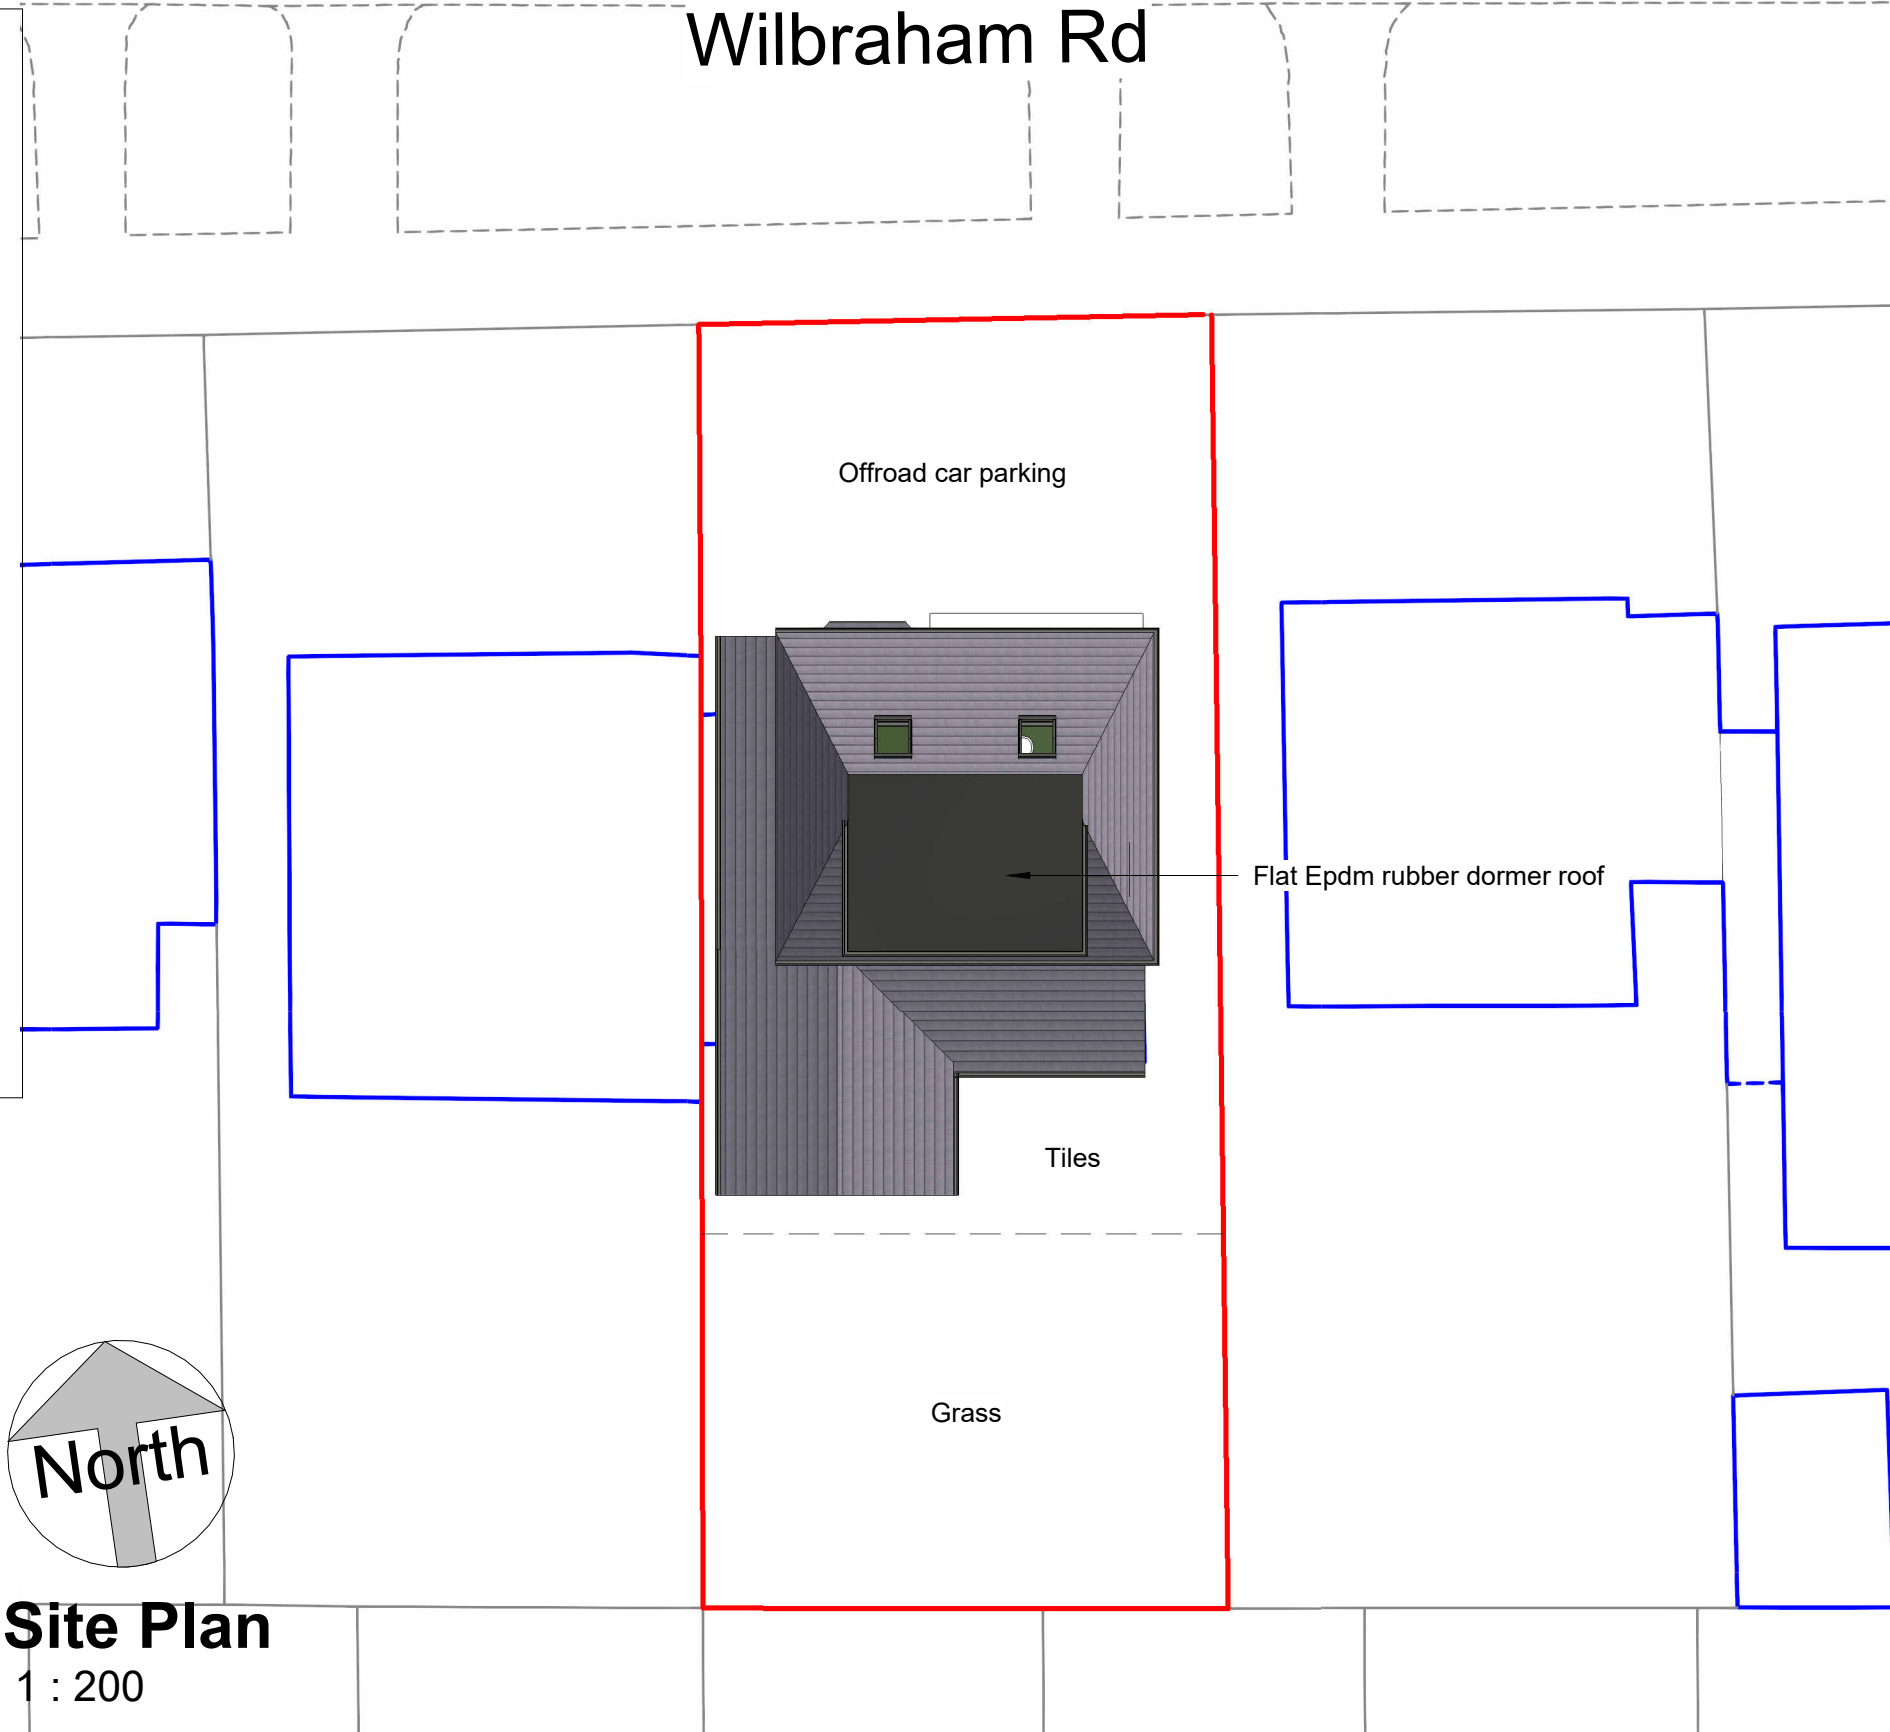

Site Plan
1 : 200

COPYRIGHT © ALL RIGHTS RESERVED BY VIKAS ALYAS LTD. DO NOT SCALE FROM DRAWING. DRAWING INDICATES DESIGN INTENT ONLY. REPORT ANY DISCREPANCIES TO CLIENT / VA LTD. NOT TO BE USED FOR CONSTRUCTION UNLESS STATED SO. TO BE READ IN CONJUNCTION WITH OTHER DRAWINGS OR SPECIFICATION WHERE PROVIDED.

ARCHITEK
BUILDING DESIGN CONSULTANCY

0161 511 8479

vikas@architek.uk
916 Stockport Road, Levenshulme, Manchester, M19 3AB

No.	Description	Date
P1	Issue to Planning	07.12.2023
P2	Updates to roof	19.06.2024

PROJECT		ADDRESS		CLIENT			
Loft Conv. Roof dormer extension, New roof form.. Single storey side and rear extension		71 Wilbraham Rd, Fallowfield, Manchester M14 6FD		M Shafiq			
Manchester City Council	PURPOSE OF ISSUE PLANNING	SHEET	Location and Site Plan	Date 23.09.2022	Project number 1182	Scale (@ A3) As indicated	
				Drawn by VA	DRAWING NUMBER		REV
				Checked by VA	A101		P2

0m 1m 2m 3m 4m 5m
VISUAL SCALE 1:50 @ A1

COPYRIGHT © ALL RIGHTS RESERVED BY VIKAS
ALYAS LTD. DO NOT SCALE FROM DRAWING.
DRAWING INDICATES DESIGN INTENT ONLY. REPORT
ANY DISCREPANCIES TO CLIENT / VA LTD. NOT TO BE
USED FOR CONSTRUCTION UNLESS STATED SO. TO
BE READ IN CONJUNCTION WITH OTHER DRAWINGS
OR SPECIFICATION WHERE PROVIDED.



01_P-Elevation
1 : 50



02_P-Elevation
1 : 50



03_P-Elevation
1 : 50



04_P-Elevation
1 : 50

ARCHITEK
BUILDING DESIGN CONSULTANCY

0161 511 8479

vikas@architek.uk
916 Stockport Road, Levenshulme,
Manchester, M19 3AB

Rev	Description	Date
P1	Issue to Planning	07.12.2023
P2	Updates to roof	19.06.2024

CLIENT

M Shafiq

PURPOSE OF ISSUE
PLANNING

Manchester City Council

ADDRESS

71 Wilbraham Rd, Fallowfield, Manchester M14 6FD

PROJECT

Loft Conv. Roof dormer extension, New roof form. Single storey side and rear extension

TITLE

Proposed Elevations

DRAWN BY VA	CHECKED BY VA	DATE 09/07/23
SCALE (@ A1) 1 : 50	PROJECT NUMBER 1182	REV P2
DRAWING NUMBER A104		