



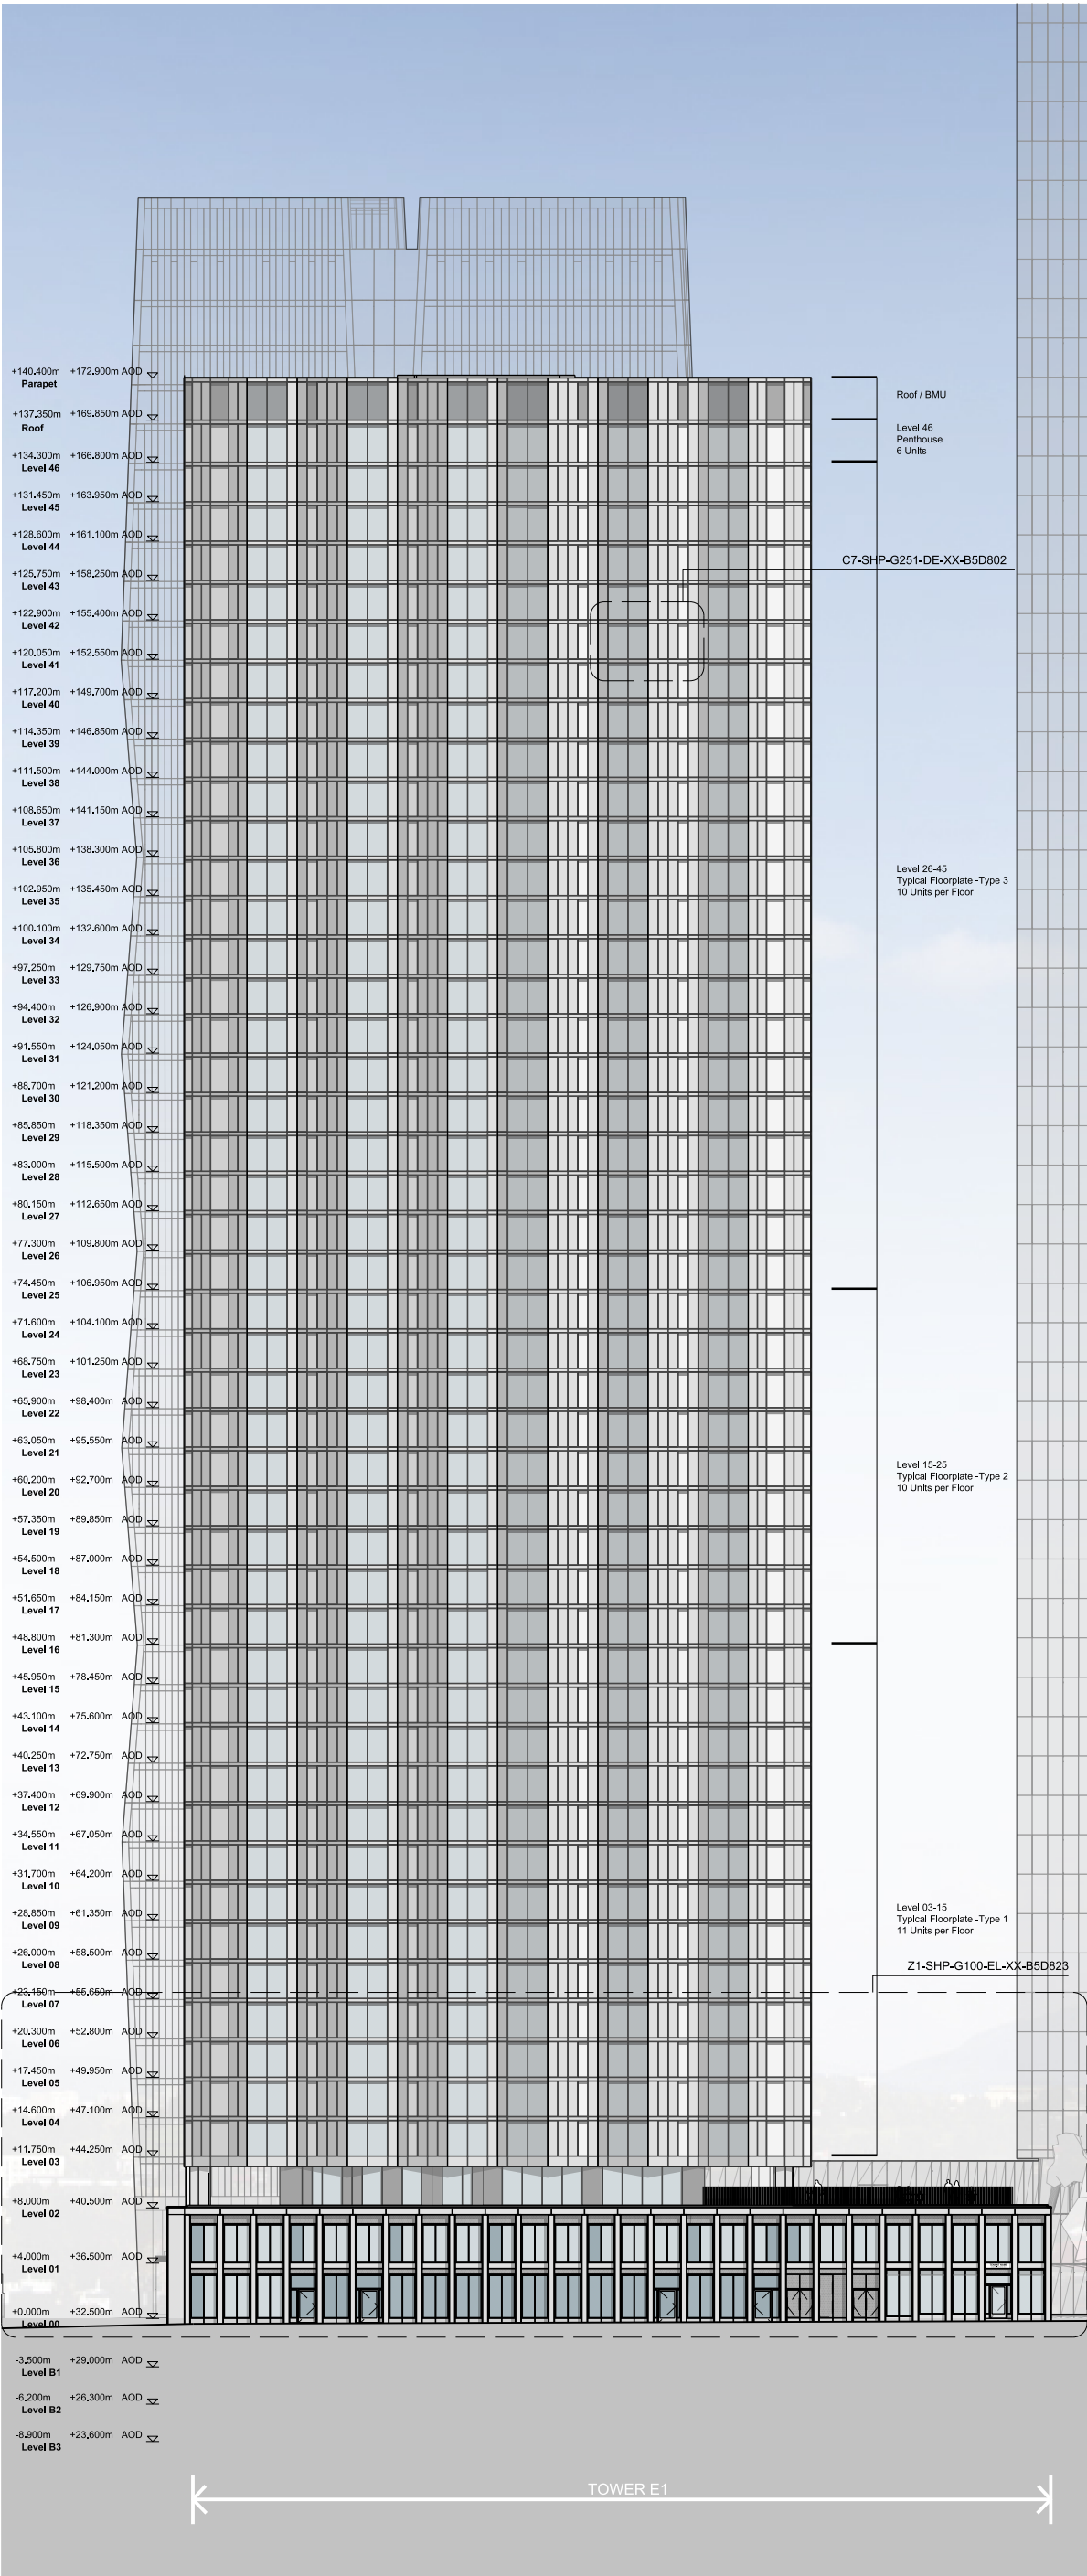

NORTH ELEVATION

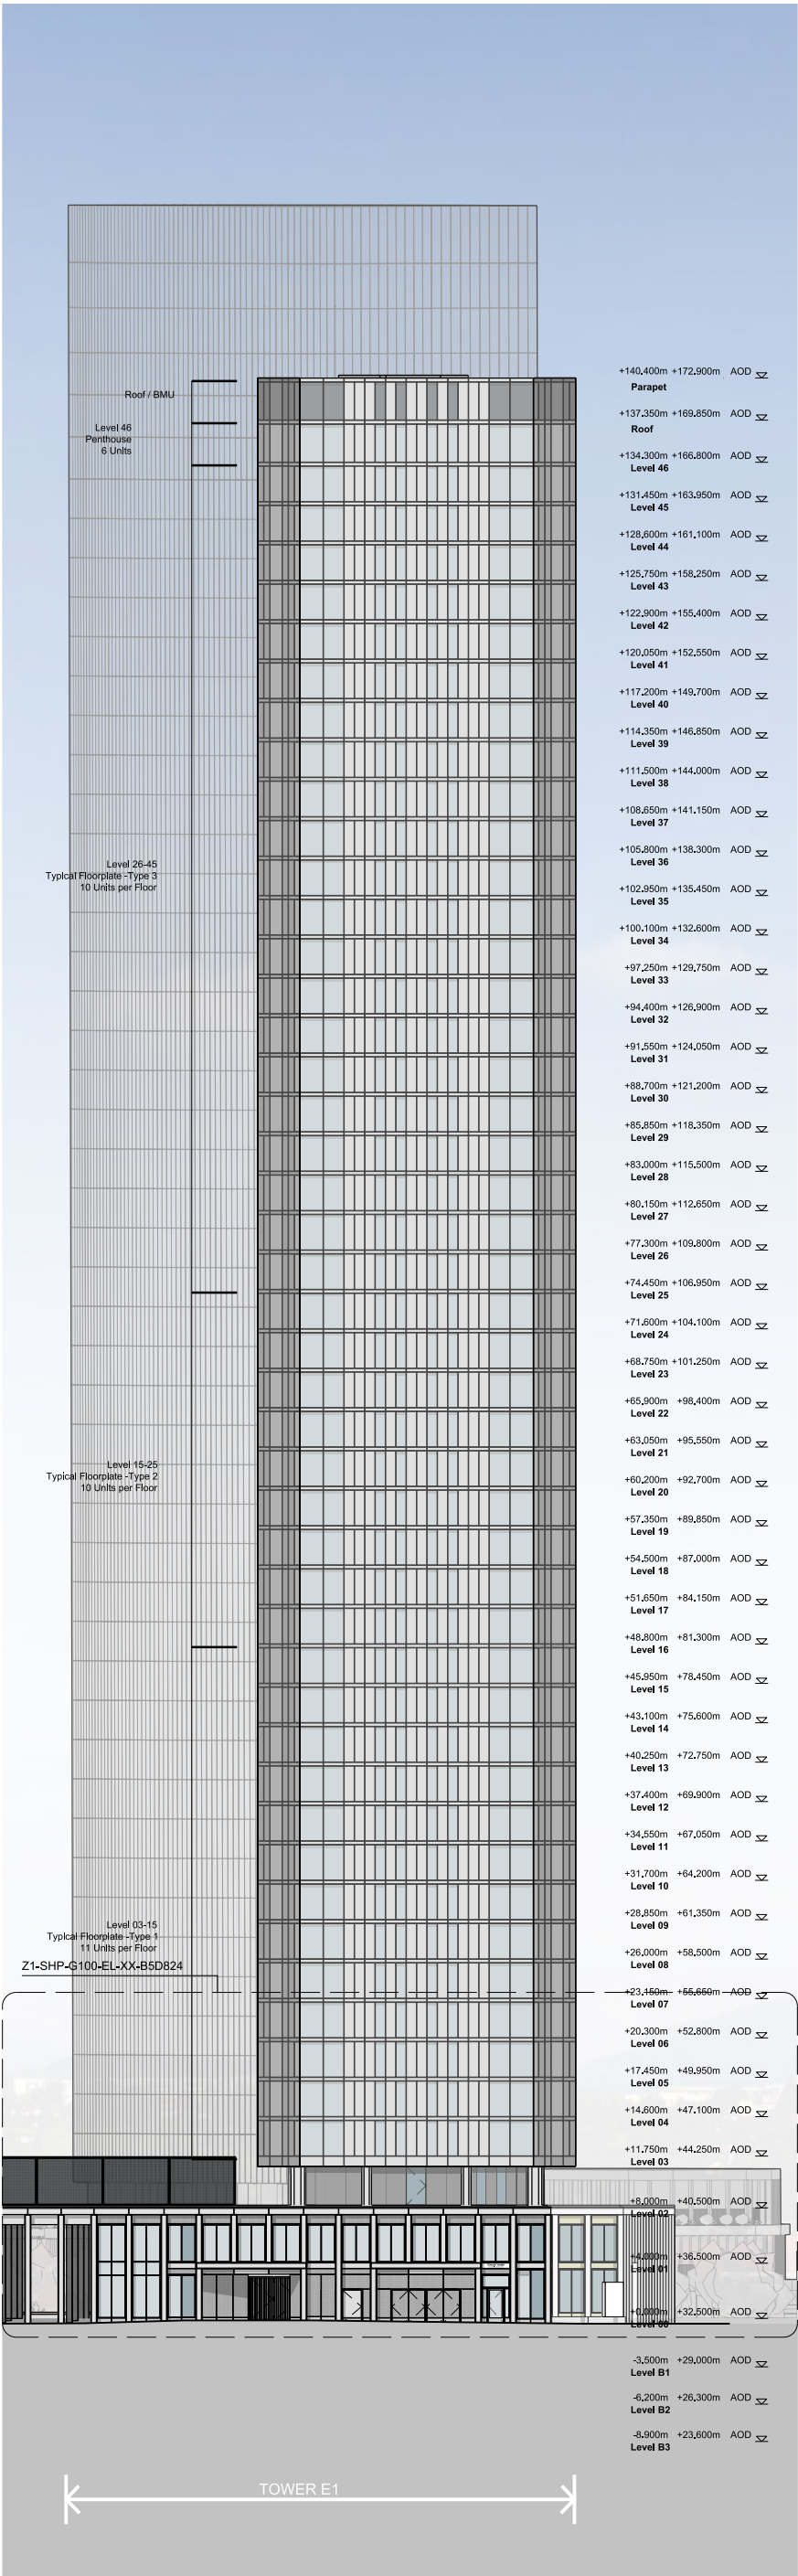

EAST ELEVATION

This drawing is copyright. Do not scale off dimensions. All dimensions to be checked on site by contractor. Contractor to report any dimensional discrepancies, errors or omissions prior to commencing on site.

Key Plan

Rev	Date	Description
X01	20.04.2023	Planning Issue
X02	19.02.2024	Podium louvres concealed with anodised perforated screens

Project Title

Crown Street Phase 3

Status

Planning

Drawing Title

Tower E1
North & East Elevations

Job No	Scale	
10418	1:500	
Drawing No	Revision	
E1-SHP-G200-EL-XX-B5D801	X02	

MANCHESTER
Riverside, 4 Commercial St
Manchester M15 4RD
+44 (0)161 835 2345
www.simpsonhaugh.com

LONDON
5-8 Roberts Place
London EC5R 0BB
+44 (0)20 7549 4000
mail@simpsonhaugh.com

© SimpsonHaugh 2017