



DOLPHIN PLACE

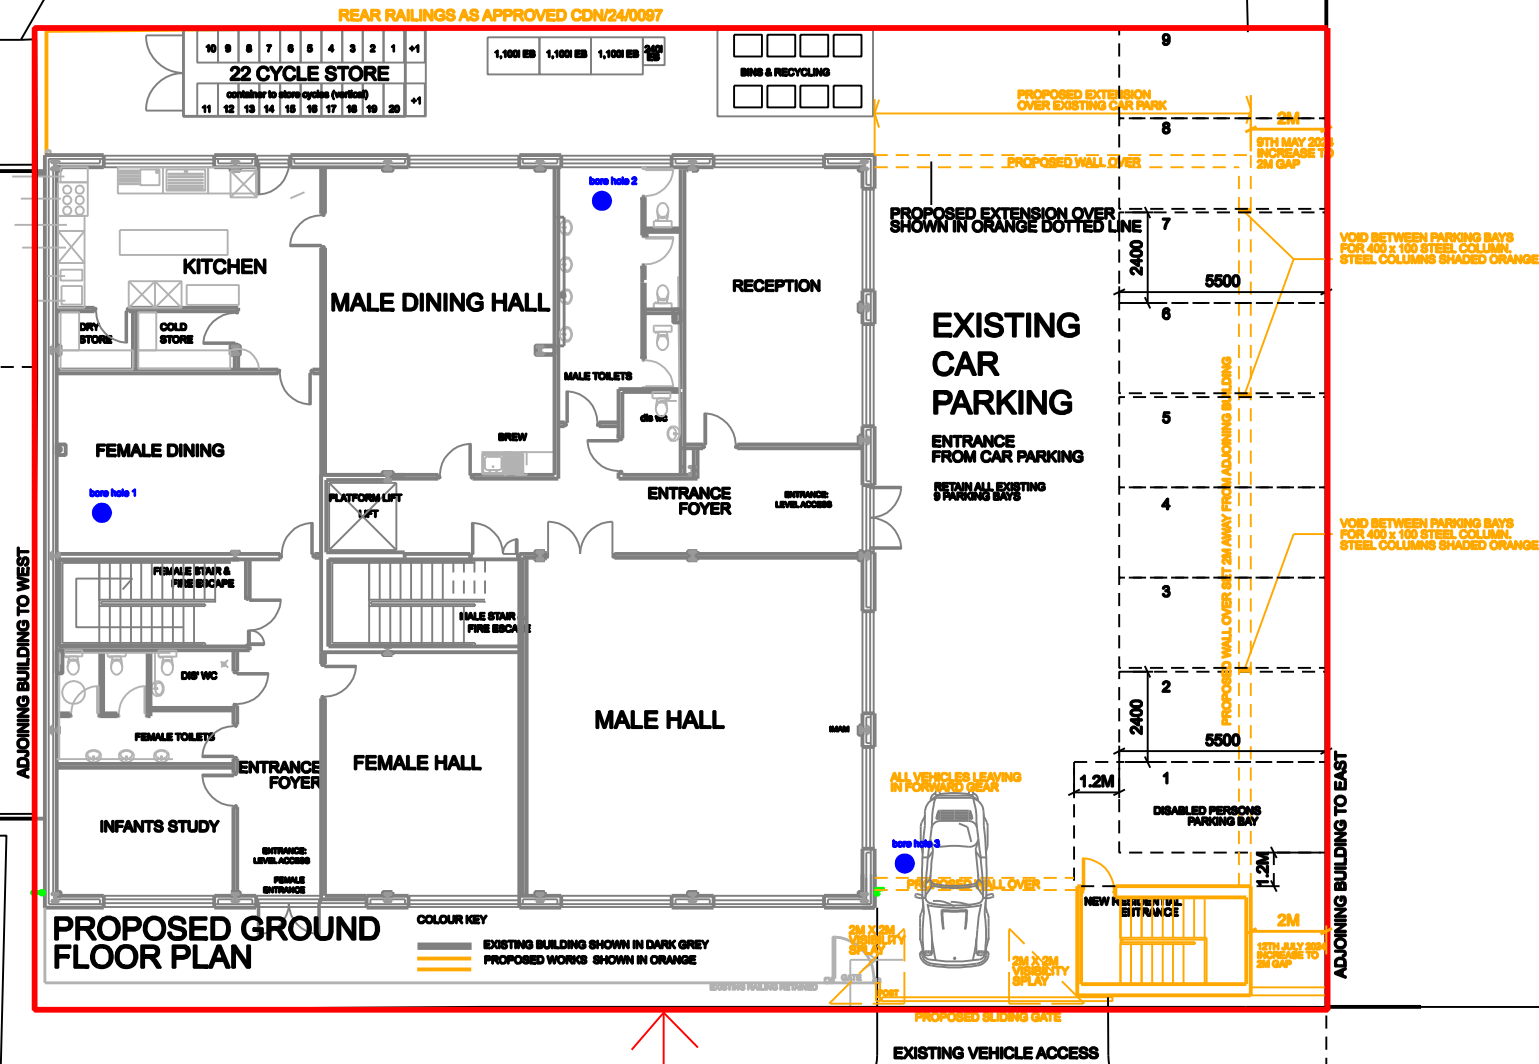

SITE BOUNDARY EDGED RED

DOLPHIN STREET

NORTH

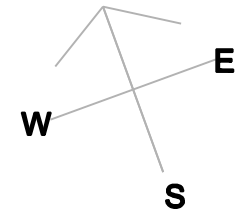

REV D VISIBILITY SPLAYS ADDED AND PARKING DIMENSIONS

PROPOSED SITE PLAN



**PROPOSED EXTENSION TO
TURKISH COMMUNITY CENTRE
DOLPHIN STREET. MANCHESTER, M12 6BG**

Drwg. No: 2021 / 10 / 03 REV' E 18TH AUGUST 2024

Date : 24th MAY 2022 Scale 1:200 @ A4

Mark Thorley design limited



Mark Thorley MCIAT, MSAI, MFPWS

Chen and Mitchell are technologists for Intel Systems & Architecture Division.

Mobile: +7986 453641
email: mark@mark-hofey.com
website: www.markhofeydesign.com