
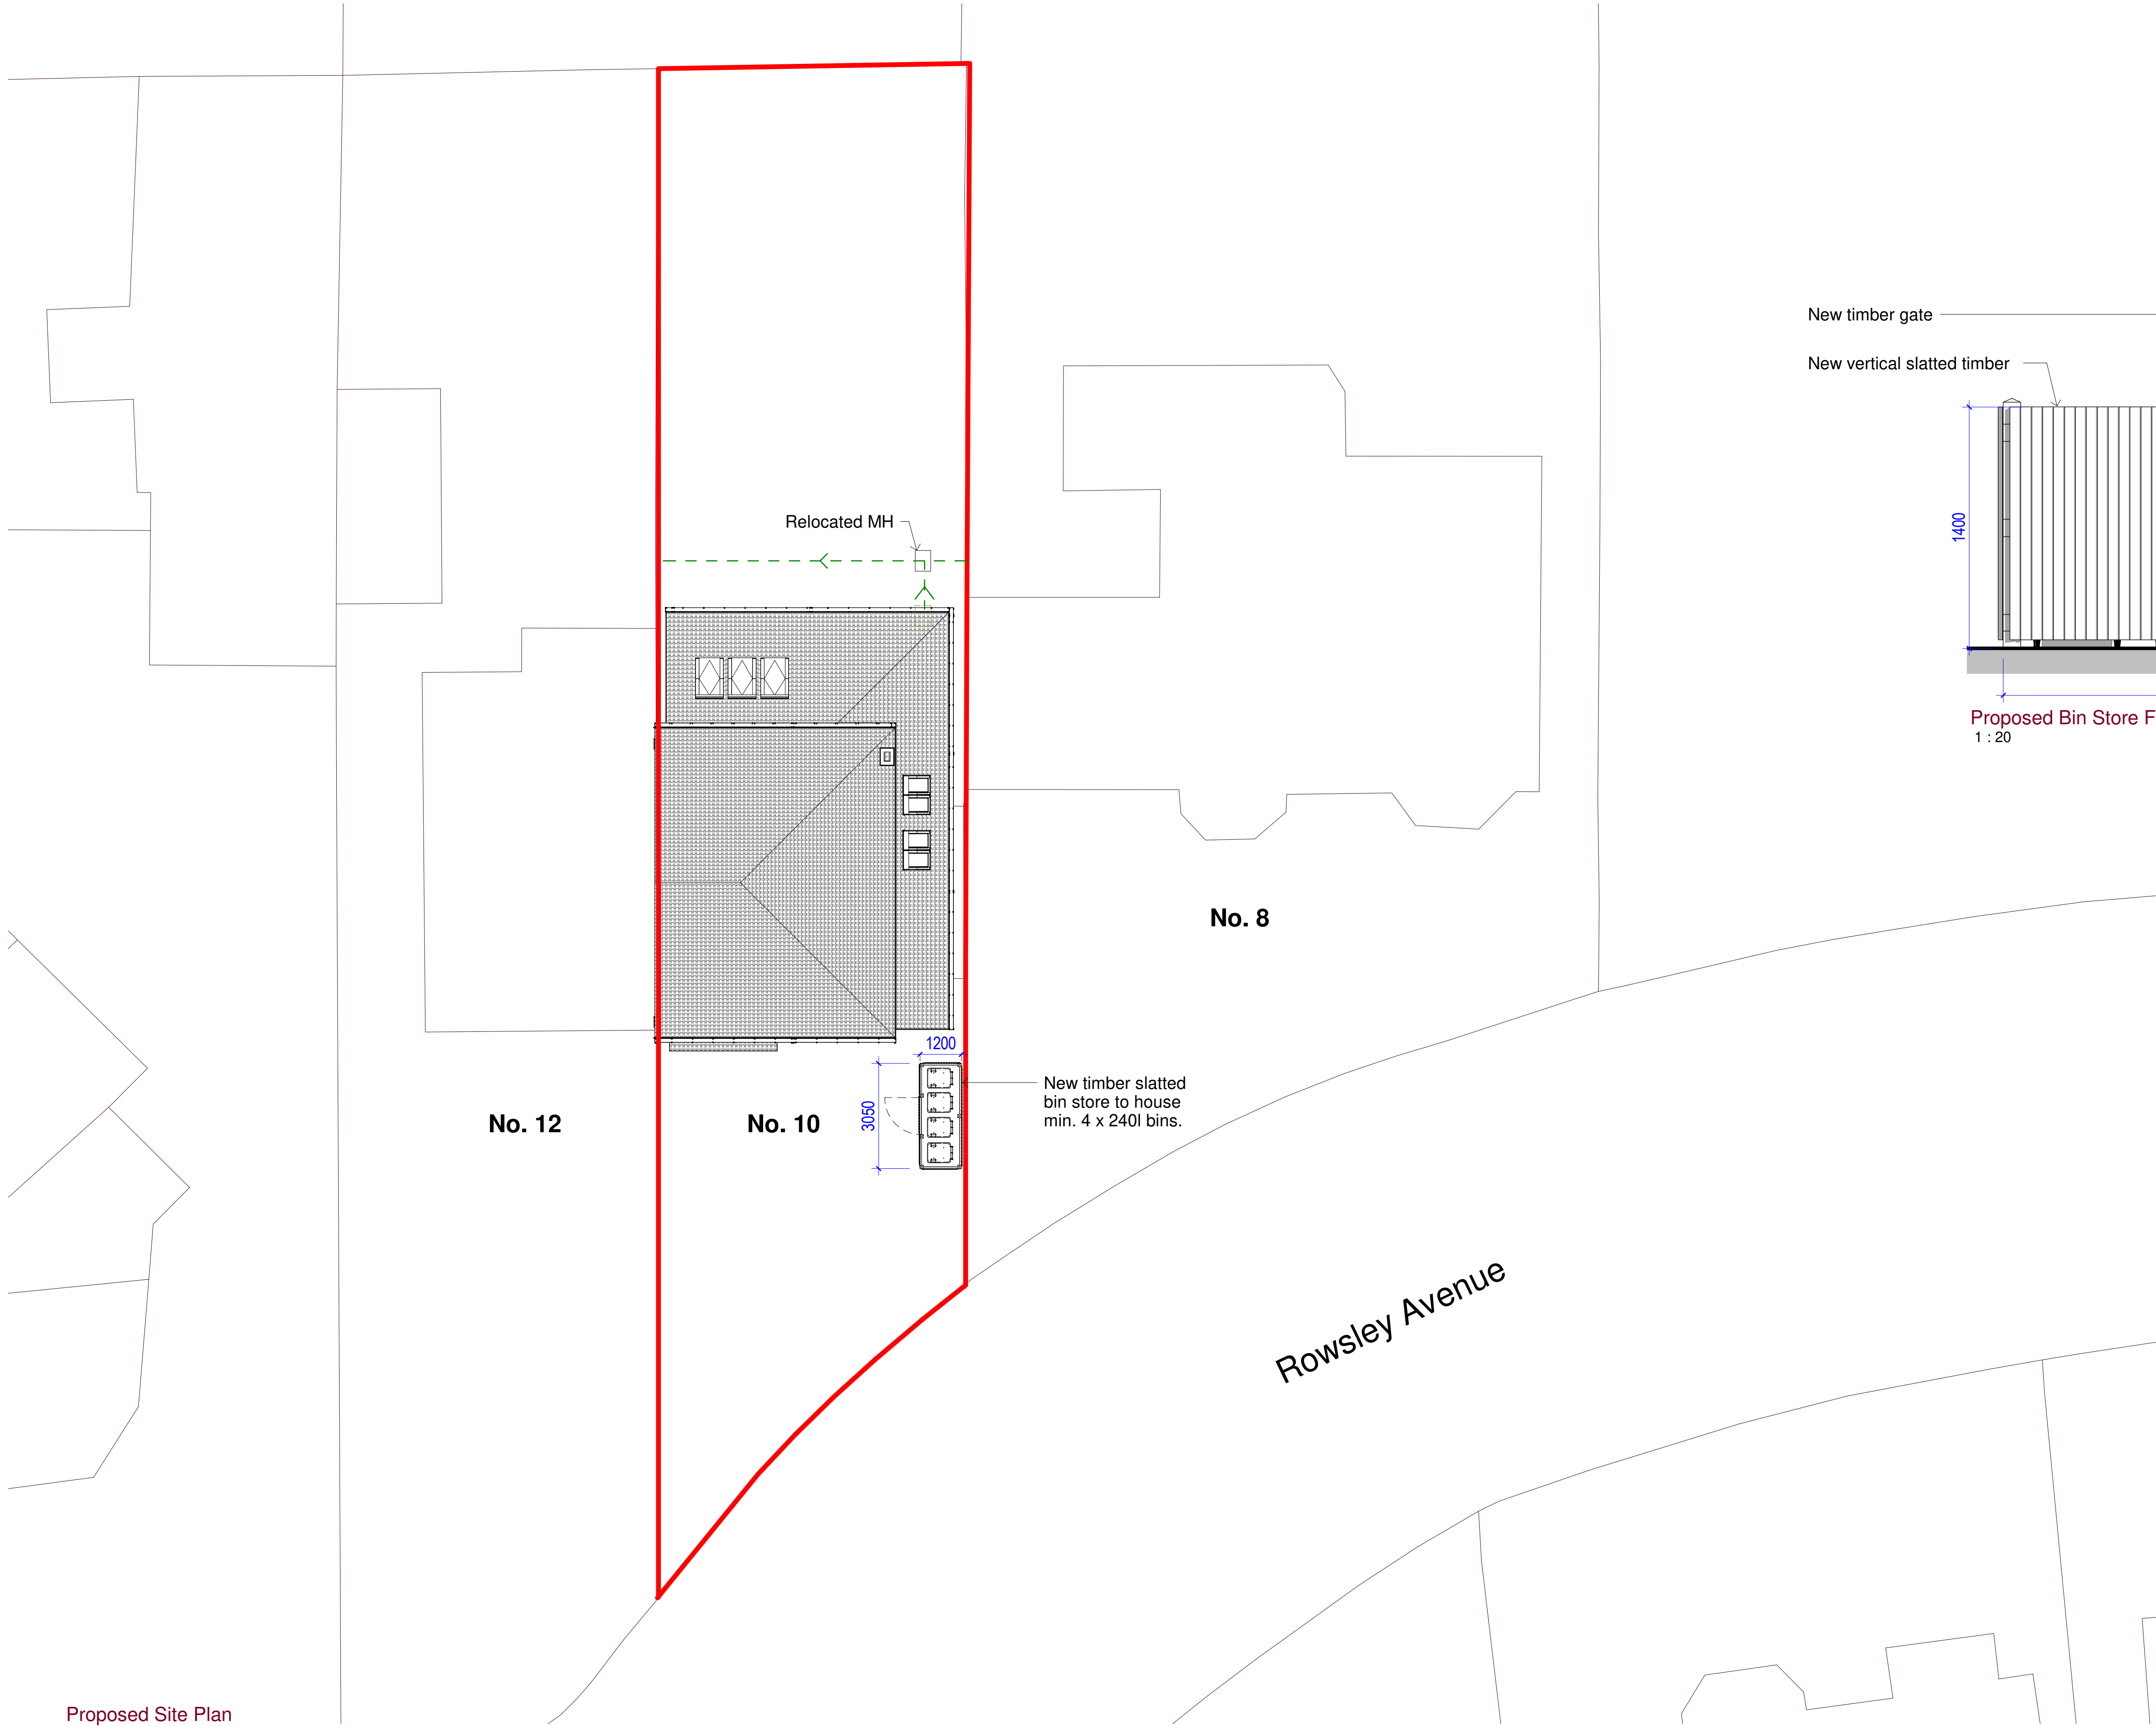
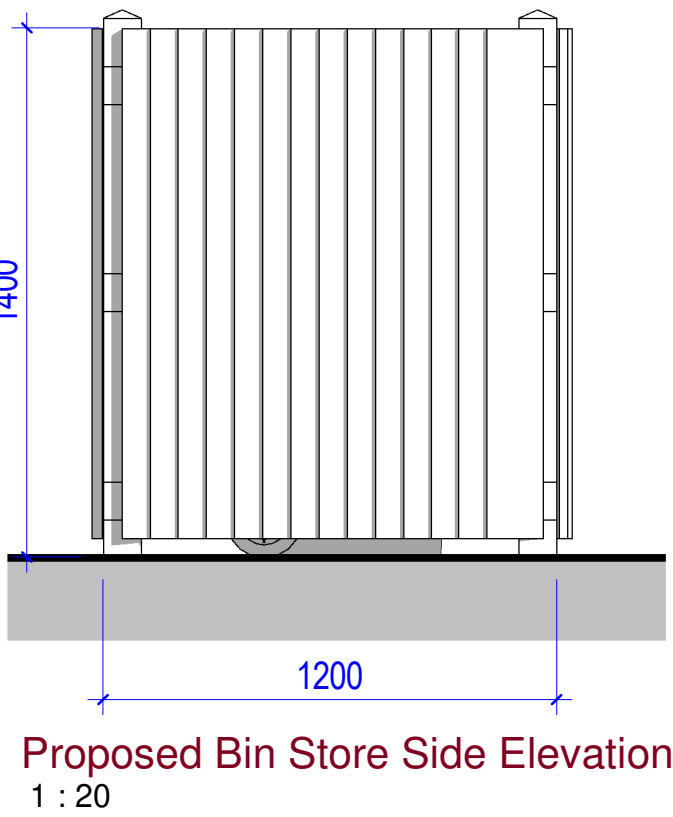


Contractors are to check all levels & dimensions on site prior to site works commencing & report discrepancies to the Designers.


DO NOT SCALE FROM THIS DRAWING

PLANNING

Direction of proposed foul drainage

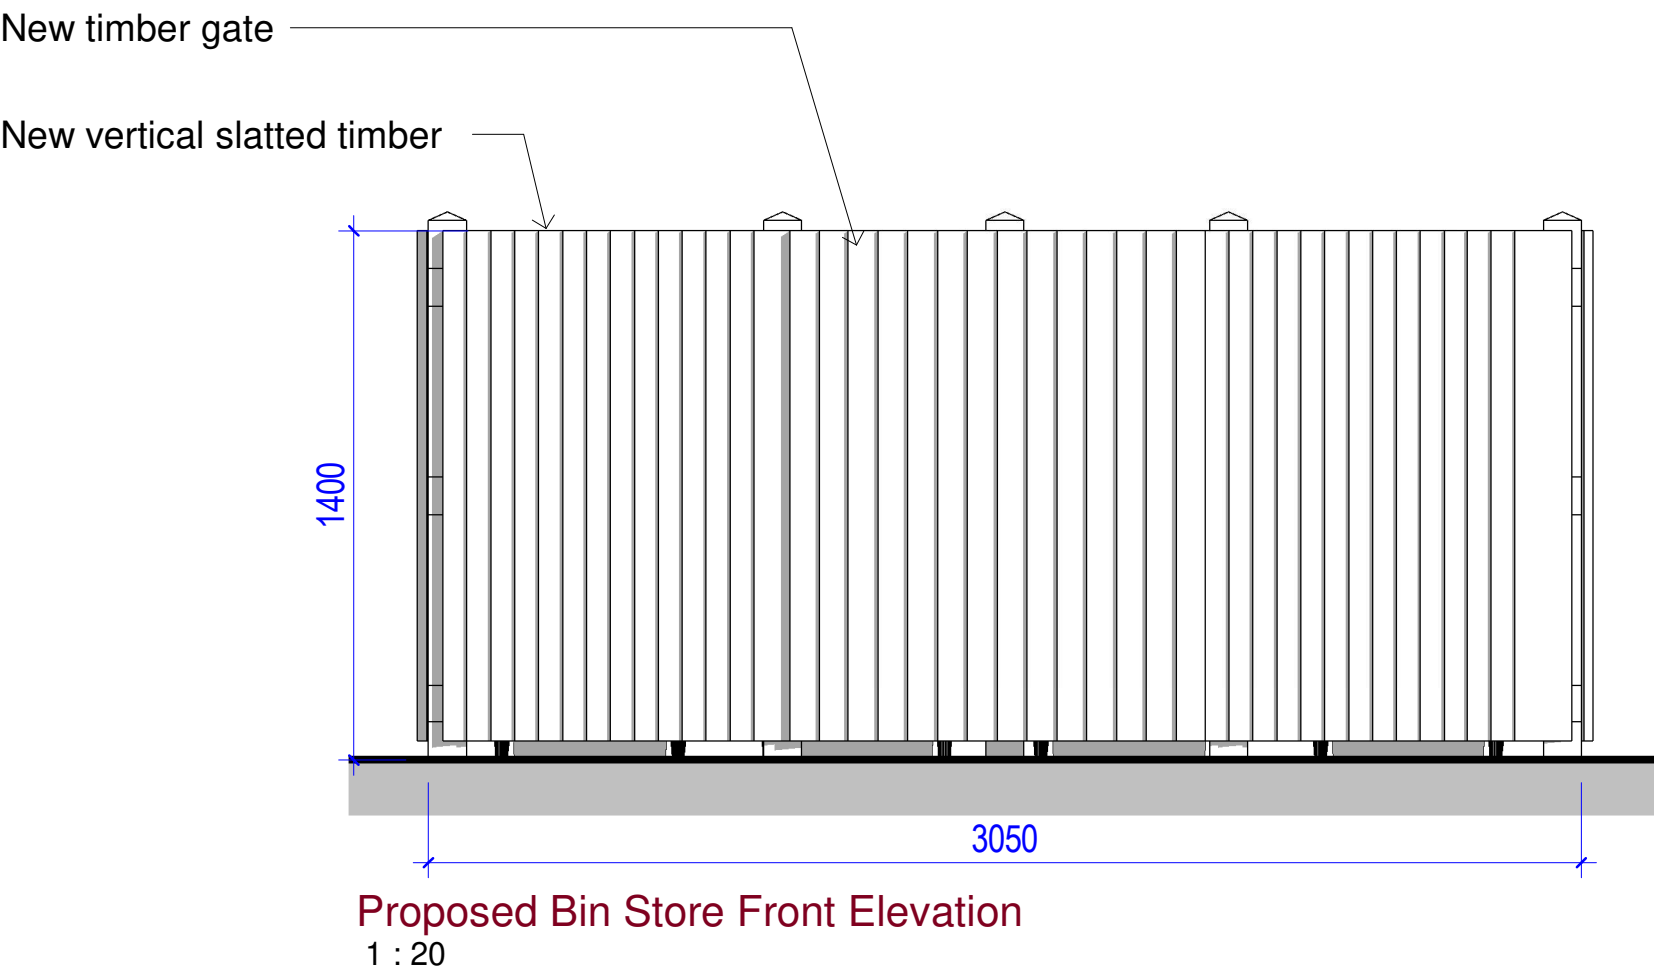

Proposed Site Plan
1 : 100

 

A	Bin store added.	25.07.24
Rev	Description	By Chk Date

Project:	Propsed House Extension at 10 Rowsley Avenue, Didsbury, M20 2XD		
Title:	Proposed Site Plan		
Client:	xx xxx xxx		
Drawn By:	Author	Checked By:	Checker on 25.07.24
Original Size:	A1	Project Number:	xxxxx
Drawing Number:	2000		REV A