

The old bakery
Vicker grove, West didsbury
Manchester, M20 1LJ
www.andrewwallacearchitects.co.uk
e: info@awallacearchitects.co.uk
t: 0161 448 0483
f: 0161 445 1635

Job number
250

Drawing number
P.02LD.P001

Title
Proposed Site Plan

Scale
1:200@A3


Issue for

Date
23.07.24

Rev/Date



Do not scale
this design and drawing
is the copyright of
Andrew Wallace Architects
and Interior Designers and
may not be reproduced
in any form whatsoever
without his prior express
written consent

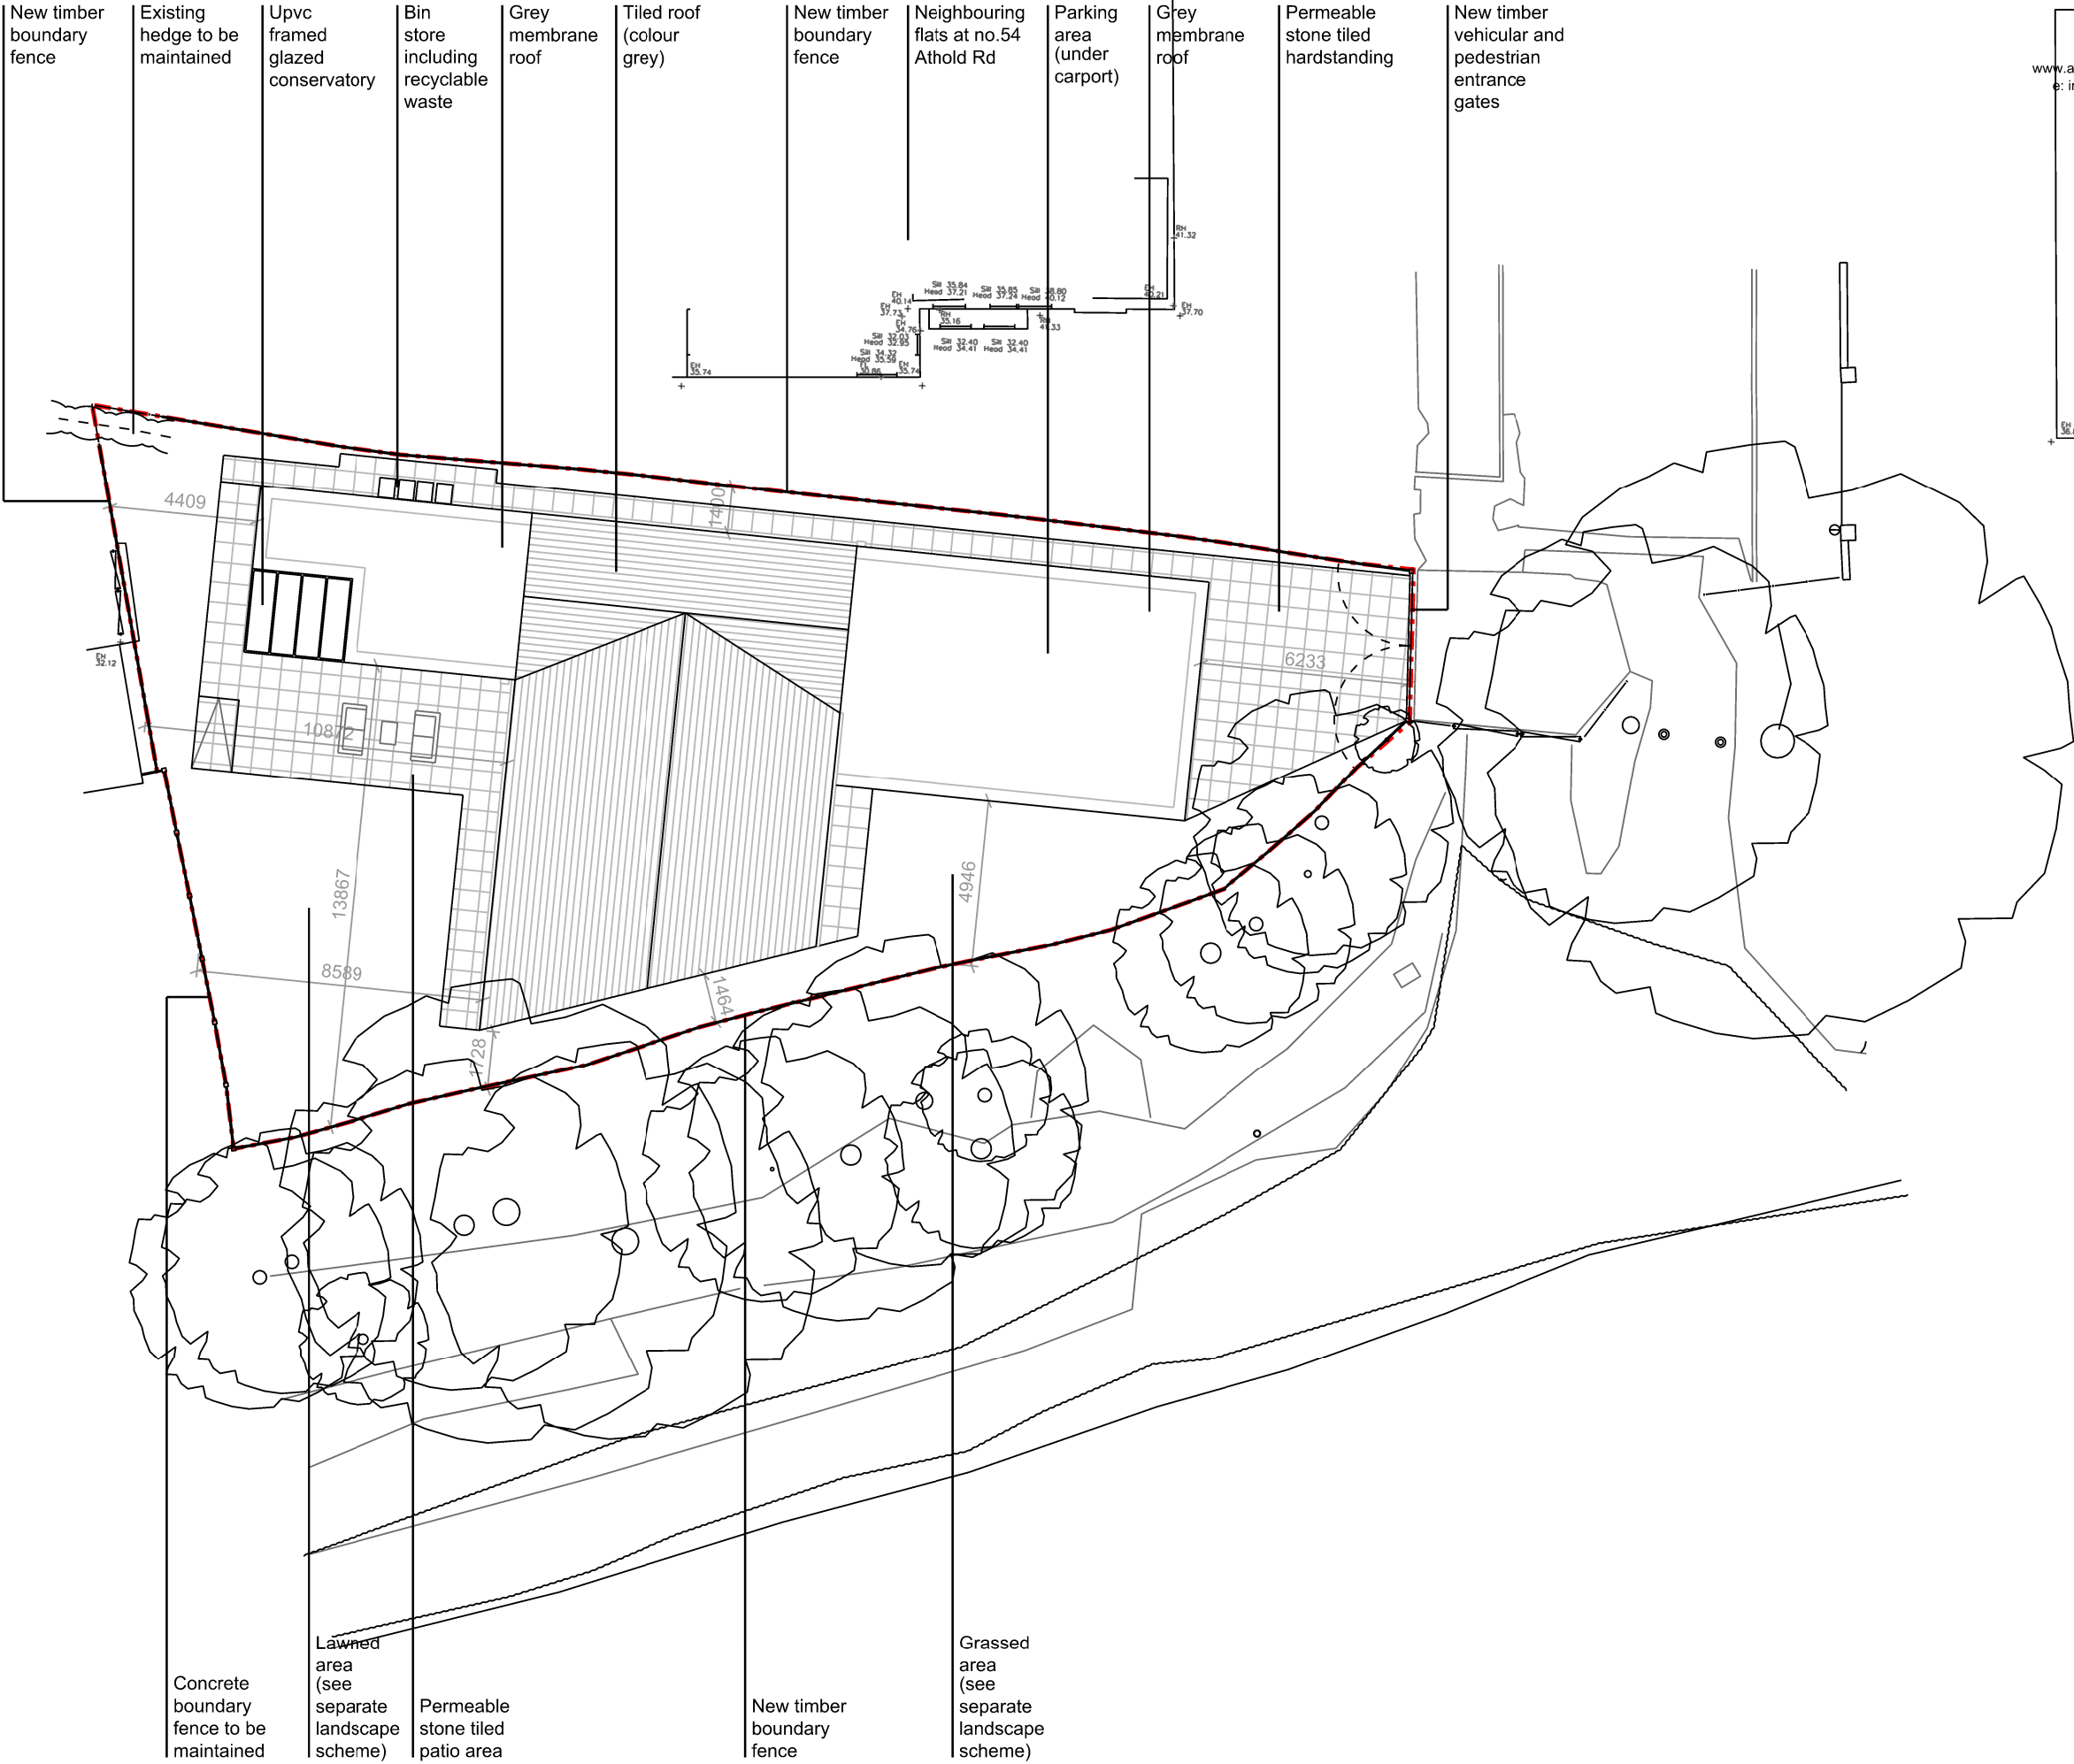





Proposed Landscape Plan



Do not scale
this design and drawing
is the copyright of
Andrew Wallace Architects
and Interior Designers and
may not be reproduced
in any form whatsoever
without his prior express
written consent


Proposed Ground Floor Plan

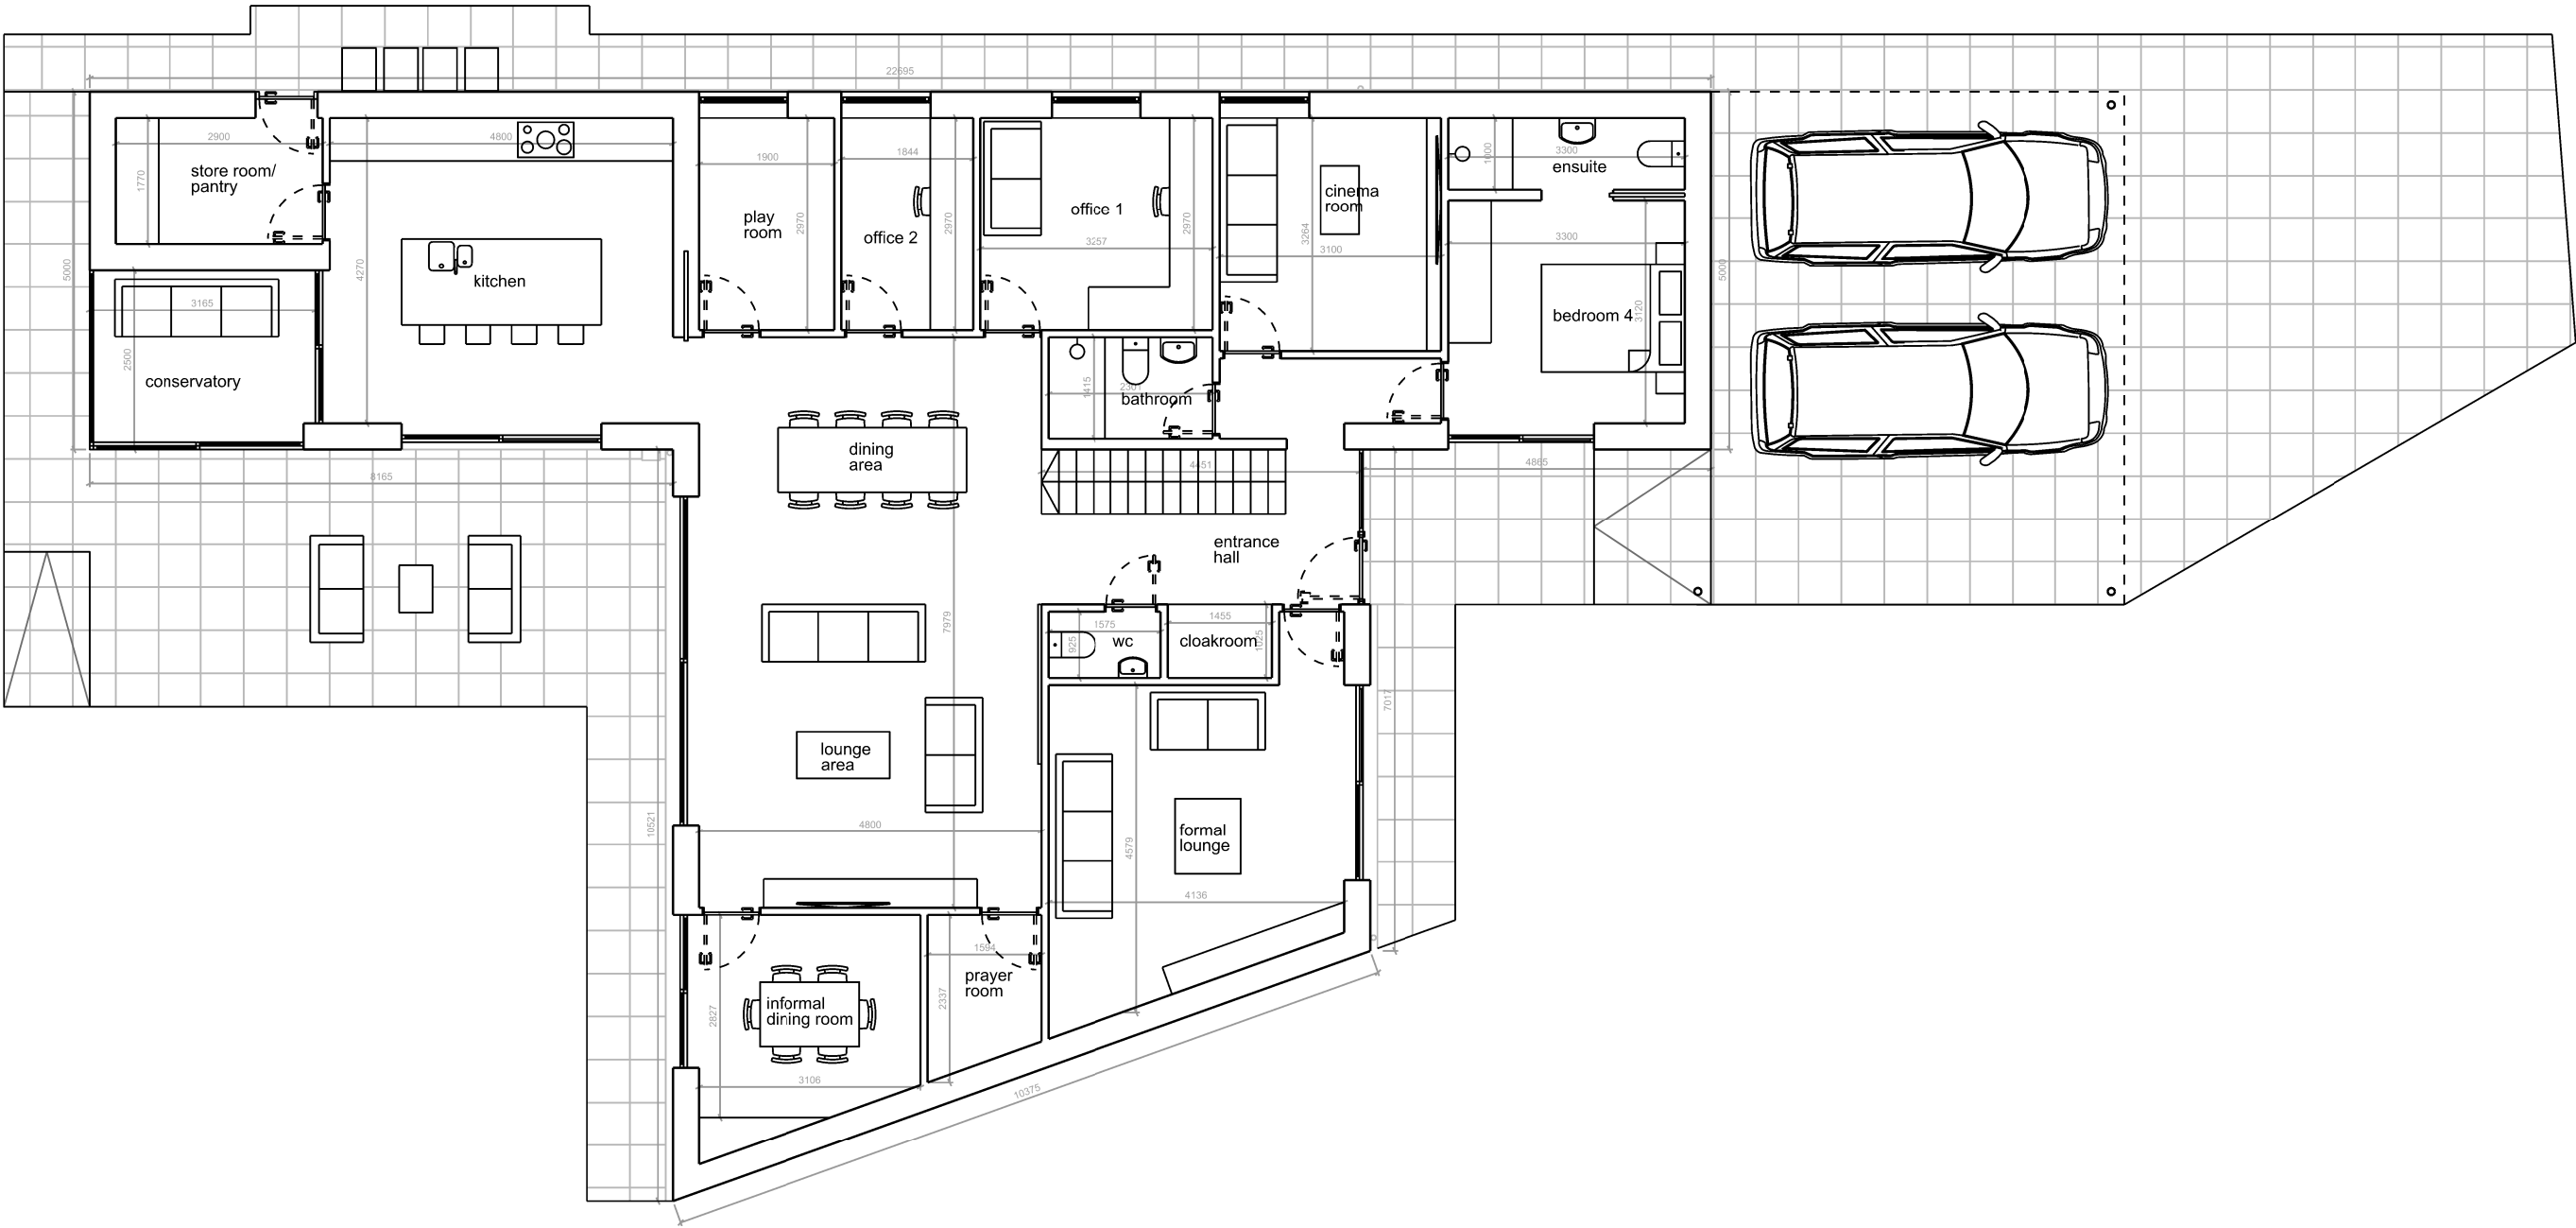

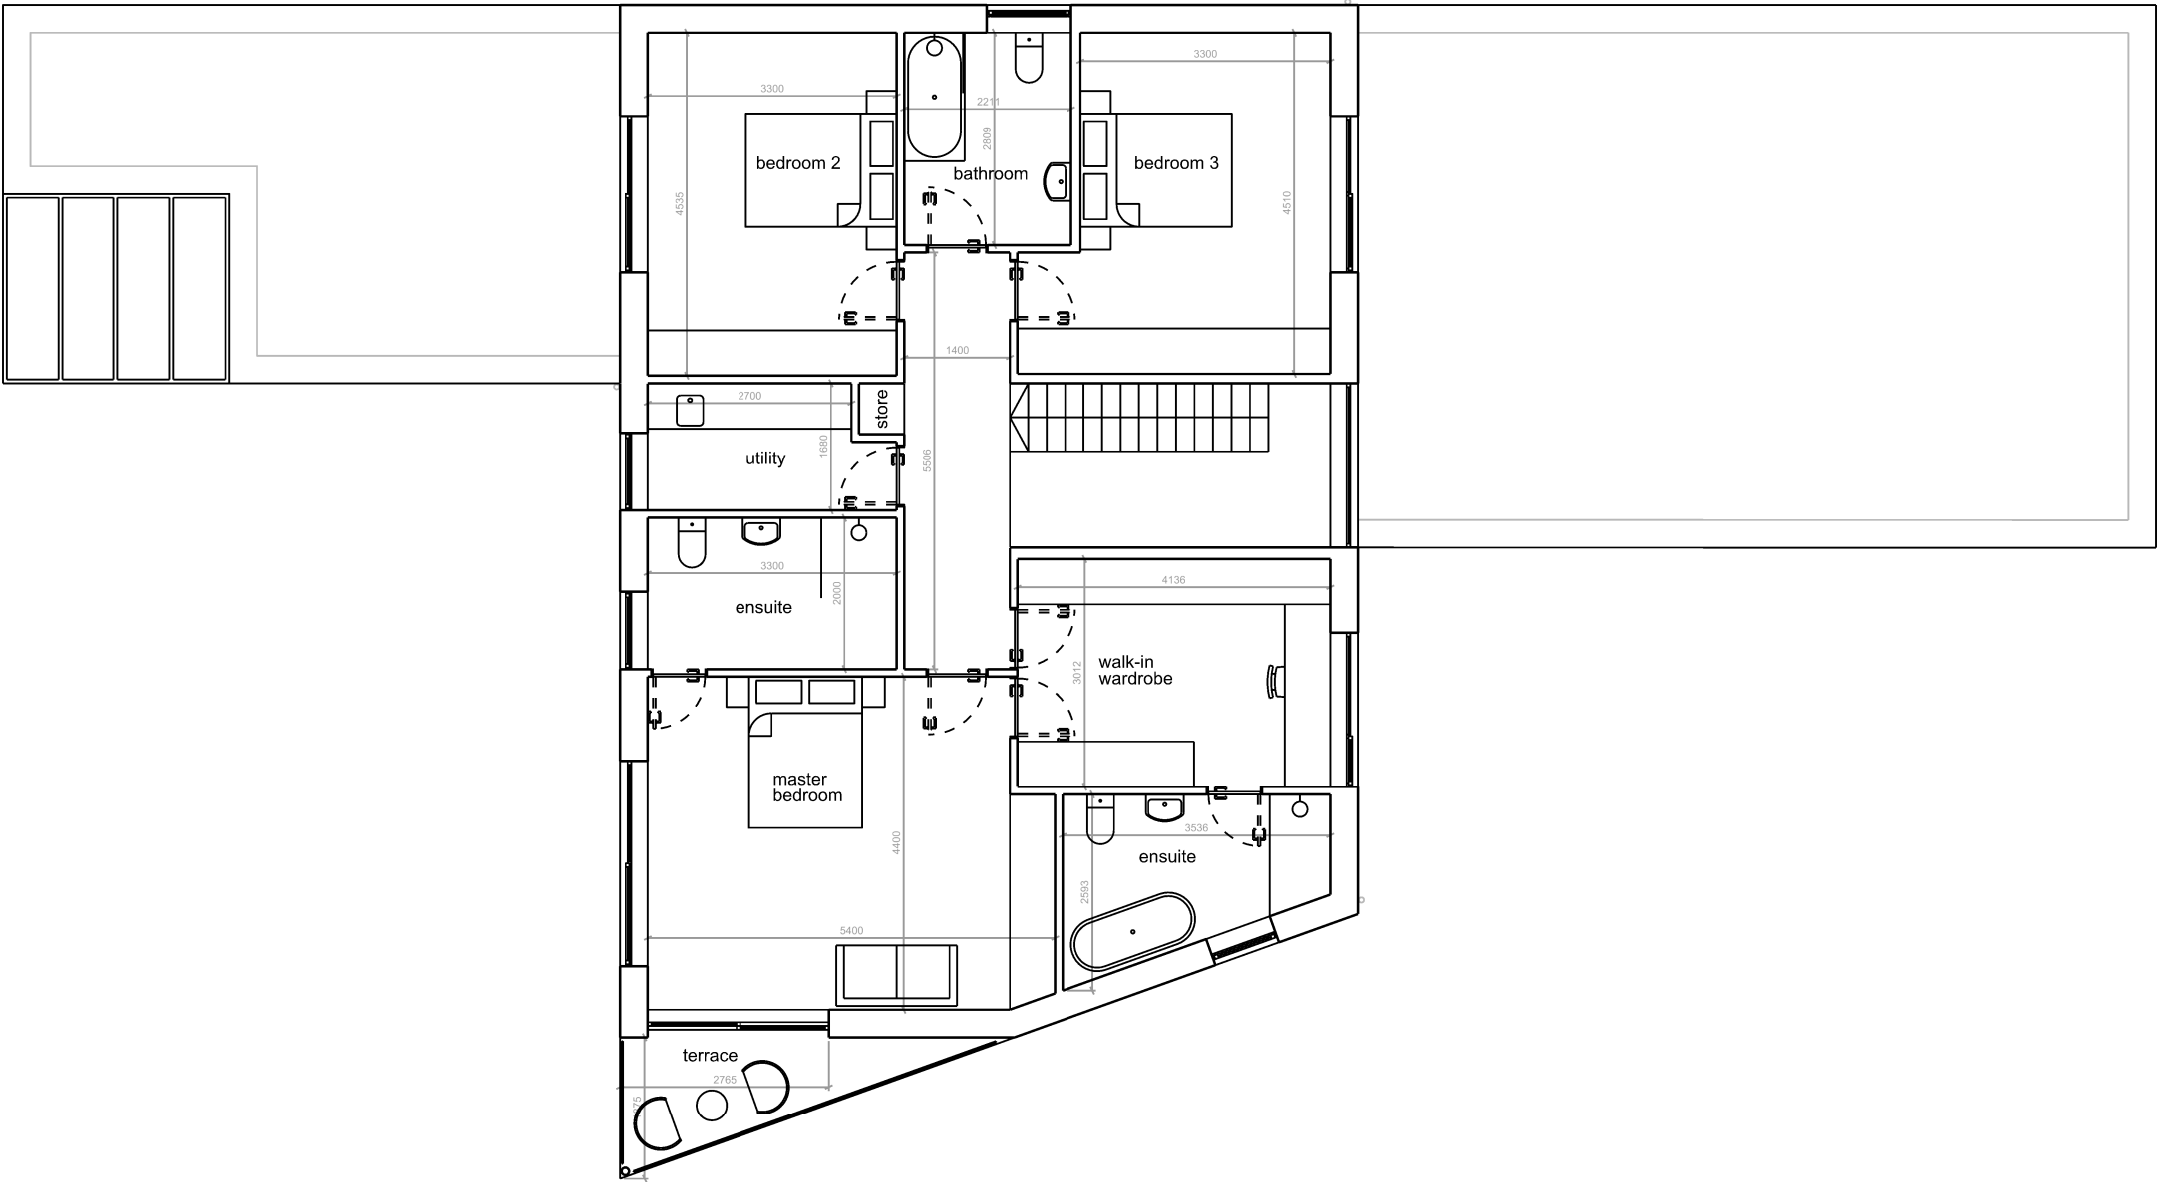


Proposed First Floor Plan



 

Proposed East Elevation (with boundary fence)

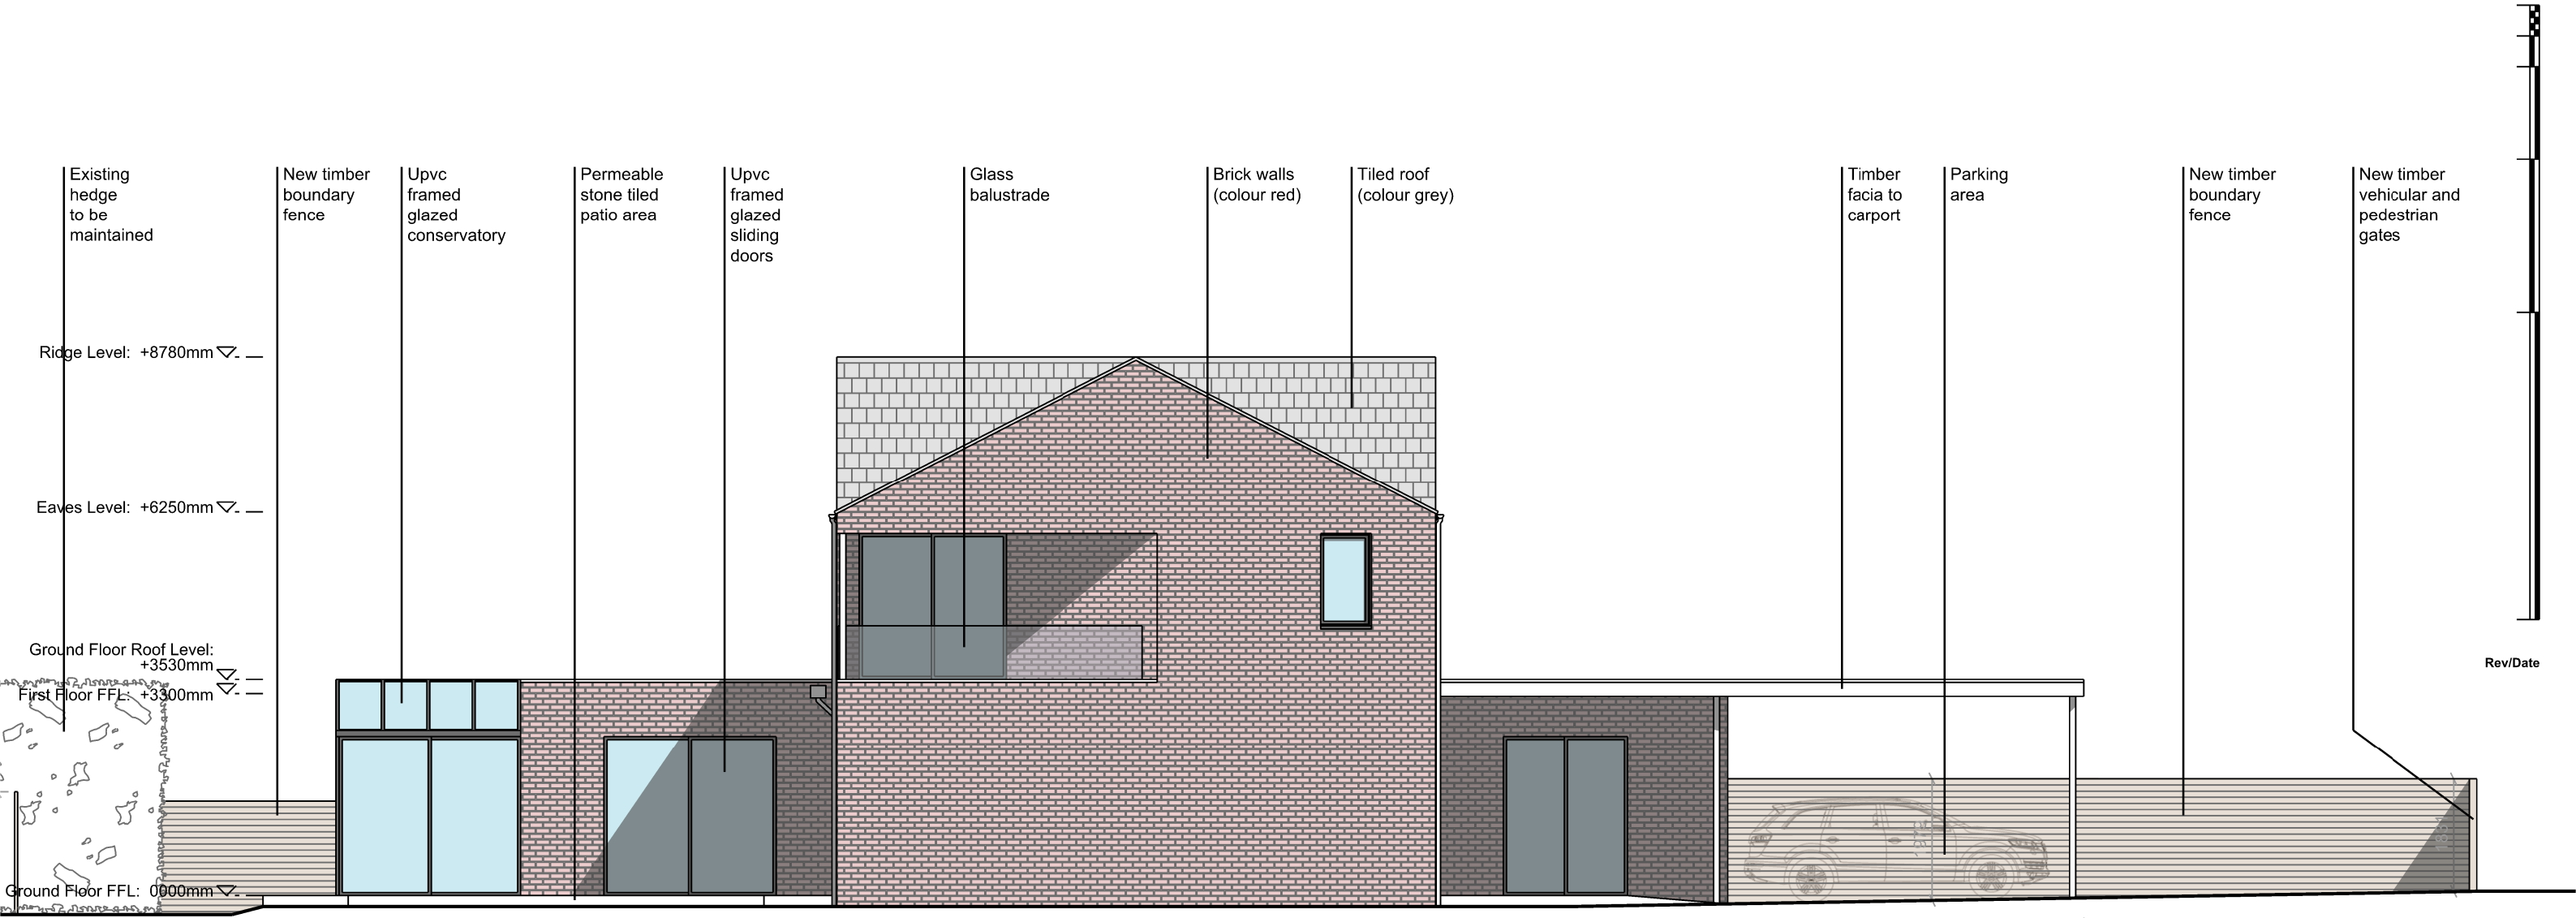

Proposed South Elevation

Ridge Level: +8780mm ▽. —

Eaves Level: +6250mm ▽. —

Ground Floor Roof Level: +3530mm ▽. —

First Floor FFL: +3300mm ▽. —

Ground Floor FFL: 0000mm ▽. —

New timber
boundary
fence

New timber
vehicular
and
pedestrian
gates

Brick walls
(colour red)

Upvc framed
glazed
conservatory

Permeable
stone tiled
patio area

Upvc framed
glazed sliding
doors


Tiled roof
(colour grey)

Upvc framed
windows

Glass
balustrade

New timber
boundary
fence

Proposed West Elevation

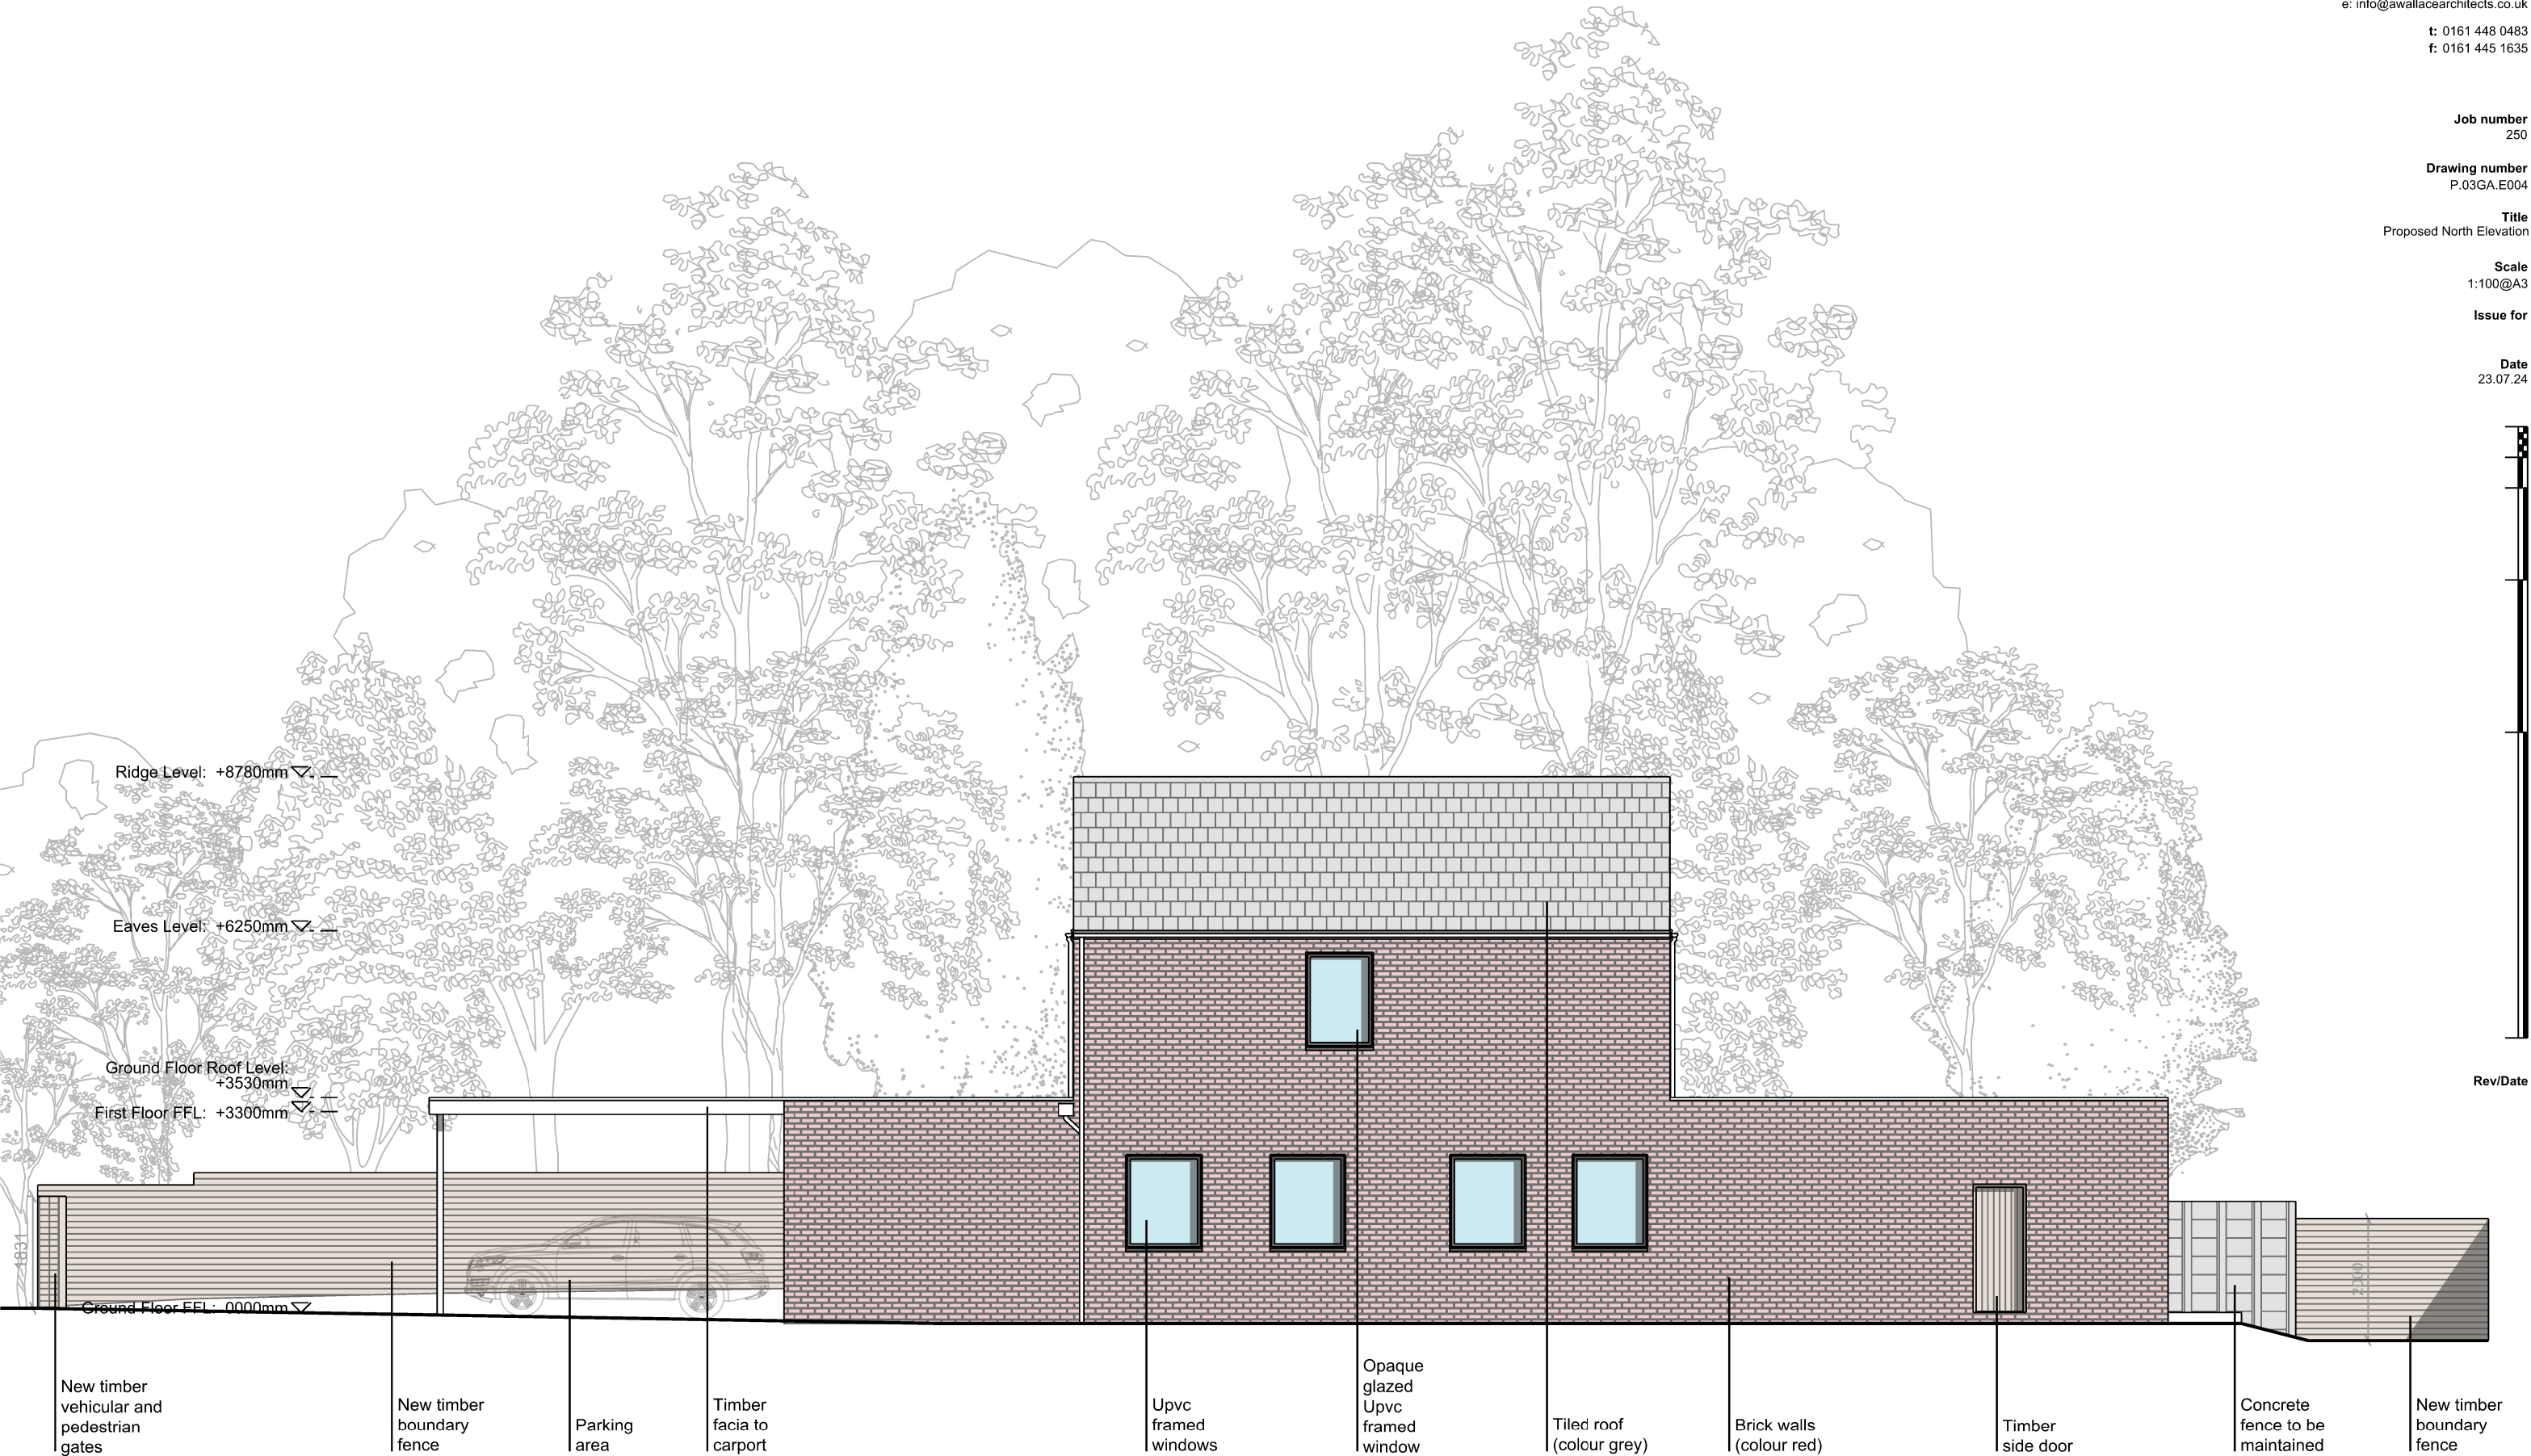

Proposed North Elevation

Do not scale
this design and drawing
is the copyright of
Andrew Wallace Architects
and Interior Designers and
may not be reproduced
in any form whatsoever
without his prior express
written consent