



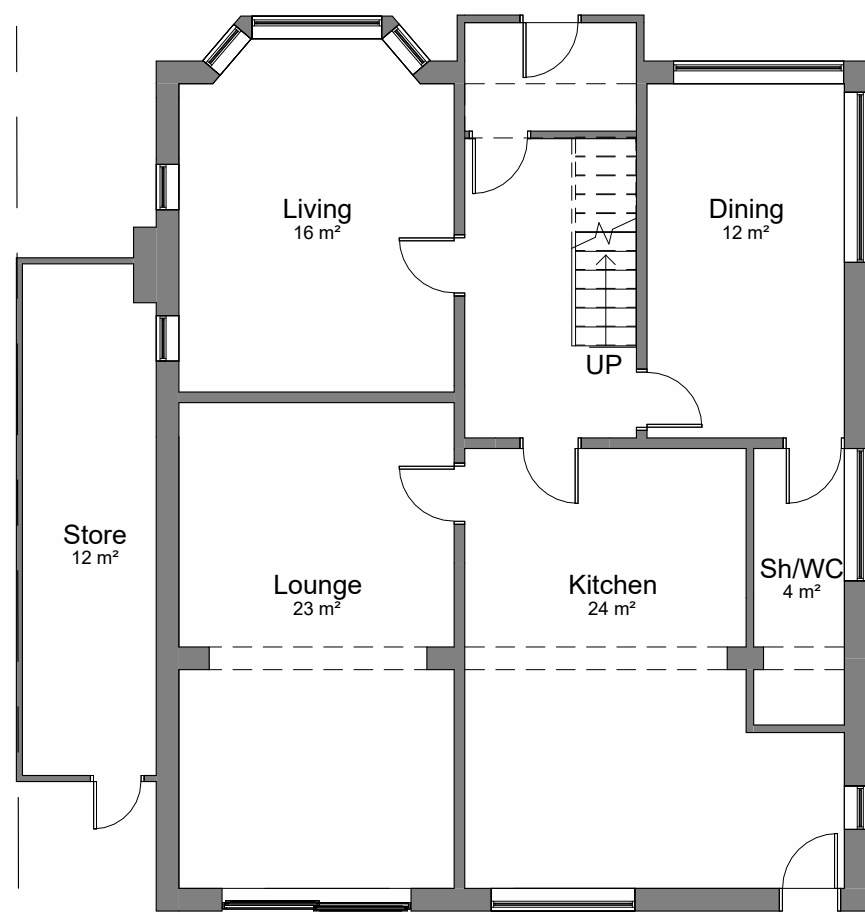


00-E-Ground Floor
1 : 100

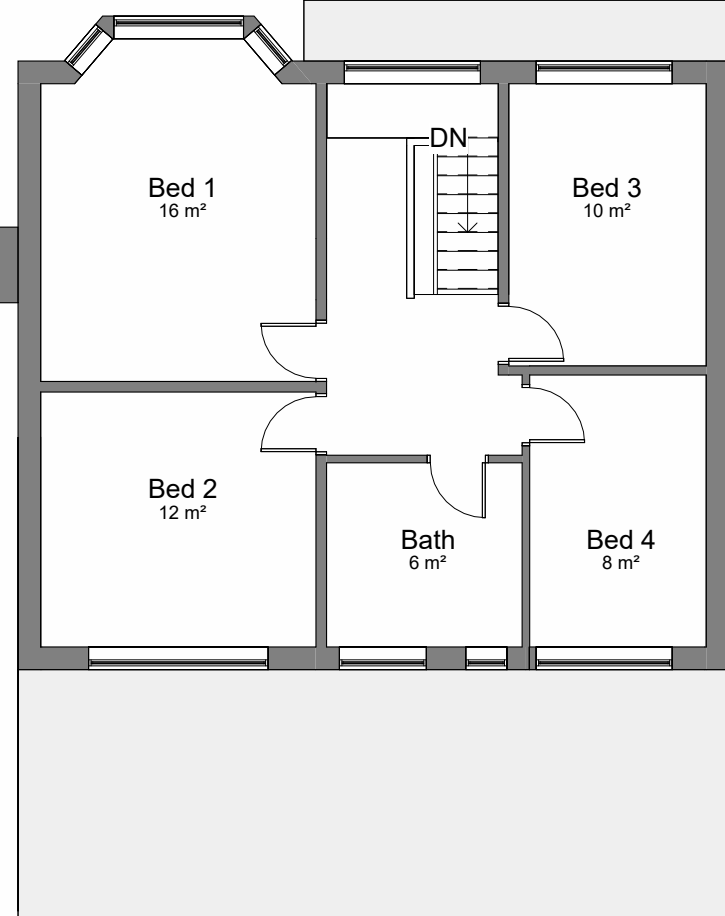


01-E-First Floor
1 : 100

0m 1m 2m 3m 4m 5m
VISUAL SCALE 1:50 @ A1


COPYRIGHT © ALL RIGHTS RESERVED BY VIKAS ALYAS LTD. DO NOT SCALE FROM DRAWING. DRAWING INDICATES DESIGN INTENT ONLY. REPORT ANY DISCREPANCIES TO CLIENT / VA LTD. NOT TO BE USED FOR CONSTRUCTION UNLESS STATED SO. TO BE READ IN CONJUNCTION WITH OTHER DRAWINGS OR SPECIFICATION WHERE PROVIDED.

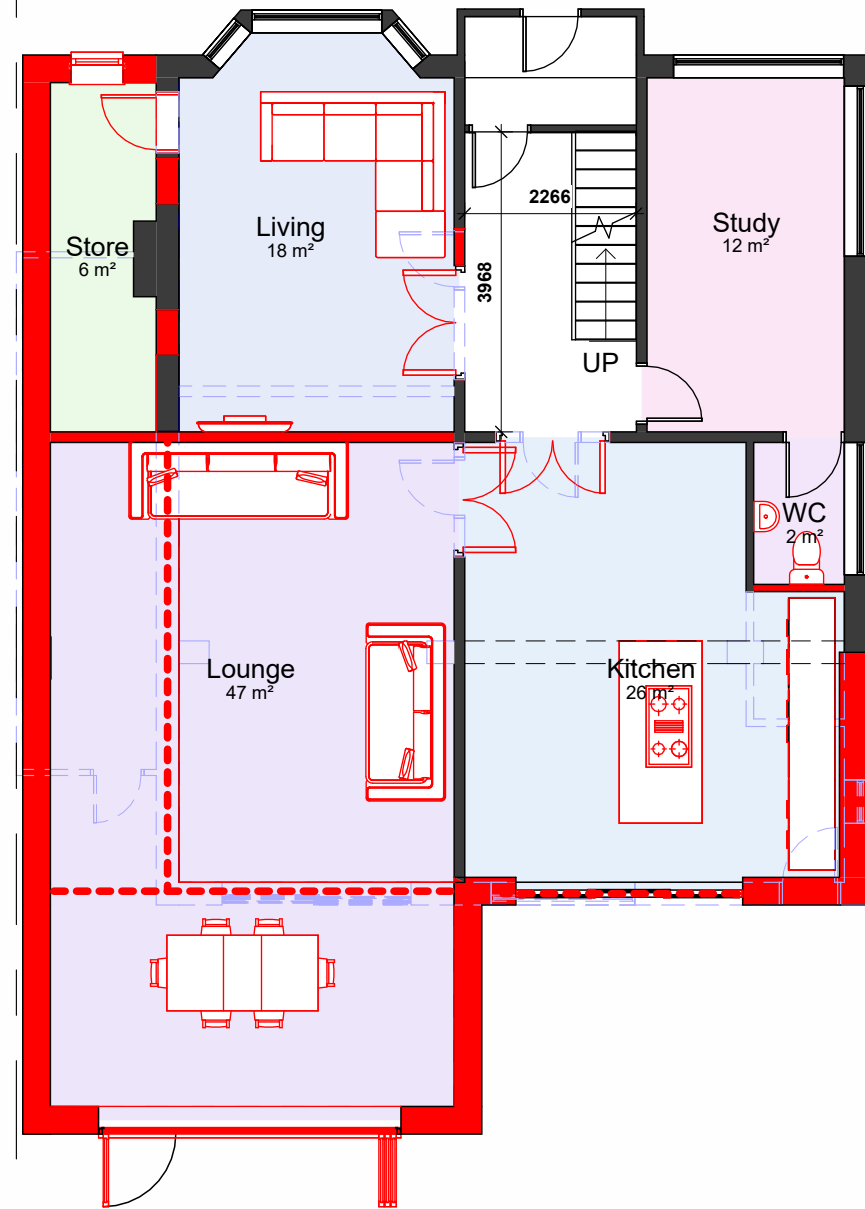


00-P-Ground Floor
1 : 100

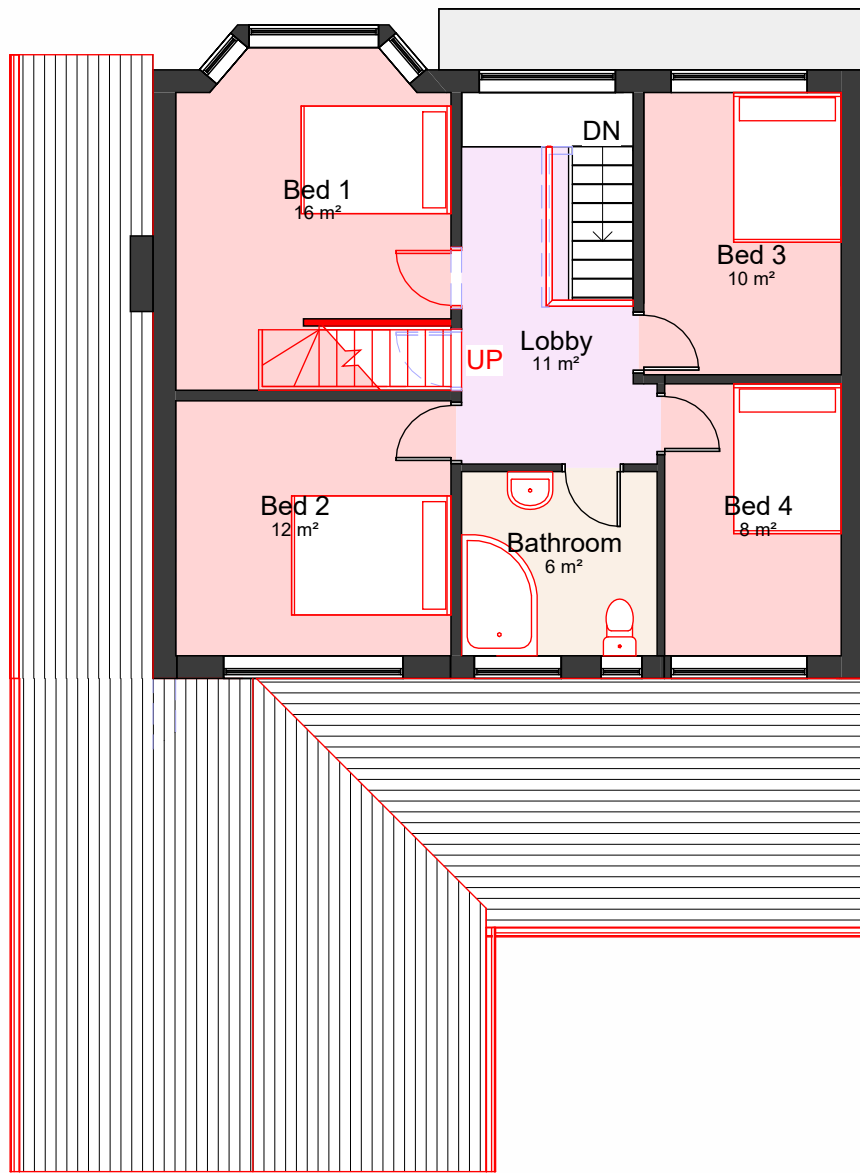


01-P-First Floor
1 : 100

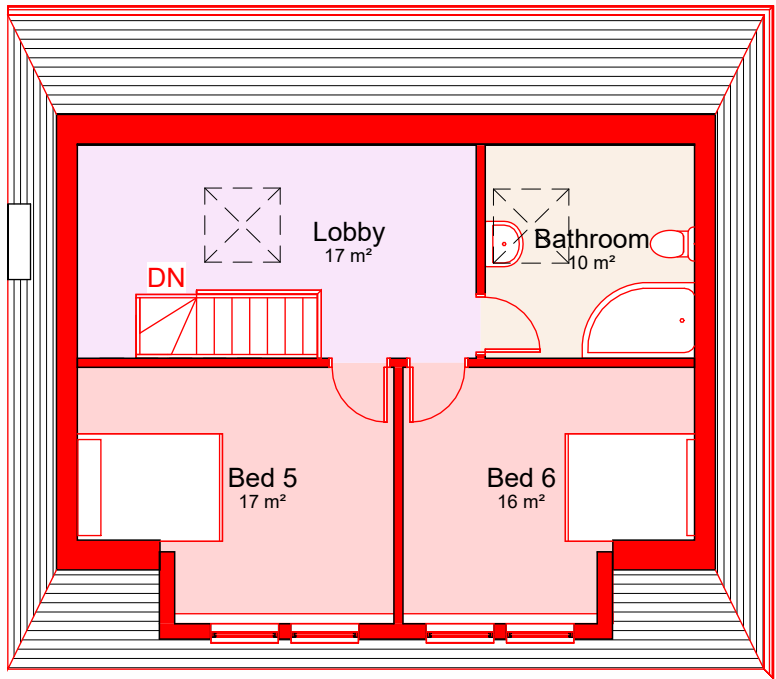


02-New Loft
1 : 100

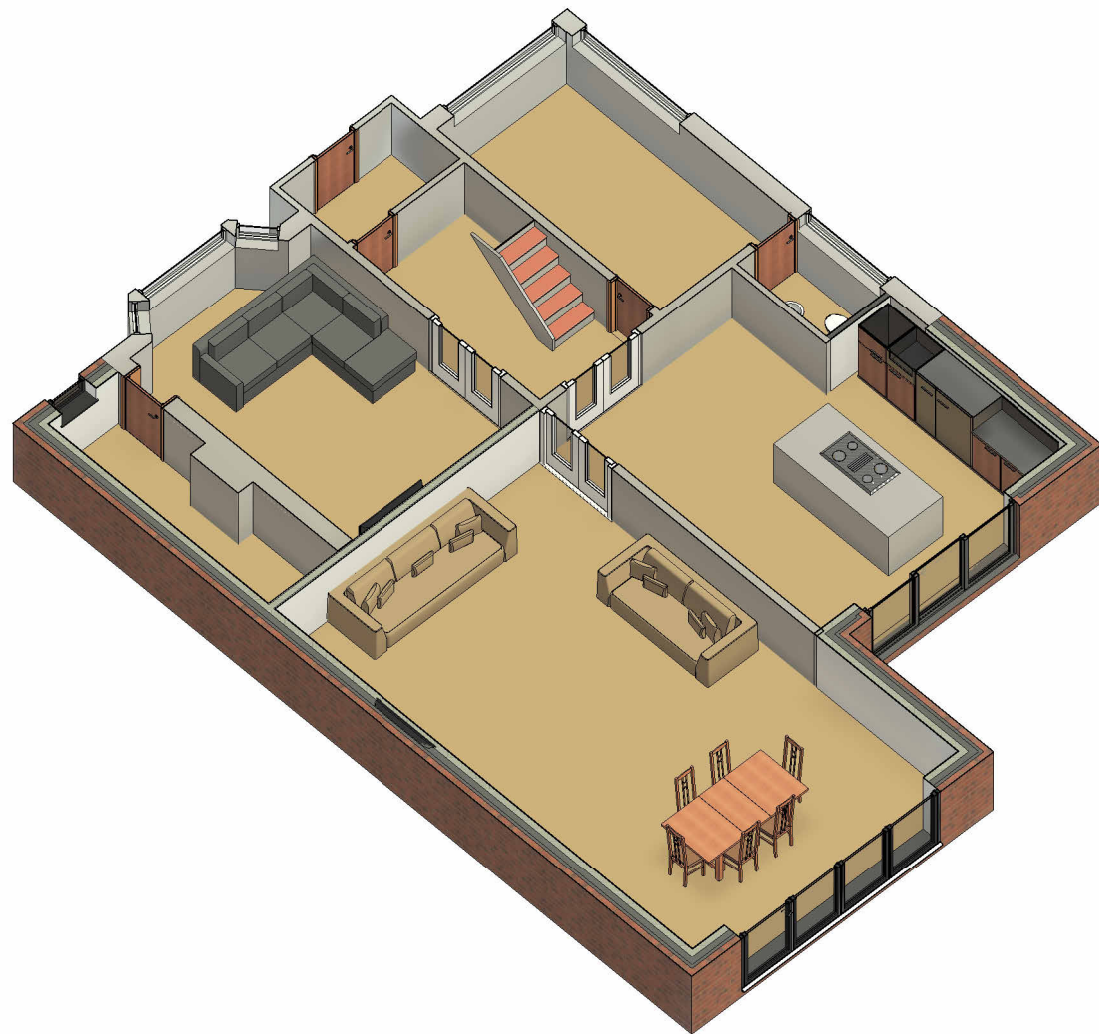

3D GF

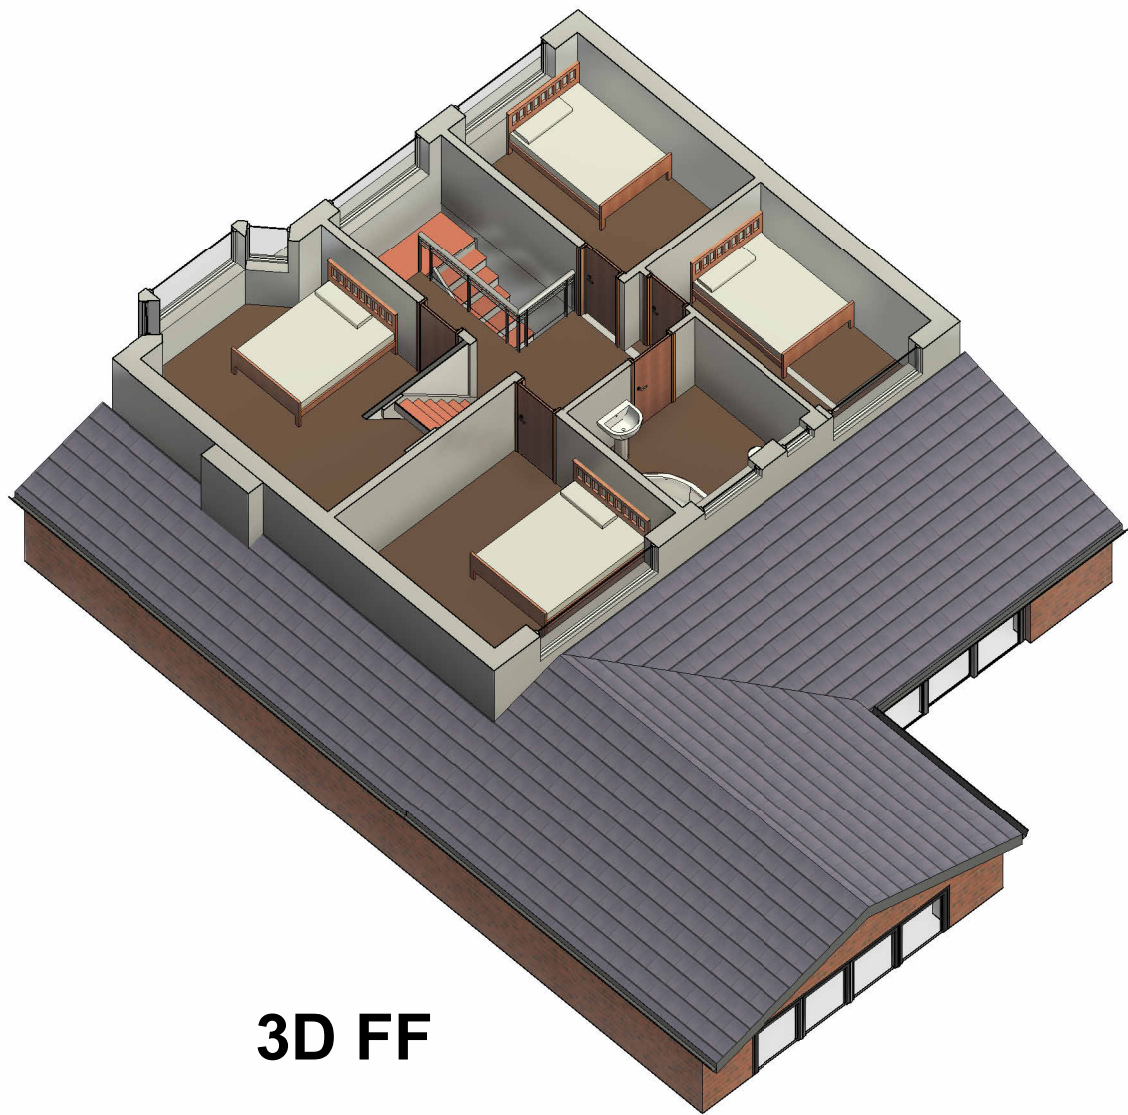

3D FF

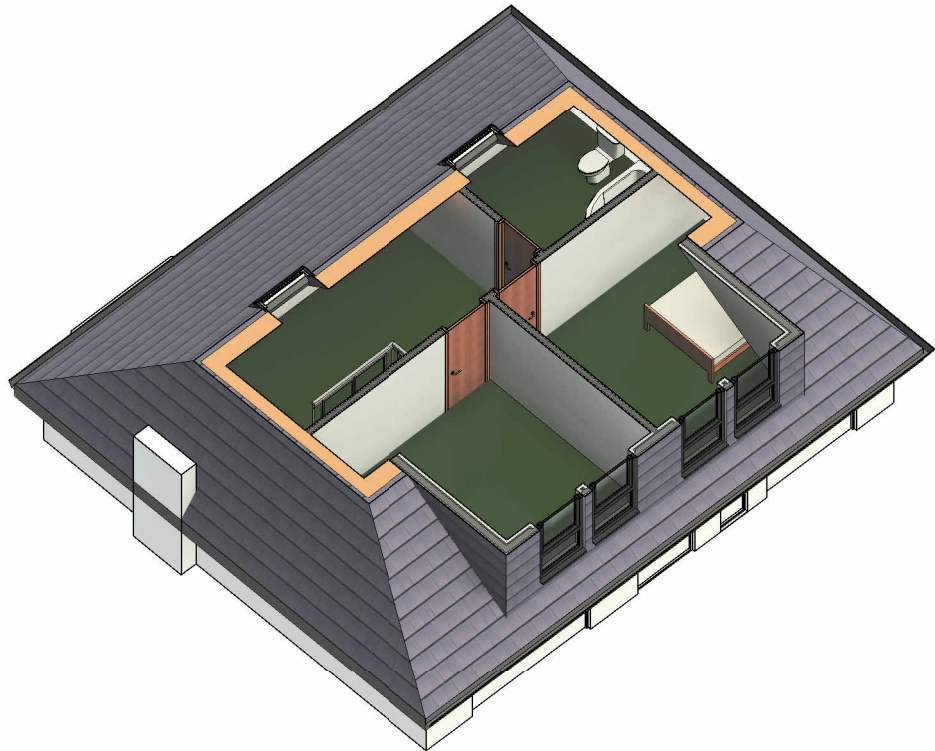

3D LT

ARCHITEK
BUILDING DESIGN CONSULTANCY

0161 511 8479
vikas@architek.uk
916 Stockport Road, Levenshulme,
Manchester, M19 3AB

Rev	Description	Date
P1	Issue to Planning	07.12.2023

CLIENT		
M Shafiq		
PURPOSE OF ISSUE PLANNING		
Manchester City Council		
ADDRESS		
71 Wilbraham Rd, Fallowfield, Manchester M14 7DN		
PROJECT		
Loft Conv. Roof dormer extension, New roof form.. Single storey side and rear extension		
TITLE		
Existing and Proposed Floor Plans		
DRAWN BY VA	CHECKED BY VA	DATE 09/07/23
SCALE (@ A1) 1 : 100		PROJECT NUMBER 1182
DRAWING NUMBER A102		REV P1