

Notes:




Air conditioning
condenser 47 db



Metal cage



Blocked windows

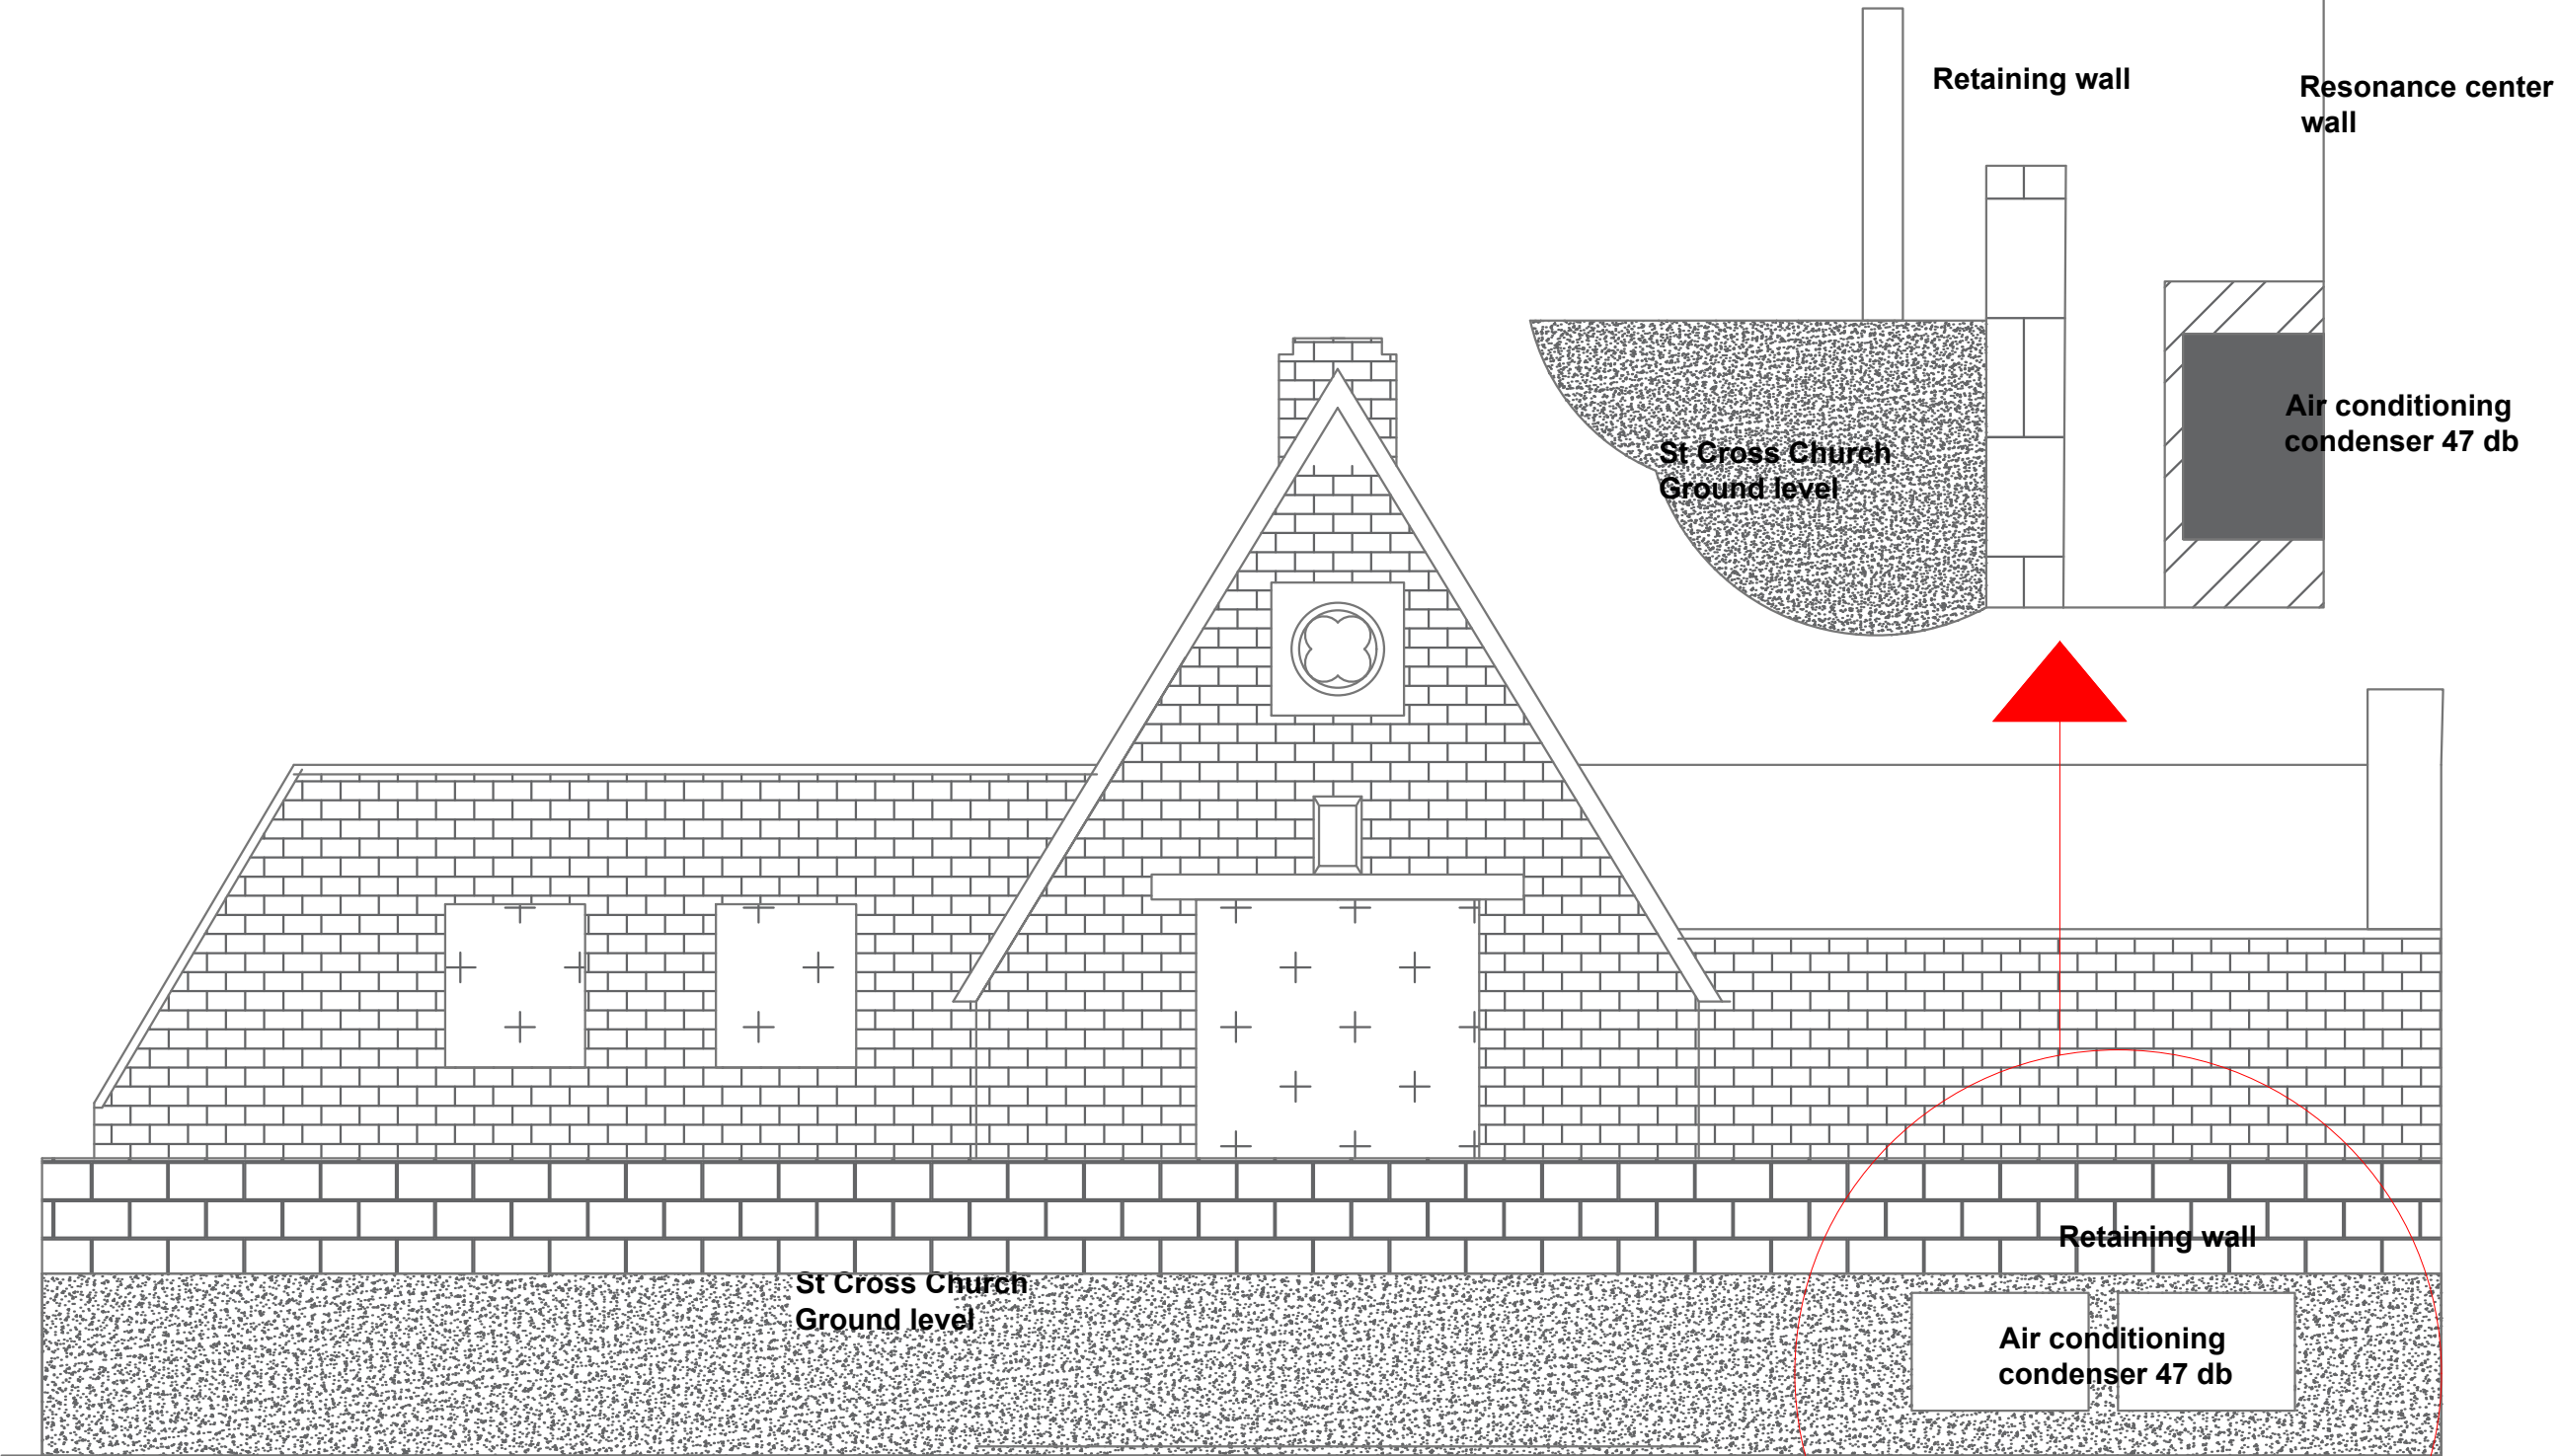

East elevation

Change Grow Live

Site Address:

Resonance Centre,

Drawn by:

andy hills

Date:

27/12/23

Scale:

1:200@A3

Drawing/Page Number/Name:

10 - East Elevation Aircon