




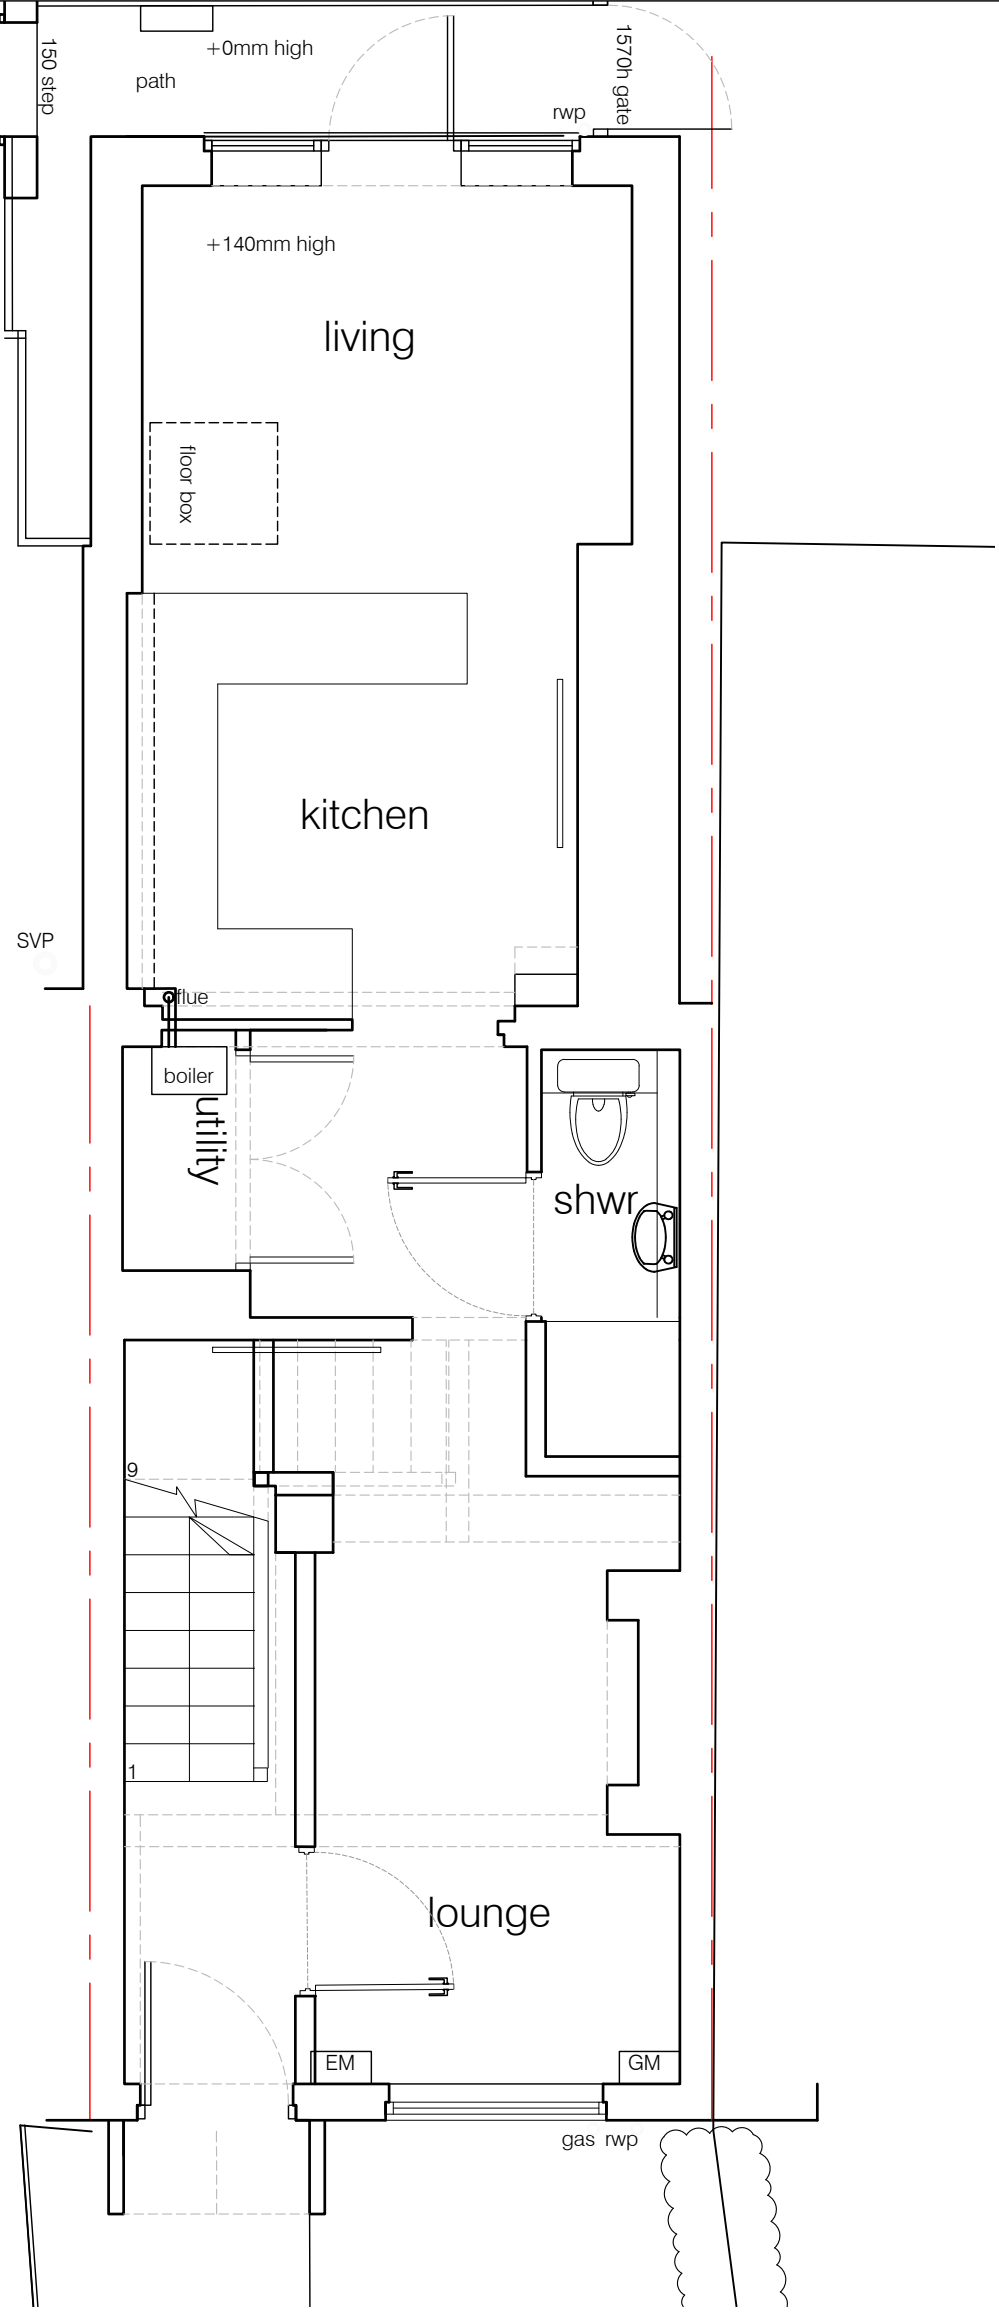

GROUND FLOOR PLAN GIA - 42.7m2

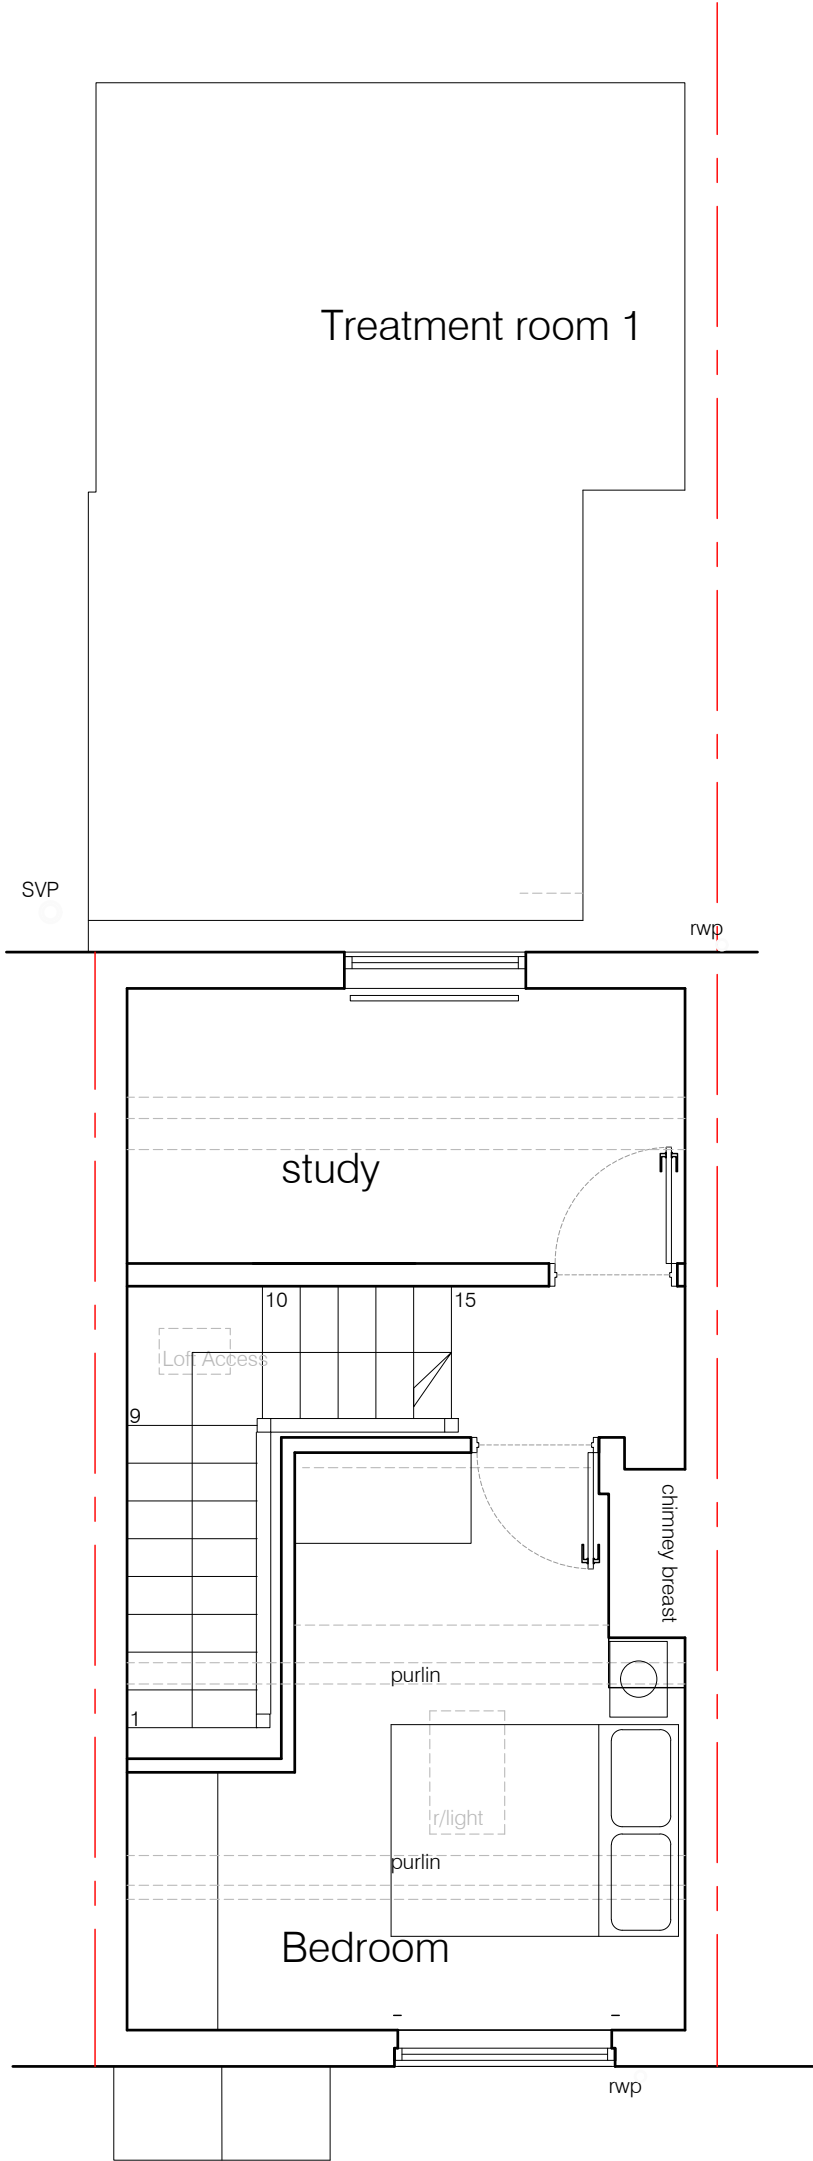

FIRST FLOOR PLAN GIA - 25.4m2

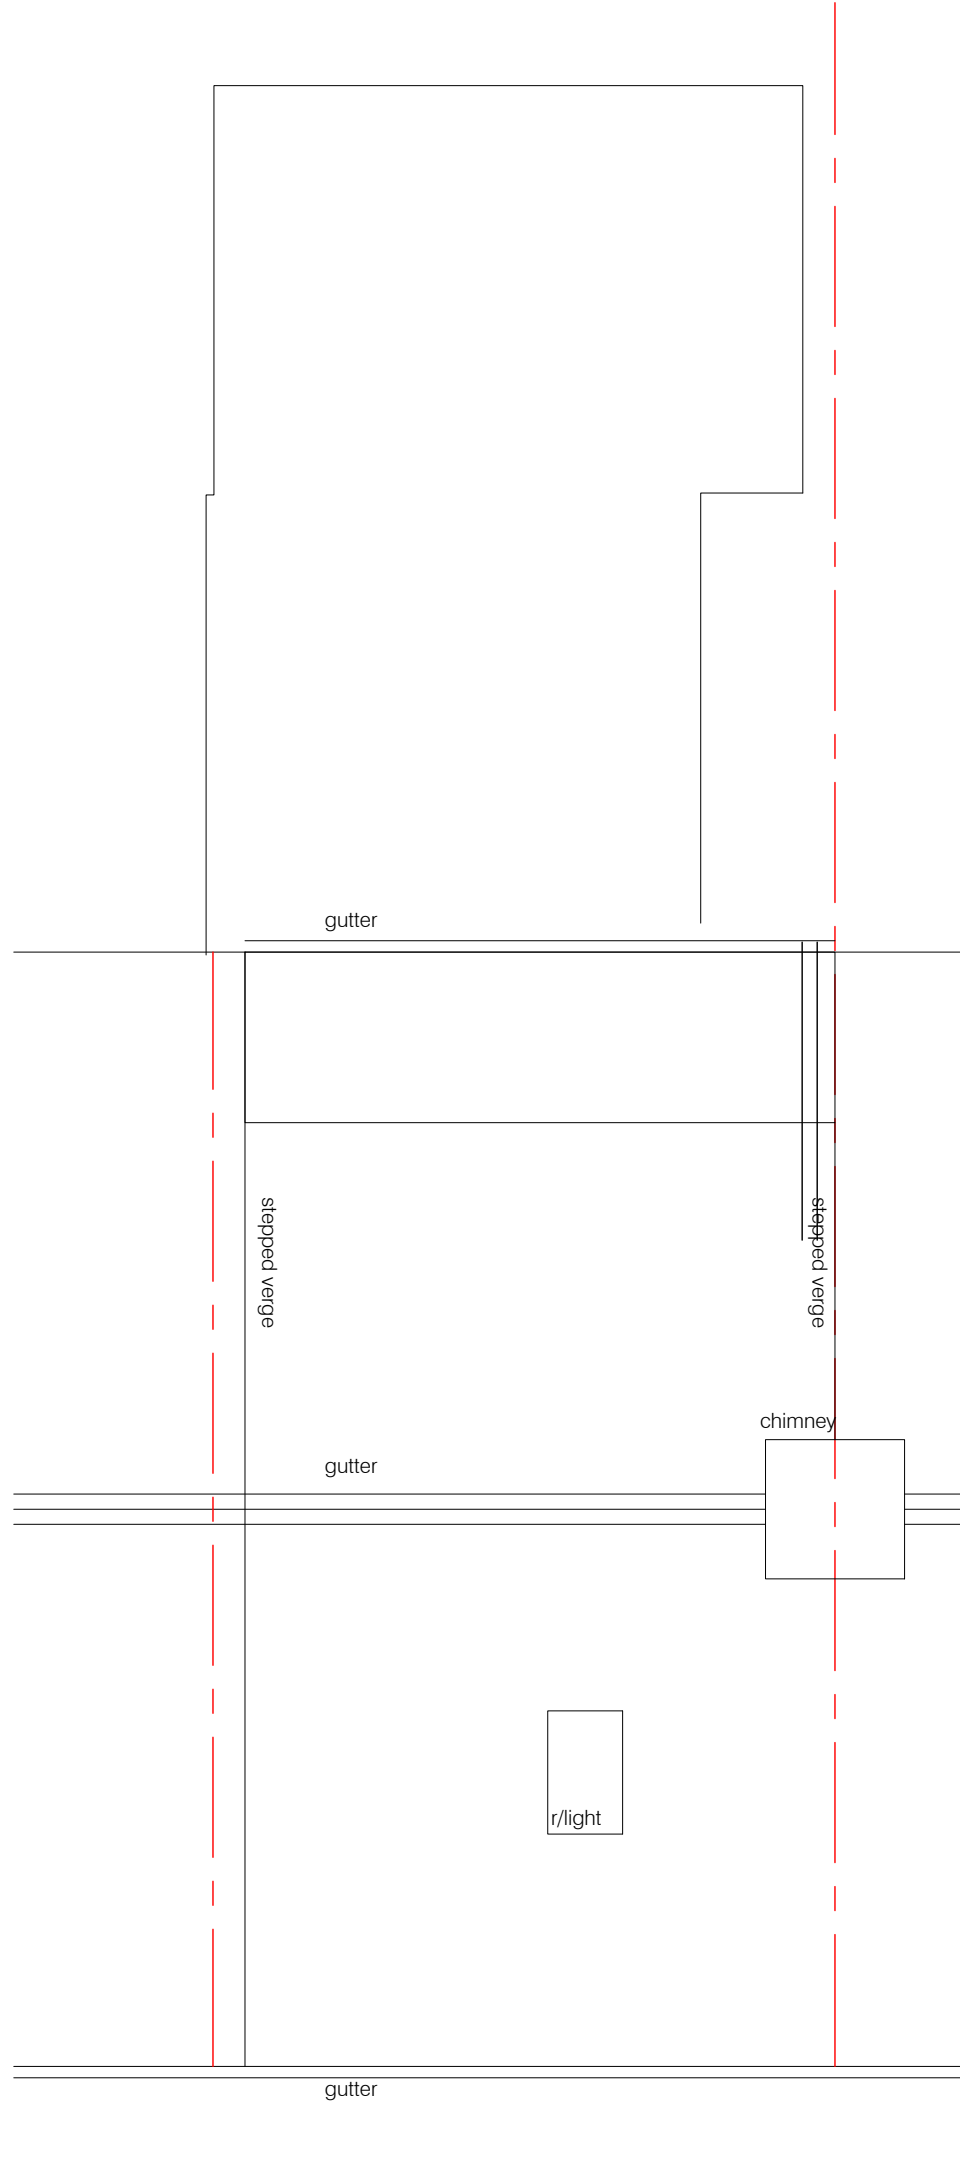

ROOF PLAN



BLOCK PLAN 1:100



FRONT ELEVATION


REAR ELEVATION

Simon R Miles
Chartered Architect
Didsbury
Manchester
T: 07778 137830
E: srmilesarchitect@gmail.com

Do not scale. Contractors must check all dimensions on site before preparing production drawings or commencing any work. This drawing and its design is the copyright of S.R.Miles Ltd and may not be reproduced in any form whatsoever without their prior express written consent.

Revision	Date	Revision note
----------	------	---------------

Notes

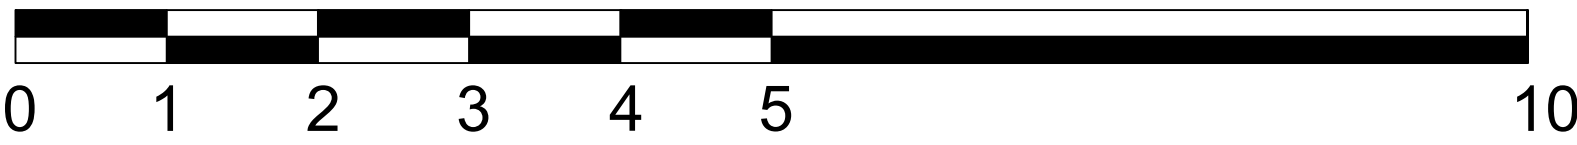

SCALE BAR 1:50

Project :
3 Warburton Street Didsbury
Title :
Proposed Plans and Elevations
Drawing number :
24 422 PL200
Issue :
P1
Client :
Ms B Hall

Scale :
50, 100 @A1
Date :
11.04.2024
CAD Ref :
24 422
Drawn by :
SRM

SRM

Simon R Miles BA Hons Dip Arch RIBA
Chartered Architect