





Side (Sectional) Elevation

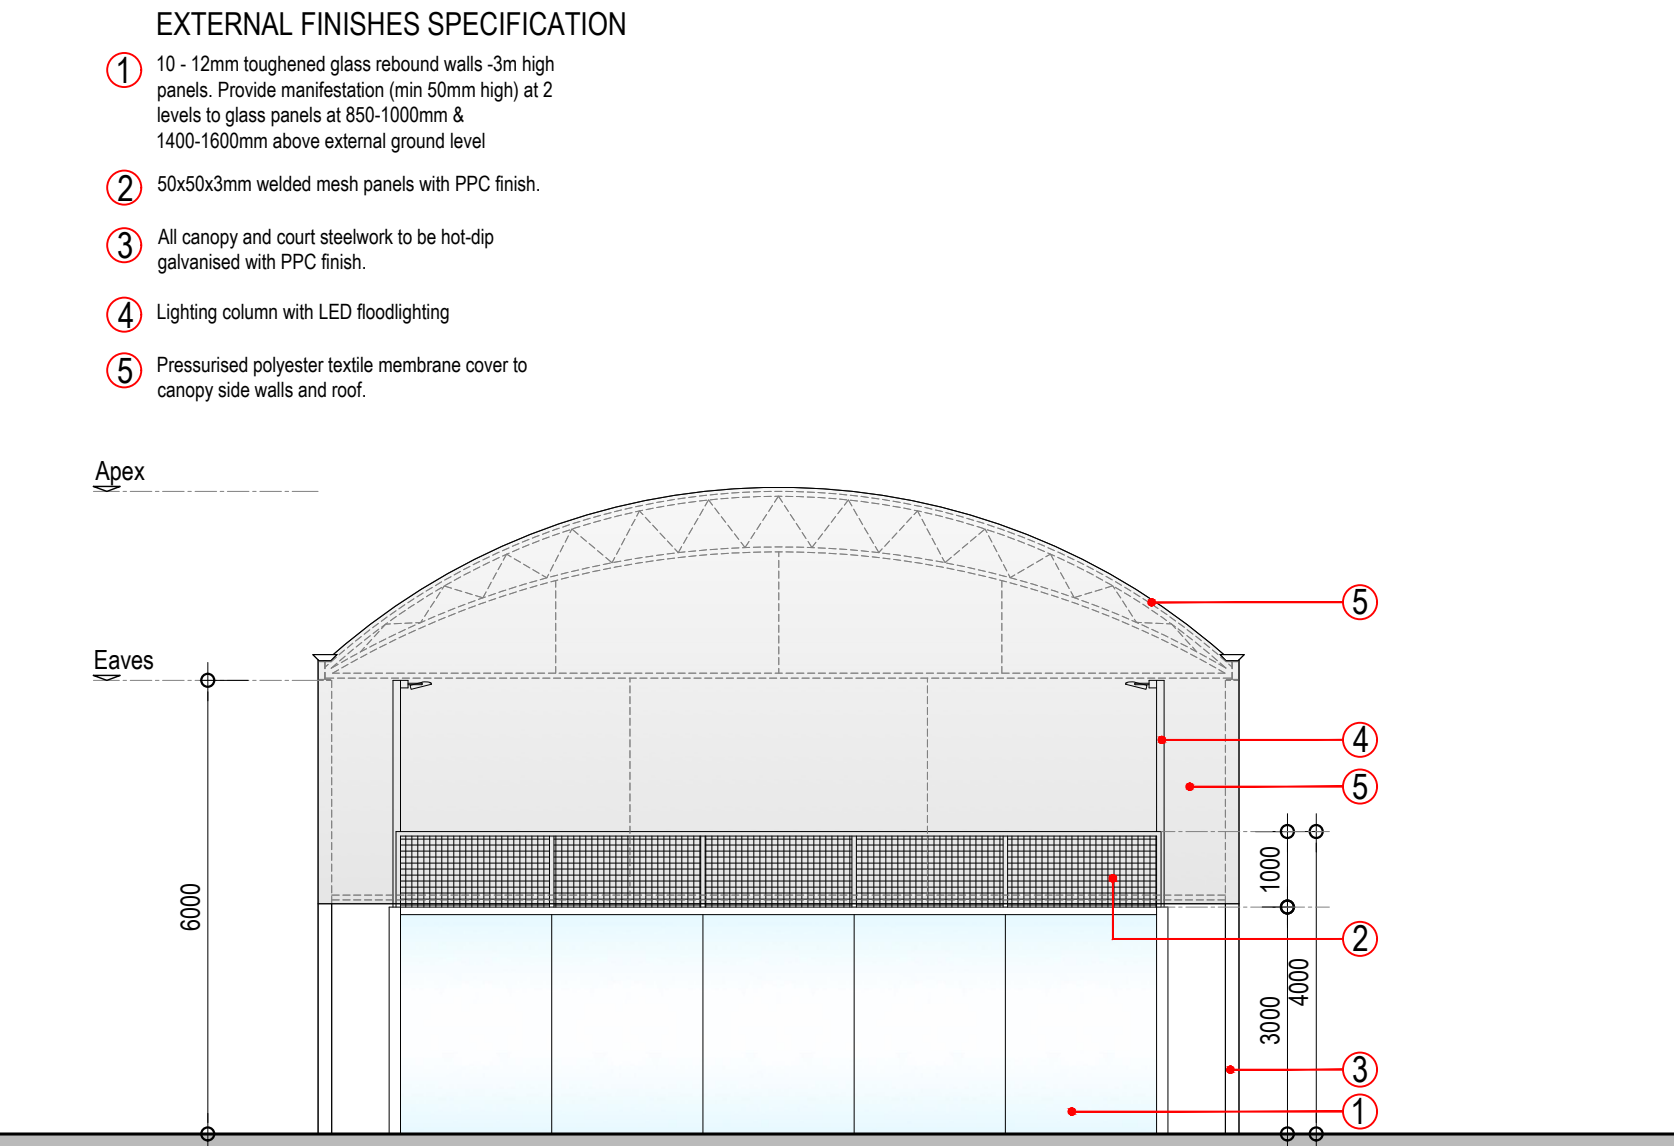

Front & Rear Elevations

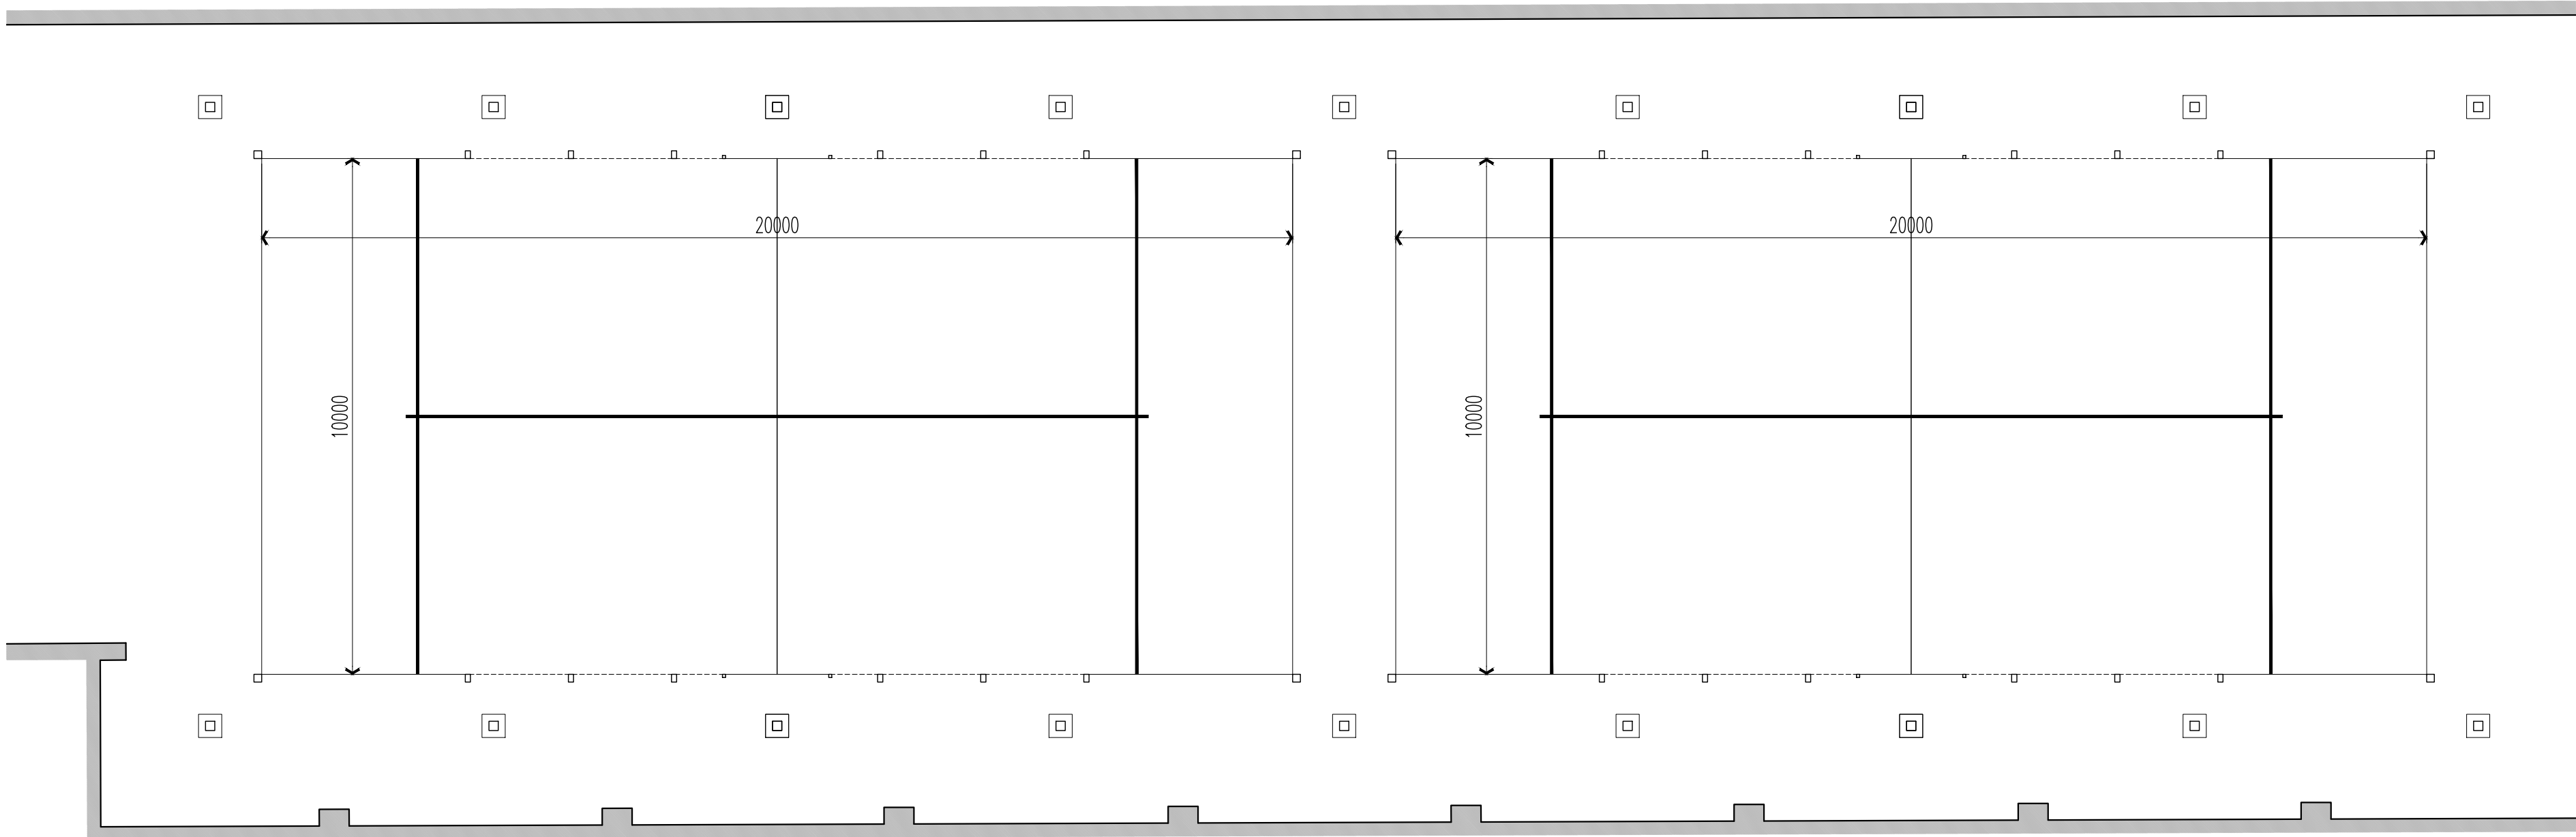

Plan Layout

D	Revised following LPA comments	28.06.24	DMR
C	Annotations added	27.06.24	DMR
B	Revised following LPA comments	27.06.24	DMR
A	Revised following clients comments	22.05.24	DMR
Rev	Description	Date	By
Status:			
Planning			
Client:			
Property Alliance Group			
Contract:			
New Padel Court Development			
Premier House			
Deansgate, Manchester			
Drawing:			
Padel Court Plan & Elevations			
Drawing No:	Revision:	Scales:	
AS858-05	D	1:100@A1	
Drawn:	Checked:	Date:	
rnc		May '24	