



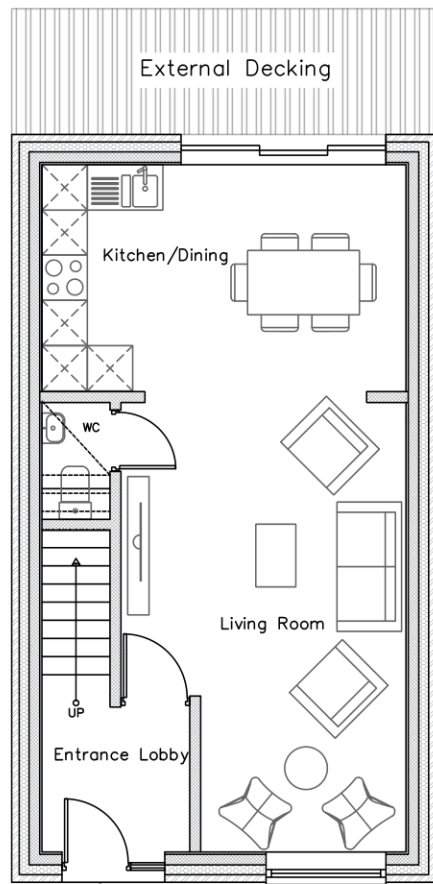


Type 01
4b,8p (Area=124 m2)


GA_As Proposed T01-Ground Floor
Scale 1:100 @ A3

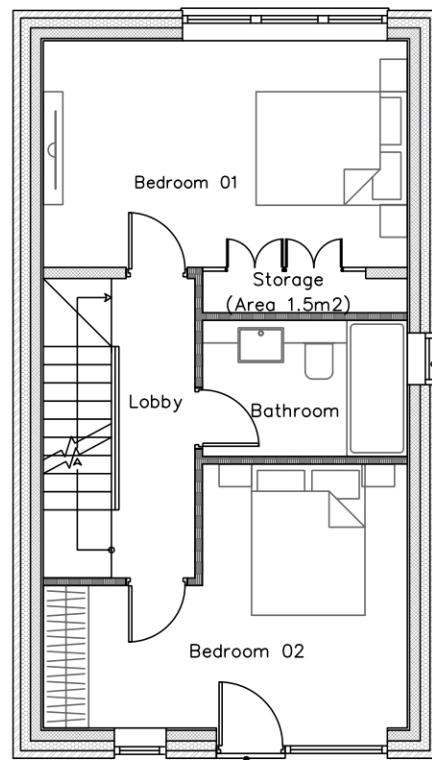


GA_As Proposed T01-First Floor
Scale 1:100 @ A3

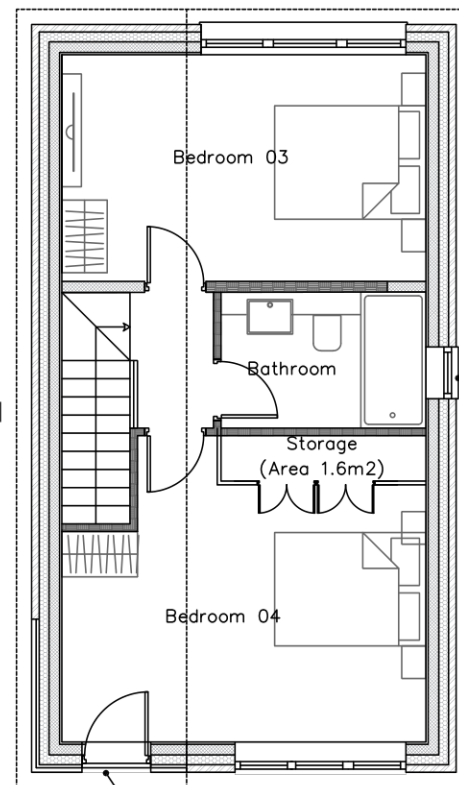

GA_As Proposed T01- Second Floor
Scale 1:100 @ A3

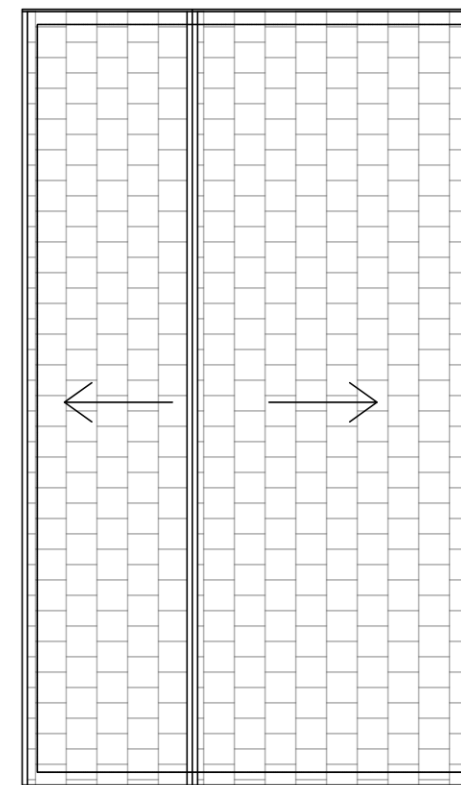

GA_As Proposed T01- Roof Plan
Scale 1:100 @ A3

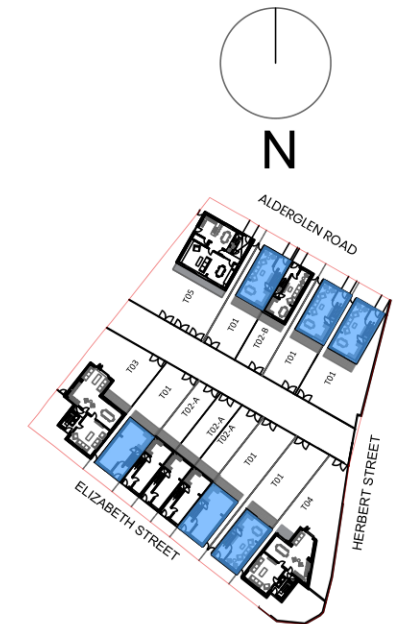

General Notes:

All site dimensions shall be verified by the Contractor on site prior to commencing any works.

Do not scale from this drawing.

Design intent drawing only. Construction to comply with latest building regulation requirements.

All statutory approvals must be sought prior to development.


This drawing is the property of "Studio Tashkeel Architecture Ltd." and copyright is reserved by them.
The drawing is not to be copied or disclosed by or to any unauthorised persons without the prior written consent of Studio Tashkeel Architecture Ltd.

-	First Issue	19/3/24	MS	MK
Rev	Description	Date	Dr by	App by




STUDIO TASHKEEL ARCHITECTURE LTD.
1-3 Ashton Lane,
Sale M33 6WT
United Kingdom
T +44(0)1615465395
E info@StudioTashkeel.com
www.studiotashkeel.com


client name Ace Properties Cheetham Hill Ltd.	
project Herbert Street	
drawing GA_As Proposed Type 01 Plans and Elevations	
project number 1907110	scale 1/100 & 1/200 @ A3
drawing number PL_011	rev -
	issue status Planning
This drawing is to be read in conjunction with all related drawings. All dimensions must be checked and verified on site before commencing any work or producing shop drawings. The originator should be notified immediately of any discrepancy. This drawing is copyright and remains the property of Studio Tashkeel Architecture Ltd.	

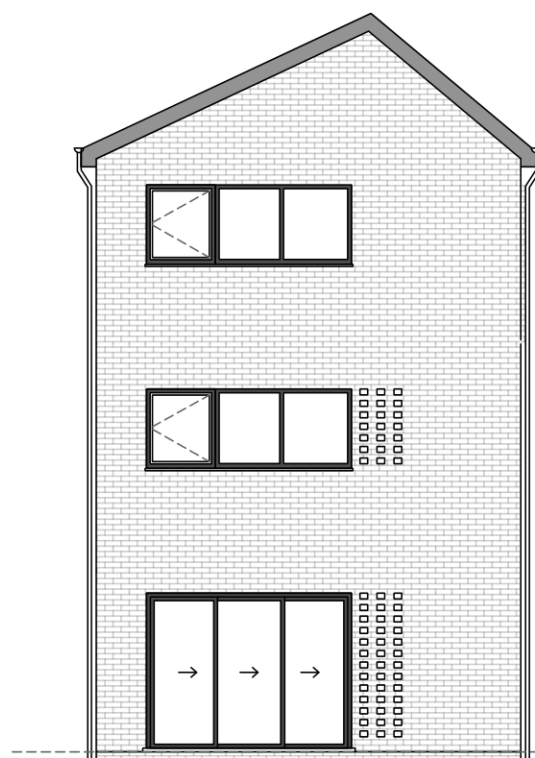


GA_As Proposed Front Elevation
Scale 1:100 @ A3

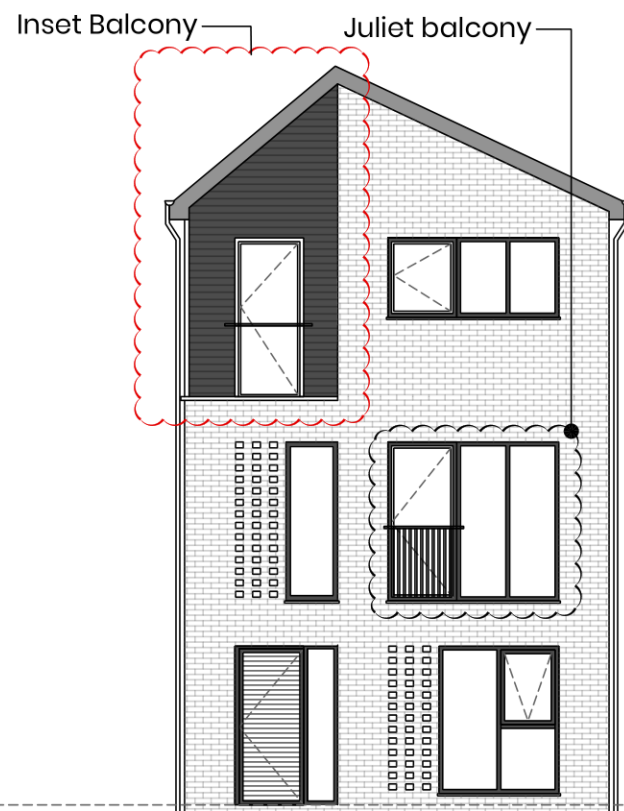

GA_As Proposed Rear Elevation
Scale 1:100 @ A3

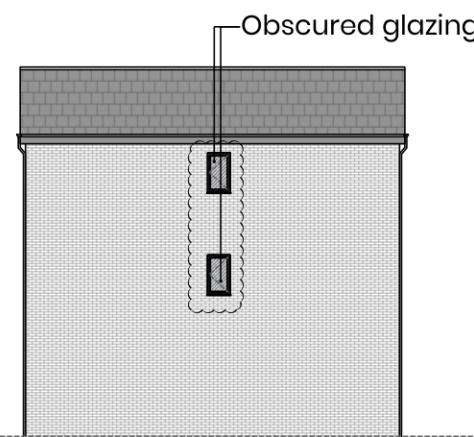

GA_As Proposed Side Elevation 01
Scale 1:200 @ A3

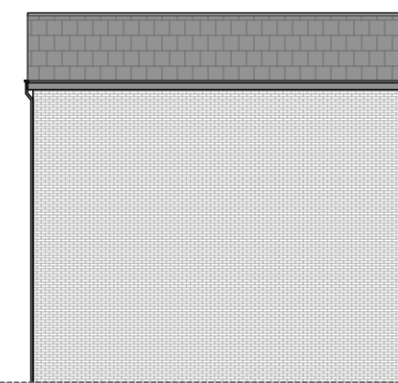

GA_As Proposed Side Elevation 02
Scale 1:200 @ A3